



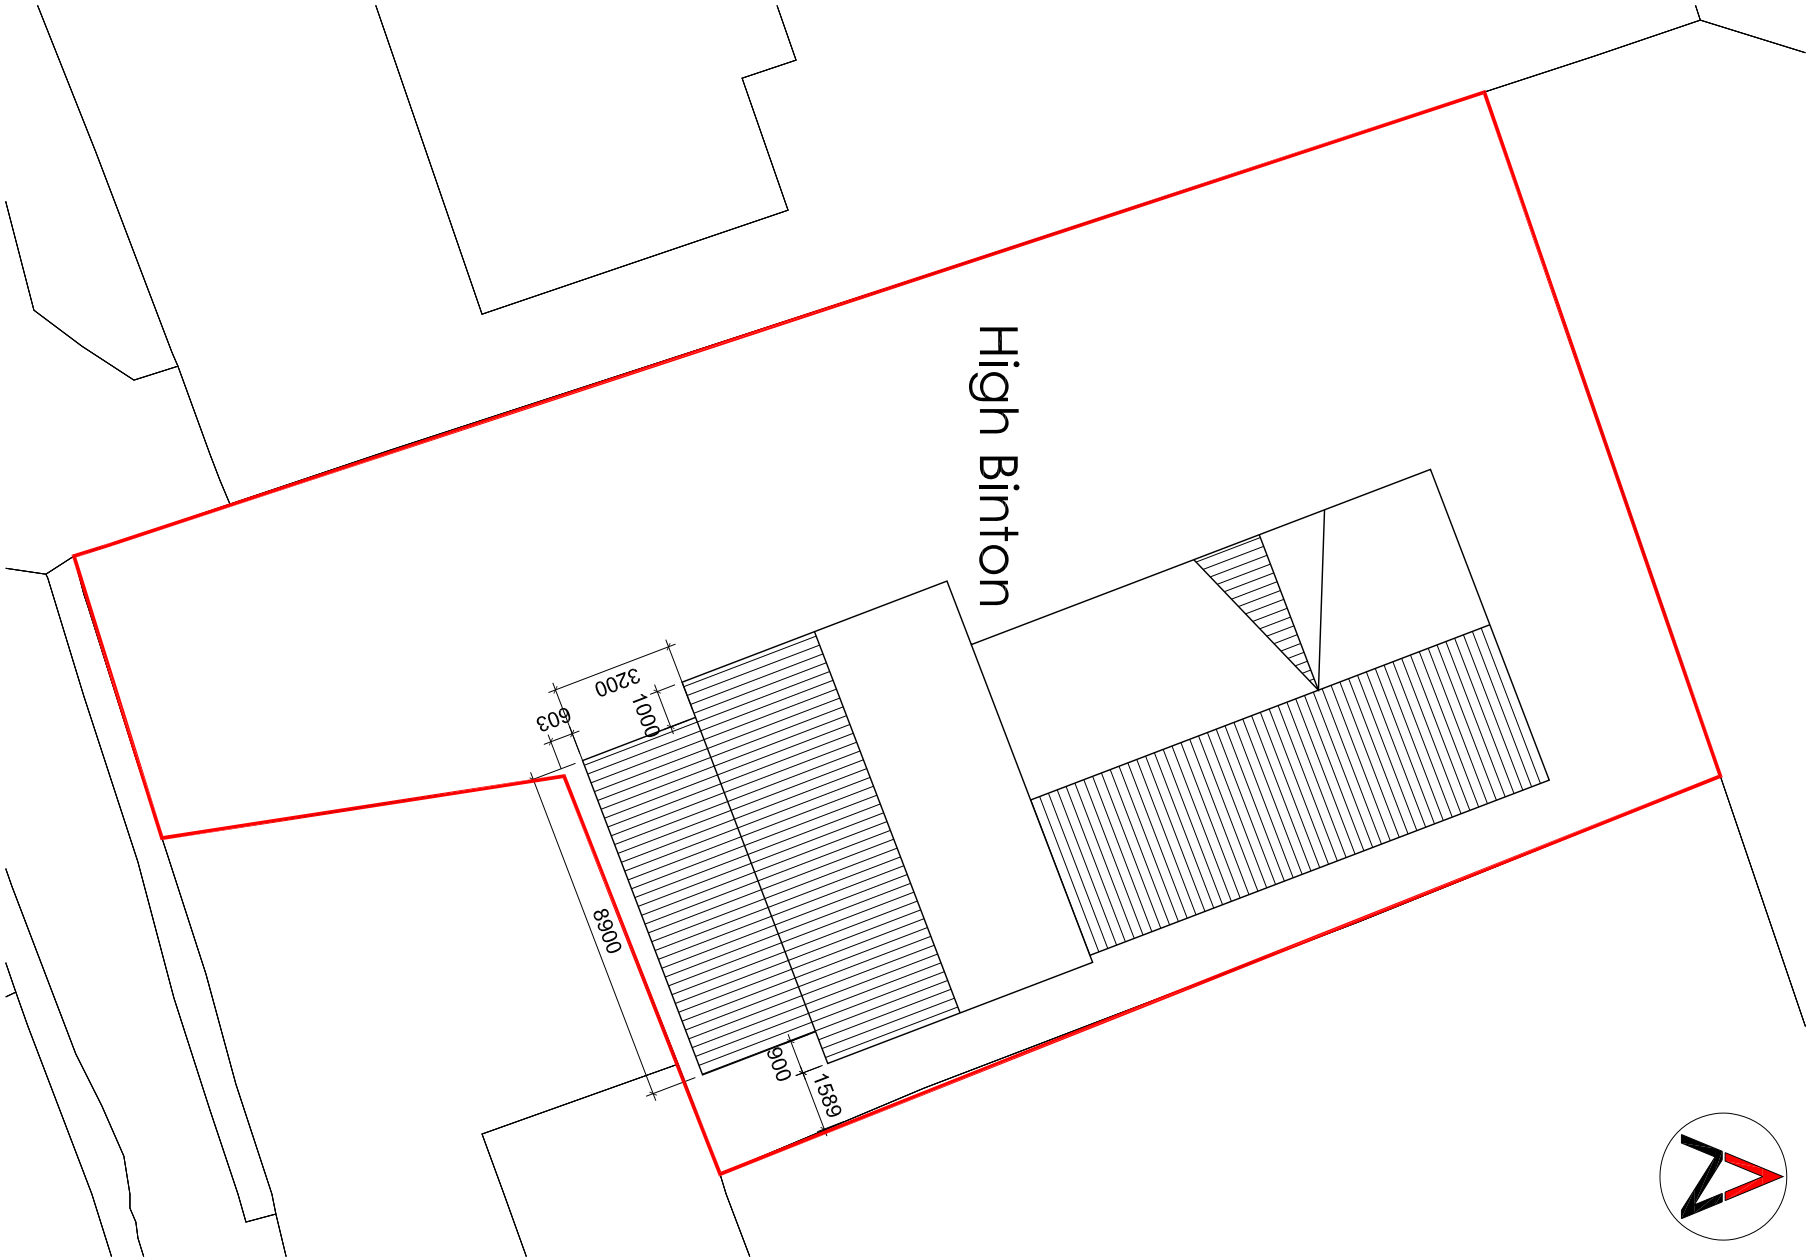

Existing Site plan 1:200

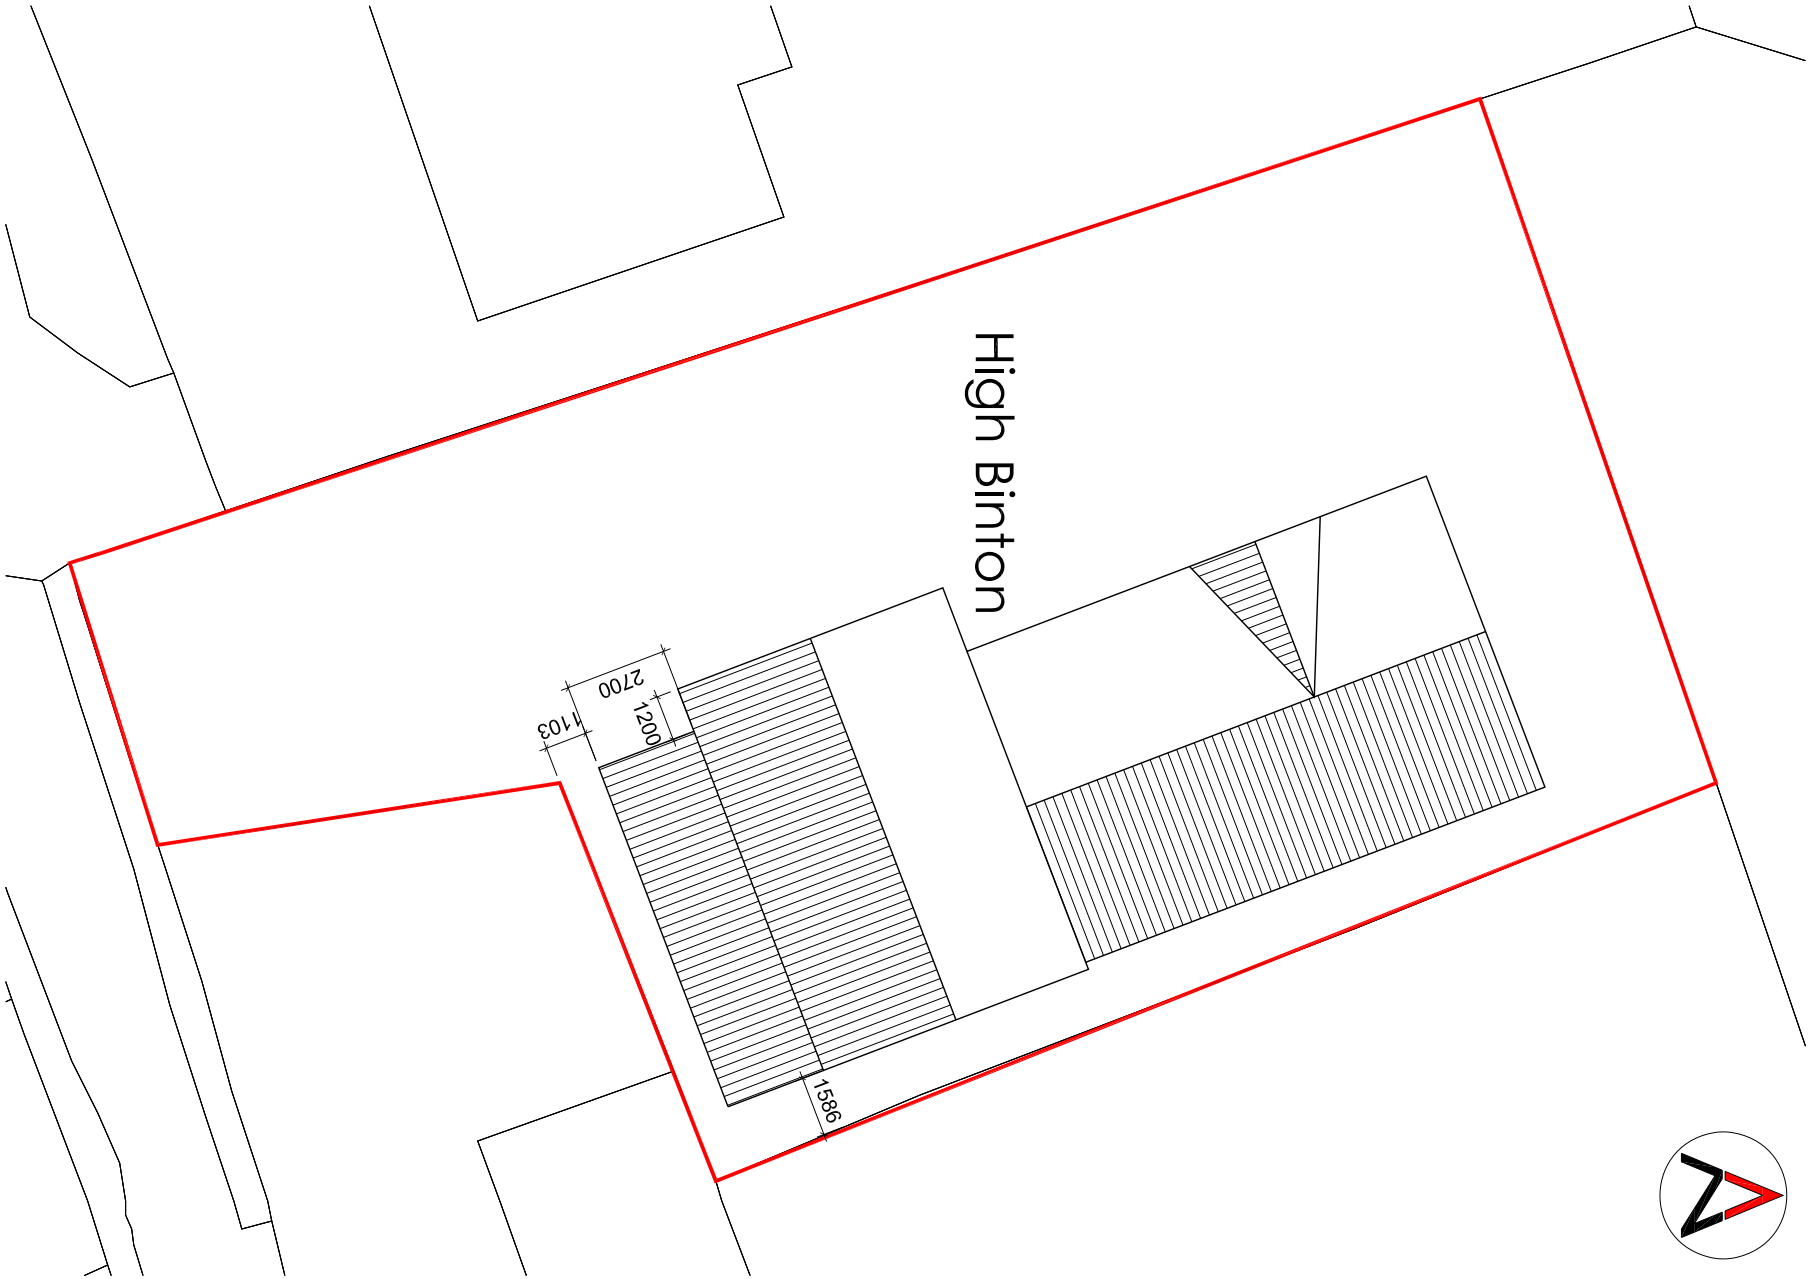

Proposed Site plan 1:200