


Watercourse diversion
proposals subject to modelling
and LLFA and EA consent


CIVIL / STRUCTURAL DESIGN RISK MANAGEMENT

Abnormal or unusual residual risks associated with the design outcomes shown on this drawing are:-


RSK LDE LTD has followed its Design Risk Management process for Hazard Elimination and Risk reduction in developing the designs shown on this drawing.
Abnormal or unusual residual risks may be shown above where it is considered that such risk may not normally be expected by competent persons engaged on work of this nature or type.

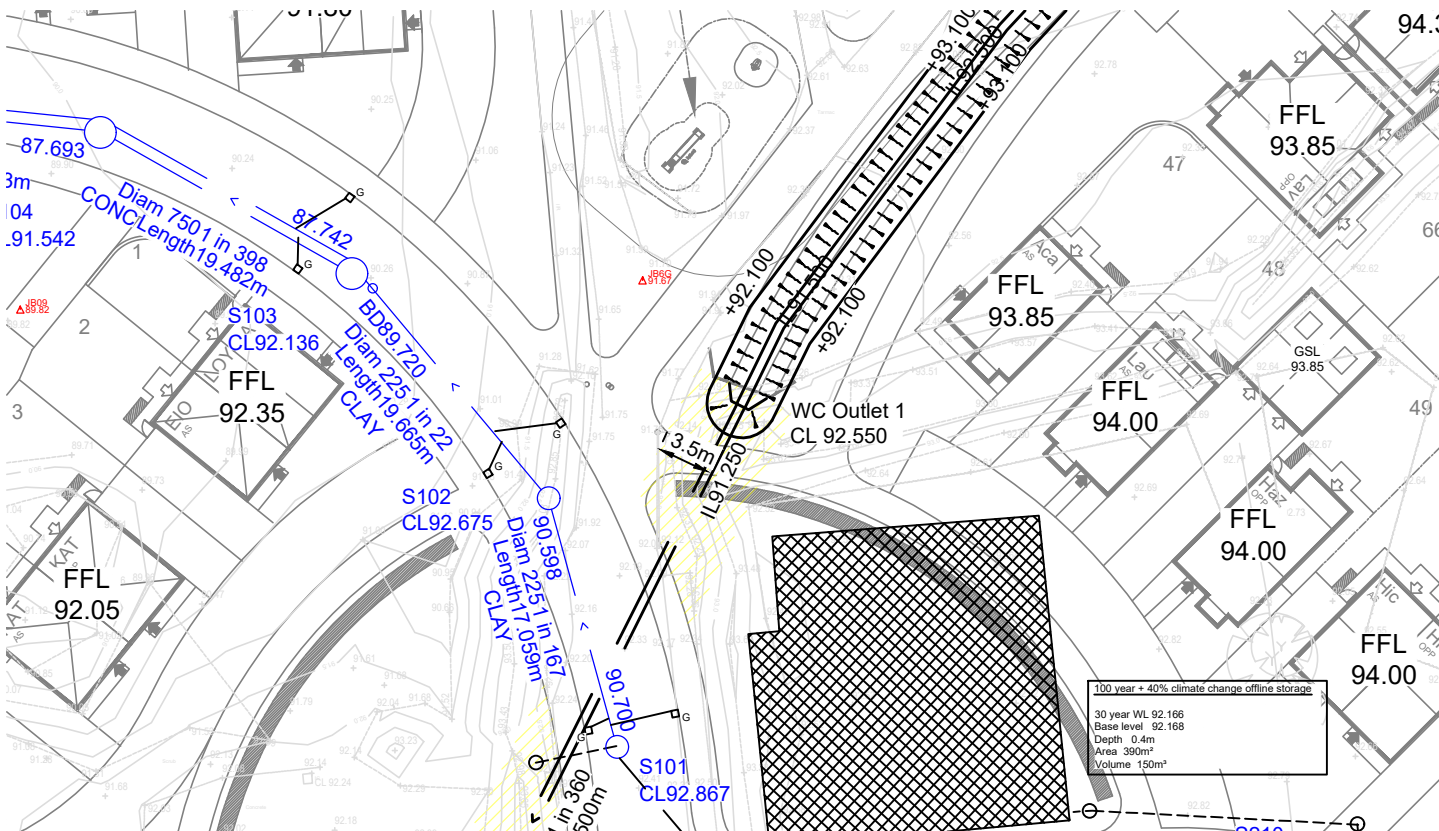


HEADWALL OUTLET 1 LOCATION PLAN
(1:500)

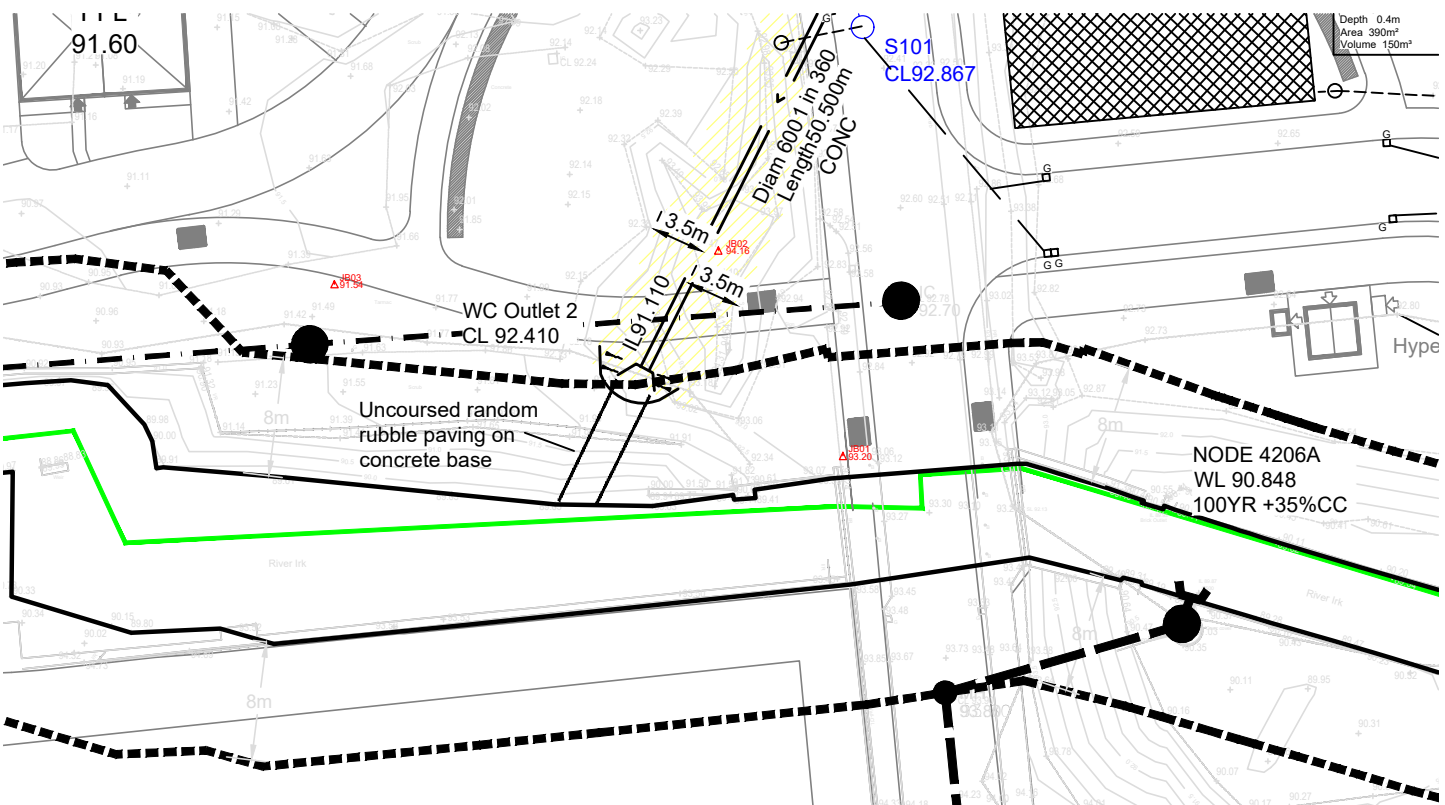


HEADWALL OUTLET 2 LOCATION PLAN
(1:500)

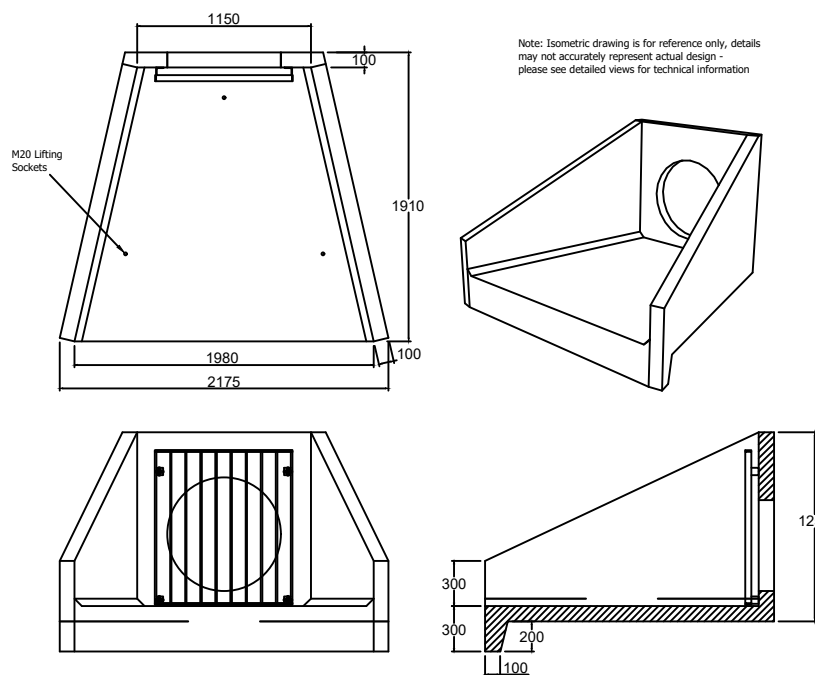


HEADWALL OUTLET 1 DETAIL
(1:50)

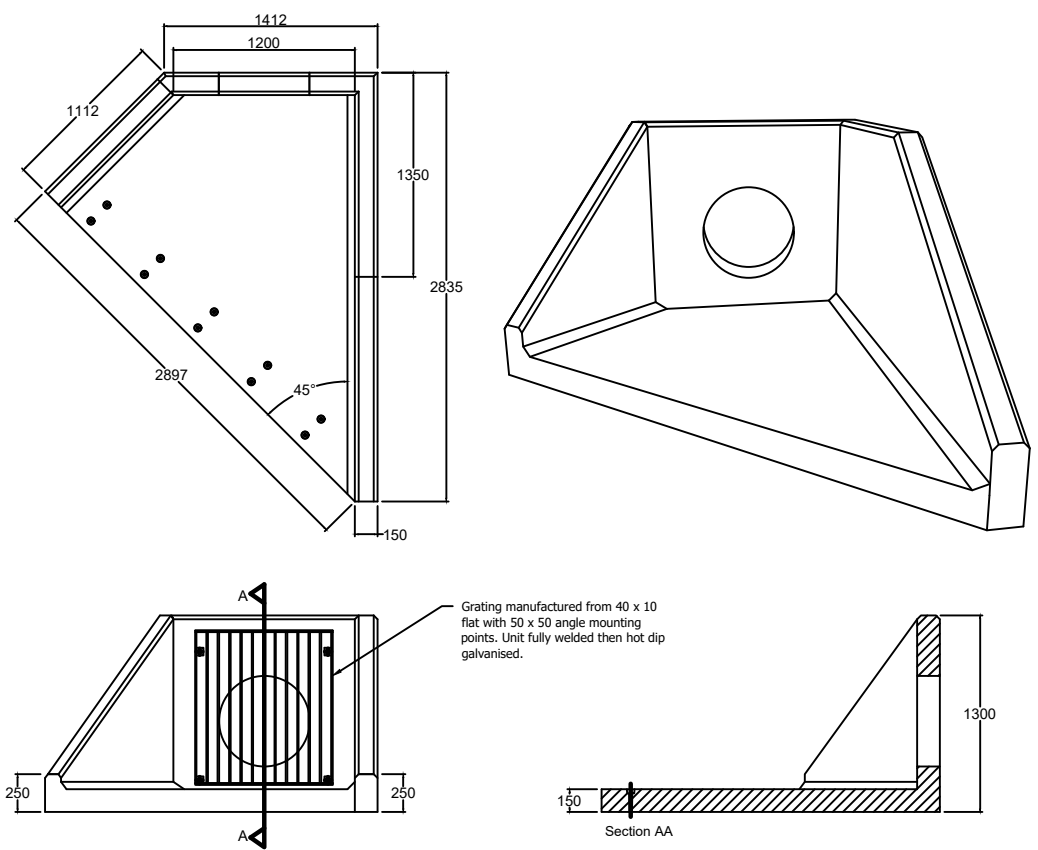

HEADWALL OUTLET 2 DETAIL
(1:50)

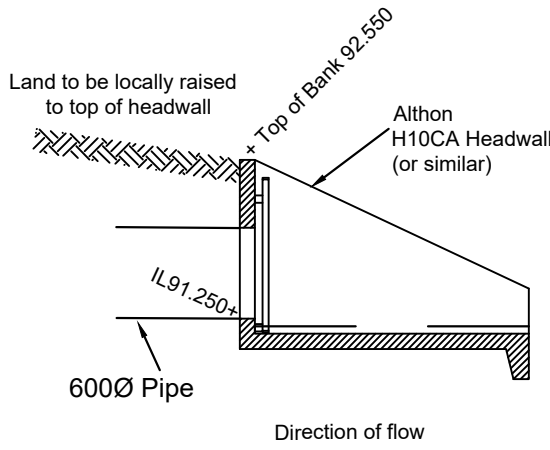

HEADWALL OUTLET 1 SECTION
(1:50)

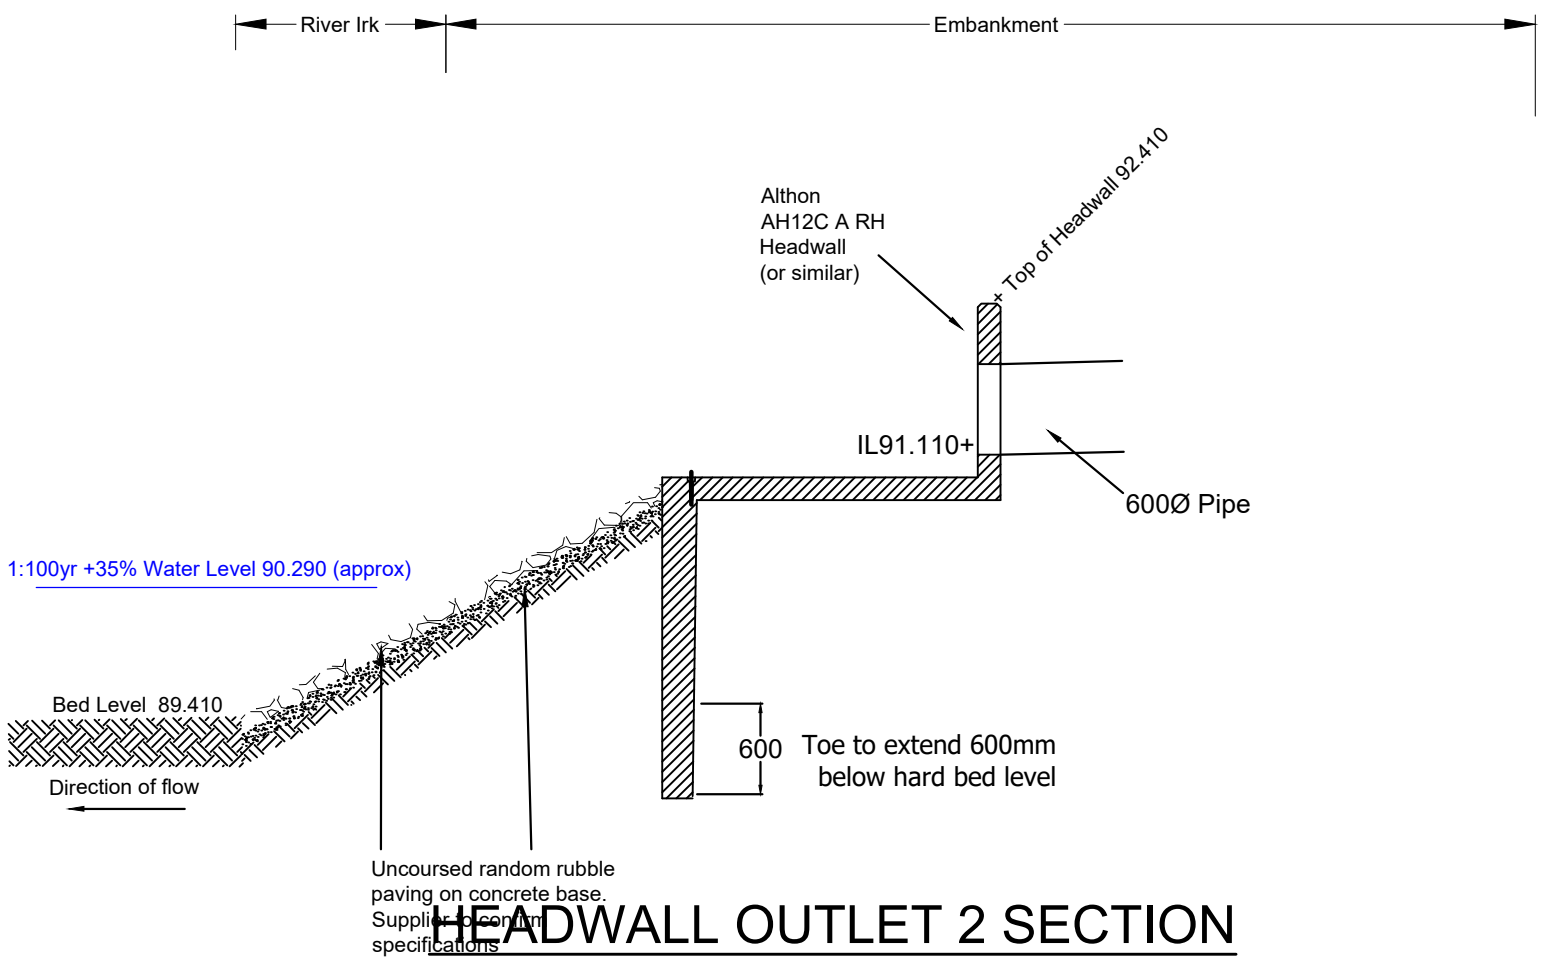

HEADWALL OUTLET 2 SECTION
(1:50)

Rev.	Date	Amendment	Drawn	Chkd.	Appd.
P6	22.02.22	Revised to new planning layout Rev AD	LGS	MS	
P5	08.02.22	Revised to new planning layout Rev AA	JA	MS	
P4	27.01.22	Updated to new layout Rev X	MS	MS	
P3	11.11.21	Updated to new layout Rev S and LLFA comments	MS		
P2	22.10.21	Updated to new layout Rev Q	MS		
P1	12.07.21	First Issue	EP	MS	

RSK LAND & DEVELOPMENT ENGINEERING LTD Spring Lodge 172 Chester Road Helsby Cheshire, WA6 0AR United Kingdom Tel: +44 (0) 1928 726006 Fax: +44 (0) 1928 725633 Email: ide@rsk.co.uk Web: www.rsk.co.uk					
Client					
Kellen Homes					
Project Title					
Don Street Middleton					
Drawing Title					
Watercourse Diversion Headwall Details					
Drawn EP	Date JULY '21	Checked MS	Date JULY '21	Approved	Date
Scale AS SHOWN	Orig Size A1	Dimensions			
Project No. 882333				Drawing File	
Drawing No. 40-18-02					Rev. P6