



DO NOT SCALE FROM THIS DRAWING. USE GIVEN DIMENSIONS ONLY.
ALL DIMENSIONS ARE TO BE CHECKED ON SITE BY THE CONTRACTOR
ANY DIMENSIONAL DISCREPANCIES TO BE REPORTED BACK TO HEALEY
CONSULTING PRIOR TO PROCEEDING WITH CONSTRUCTION

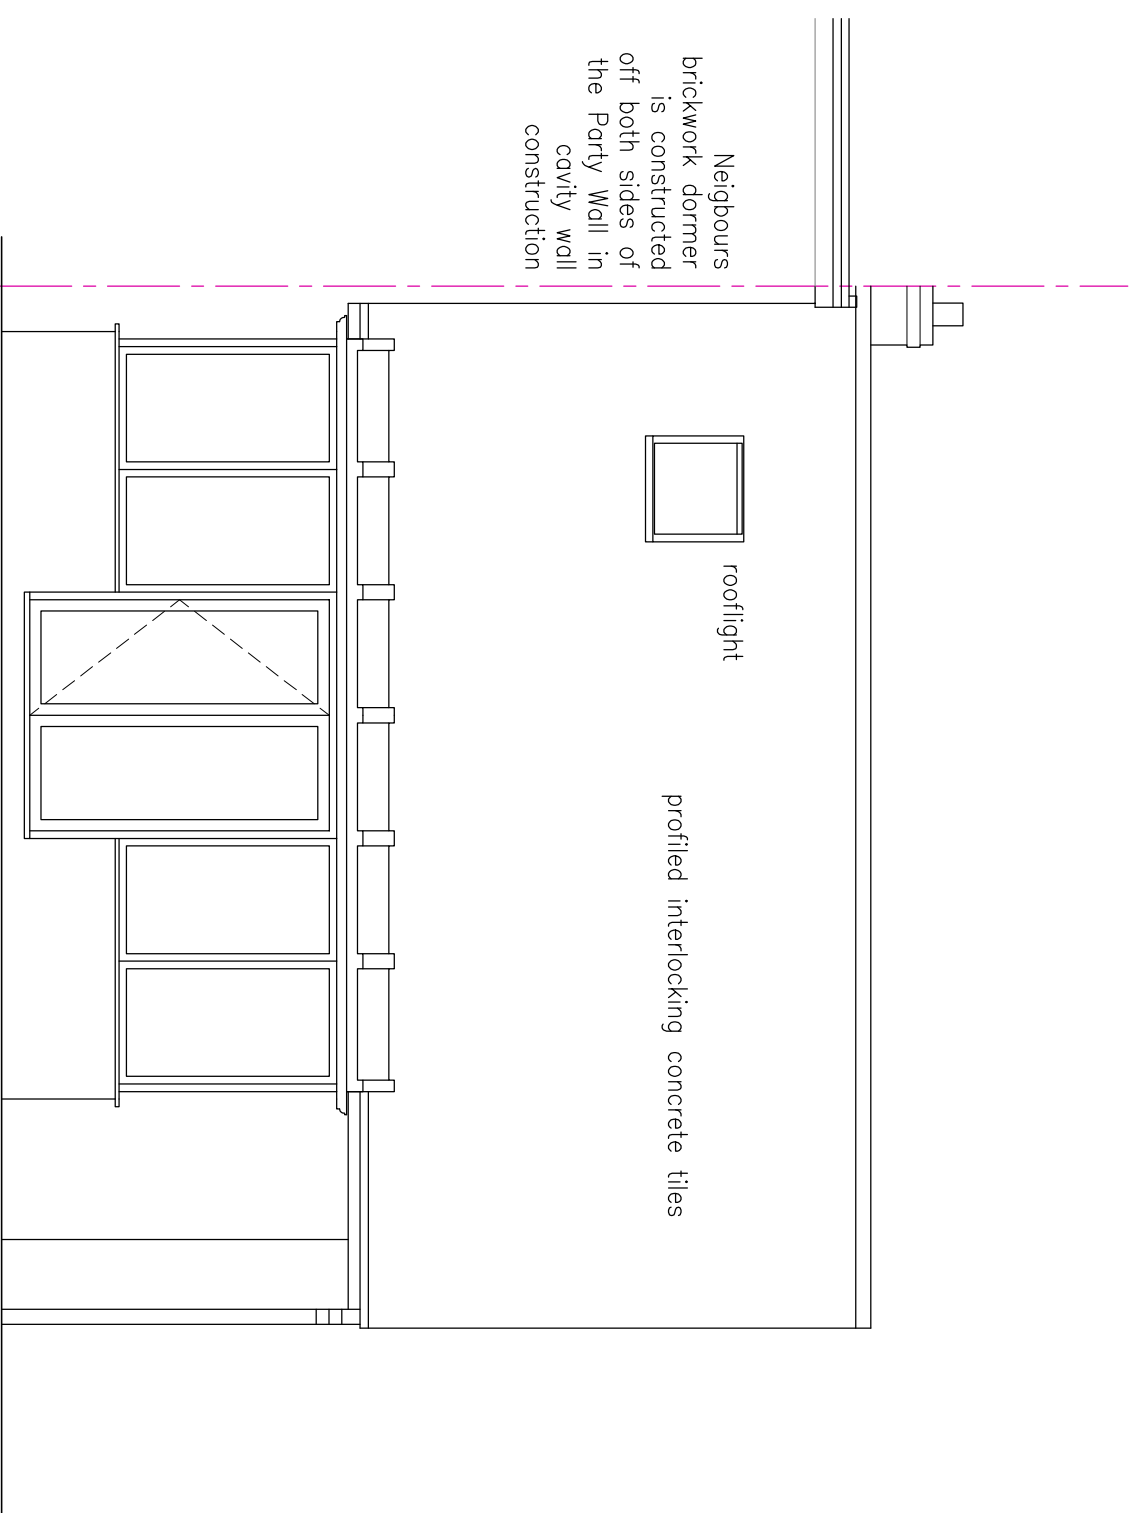


REAR ELEVATION




FRONT ELEVATION

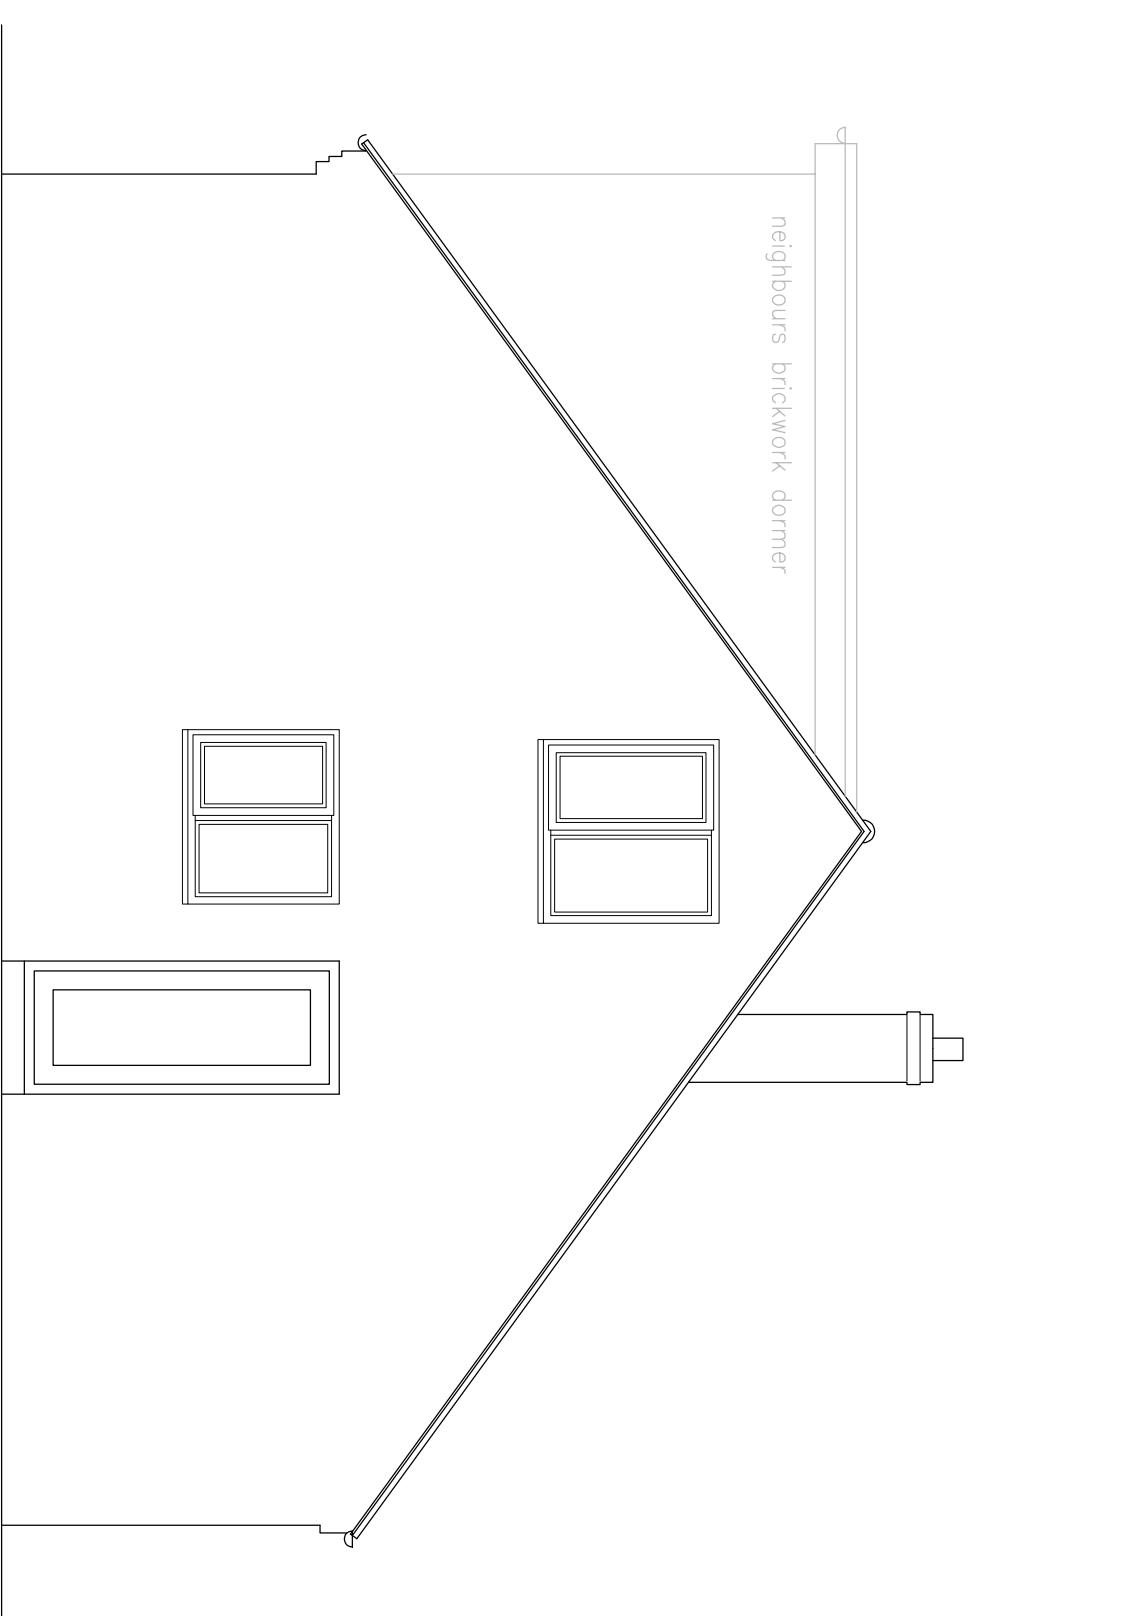

SIDE ELEVATION

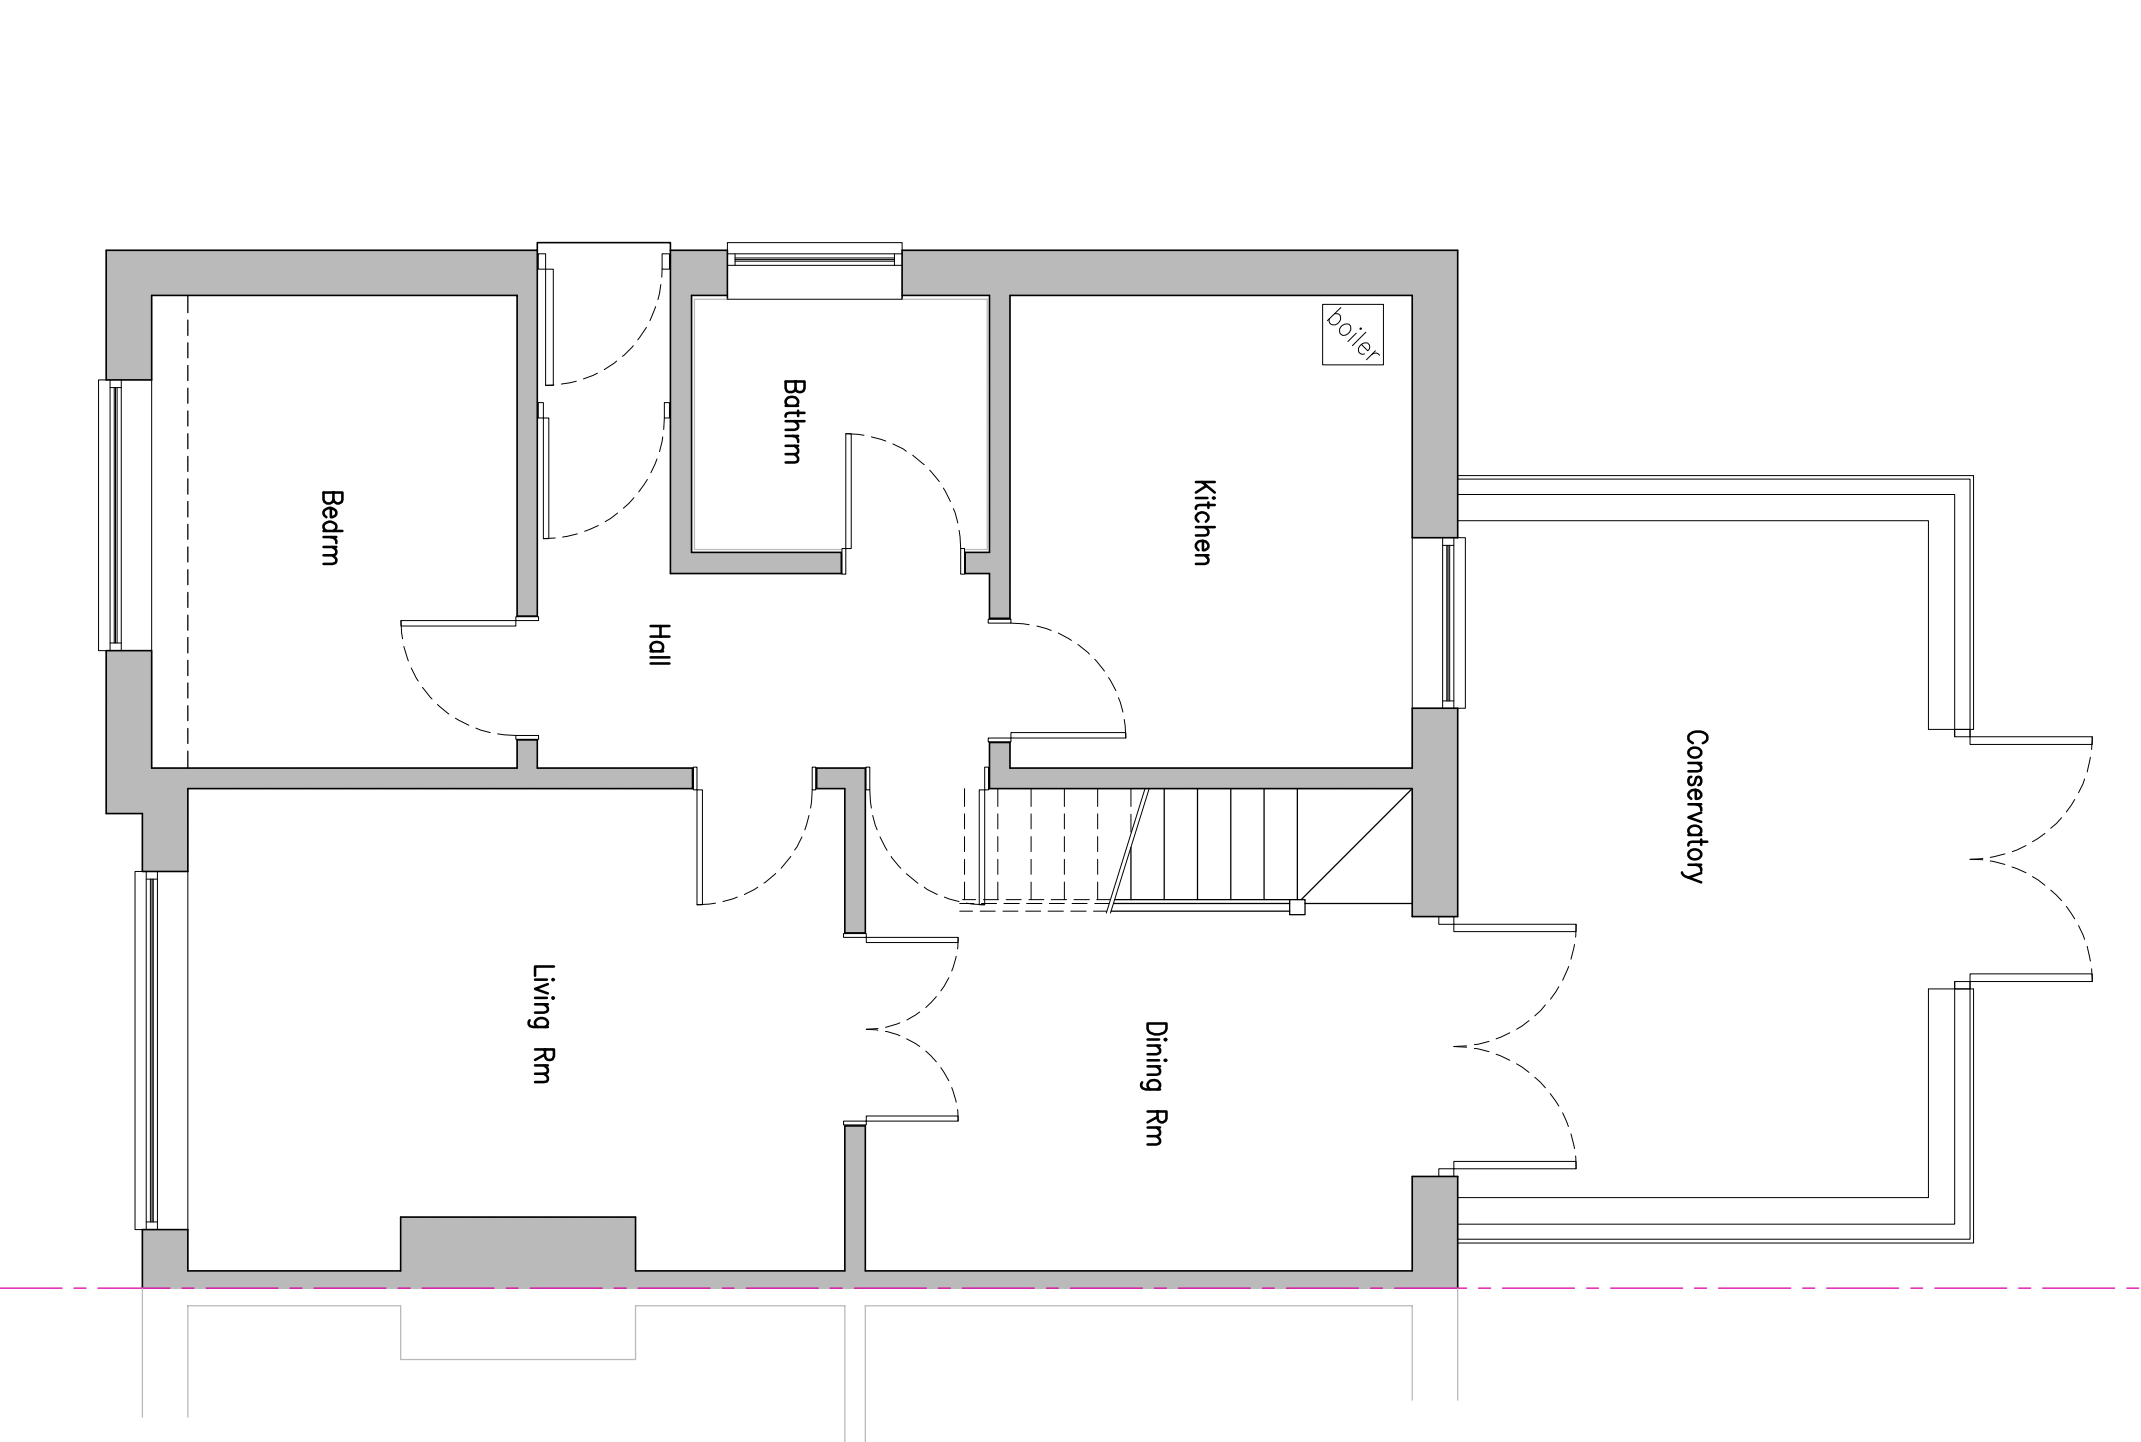


GROUND FLOOR PLAN

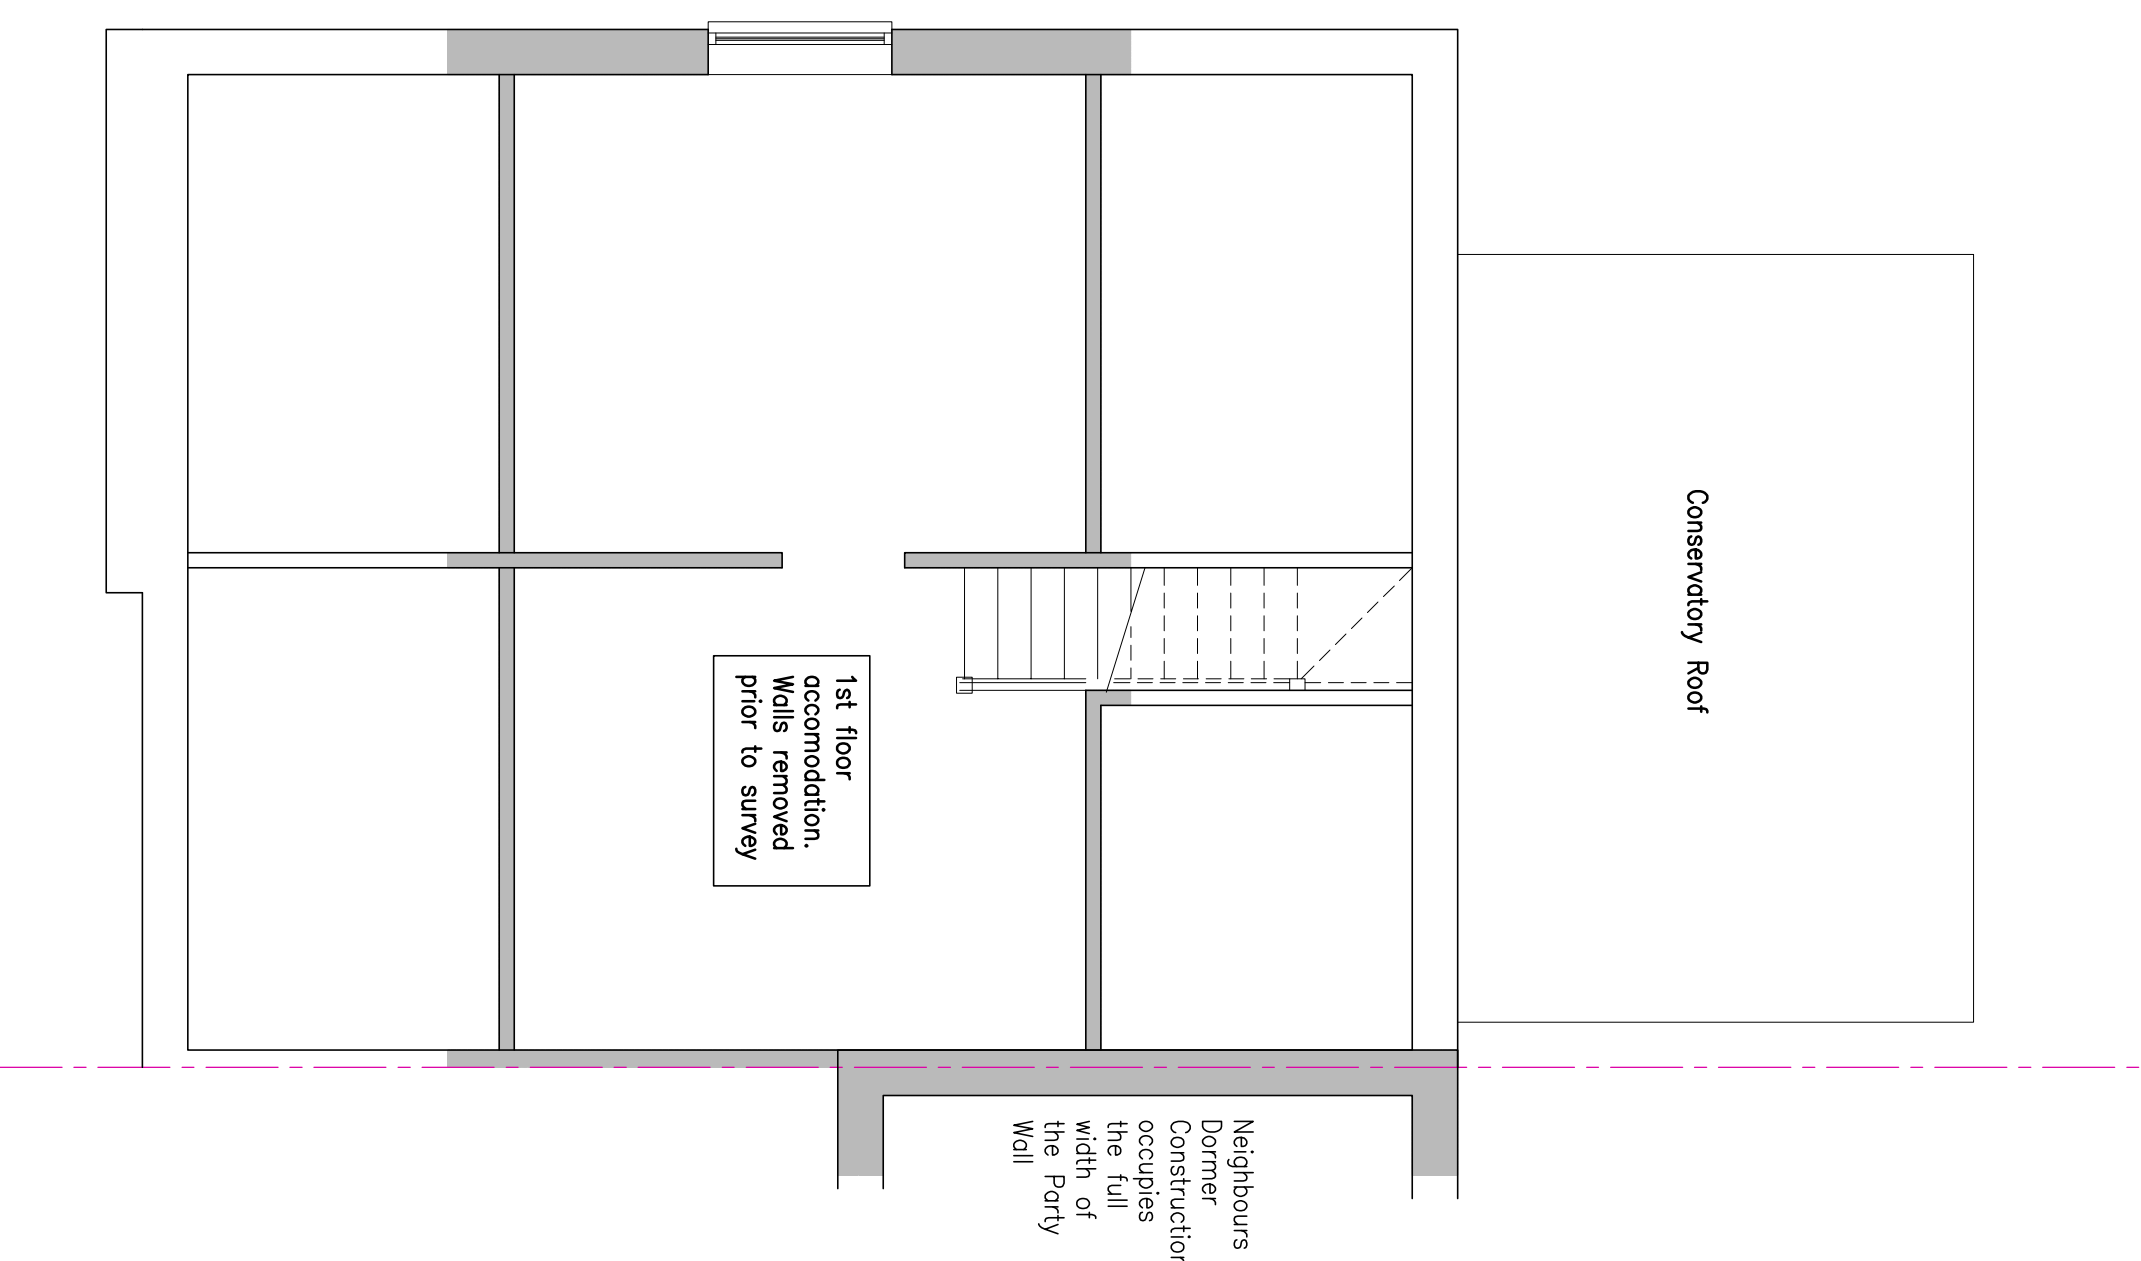

FIRST FLOOR PLAN



ROOF PLAN

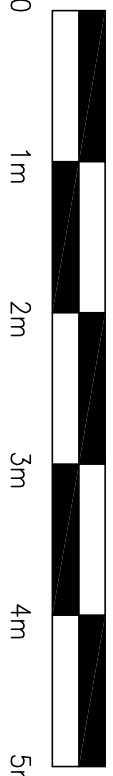

SCALE BAR 1:50

[illegible]

HEALEY CONSULTING
Brunel House
63 Dale Street
Millrow
Rochdale
OL6 3JU
Tel: 01706 343961
Fax: 01706 343961
email: office@healeyconsulting.co.uk
copyright: Healey Consulting

 **HEALEY**
consulting

structural engineering consultants