


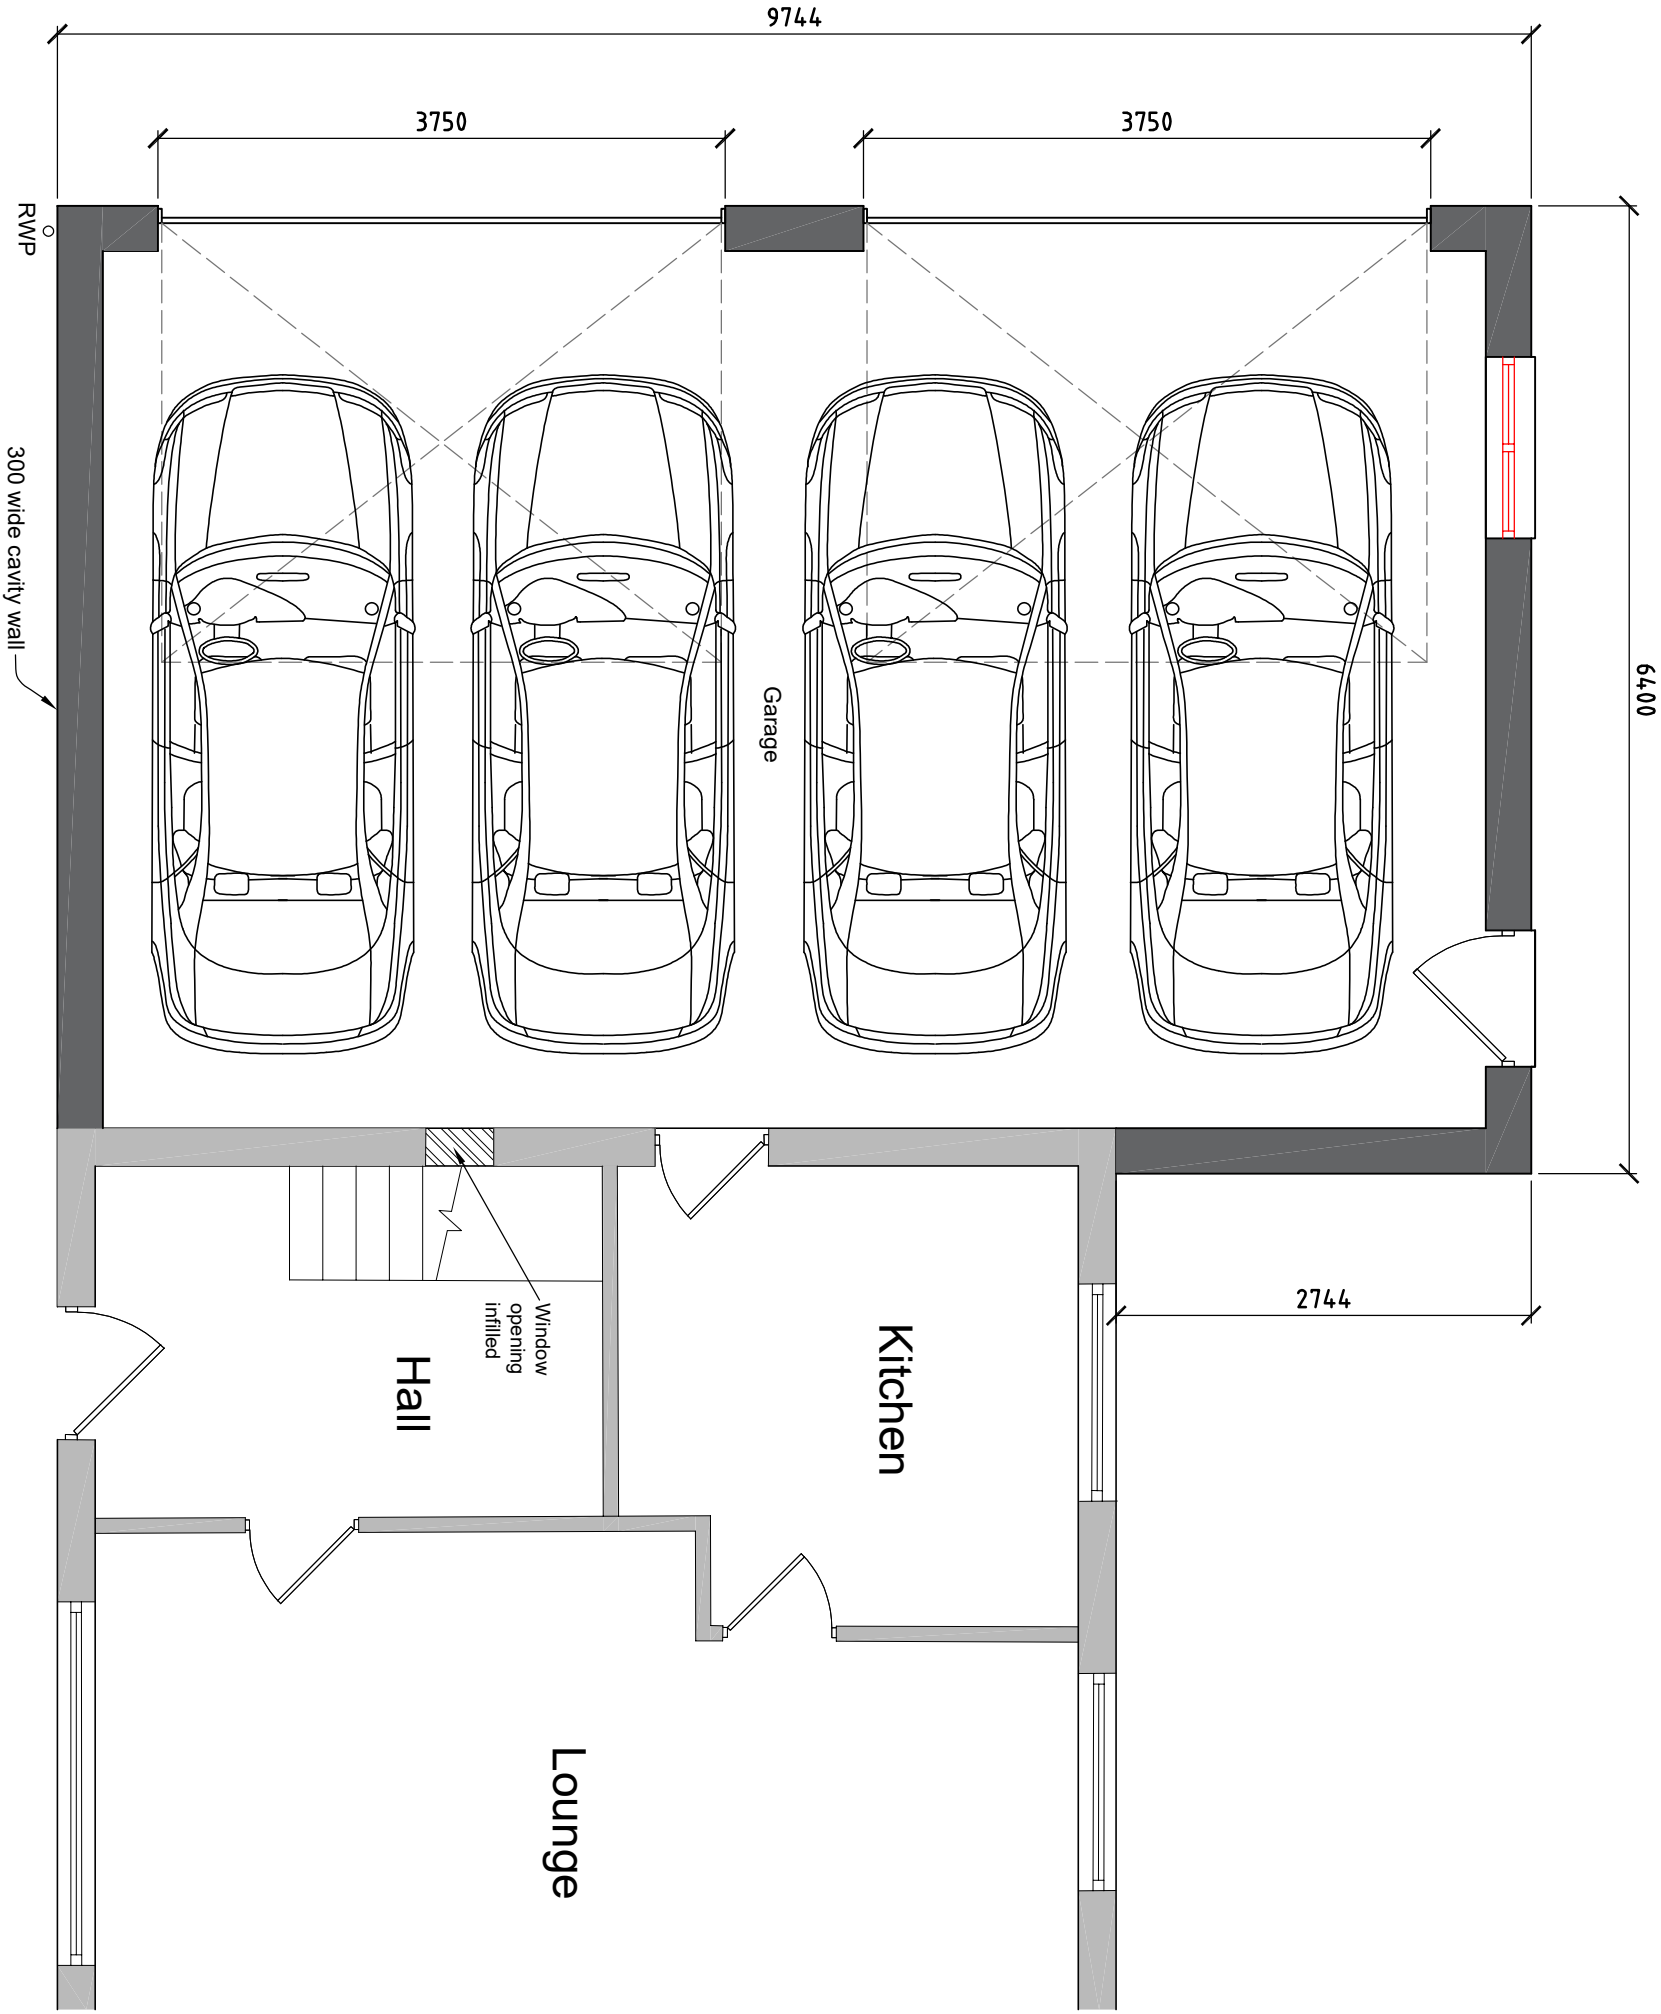

PLANNING APPROVAL

Aug 23 - Revised for re-submission

1 Gainsborough Drive
Kirkholt
OL11 2QT

Single Storey Attached Garage

Proposed Ground Floor Plan

Scale @ A3: Noted

Date: January 2023

Dwg n°. 003 Revision: B

Proposed Ground Floor Plan 1:50