


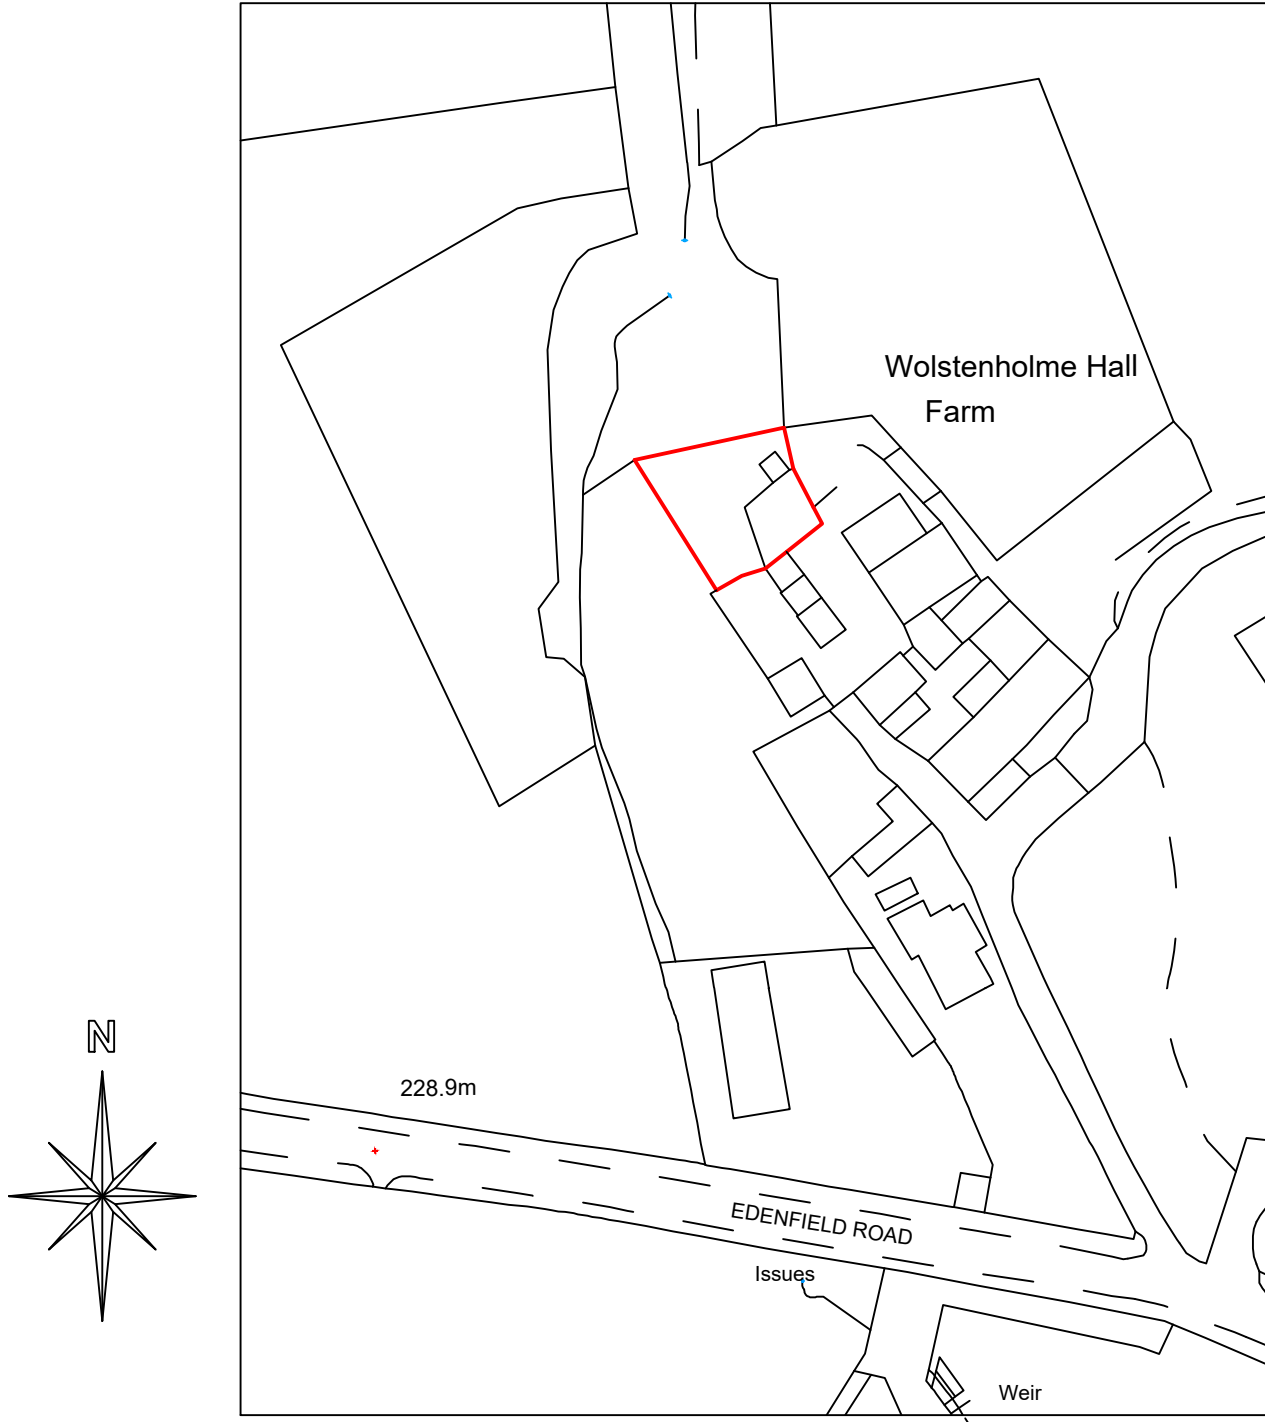

Scale 1:1250

SITE LOCATION PLAN

Scale Bar 1:1250

