

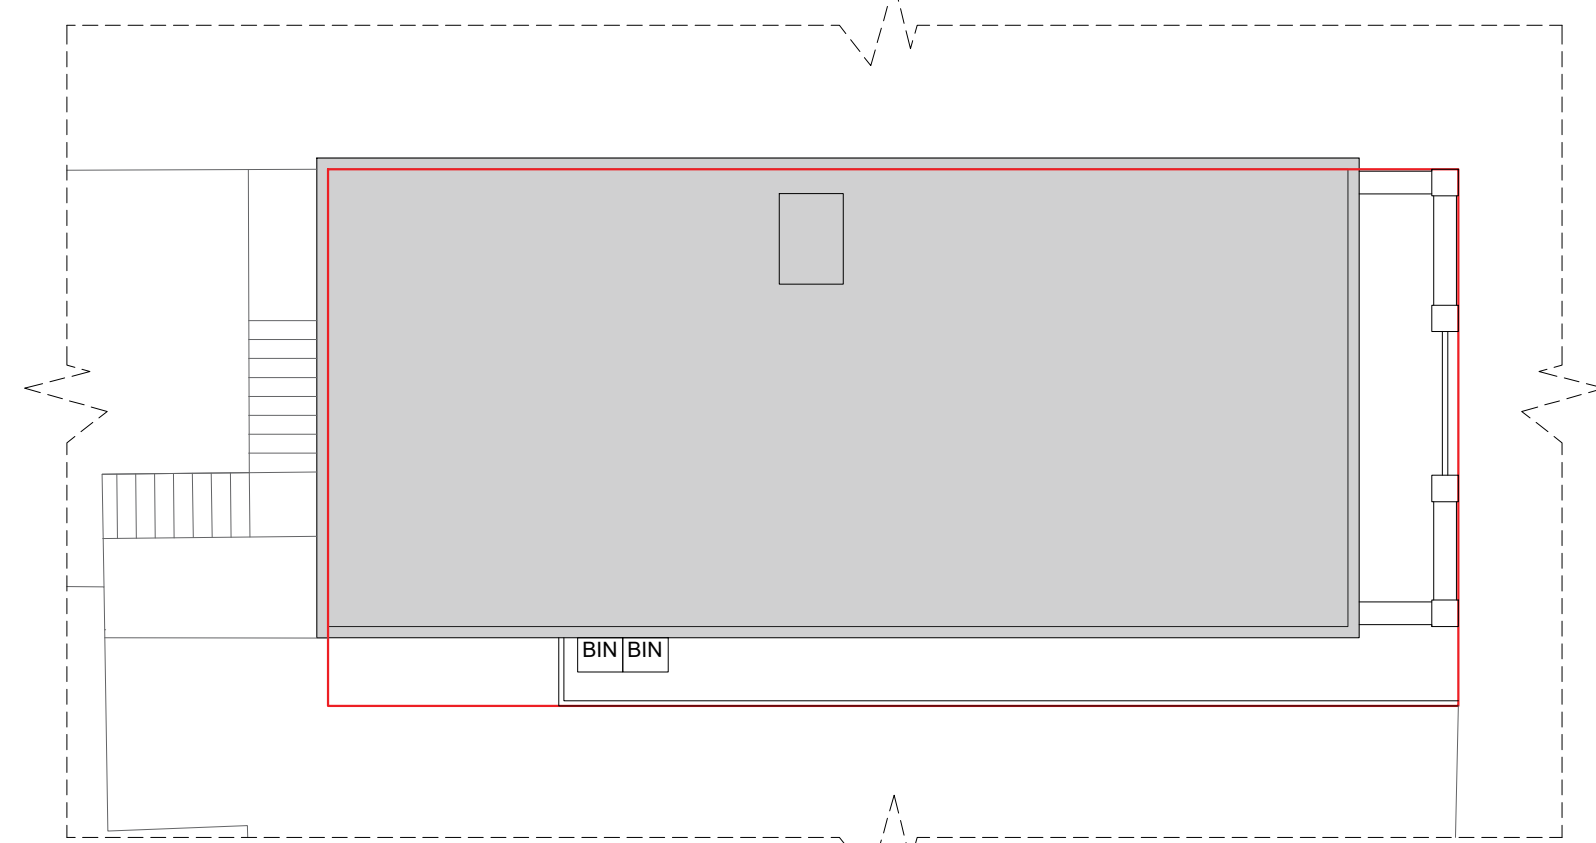
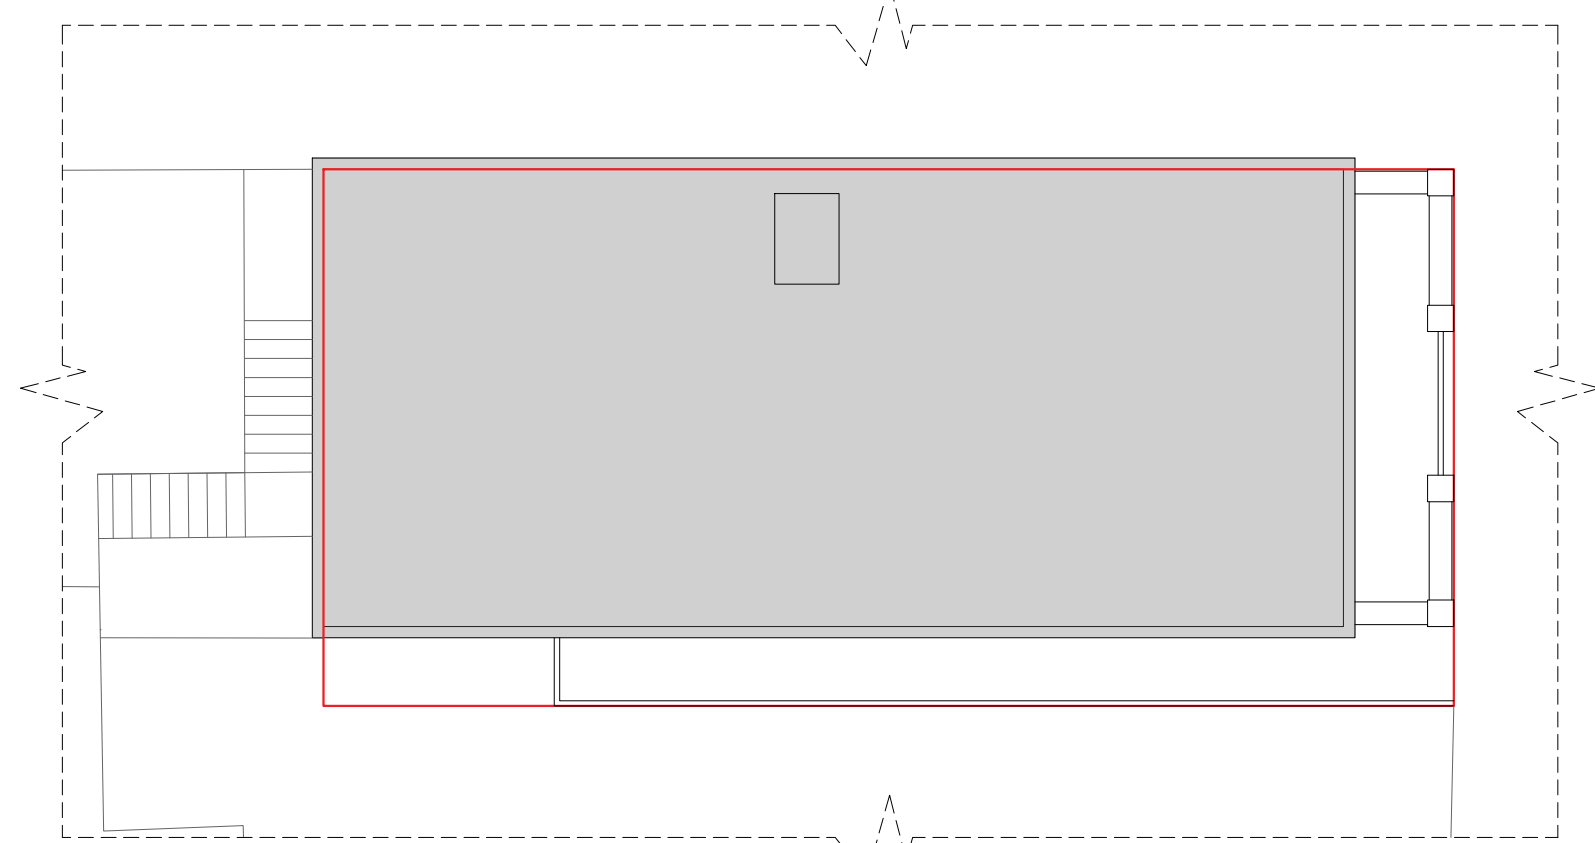
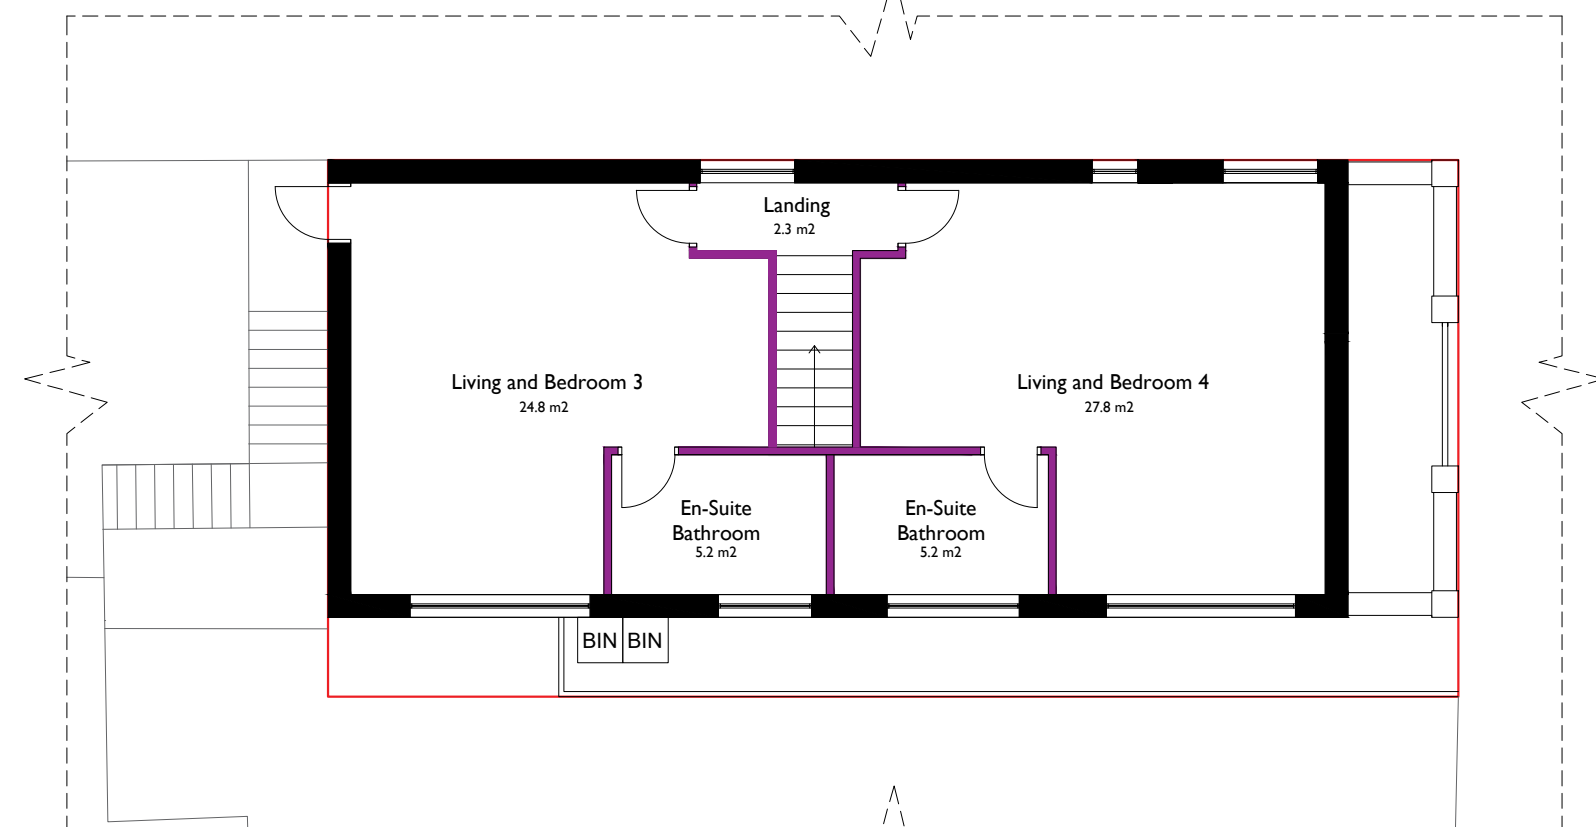
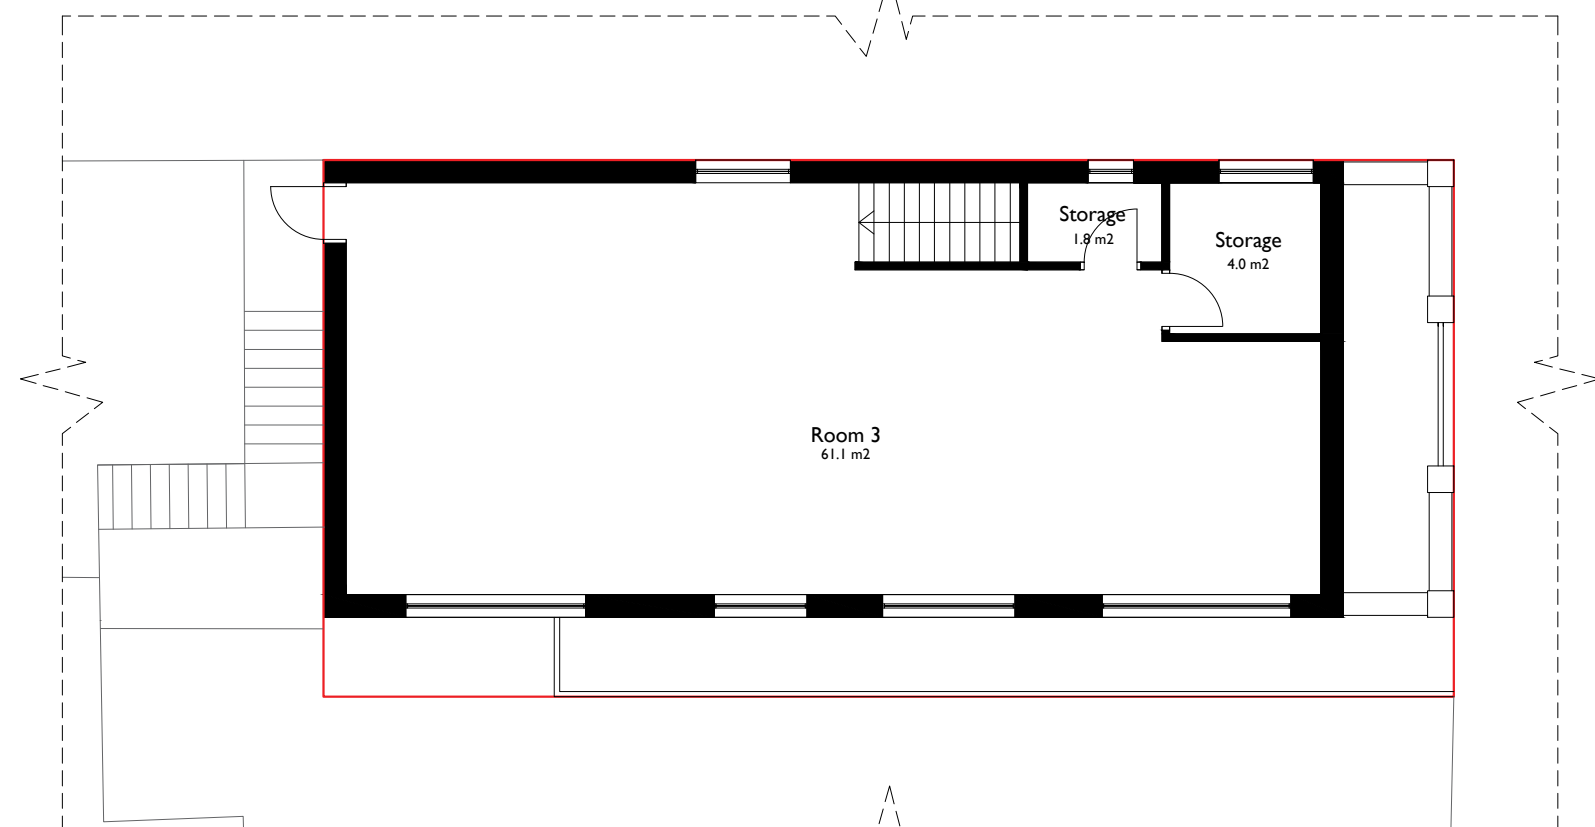
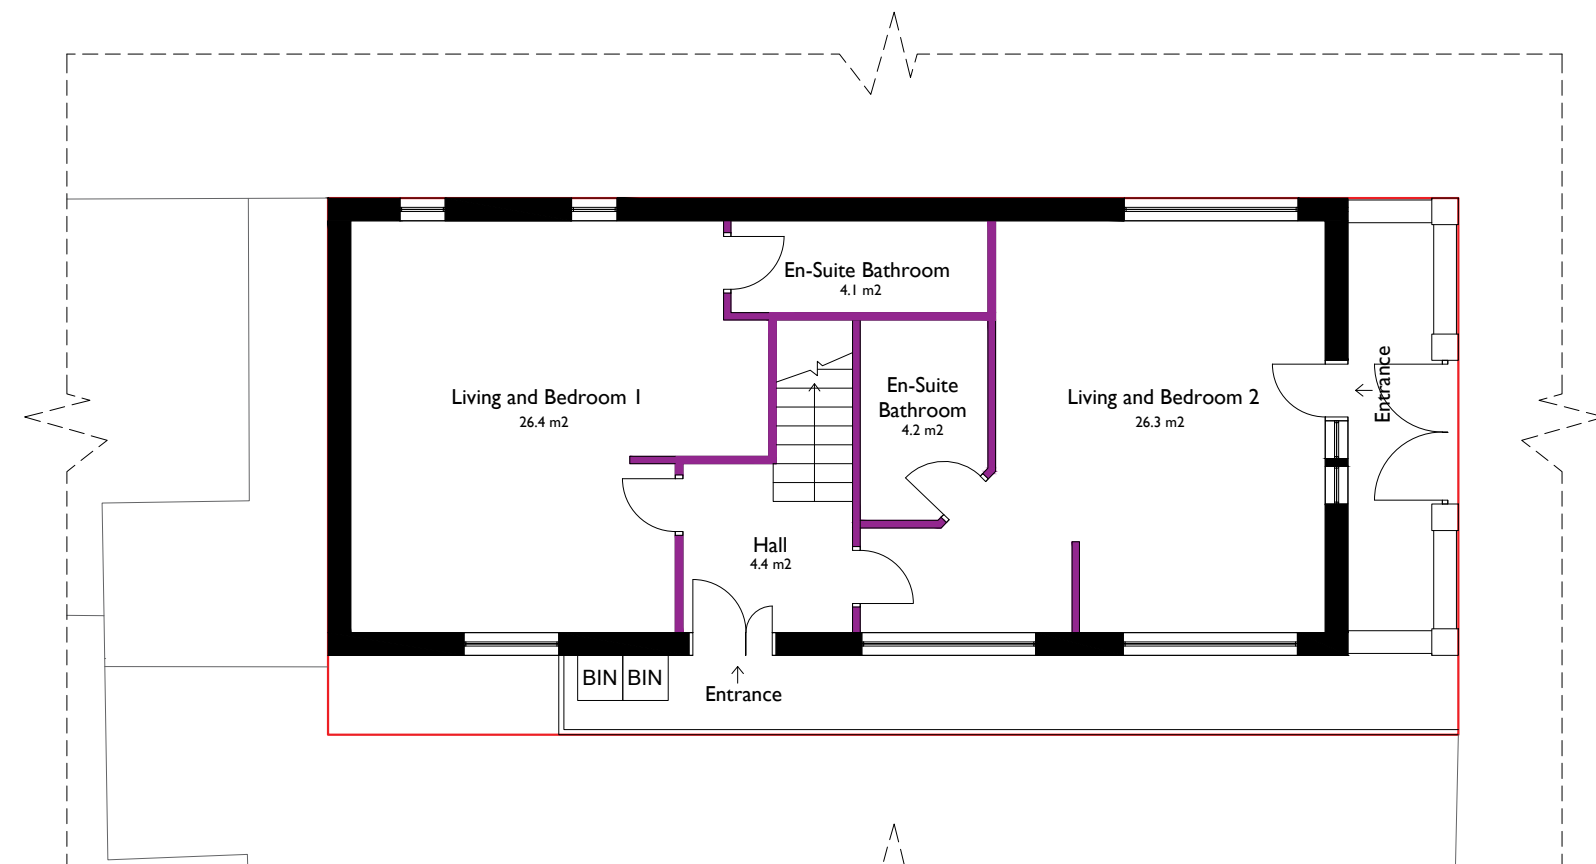


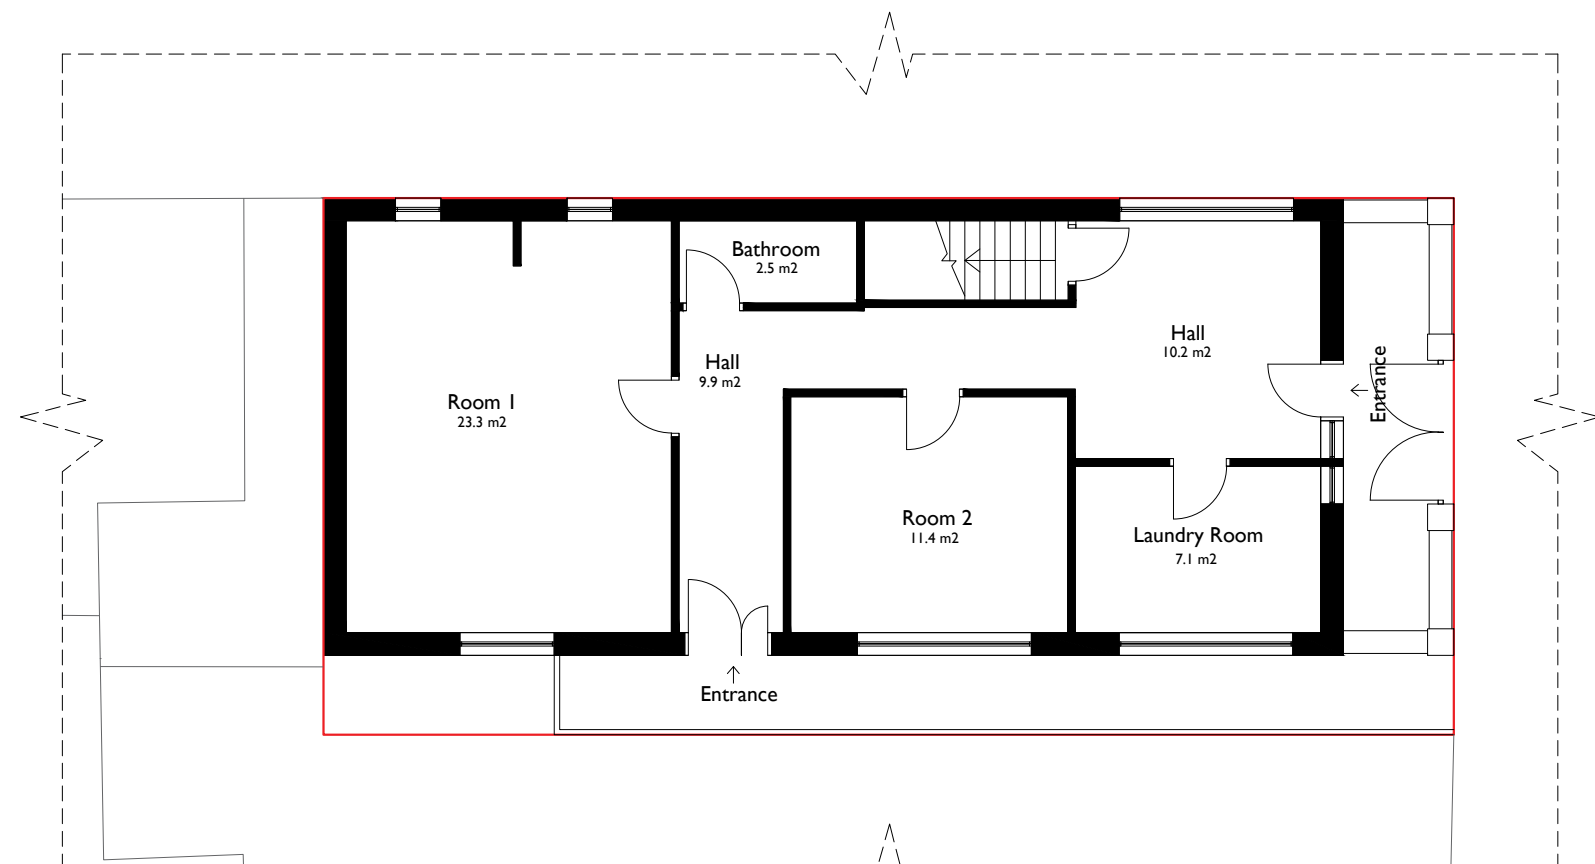

Any dimensions shown should be checked on site.
 Designs are not coordinated with engineer projects.
 Not for construction purposes.

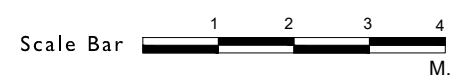

HOMZ
 DESIGN | PLAN | BUILD
 www.homz.uk / 0 330 818 3001

Drawing Title: Existing And Proposed Plans
 Drawing :H-0264-04_6BethelSt_Plans_V2
 Drawing Number:H-0264
 Site Address:6 Bethel Street, Rochdale, OL10 1HU

Scale :1/100 at A2
 Revision : V2
 Date :23.05.2025