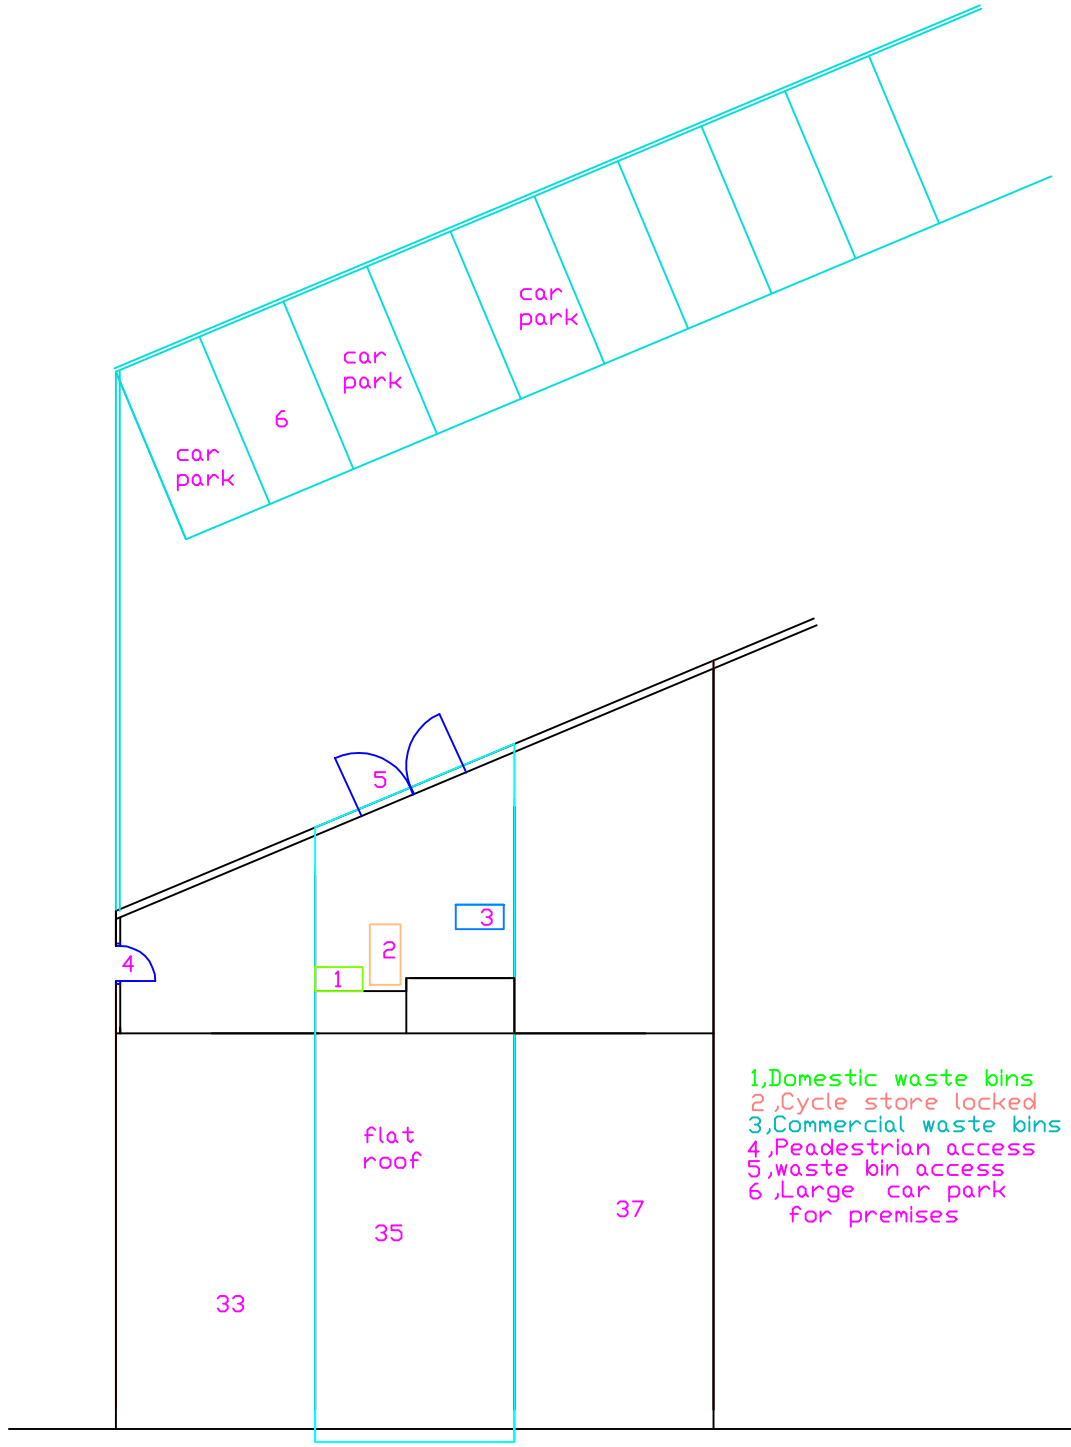

PROPOSED
BLOCK PLAN
1:200

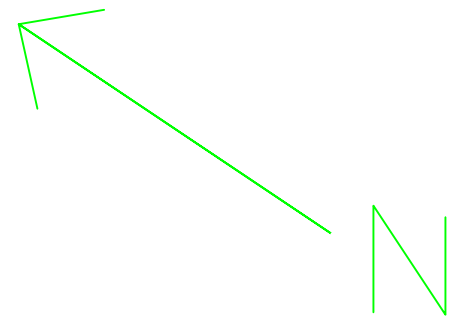

Please DO NOT SCALE OF THIS DRAWING TAKE ALL DIMENSIONS ON SITE (builders Note)
Do not start any works untill all the approvals have been obtained.
Any discrepancy to be reported to Plans Drawn as soon as possible.

client:
NGOC NGUYEN,
35, MIDDLETON GARDENS ,
MIDDLETON,
M24 1AB,
TEL07515706688

date: **APRIL. 2021**

drawn: **DRW**

drawing title:
PROPOSED CHANGE OF USE TO THE FIRST FLOOR TO A ONE BEDROOM APARTMENT. WITH CHANGES TO THE GROUND FLOOR

project:
ROCHDALE BOROUGH COUNCIL
PLANNING
BUILDING CONTROL
APPLICATION

PLANS DRAWN
tel.no
07952934281
07856609593
email
Bawinterbottom
@aol.com
www.plansdrawn.org

project no. **MG 35**

drg. no. **03A**

A3 paper