


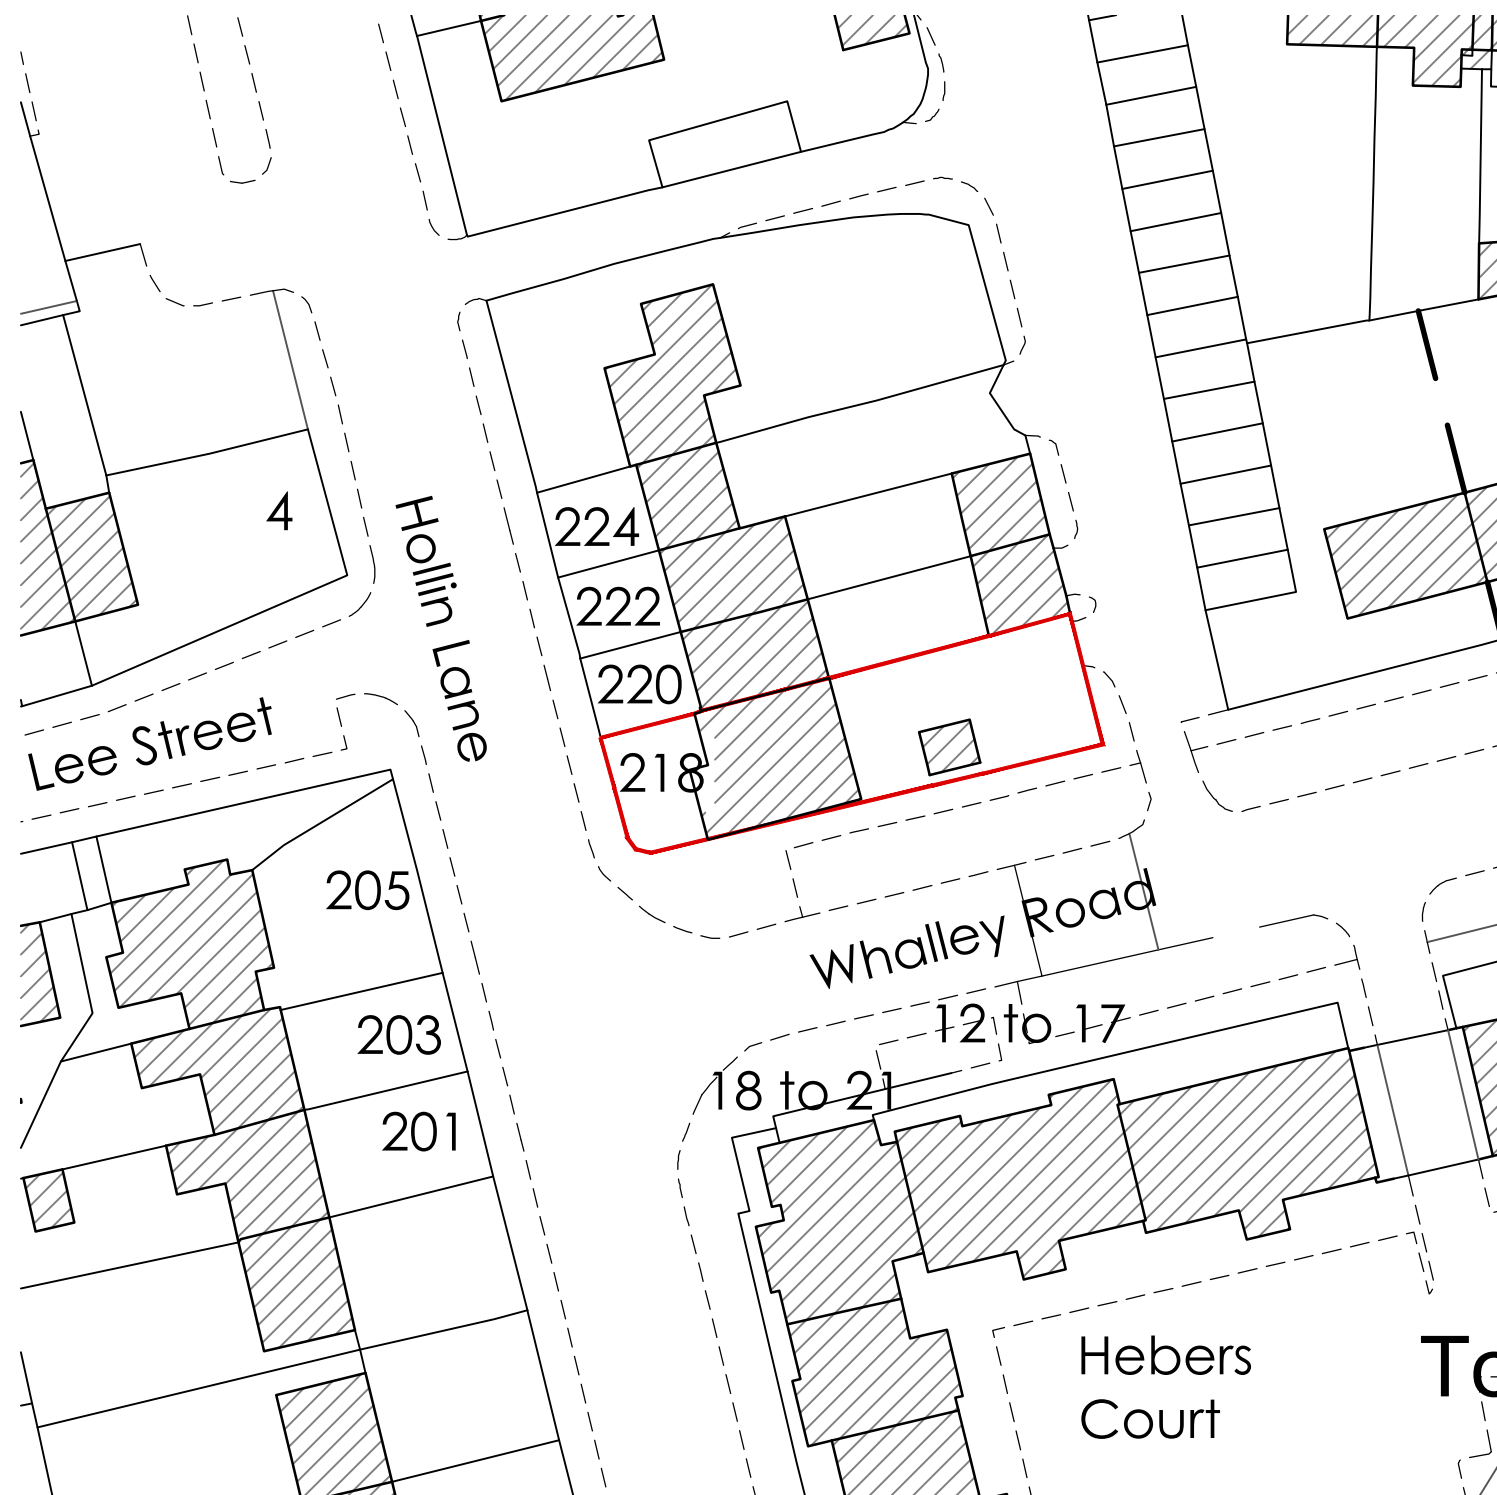


Site Location Plan
Scale: 1:500



Site Location Plan
Scale: 1:1250

Key

Site Boundary

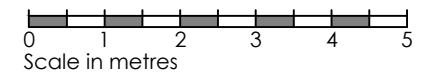

REV	Notes	Date	By
CRISP architecture Email: studio@crisparchitecture.co.uk Chartered Institute of Architectural Technologists Chartered Practice			
Project:		218 Hollin Lane, Middleton Manchester, M24 5LE	
Drawing Title: Site Location Plan			
Project No: 2413		File Identifier:2413_72_01	
Drawing No: 72_01		Revision:	
Drawn By: SMH		Checked By:SMH	
Scale:1:500 / 1:1250 @ A3		Date: 04/03/2024	
Purpose of Issue: F E A S I B I L I T Y			
Drawing Status: P L A N N I N G			