




EXISTING ELEVATIONS

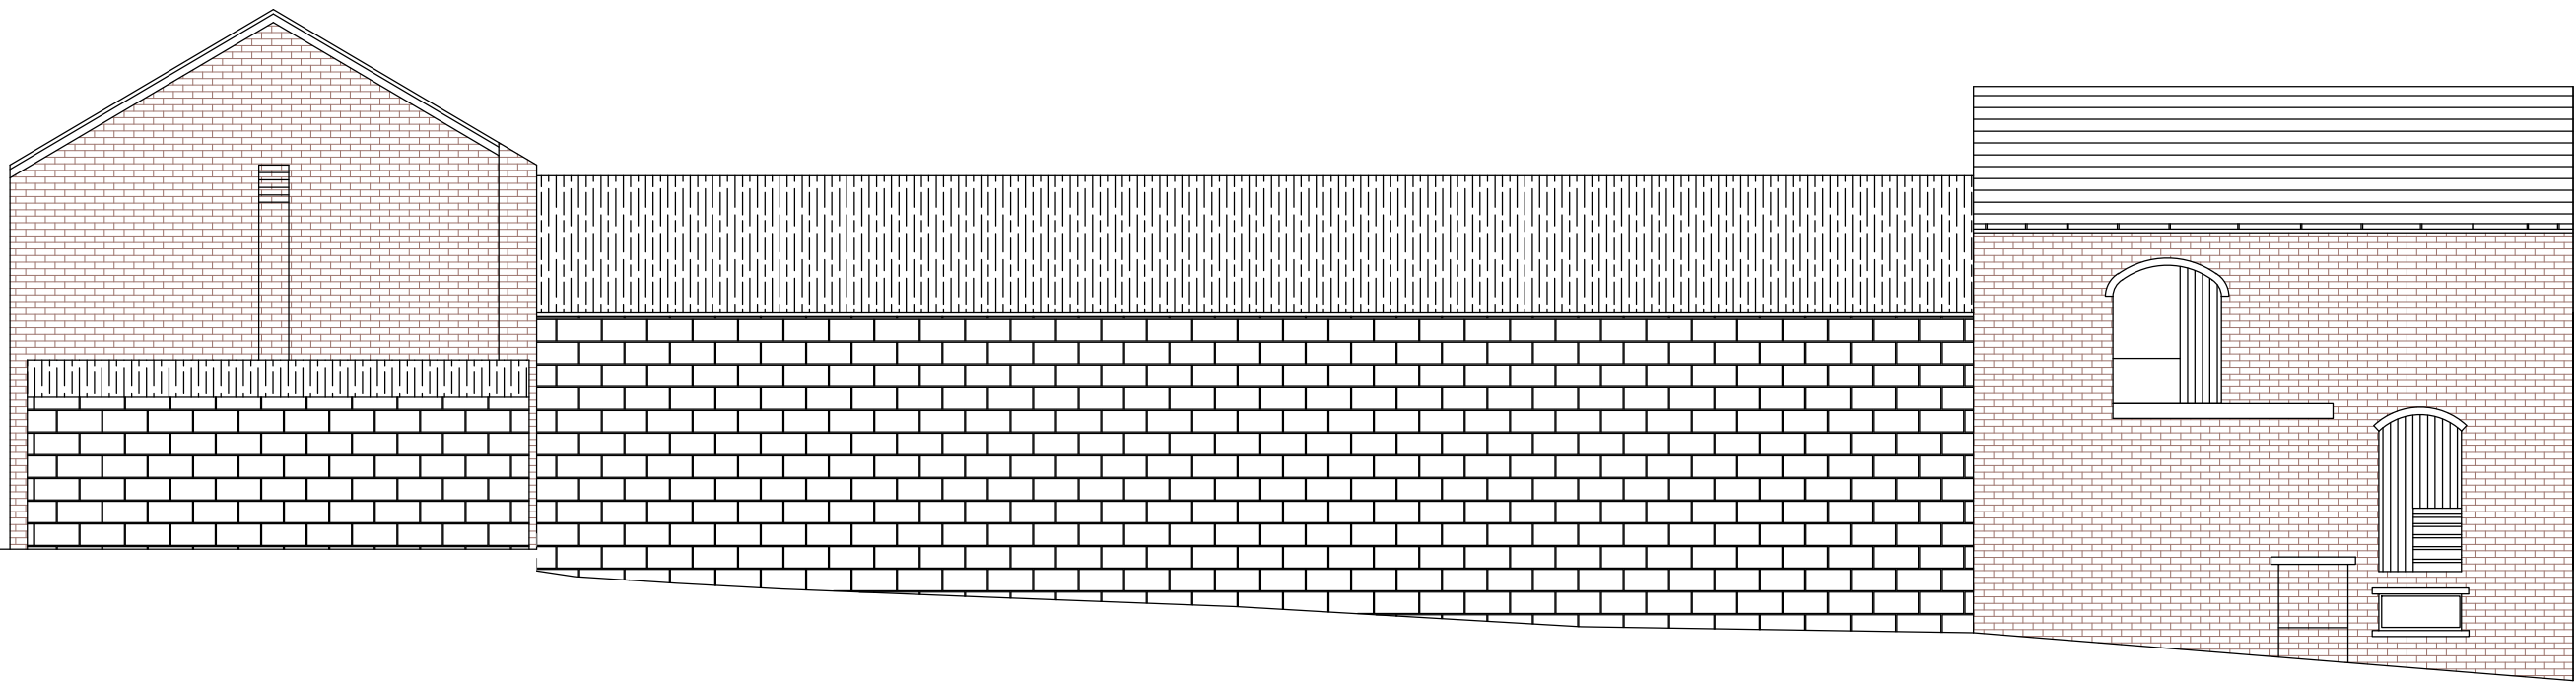


D-D

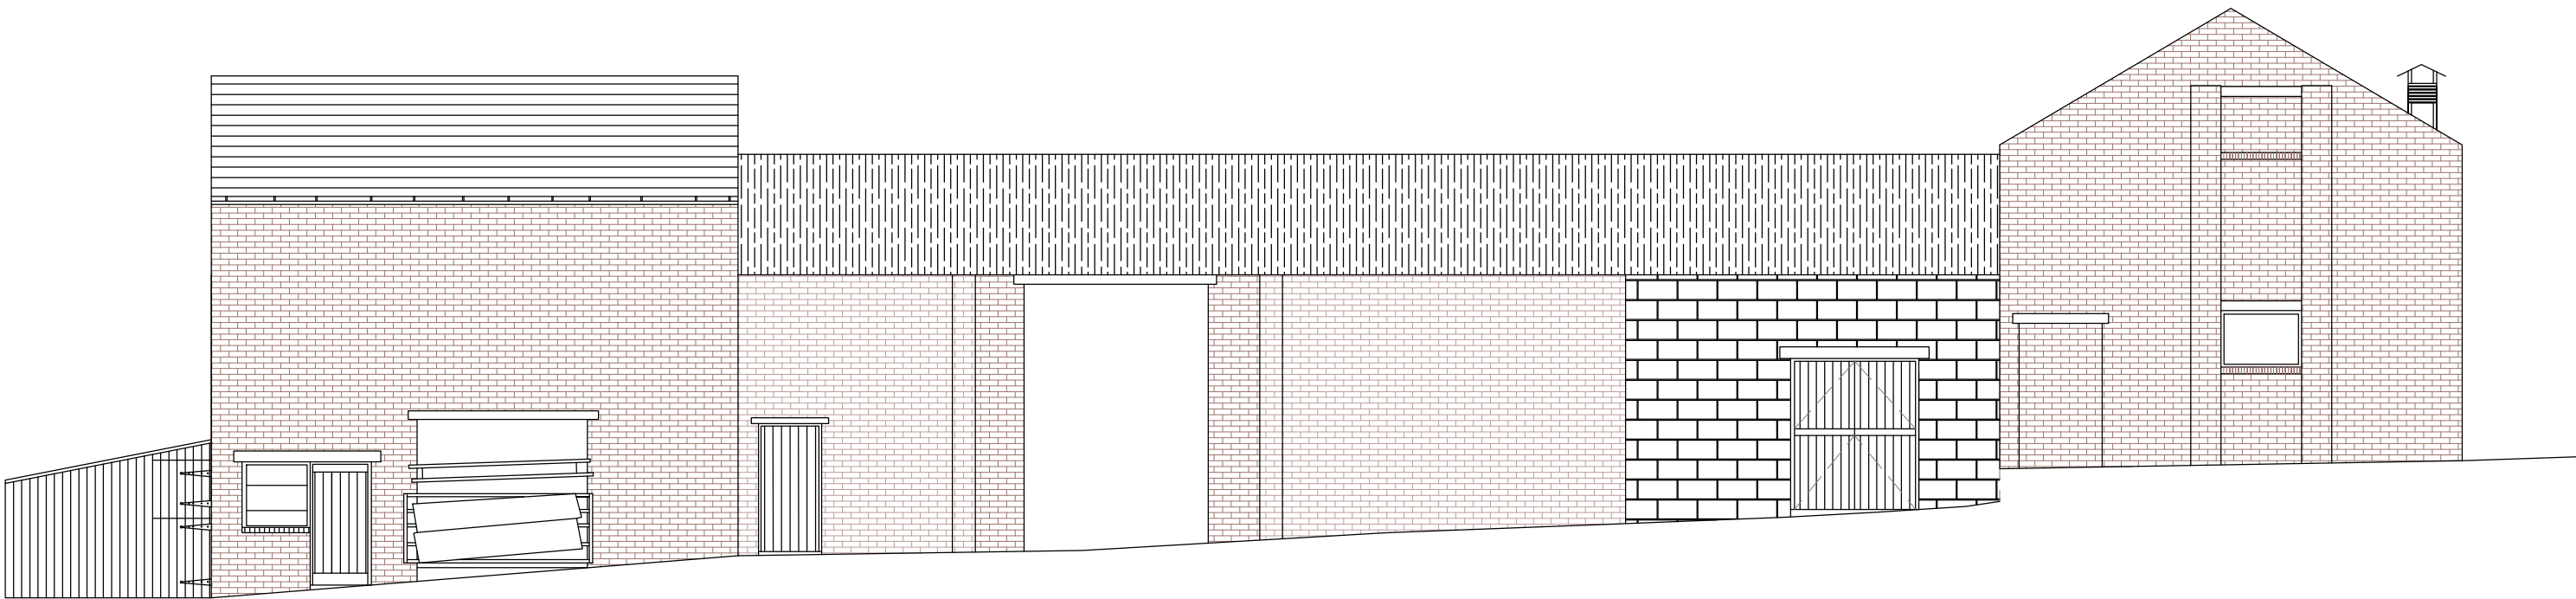


A-A

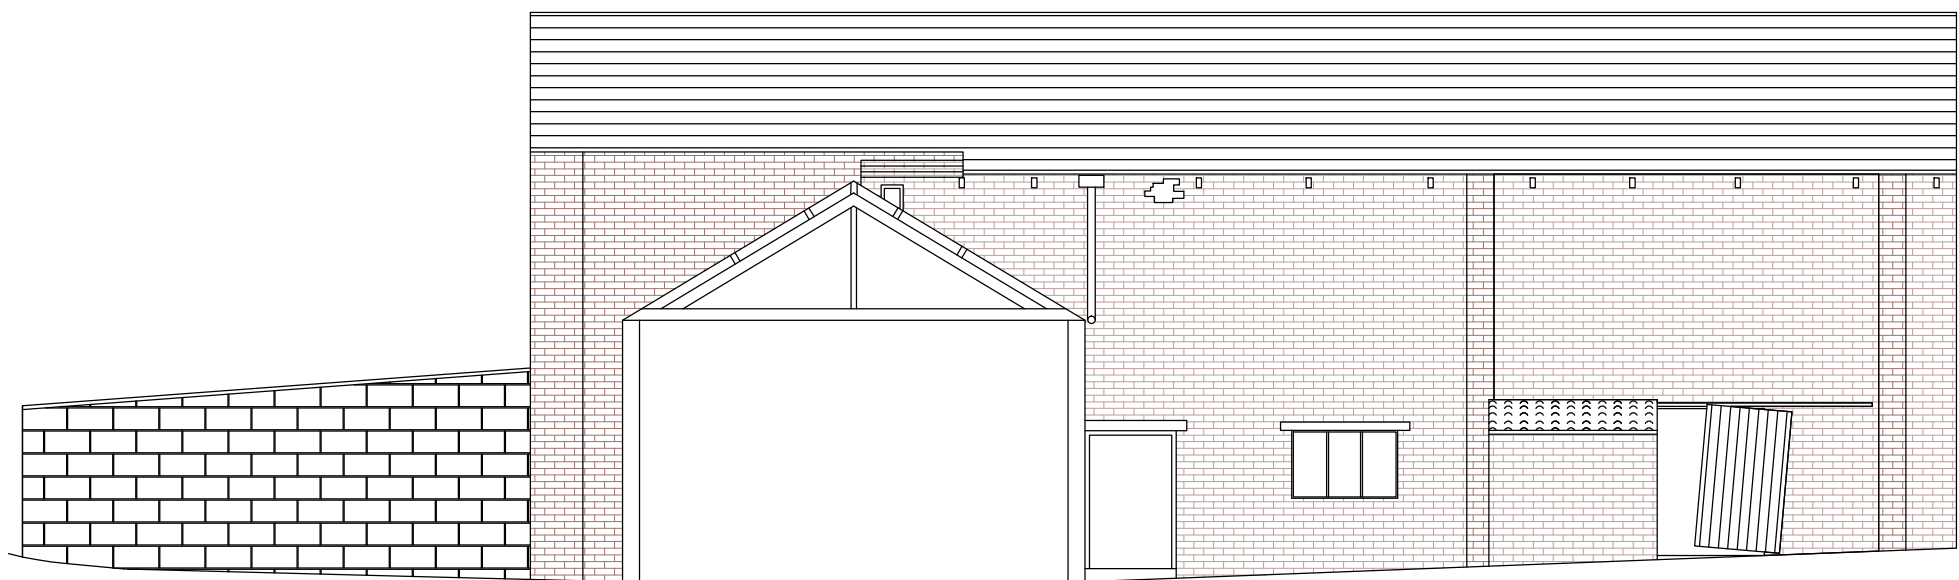

B-B

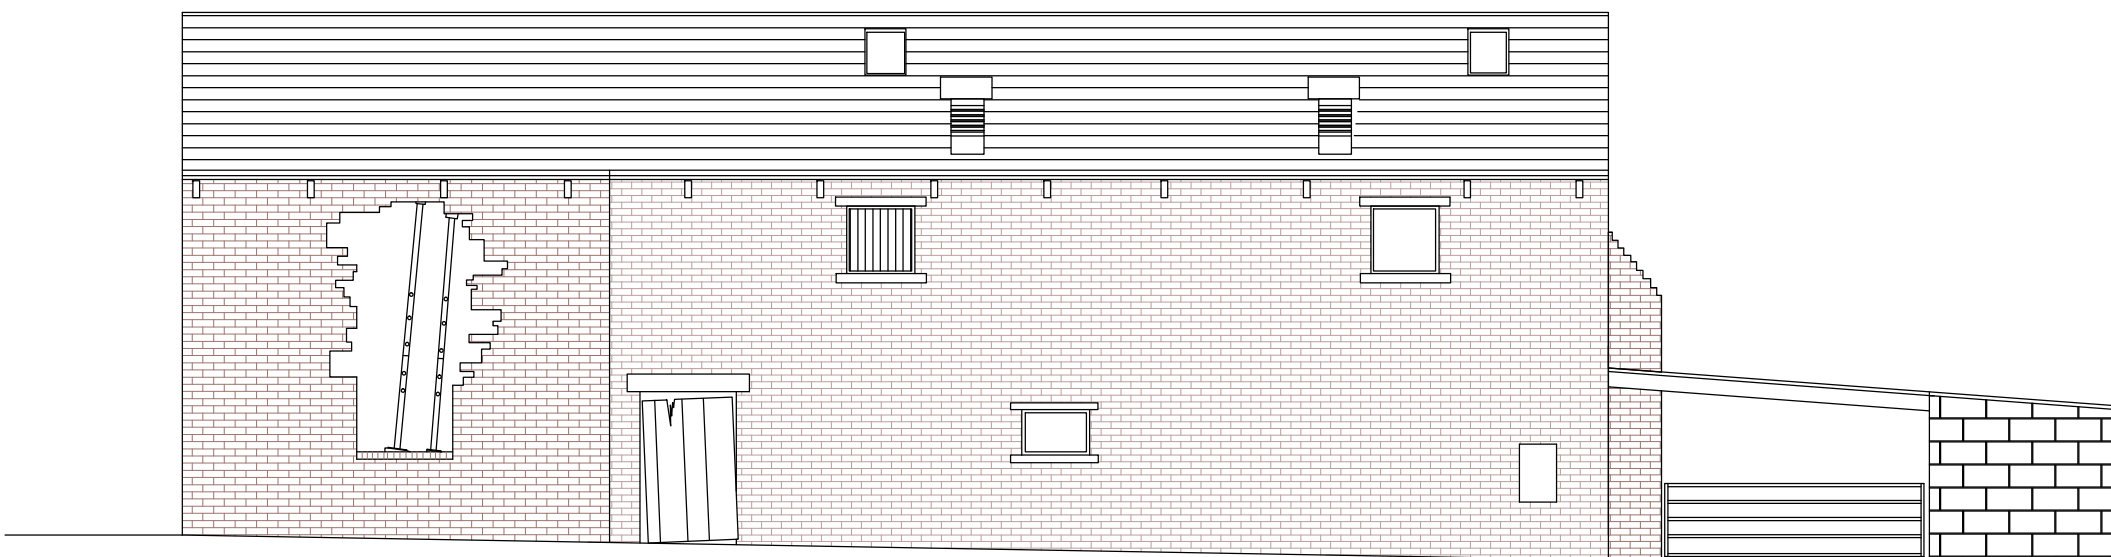

E-E

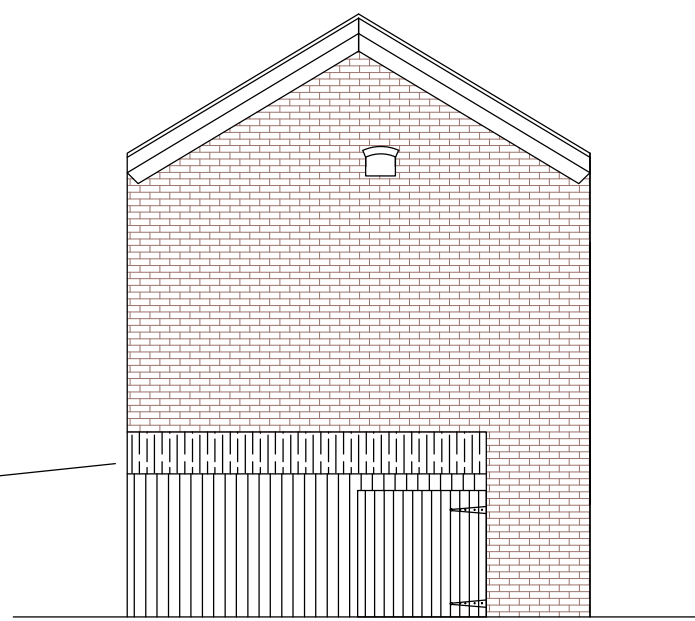


C-C


PROPOSED ELEVATIONS



D-D

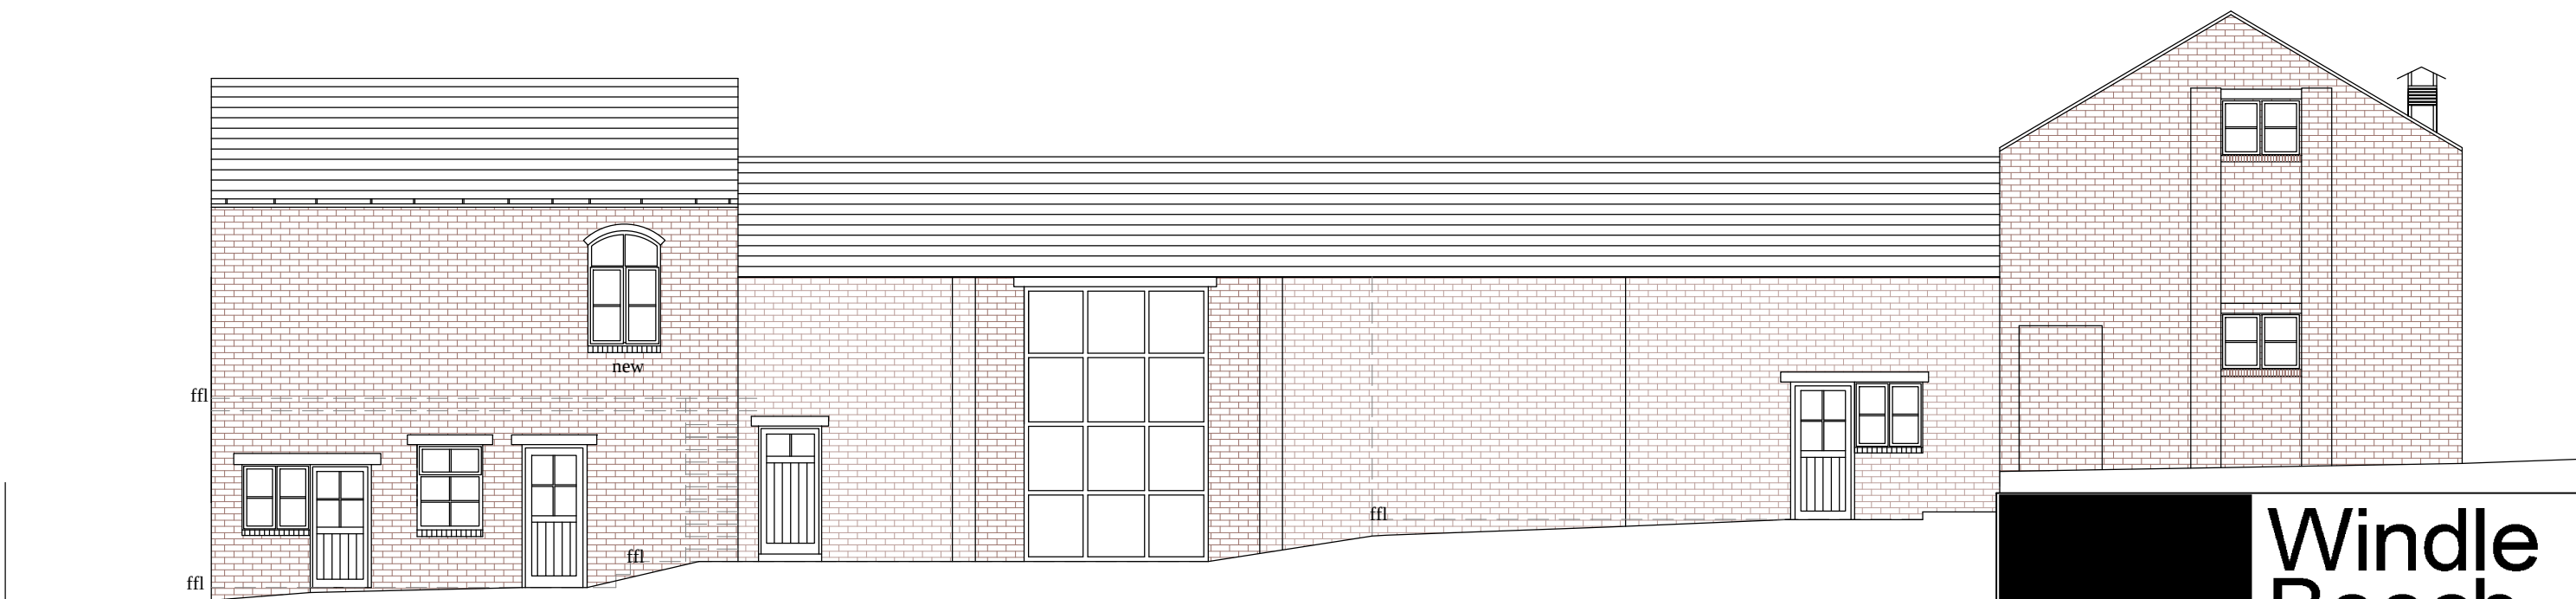


A-A

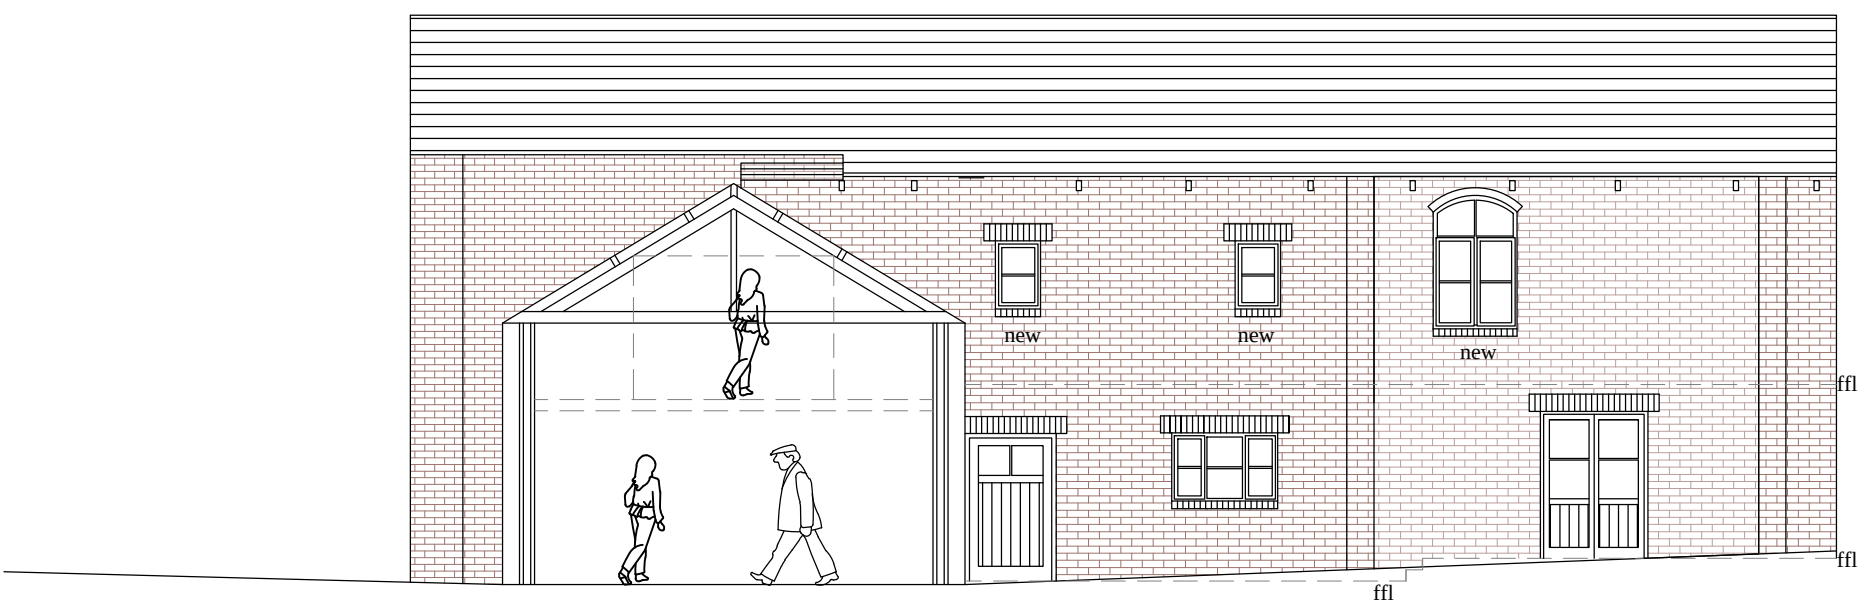

B-B



E-E

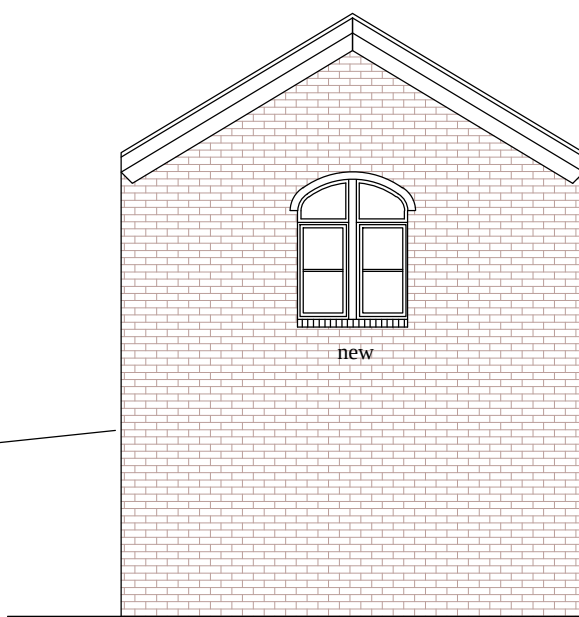

C-C

PLANNING NOTES:
ROOF :
Re-roof central (lower) building in Greys Artstone
ref_ natural weathered to replace corrugated
concrete. Remove and re- roof all other areas in
natural stone as existing.
WALLS :
Demolish all existing concrete blockwork walls and
re- build in reclaimed bricks to match existing wall
areas as closely as possible. Hack out and re- point
all existing brickwork in mortar sample to be agreed
by planning officer.
WINDOWS :
All to be alluminium windows and doors powder
coated dark Grey to match elevation style shown
LINTELS & CILLS:
Current mixture of concrete /steel heads to be
replaced with new cut natural stone and some
catnick with brick soldier header course as shown.
New cills to be mixture of re- claimed brick-soldier
course and stone as shown on elevations.
RAINWATER GOODS:
To be Black painted alluminium square profile
gutters with black round downpipes. Gutters set on
existing corbel stones and new galvanised rise and
fall brackets where no existing corbels.

wbw Windle
Beech
Winthrop

Ling Fields
Gargrave Road
Skipton
North Yorkshire
BD23 1UD
(: 01756 692900

Dwg No.: 246 / 3
Title:
EX AND PROP ELEVATIONS,
YEW TREE BARN, MIDDLETON.
Scale: 1 : 100
Date: 11 DEC 2015
Produced by: JMA
Issue Number: