

Crown copyright and database rights (2023) OS (100063368)

Title
Site Location Plan

Address
431 Halifax Rd, Wardle, Rochdale,
OL12 9AB

Client

Job No.
11668


Issued
04/09/24

Scale
1:1250 @ A3


Key
1. Site Boundary

All information is to be checked on site for accuracy and fit. Only drawings with WD status with the most recent revision are to be used for construction.

0 20m 40m 100m

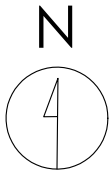

Crown copyright and database rights (2023) OS (100063368)

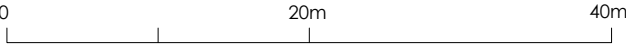

Title
Existing Site Plan

Address
431 Halifax Rd, Wardle, Rochdale,
OL12 9AB


Client

Job No. 11668
Issued 04/09/24

Scale
1:500 @ A3

- Key**
- 1. Site Boundary
 - 2. Existing Advertising Panels to be Removed
 - 3. Digital display consented under ref: 24/00513/ADV not to be built out

All information is to be checked on site for accuracy and fit. Only drawings with WD status with the most recent revision are to be used for construction.

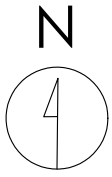

Crown copyright and database rights (2023) OS (100063368)

Proposed Site Plan


431 Halifax Rd, Wardle, Rochdale,
OL12 9AB

11668 04/09/24


1:500 @ A3

- 1. Site Boundary
- 2. Proposed Digital Display
- 3. Digital display consented under ref: 24/00513/ADV not to be built out

0 20m 40m

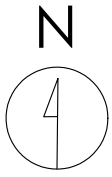

Crown copyright and database rights (2023) OS (100063368)

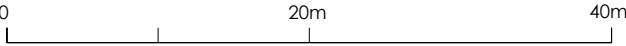

Title
Proposed Landscaping Plan

Address
431 Halifax Rd, Wardle, Rochdale,
OL12 9AB


Client

Job No. 11668
Issued 04/09/24


Scale
1:200 @ A3

- Key**
- 1. Site Boundary
 - 2. Proposed Digital Display
 - 3. Digital display consented under ref: 24/00513/ADV not to be built out
 - 4. Proposed Shrubbery

All information is to be checked on site for accuracy and fit. Only drawings with WD status with the most recent revision are to be used for construction.

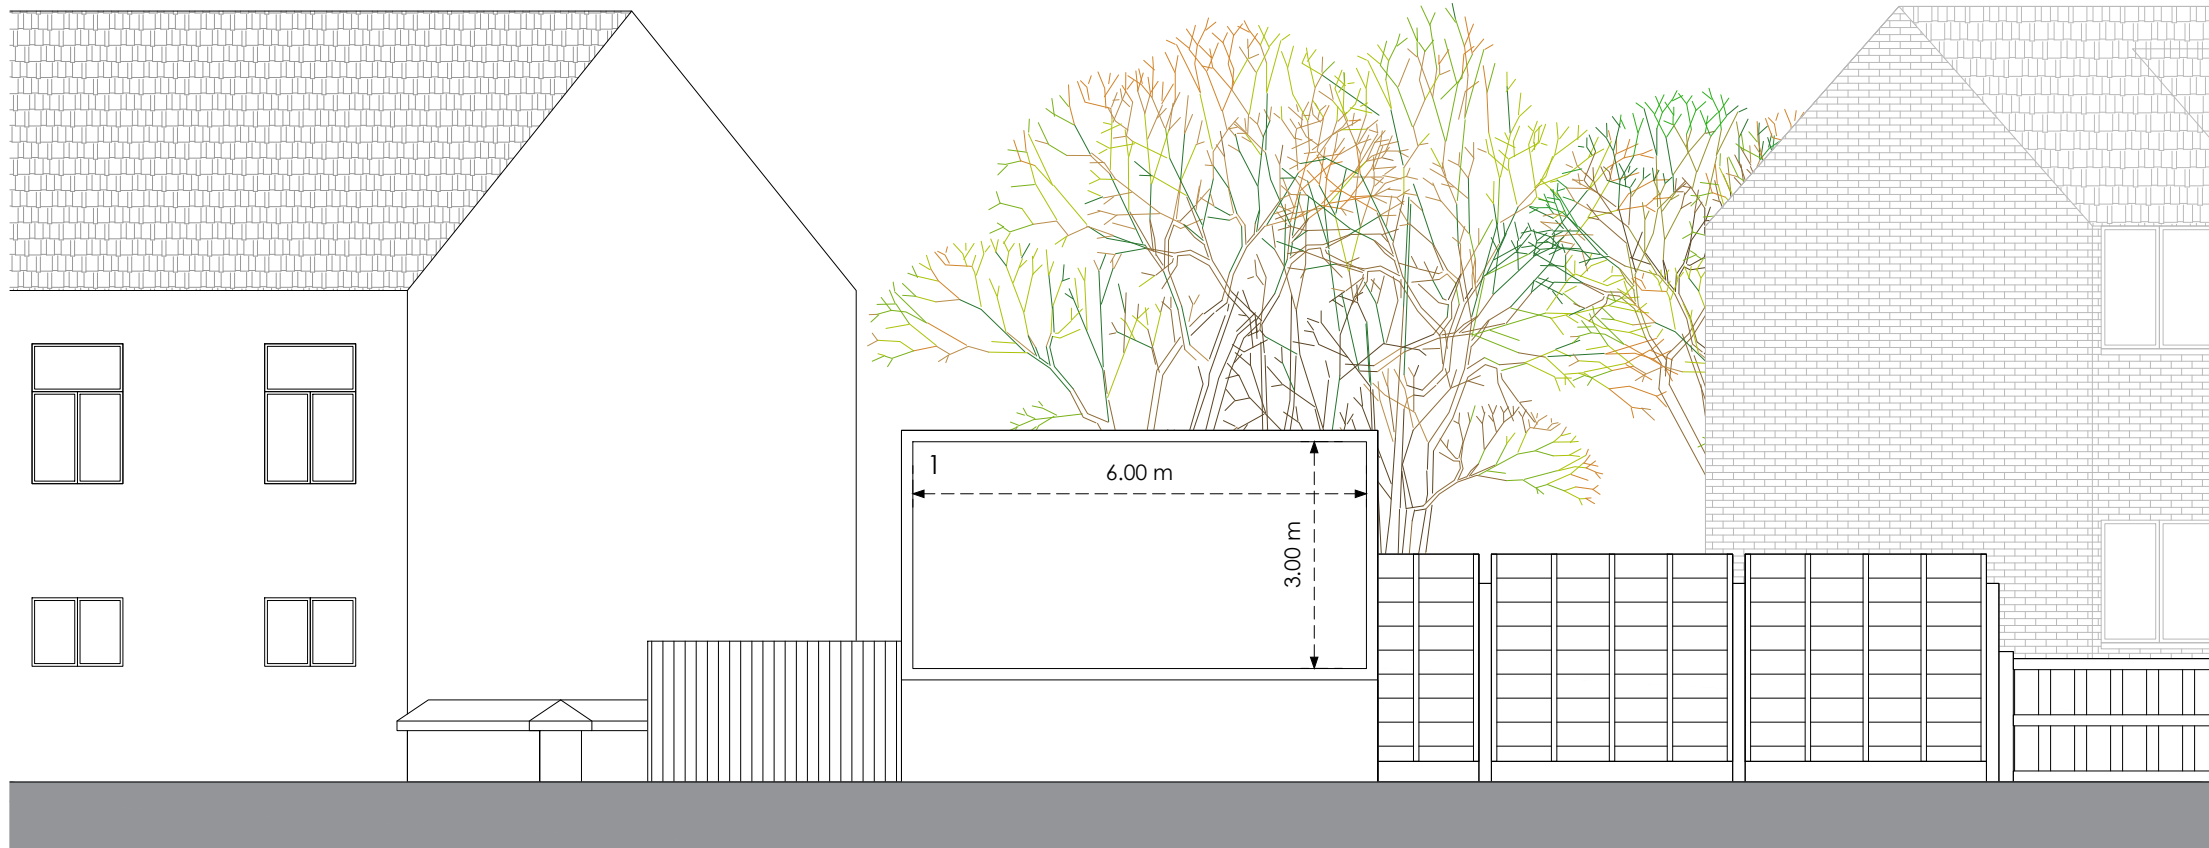


Front

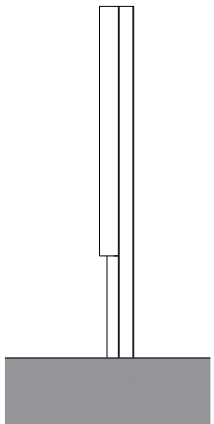

Side
Existing



Front

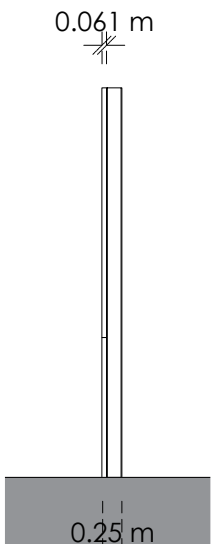

Side
Proposed

Title
Existing and Proposed Elevations

Address
431 Halifax Rd, Wardle, Rochdale,
OL12 9AB

Client

Job No.
11668

Issued
04/09/24

Scale
1:100 @ A3

- Key**
- Existing Advertising Panels to be Removed
 - Proposed Digital Display

All information is to be checked on site for accuracy and fit. Only drawings with WD status with the most recent revision are to be used for construction.