
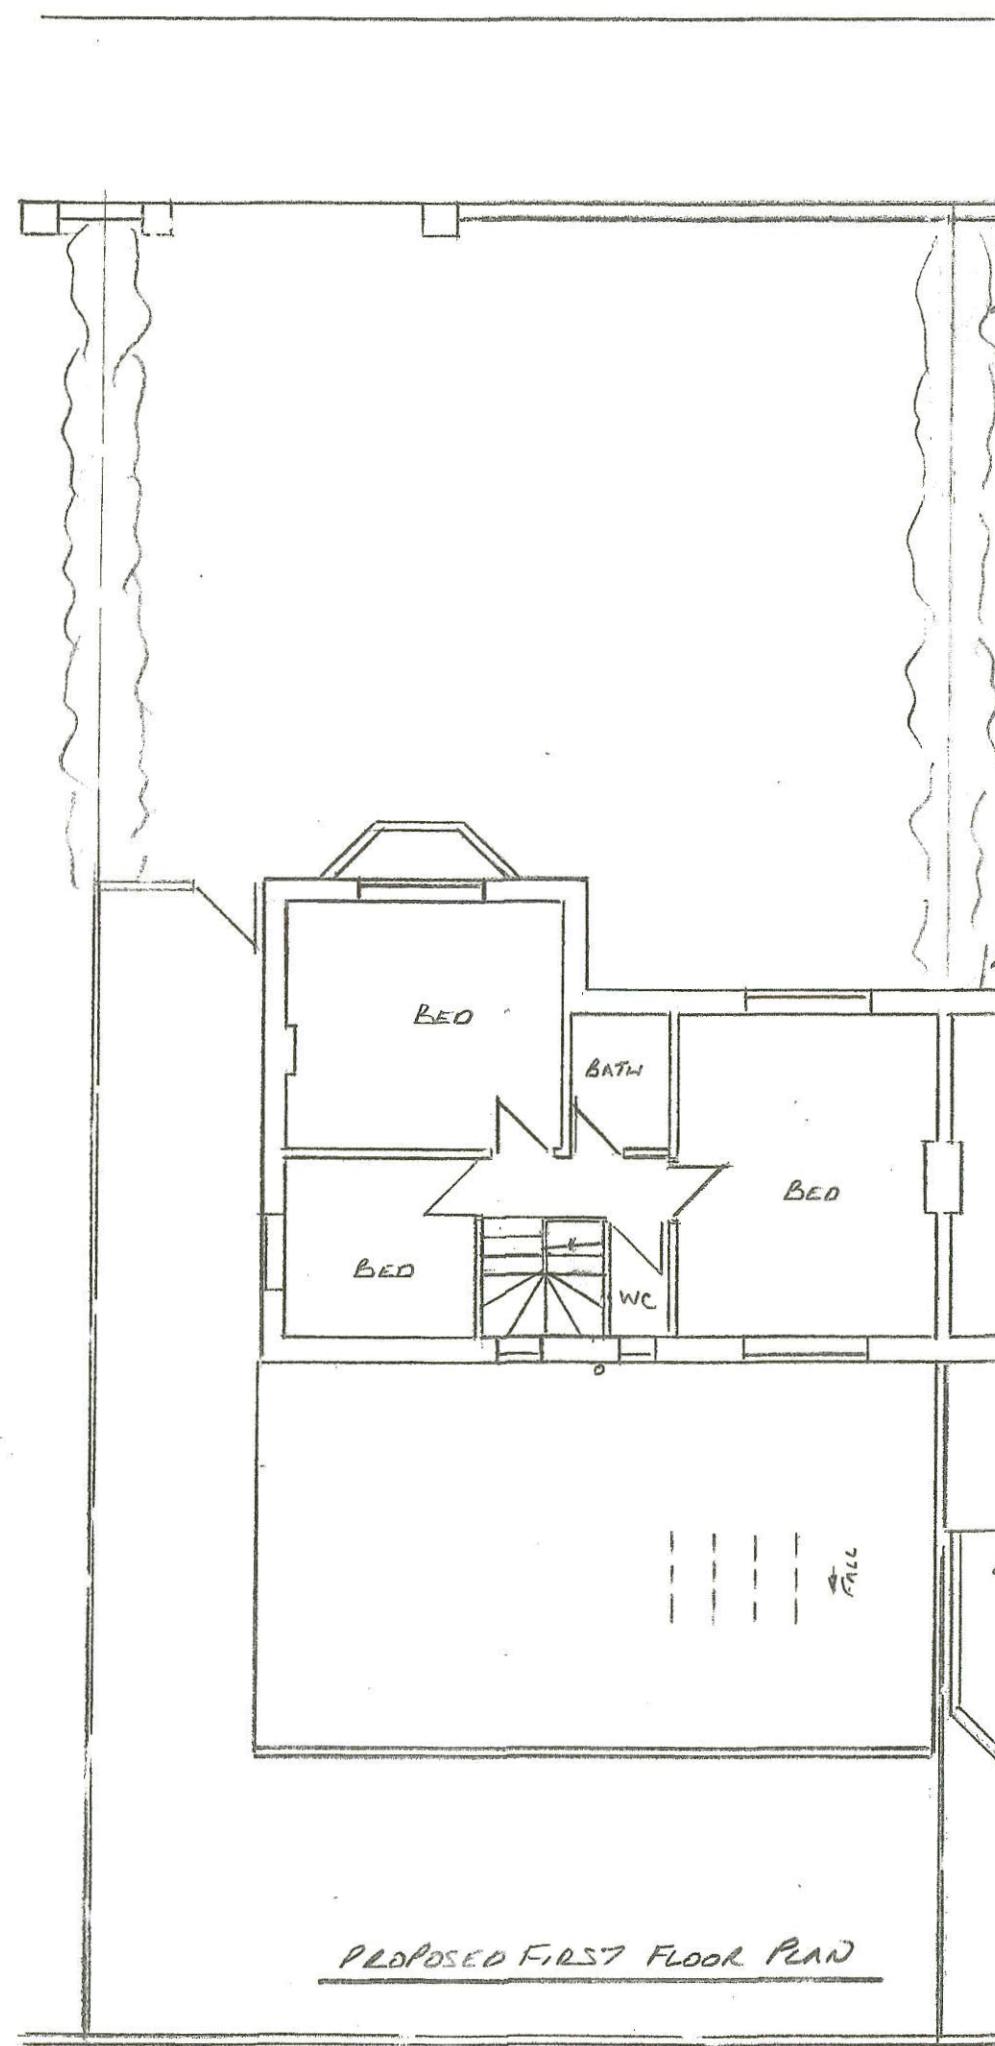


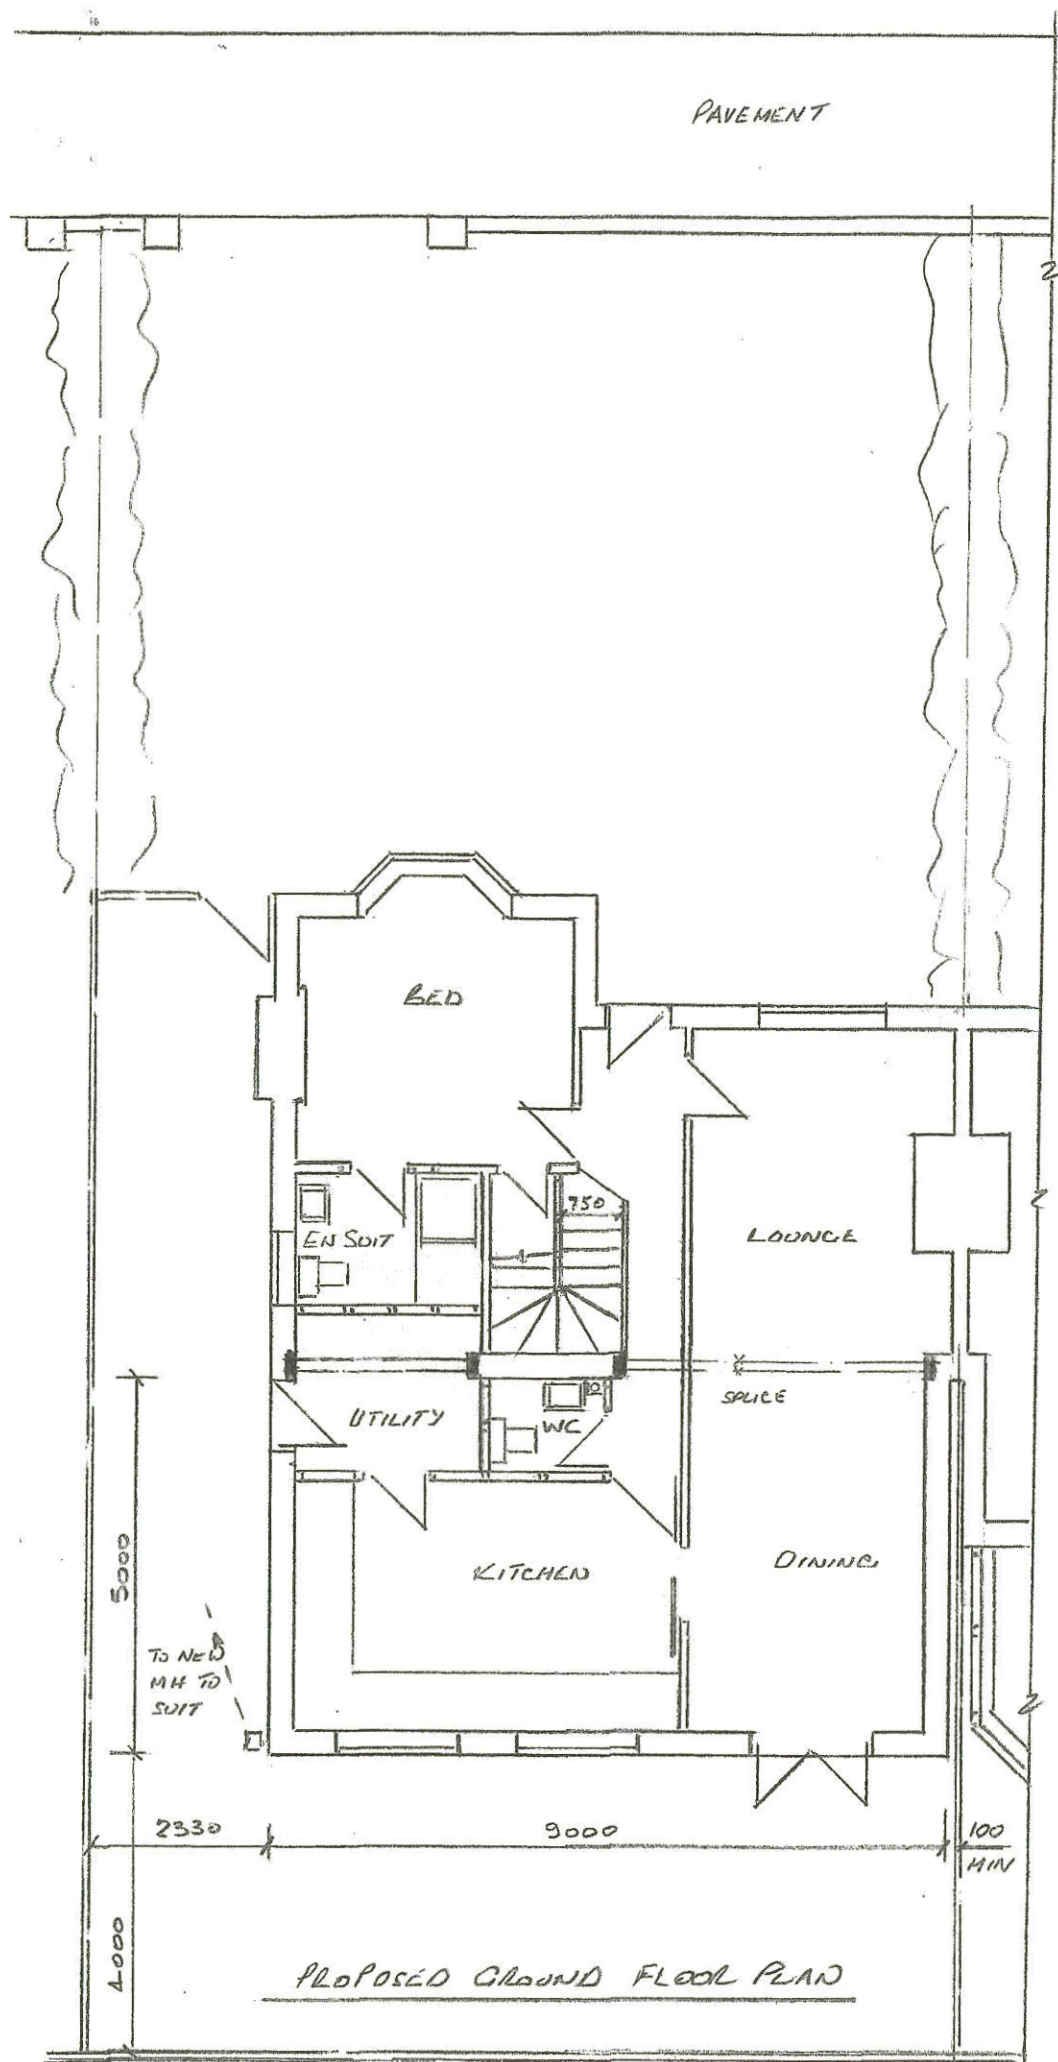

**Thompson Designs**  
 Tel 0161 705 1458 Mob 07884 318634  
 Sheet 3  
 Proposed Plans  
 130 Queensway  
 Rochdale OL11 1TP  
 Scale 1:100 @ A3 Date April 2025