



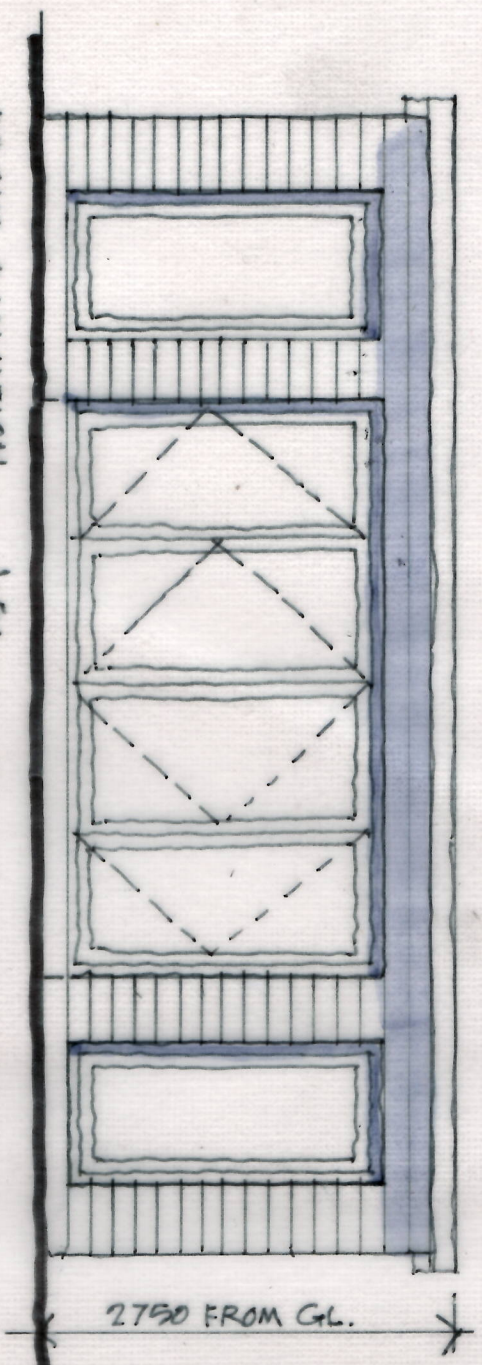


FRONT ELEVATION 1:50

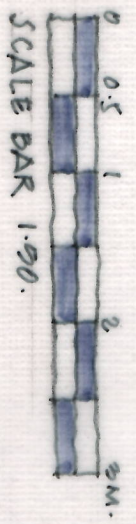

7500 o/a.


2000

BOUNDARY HEDGE

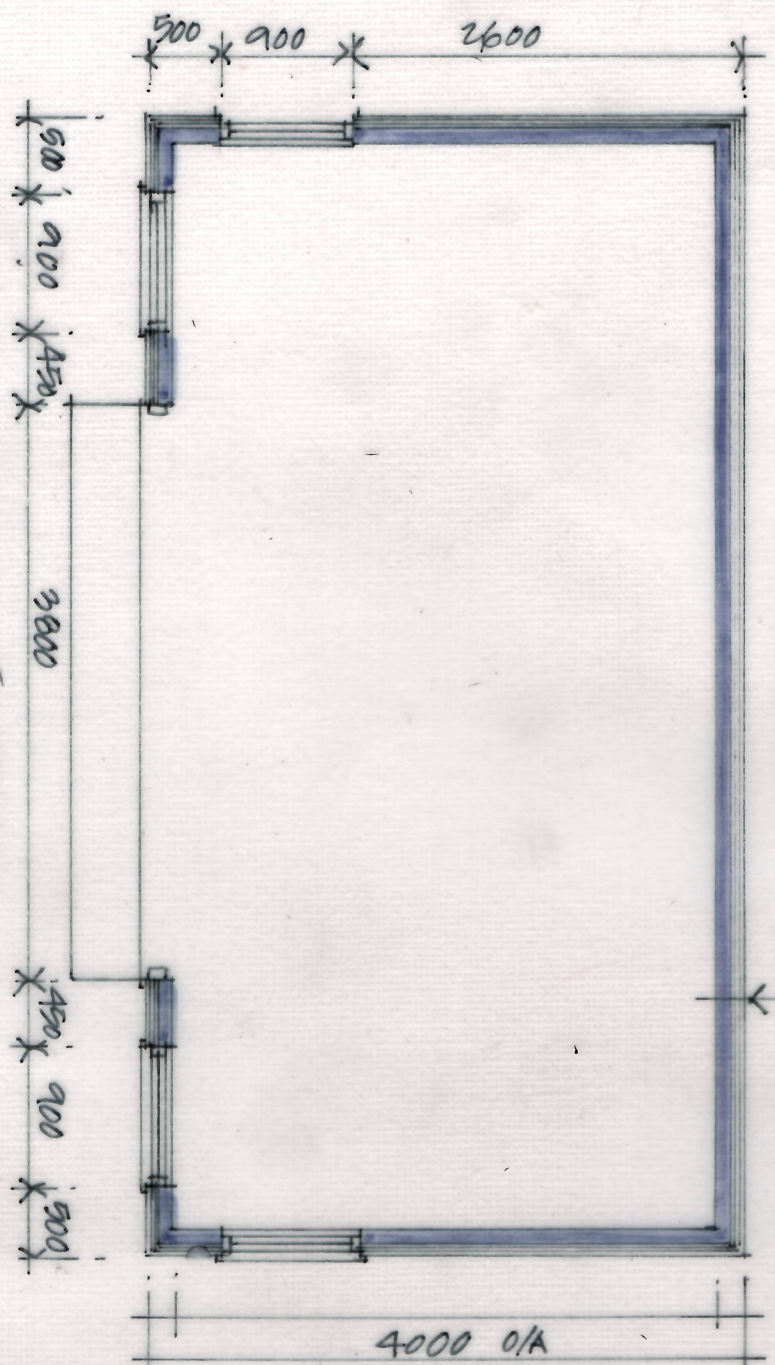

LAYOUT PLAN 1:50.
DO NOT SCALE FROM THIS DRAWING. USE FIGURED
DIMENSIONS ONLY. ALL DIMENSIONS ARE IN MILLIMETRES.


PLANNING

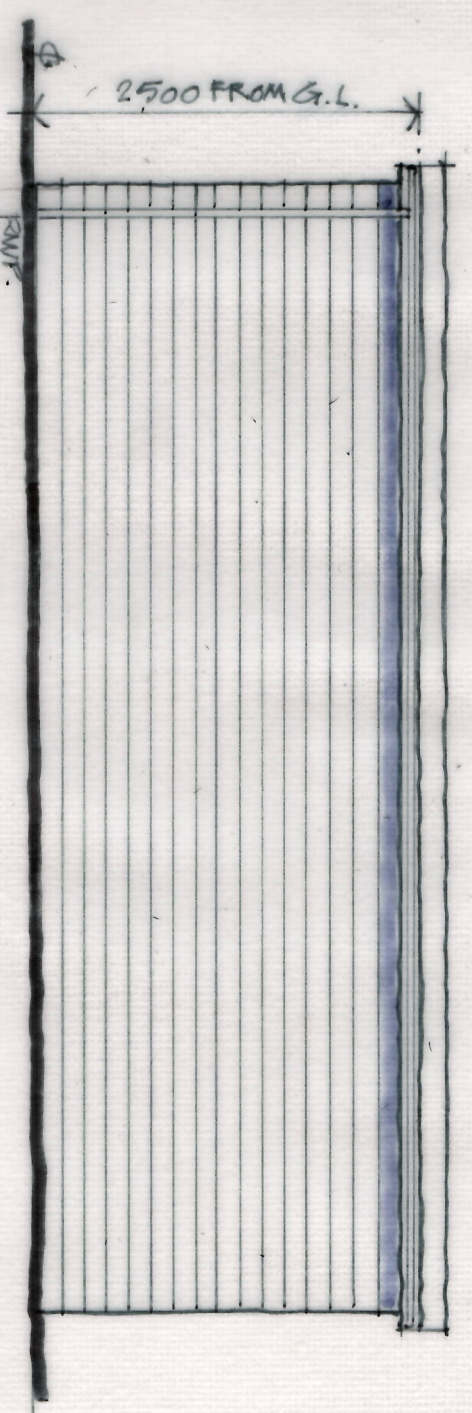

REAR ELEVATION 1:50

MATERIALS

- REINFORCED CONCRETE BASE.
- STEEL FRAME (LGSF) SUPPLIED BY MESSRS U-ROOF LTD.
- U-SHAPED COLD-ROLLED GALVANISED STEEL PROFILE SECTION
- 100MM RCT STUD SECTIONS.
- 103MM PLAIN BASE RAIL & END TRACK.
- CEMENT BOARD HORIZONTAL CLADDING ON BATTENS
- ON WATERPROOF MEMBRANE.
- INTERNAL WALLS AND CEILING COVERED WITH PINK FIRE RETARDANT CEMENT BOARD.

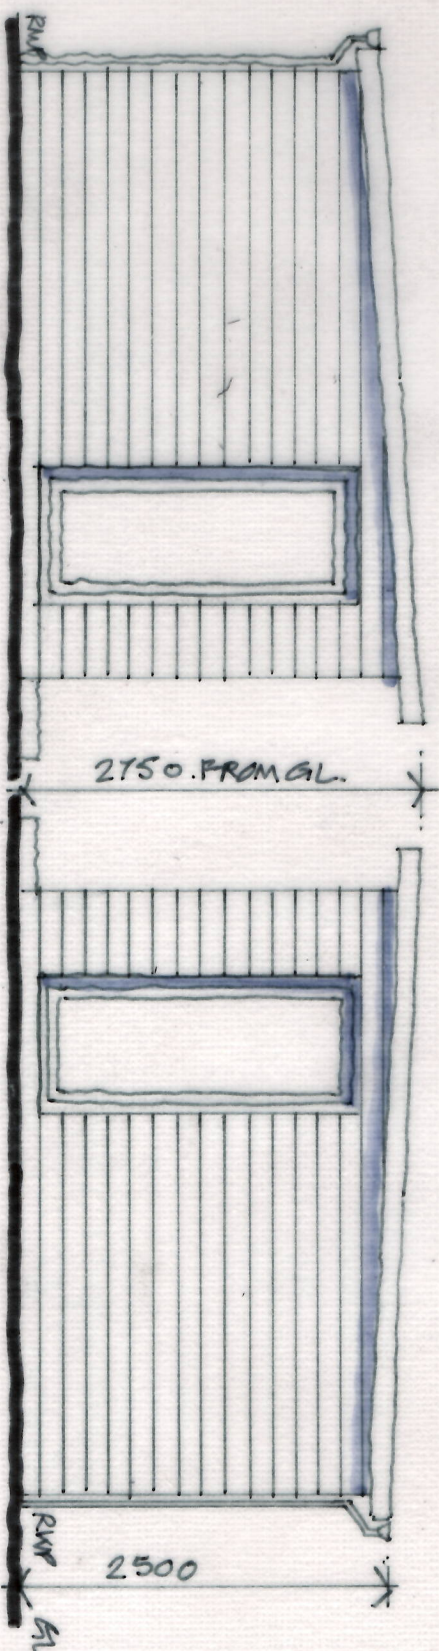

SIDE ELEVATION 1:50

SIDE ELEVATION 1:50

PROPOSED DEMOLITION OF EXISTING GARAGE AND JHEP
AND REPLACING WITH NEW GARAGE AND GARDEN ROOM
FOR MR AND MRS. C. HALLFORD AT 42 CHADWICK LANE
HEYWOOD OL10 1QL.
MARCH 2022.

GARDEN ROOM
CL/CH/04.