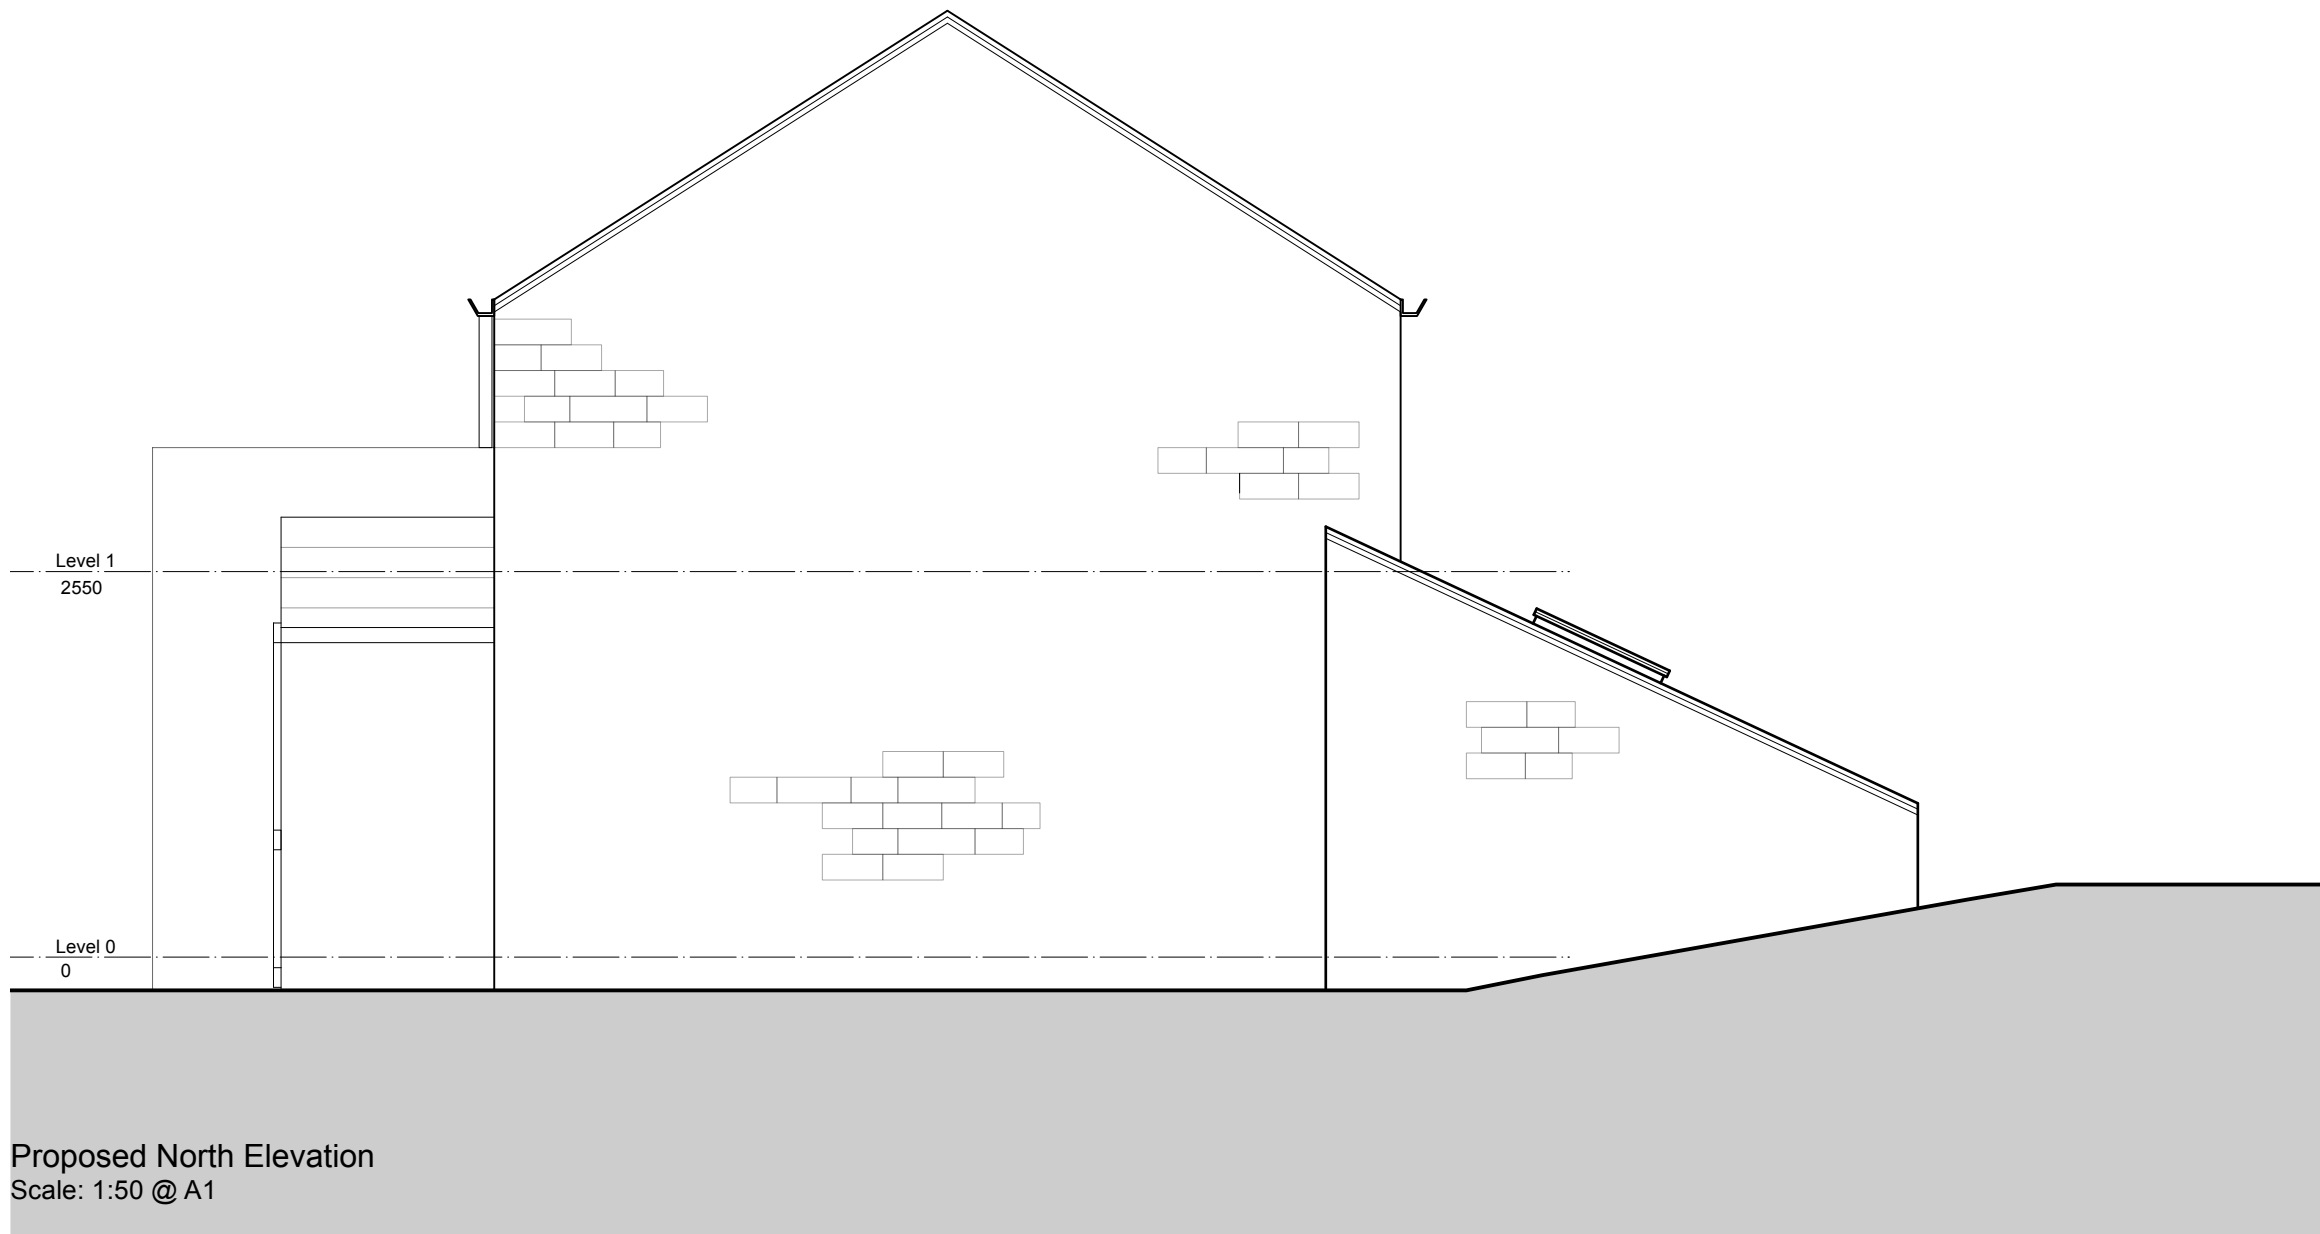
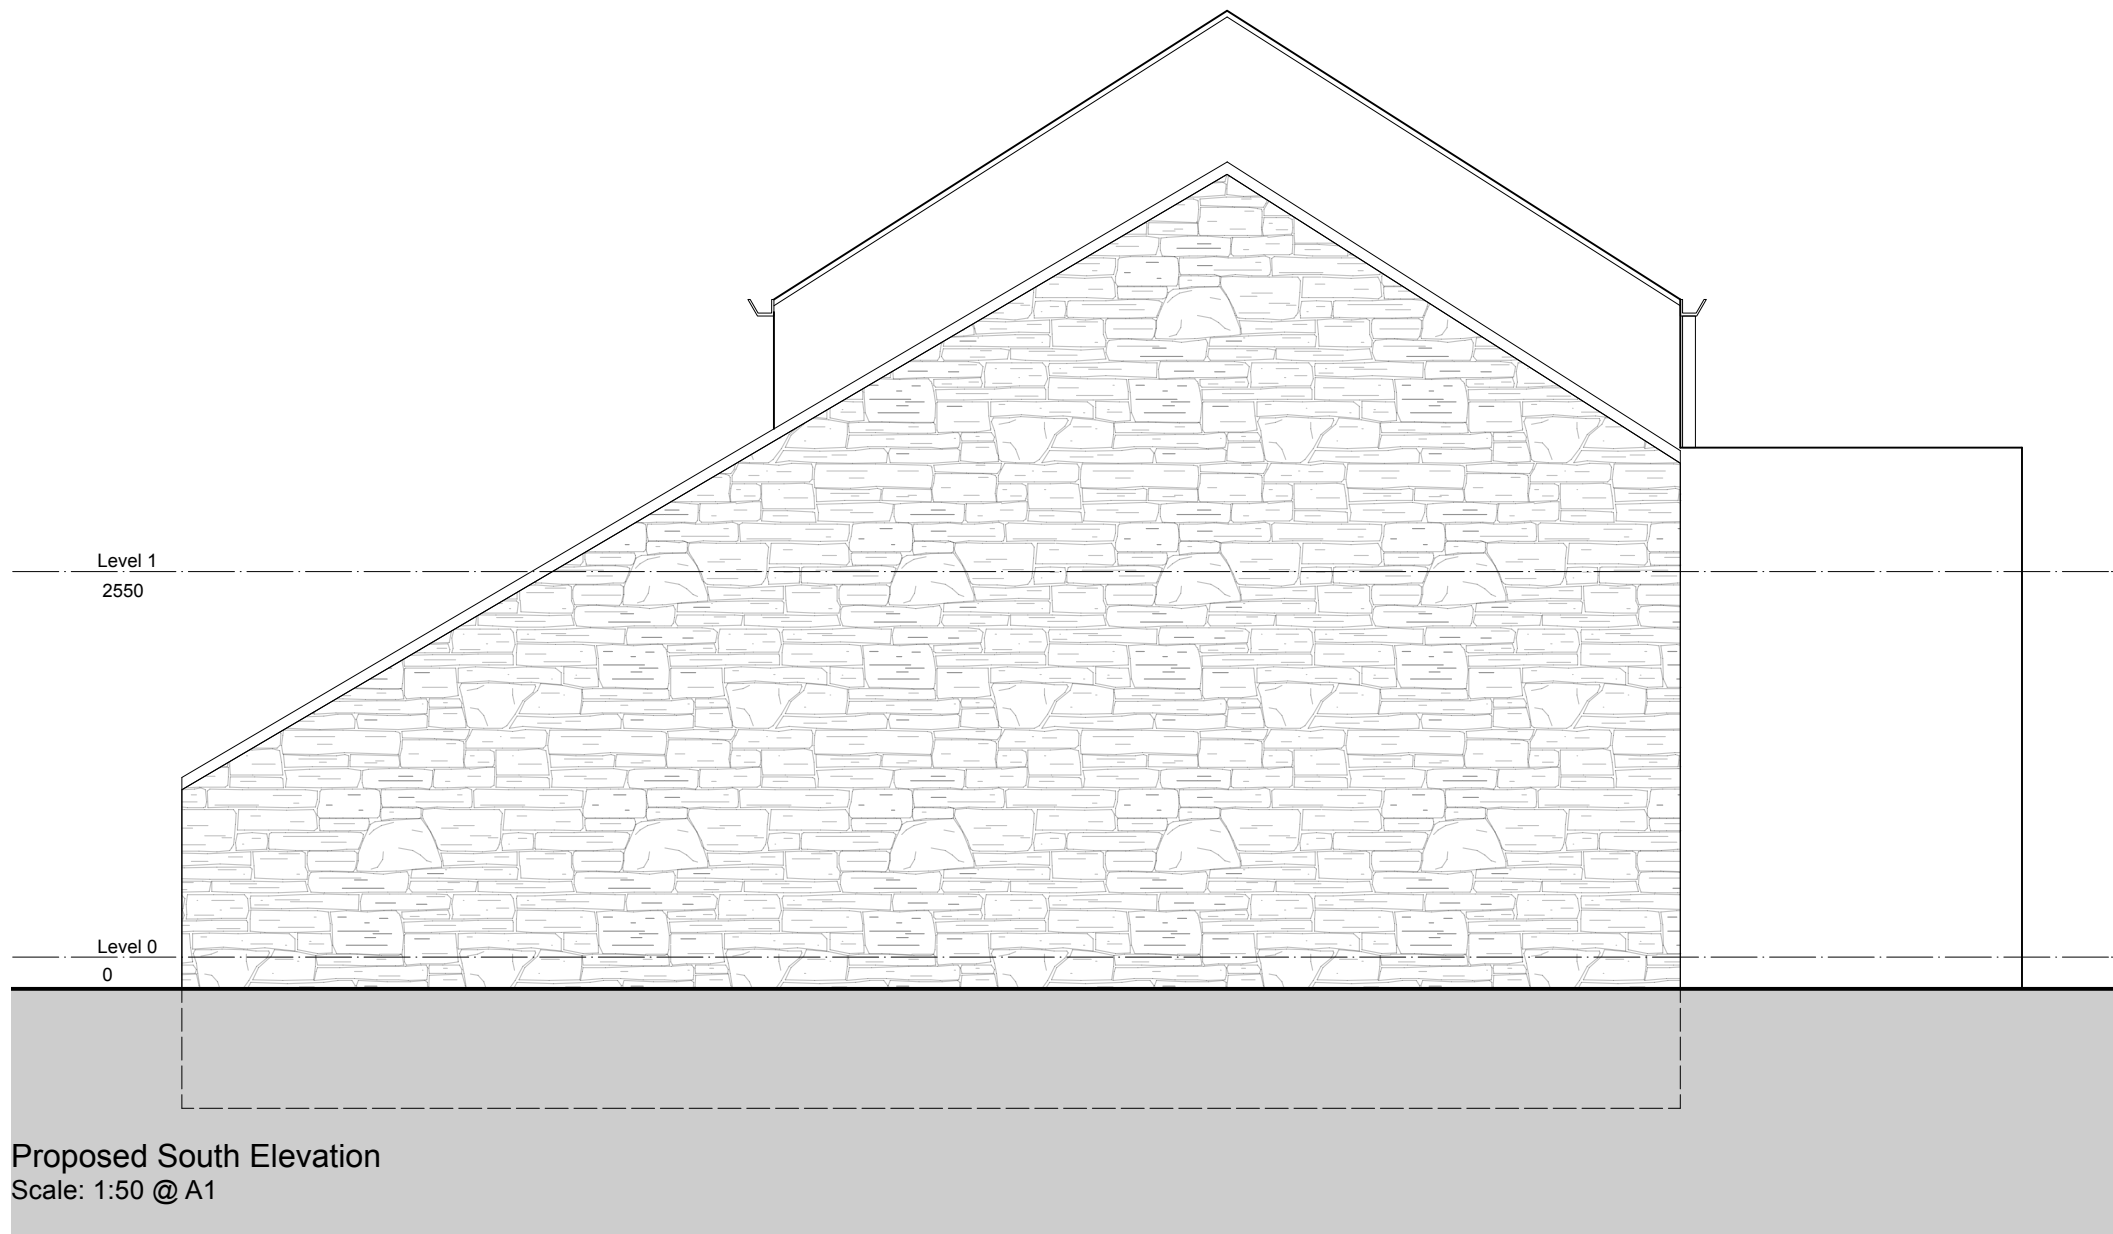


A 08/07/25 MB Elevations and plans updaed

Revision

Project

House Extension

Address

Syke Farm, Rooley Moor
Road, OL12 6BN

Client

Robert Brierley

Drawing

Proposed Elevations

storaharchitecture

Chartered Architects
RIBA Chartered Practice

www.storah.com

mail@storah.com

01706 813214

Scale

1:50

Sheet Size

ISO A1

Date

Drawn

MB

Drawing Number

24-055-211 A

Revision