



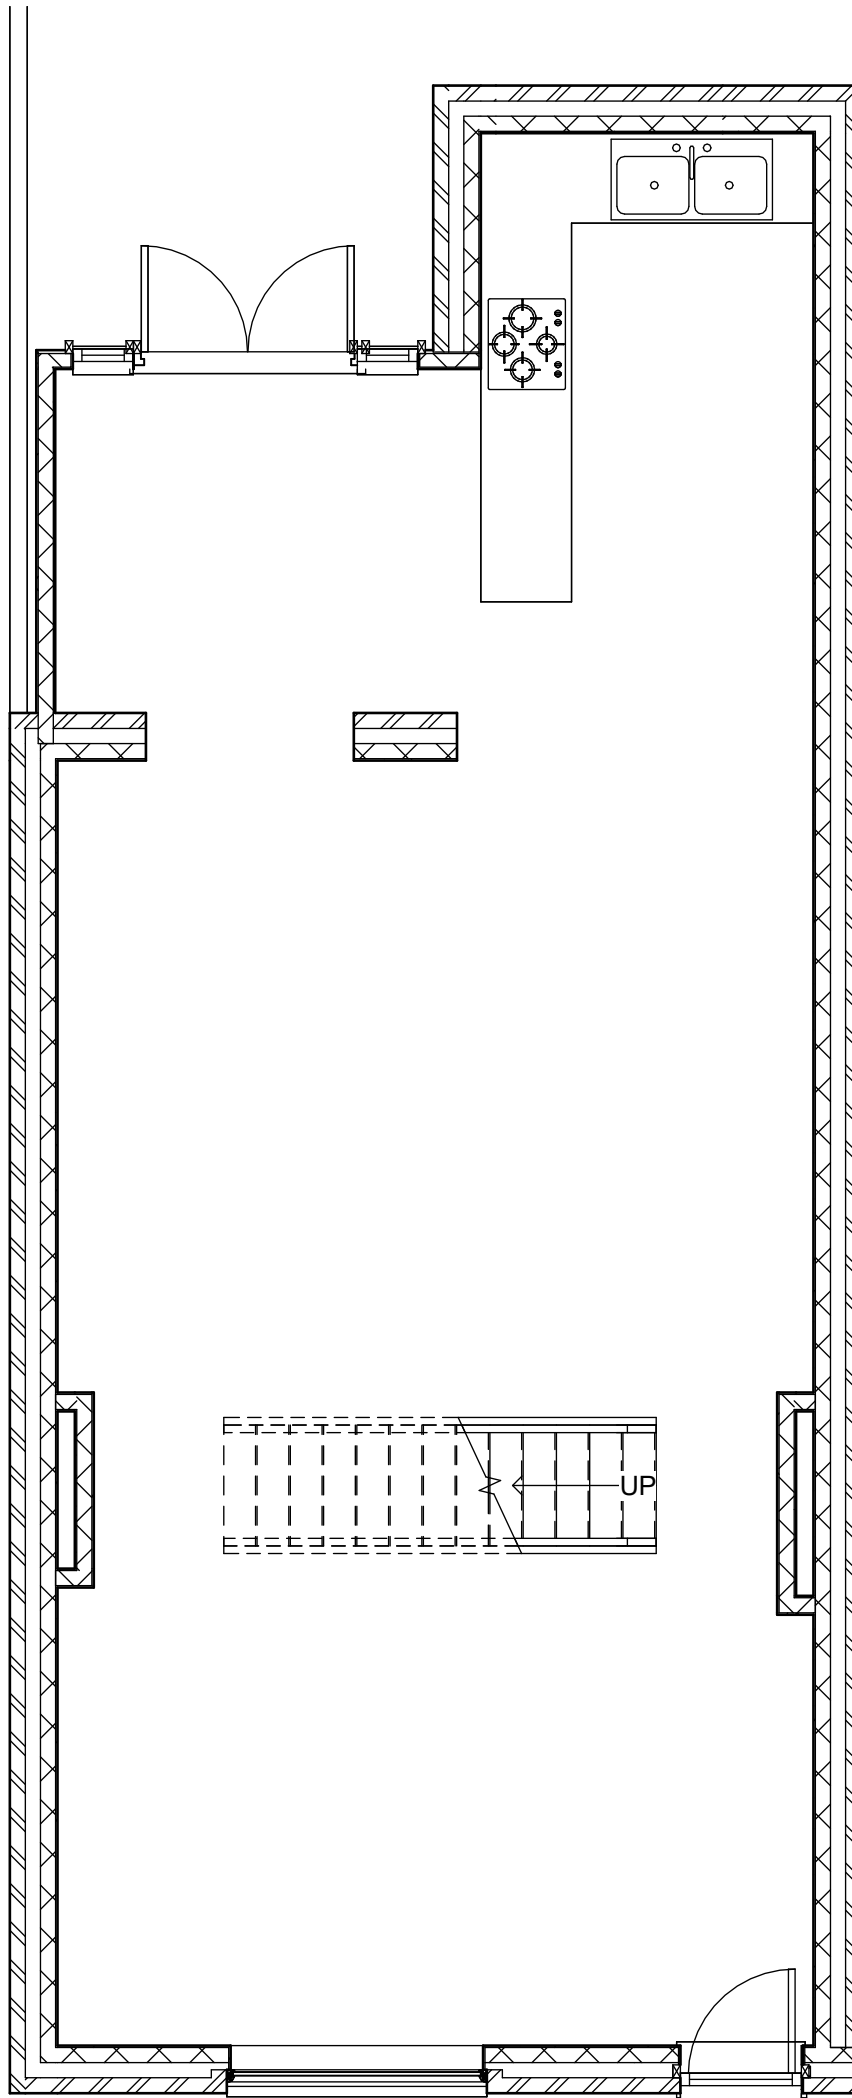

1 GF EXISTING
1 : 50

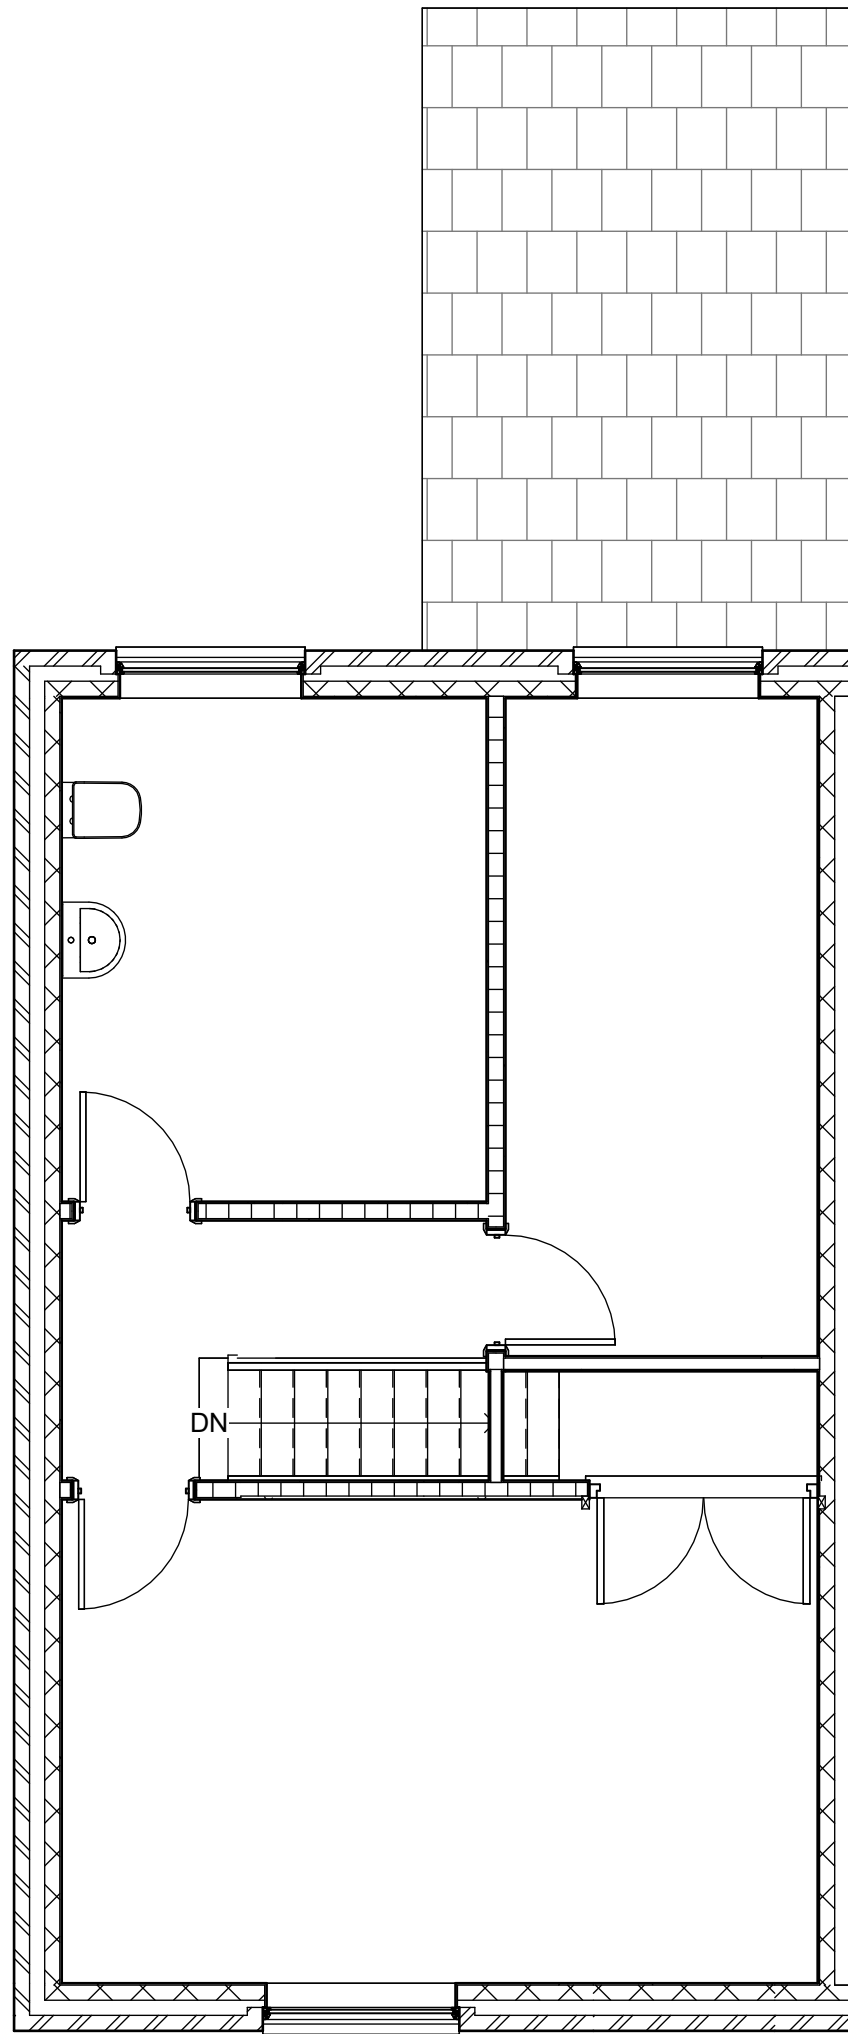

2 EXISTING 1ST FFL
1 : 50

Rev	Description	Date	Dr by	App by
original by NK		date created 20/05/24		approved by NK



client name Mr E SHOCKLEDGE			
project LOFT CONVERSION - 500 OLDHAM ROAD ROCHDALE OL11 2AT			
drawing EXISTING GA GF AND 1ST FFL PLAN -			
computer file C:\Users\nk\OneDrive\Documents\NK\2024\500 OLDHAM ROAD ROCHDALE OL11 2AT\500 OLDHAM ROAD ROCHDALE OL11 2AT.rvt		plot date	
project number 2024.00713.8385		scale 1 : 50 @A1	
drawing number A102		rev	issue status PLANNING

This drawing is to be read in conjunction with all related drawings. All dimensions must be checked and verified on site before commencing any work or producing shop drawings. The originator should be notified immediately of any discrepancy. This drawing is copyright and remains the property of NK Architectural.