
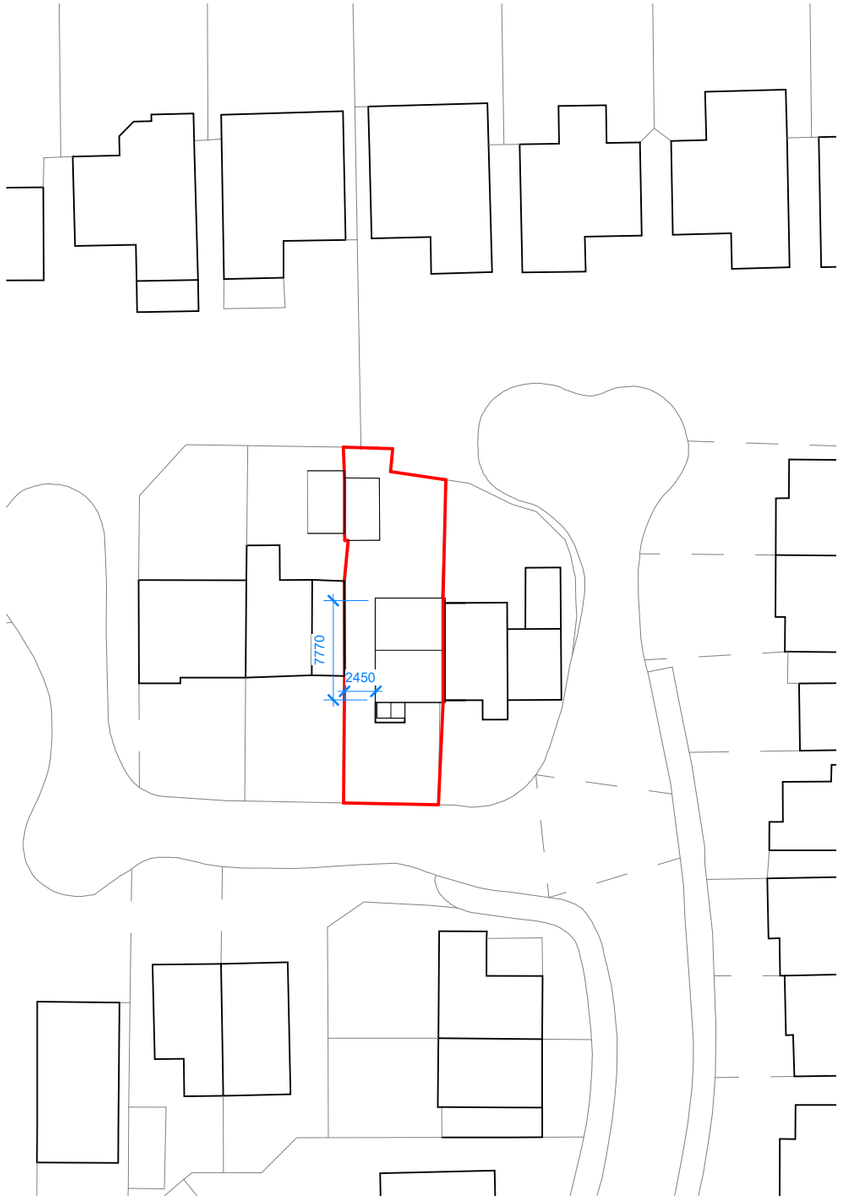



1 **Existing**
1 : 500

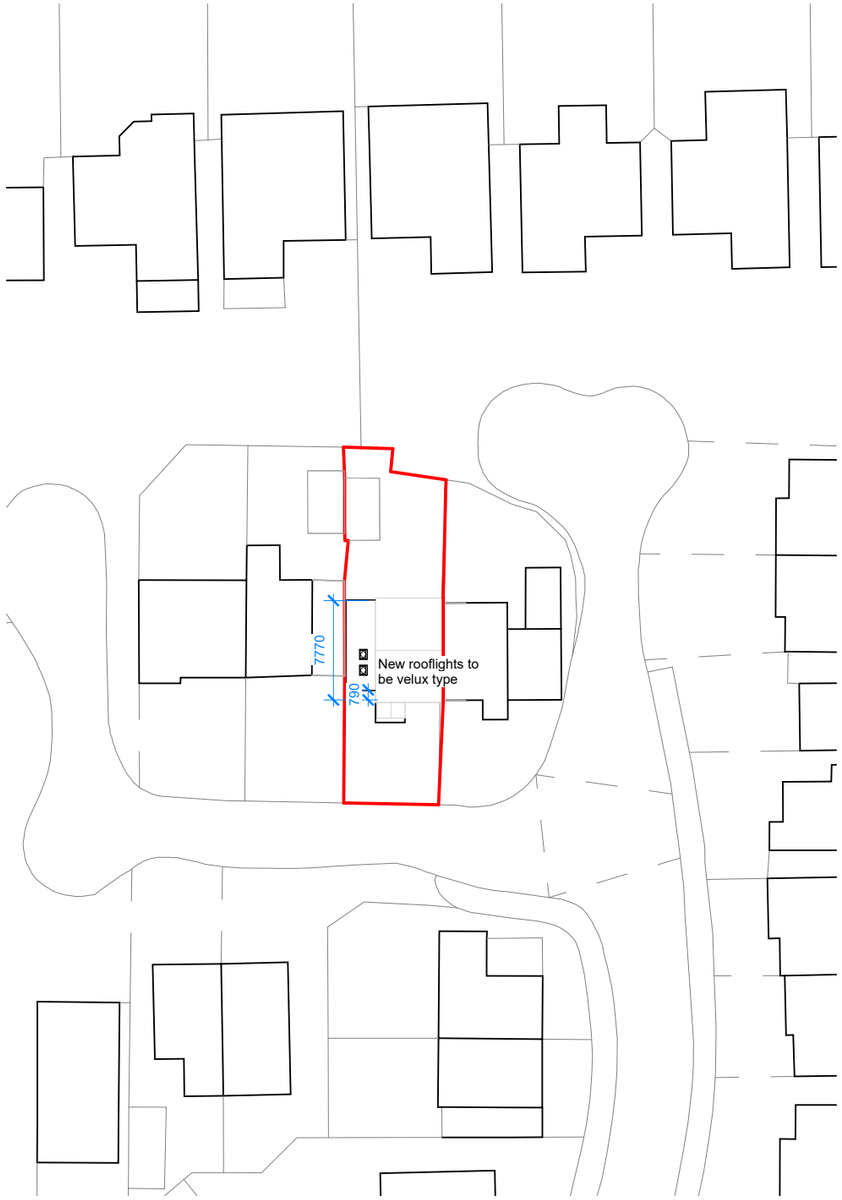


2 **Proposed**
1 : 500

0 25 50 m

CLIENT:

Ms Wing Sze Grace WAN

*© Copyright Diogel Architecture. All dimensions to be checked and verified on site. This drawing is to be read in conjunction with all other relevant drawings and specifications. Any discrepancies in the drawings are to be reported immediately to Diogel Architecture. This drawing is not to be used for construction or sales purposes unless marked 'Issued for construction'.*

*Dimensions and area schedules are subject to change.*

**DIOGEL**

**Your Home, Your Safe Place, Your World**

adam@diogelarchitecture.co.uk / +44 (0)1248 800 321

| REV | DESCRIPTION | DATE |
|---|---|---|
| | | |
| | | |
| | | |
| | | |
| | | |
| | | |
| | | |

Micro-Gym

66 Armitage Close, M24 4PA

Site Layout Plans - Existing & Proposed


REVISION

SCALE: 1 : 500 @ A3


DRAWN: AM

JOB / DRAWING No.

1046-02-02-01

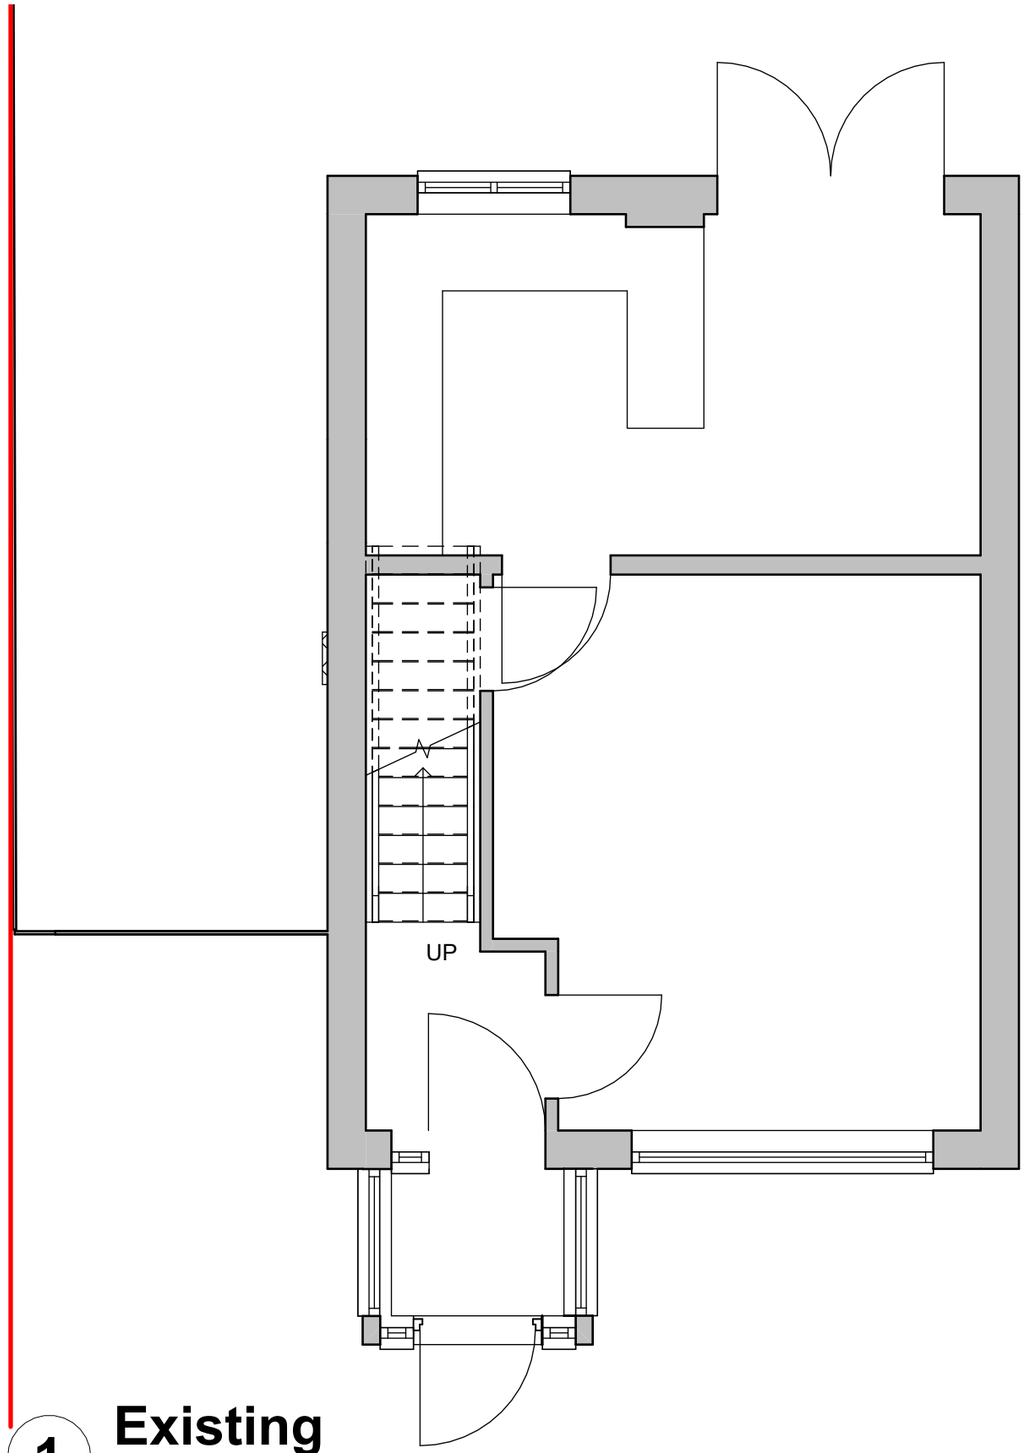


1 **Existing**
1 : 50

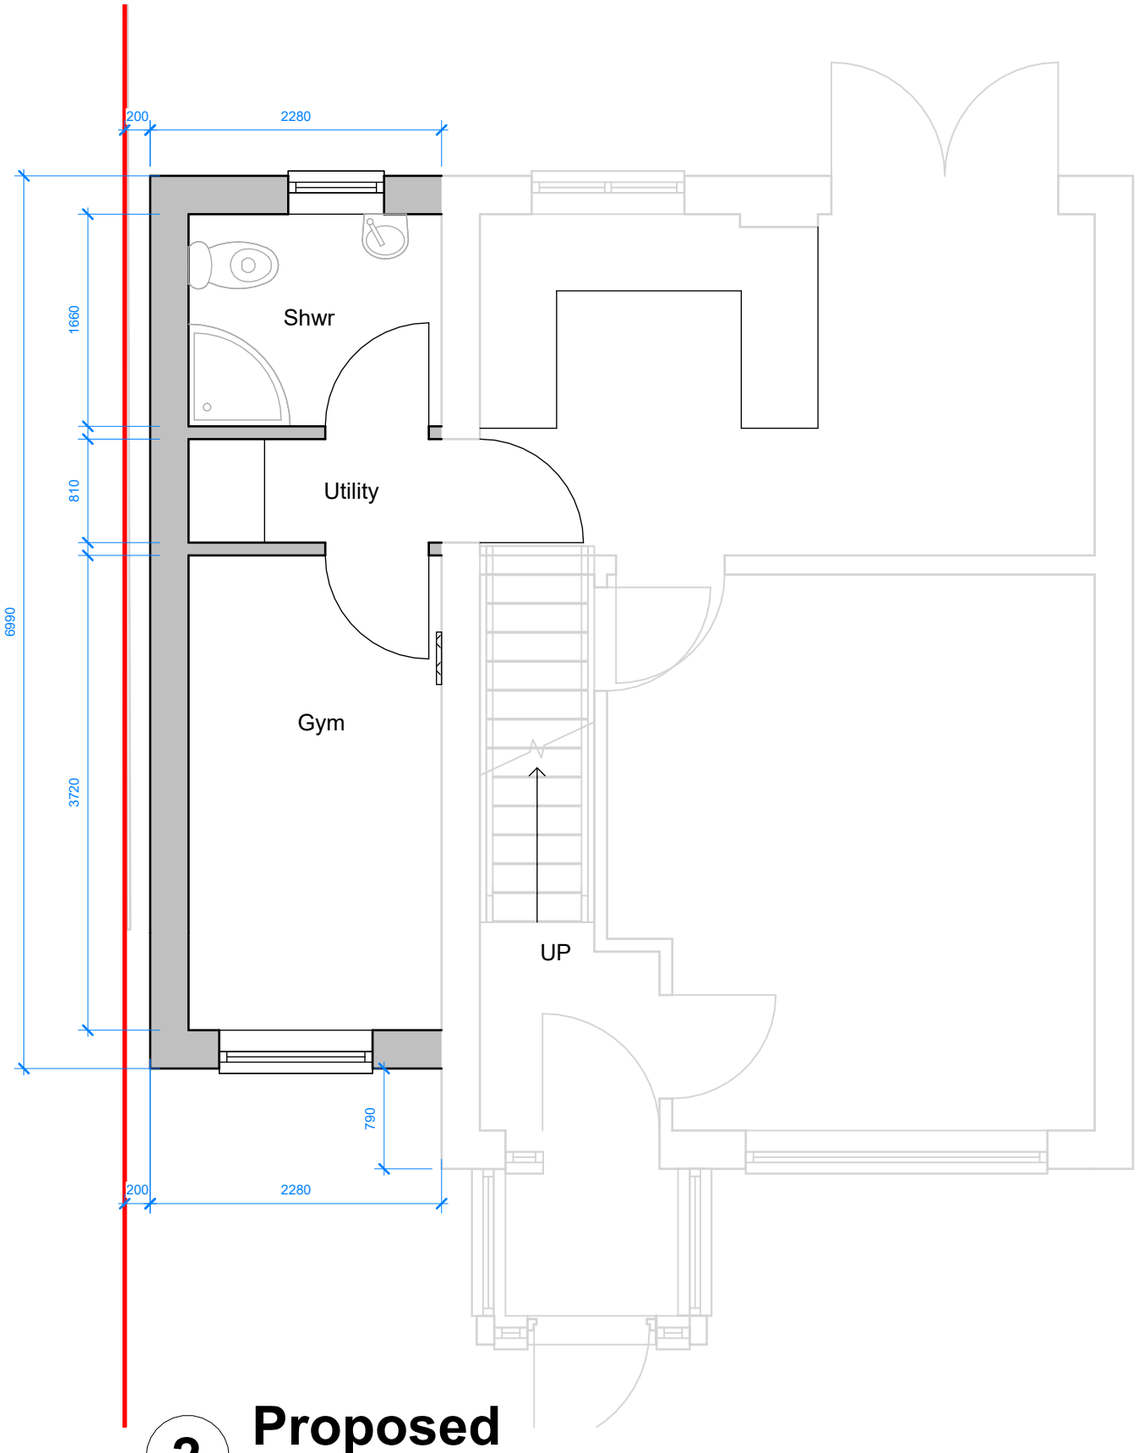


2 **Proposed**
1 : 50

CLIENT:

Ms Wing Sze Grace WAN

© Copyright Diogel Architecture. All dimensions to be checked and verified on site. This drawing is to be read in conjunction with all other relevant drawings and specifications. Any discrepancies in the drawings are to be reported immediately to Diogel Architecture. This drawing is not to be used for construction or sales purposes unless marked 'issued for construction'.

*Dimensions and area schedules are subject to change.*

**DIOGEL**

Your Home, Your Safe Place, Your World

adam@diogelarchitecture.co.uk / +44 (0)1248 800 321

| REV | DESCRIPTION | DATE |
|---|---|---|
| | | |
| | | |
| | | |
| | | |
| | | |
| | | |
| | | |

Micro-Gym

66 Armitage Close, M24 4PA

Ground Floor Plans - Existing & Proposed

REVISION

SCALE: 1 : 50 @ A3


DRAWN: AM

JOB / DRAWING No.

1046-02-03-01



## 2 Front Elevation
1 : 50

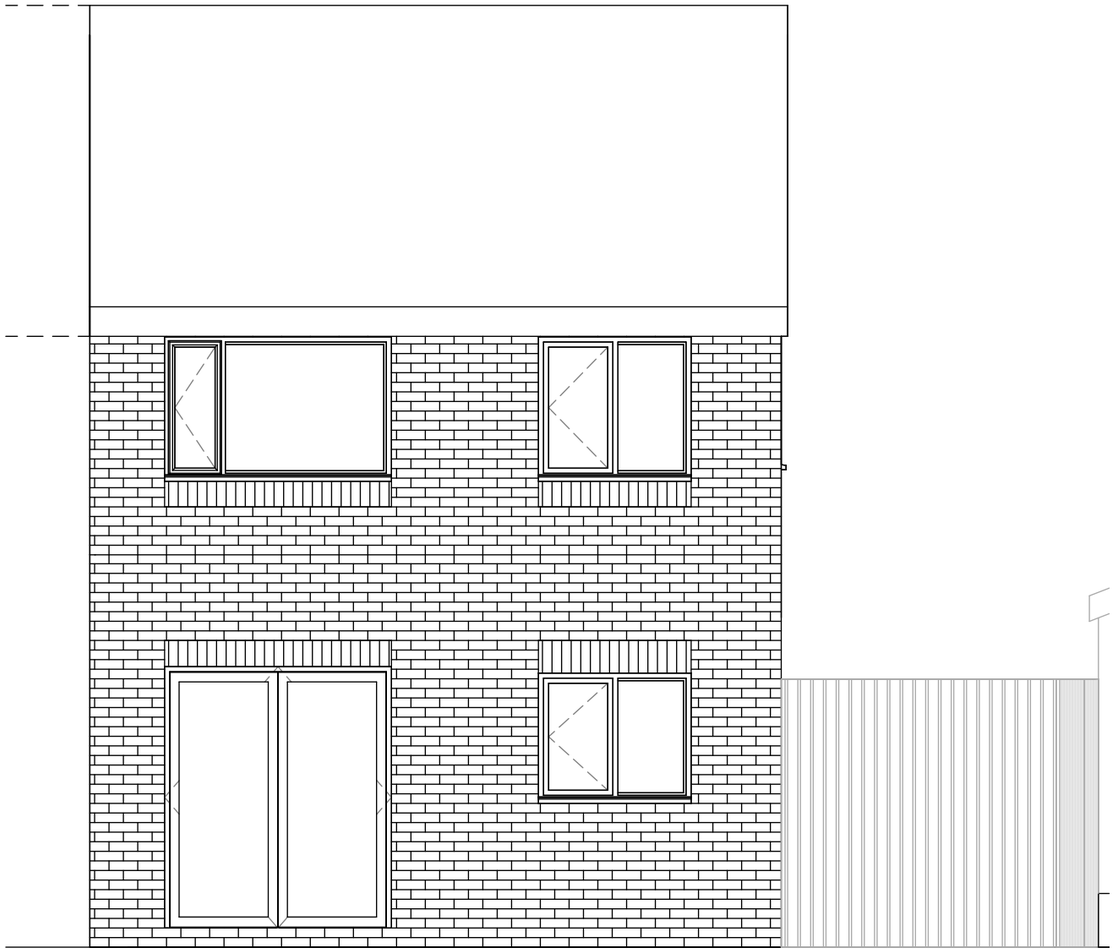

## 1 Rear Elevation
1 : 50

CLIENT:

Ms Wing Sze Grace WAN

*© Copyright Diogel Architecture. All dimensions to be checked and verified on site. This drawing is to be read in conjunction with all other relevant drawings and specifications. Any discrepancies in the drawings are to be reported immediately to Diogel Architecture. This drawing is not to be used for construction or sales purposes unless marked 'Issued for construction'.*

*Dimensions and area schedules are subject to change.*

**DIOGEL**

**Your Home, Your Safe Place, Your World**

adam@diogelarchitecture.co.uk / +44 (0)1248 800 321

| REV | DESCRIPTION | DATE |
|---|---|---|
| | | |
| | | |
| | | |
| | | |
| | | |
| | | |
| | | |

Micro-Gym

66 Armitage Close, M24 4PA

Front and Rear Elevations - Existing


REVISION

SCALE: 1 : 50 @ A3

DRAWN: AM

JOB / DRAWING No.

1046-02-04-01

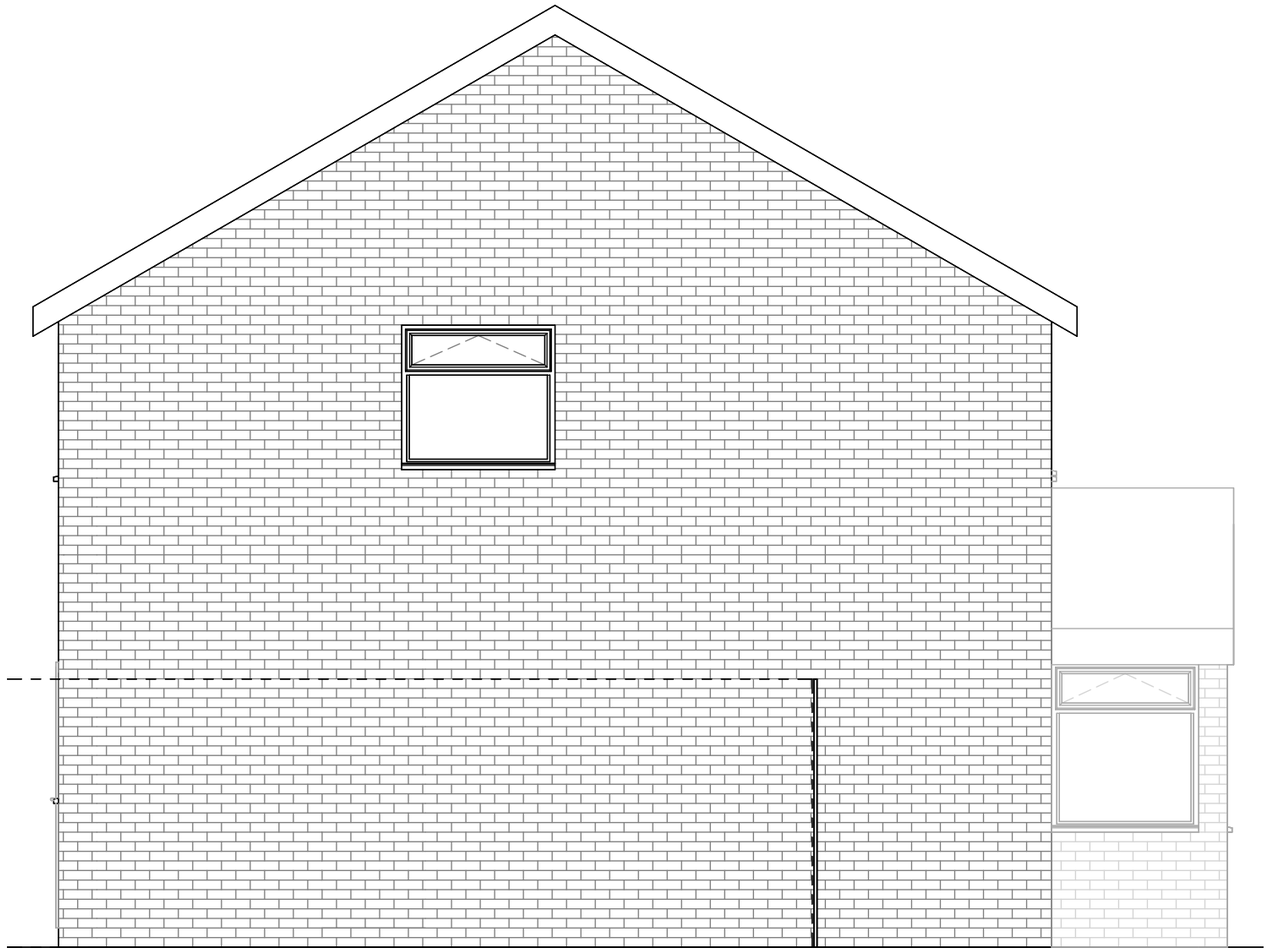

CLIENT:

Ms Wing Sze Grace WAN

© Copyright Diogel Architecture. All dimensions to be checked and verified on site. This drawing is to be read in conjunction with all other relevant drawings and specifications. Any discrepancies in the drawings are to be reported immediately to Diogel Architecture. This drawing is not to be used for construction or sales purposes unless marked 'issued for construction'.

Dimensions and area schedules are subject to change.

**DIOGEL**

Your Home, Your Safe Place, Your World

adam@diogelarchitecture.co.uk / +44 (0)1248 800 321

| REV | DESCRIPTION | DATE |
|---|---|---|
| | | |
| A | Validation Amendments | 17/06/22 |
| | | |
| | | |
| | | |
| | | |
| | | |

# Micro-Gym

66 Armitage Close, M24 4PA

Side Elevation - Existing

REVISION A

SCALE: 1 : 50 @ A3


DRAWN: Author

JOB / DRAWING No.

1046-02-04-02




## 1 Front Elevation
1 : 50

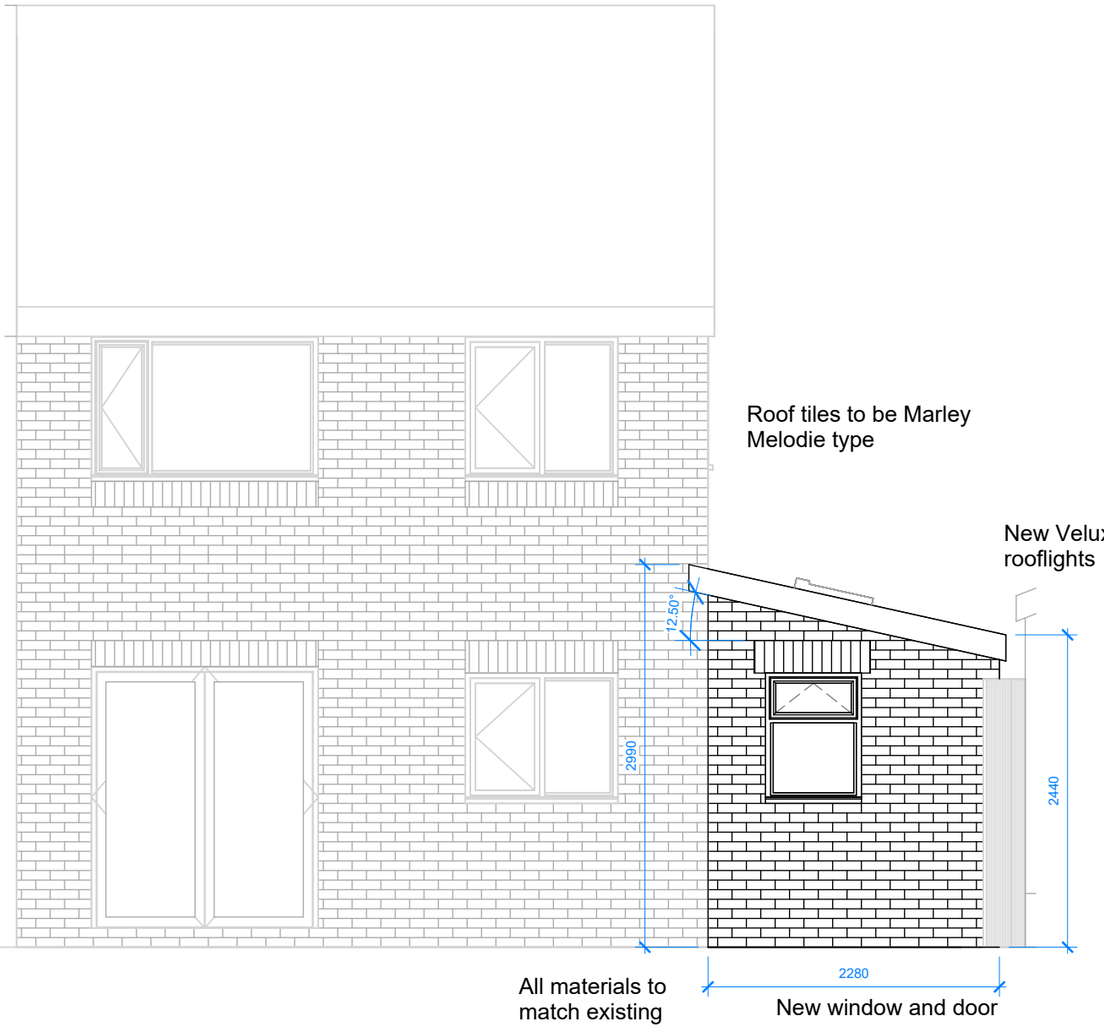


## 2 Rear Elevation
1 : 50

CLIENT: Ms Wing Sze Grace WAN

© Copyright Diogel Architecture. All dimensions to be checked and verified on site. This drawing is to be read in conjunction with all other relevant drawings and specifications. Any discrepancies in the drawings are to be reported immediately to Diogel Architecture. This drawing is not to be used for construction or sales purposes unless marked 'issued for construction'.

Dimensions and area schedules are subject to change.

**DIOGEL**
Your Home, Your Safe Place, Your World
adam@diogelarchitecture.co.uk / +44 (0)1248 800 321

| REV | DESCRIPTION | DATE |
|---|---|---|
| | | |
| | | |
| | | |
| | | |
| | | |
| | | |
| | | |


Micro-Gym
66 Armitage Close, M24 4PA
Front & Rear Elevations - Proposed

REVISION

SCALE: 1 : 50 @ A3

DRAWN: Author

JOB / DRAWING No.
1046-02-04-03

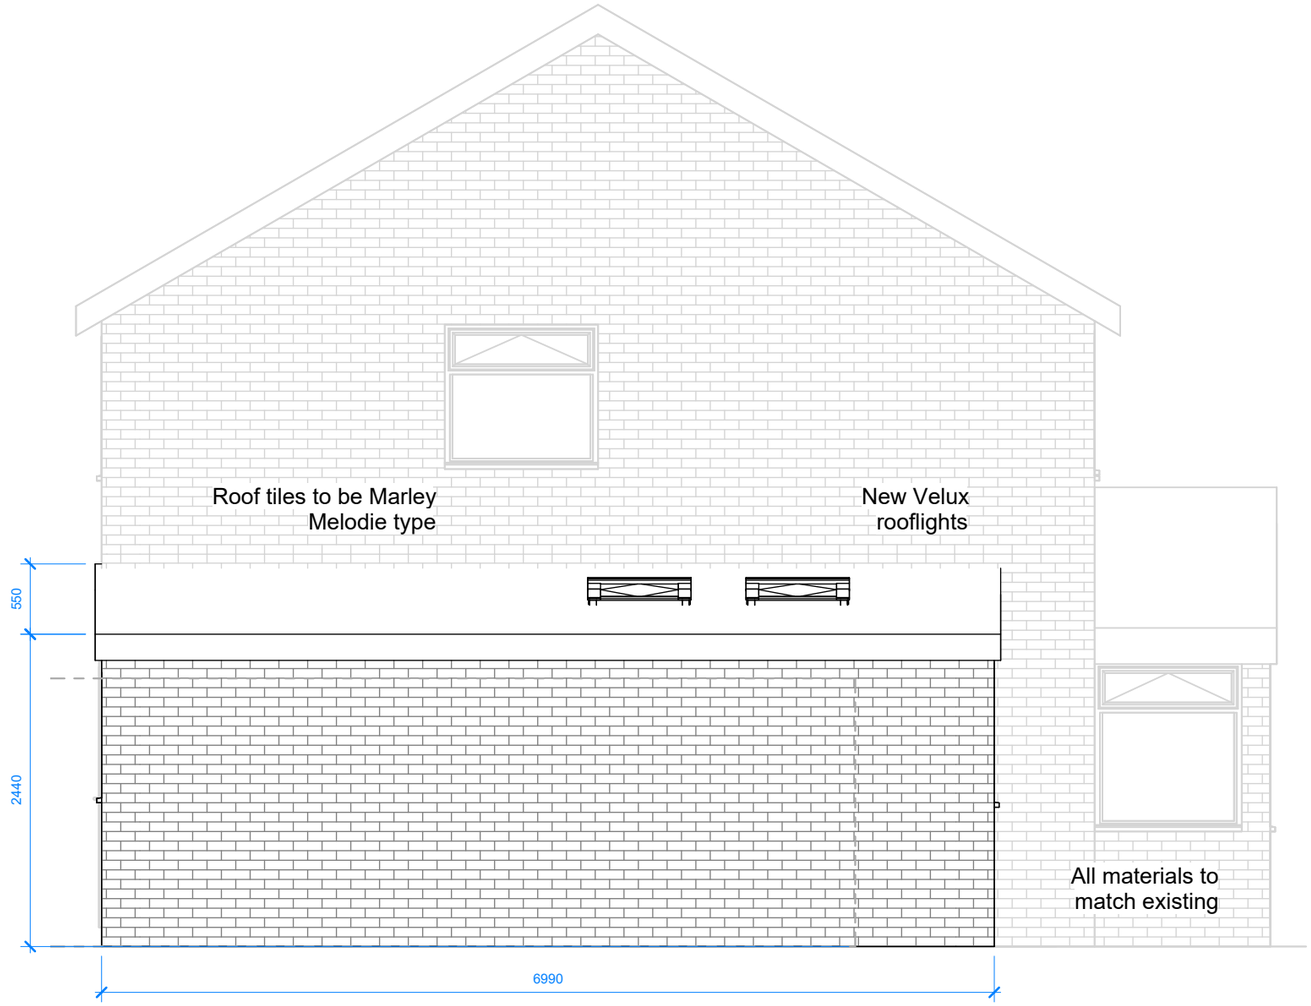


CLIENT:

Ms Wing Sze Grace WAN

© Copyright Diogel Architecture. All dimensions to be checked and verified on site. This drawing is to be read in conjunction with all other relevant drawings and specifications. Any discrepancies in the drawings are to be reported immediately to Diogel Architecture. This drawing is not to be used for construction or sales purposes unless marked 'issued for construction'.

Dimensions and area schedules are subject to change.

**DIOGEL**

Your Home, Your Safe Place, Your World

adam@diogelarchitecture.co.uk / +44 (0)1248 800 321

| REV | DESCRIPTION | DATE |
|---|---|---|
| | | |
| A | Validation Amendments | 17/06/22 |
| | | |
| | | |
| | | |
| | | |
| | | |

# Micro-Gym

## 66 Armitage Close, M24 4PA

## Side Elevation - Proposed

REVISION A

SCALE: 1 : 50 @ A3

DRAWN: AM

JOB / DRAWING No.

1046-02-04-04