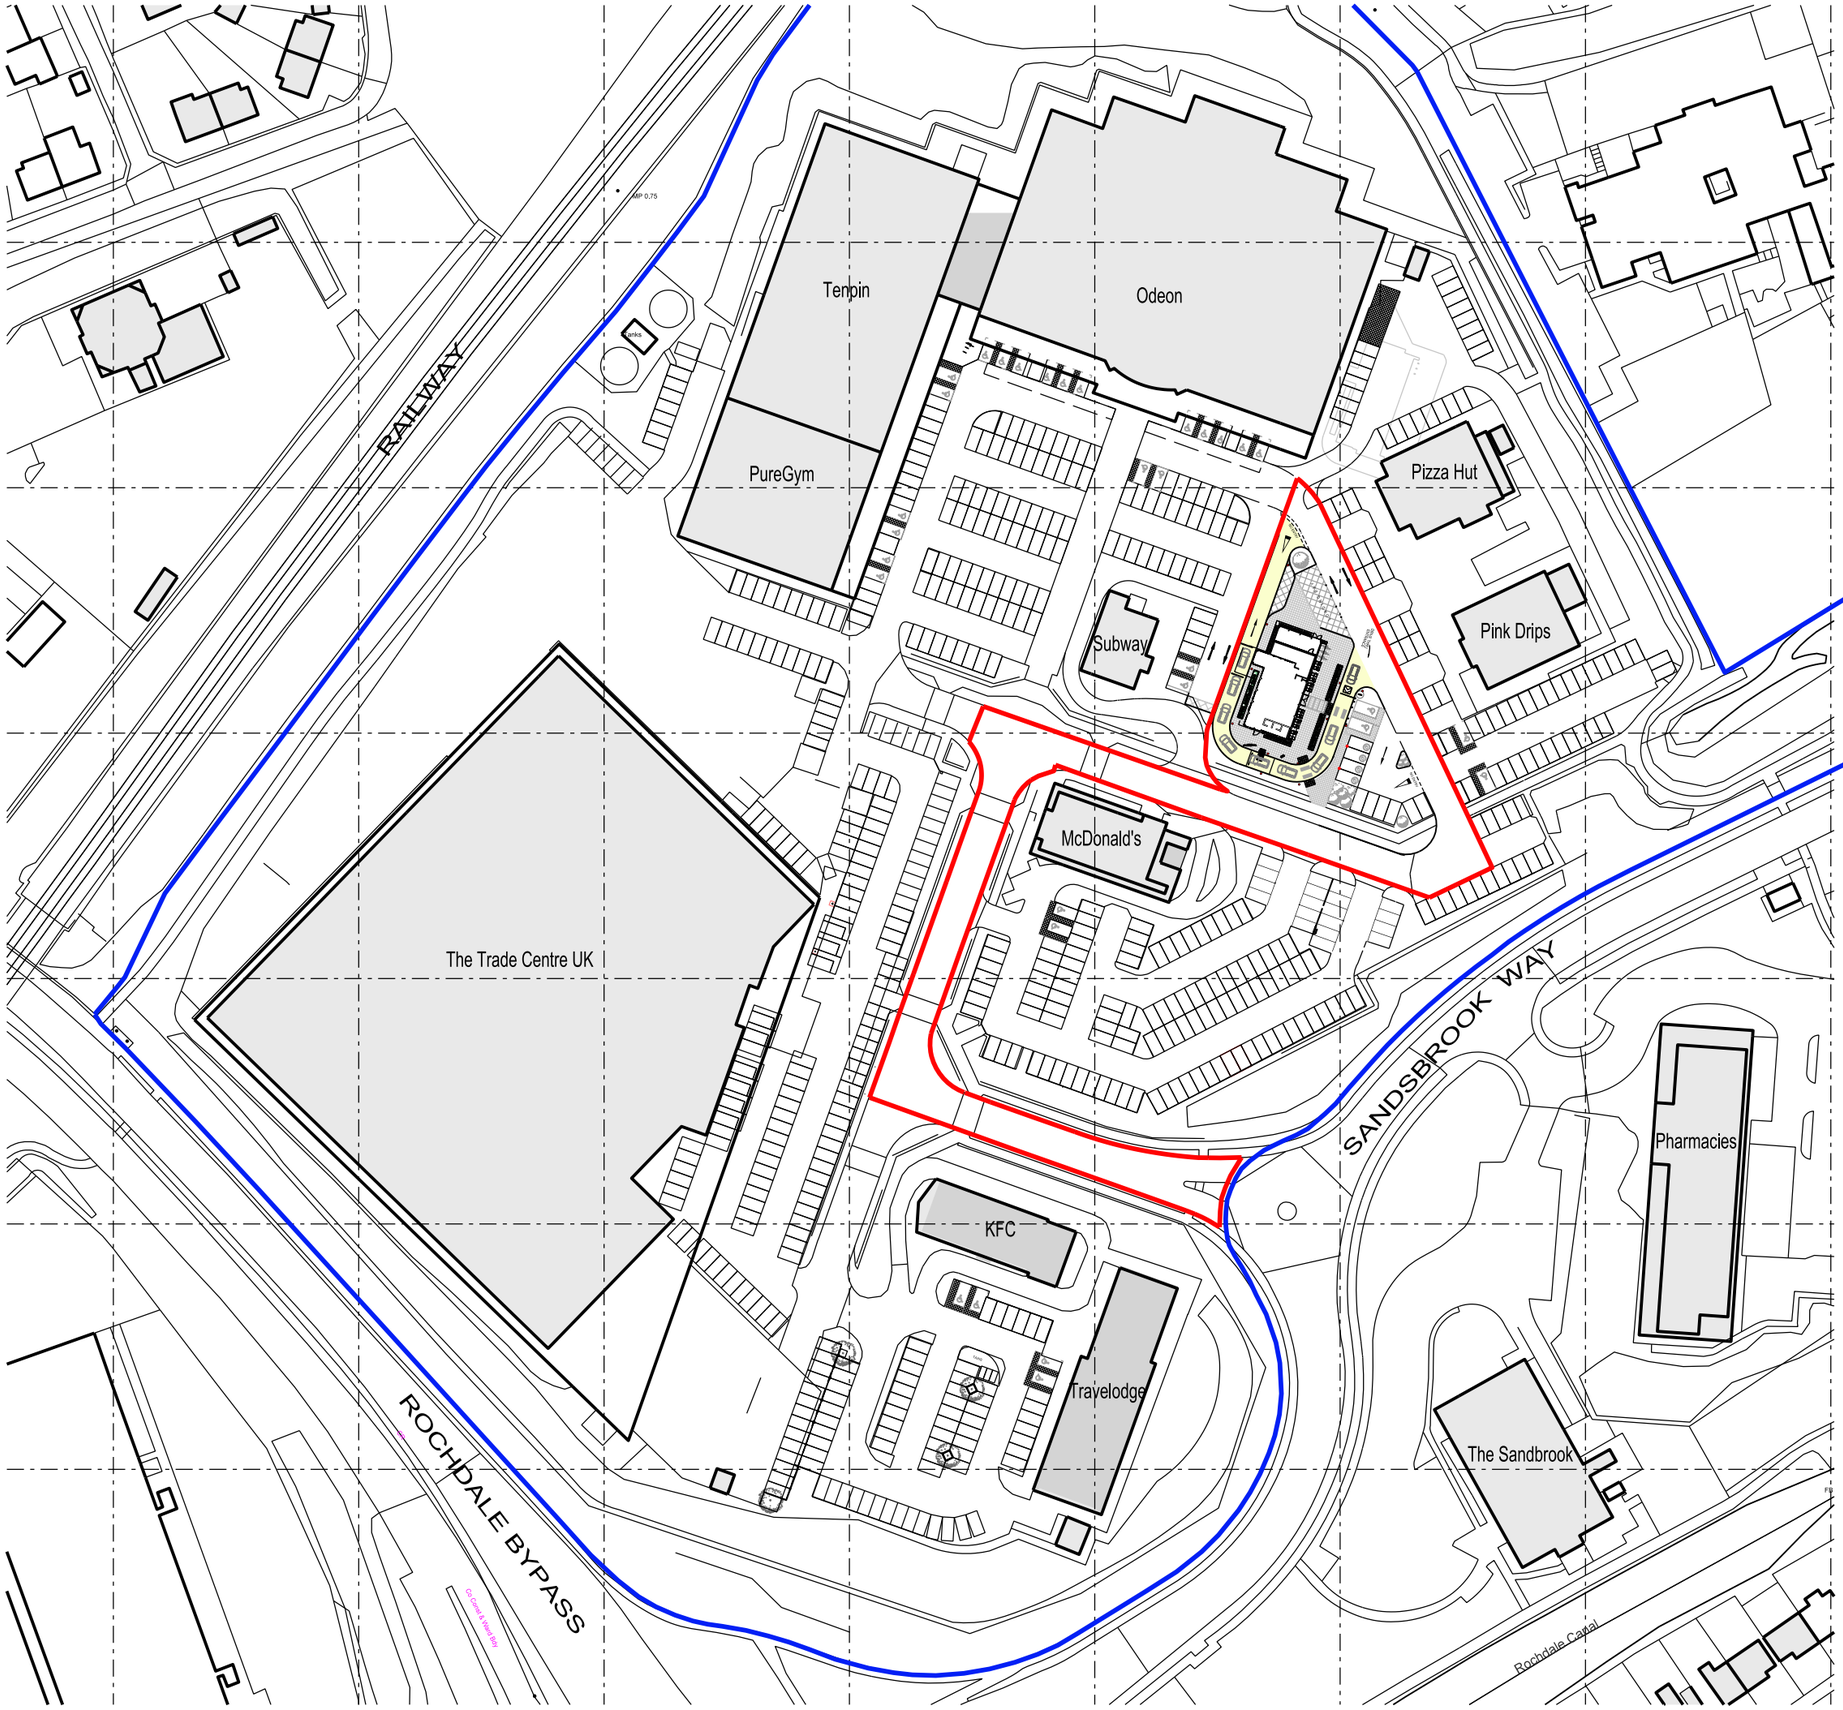


THIS DRAWING IS PROTECTED BY COPYRIGHT AND MUST NOT BE COPIED OR REPRODUCED WITHOUT THE WRITTEN CONSENT OF R G PARTNERSHIP LIMITED.

N

0m 10m 20m 30m 40m 50m 60m 70m 80m
SCALE

(c) Crown Copyright and Database Rights
2022 OS 100060020

Site Ownership Boundary

Application Boundary

TOTAL CAR PARKING: 615 SPACES
Parking count subject to site survey

REV.	DATE	NOTES	INIT.
F	05.07.23	ANNOTATIONS AMENDED	CF
E	05.07.23	5no. DROP DOWN BOLLARDS AND WHITE MARKING ADDED TO DELIVERY BAY	CF
D	09.03.23	APPLICATION BOUNDARY AMENDED	CF
C	17.08.22	KERB LINE TO DELIVERY BAY REVISED	CF
B	02.08.22	KERB LINE & APPLICATION BOUNDARY REVISED	JT
A	13.07.22	PLANNING ISSUE	CF

CLIENT / PROJECT

AIG HOLDINGS LTD

SANDBROOK PARK, ROCHDALE

OL11 1RY

DRAWING TITLE

PROPOSED SITE LOCATION PLAN

SCHEME 2

STATUS

PLANNING

DATE	DRAWN	SCALE @ A3
07.07.2022	CF	1:250

PROJECT NUMBER	UNIT / BLOCK	CI / SFB CODE	TYPE & NUMBER	REVISION LETTER
11254		L	020	F

DRAWING NO.

Site Location Plans	L	GA Plans	P	Elevations	E
Sections	S	Details	D	Prefix: Colour	C

THE RATCLIFFE GROVES PARTNERSHIP

LONDON
19 BEDFORD ROW
LONDON WC1R 4EB
T. 020 7600 6666 E. london@rgp.uk.com
www.rgp.uk.com

MANCHESTER
105 MANCHESTER ROAD
BURY LANCASHIRE BL9 0TD
T. 0161 797 6000 E. manchester@rgp.uk.com

RGP architects

carmen.finotti Unit H, Sandbrook Park 05/07/2023 16:07:39 P:\0DGN\11000\11200-11299\11254\11-Sheets\11254-L-020 PR SITE LOCATION PLAN-Scheme 2.dgn