


PROPOSED DELTA EXTENSION
TO 108 MOUNT ROAD,
MODDEREN MANCHESTER
M24 1FS.

SCALE 1:50 @ A2

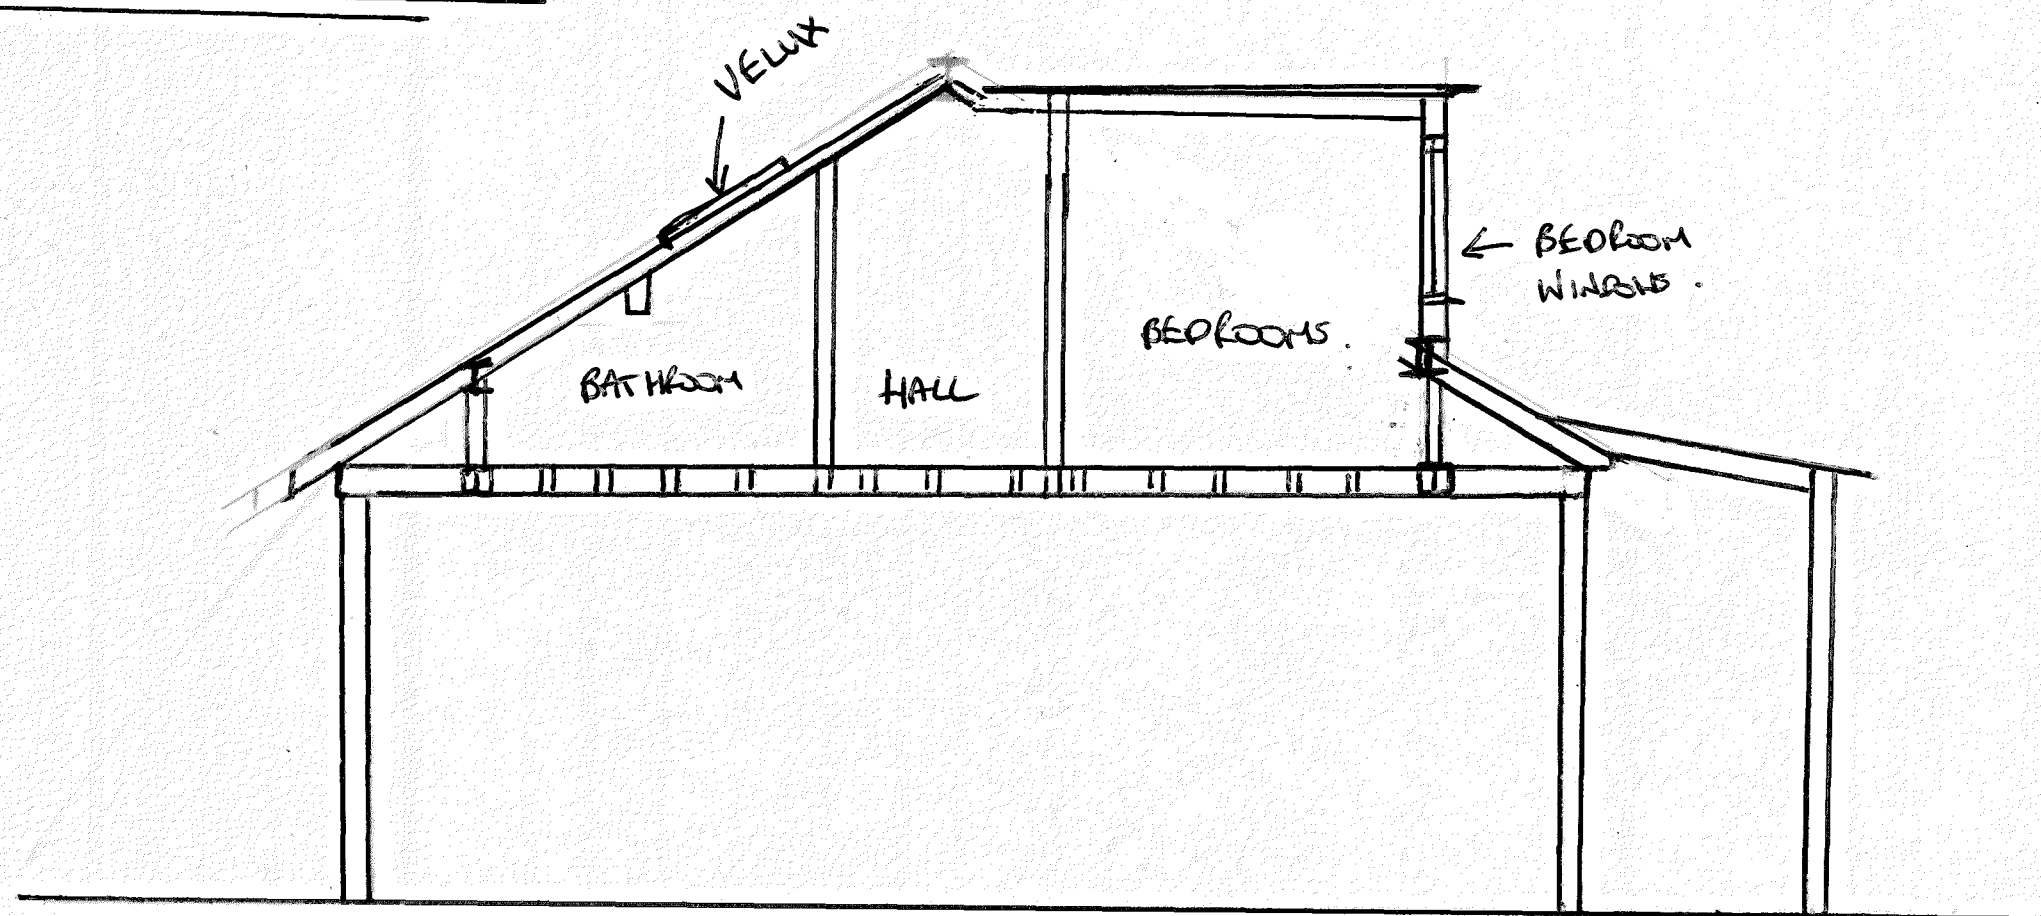

PROPOSED SECTION.