

PLOT 5 & 7 (Handed)



Front Elevation



Side Elevation





Rear Elevation



Side Elevation

Bat box to each gable
(6 in total)

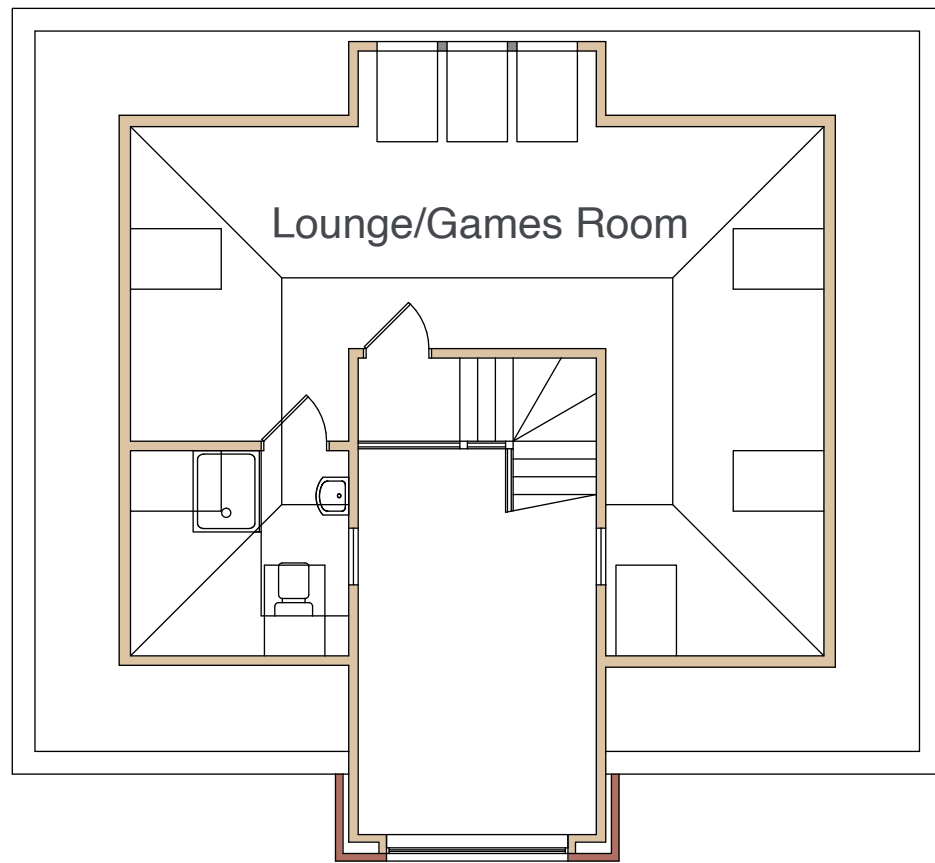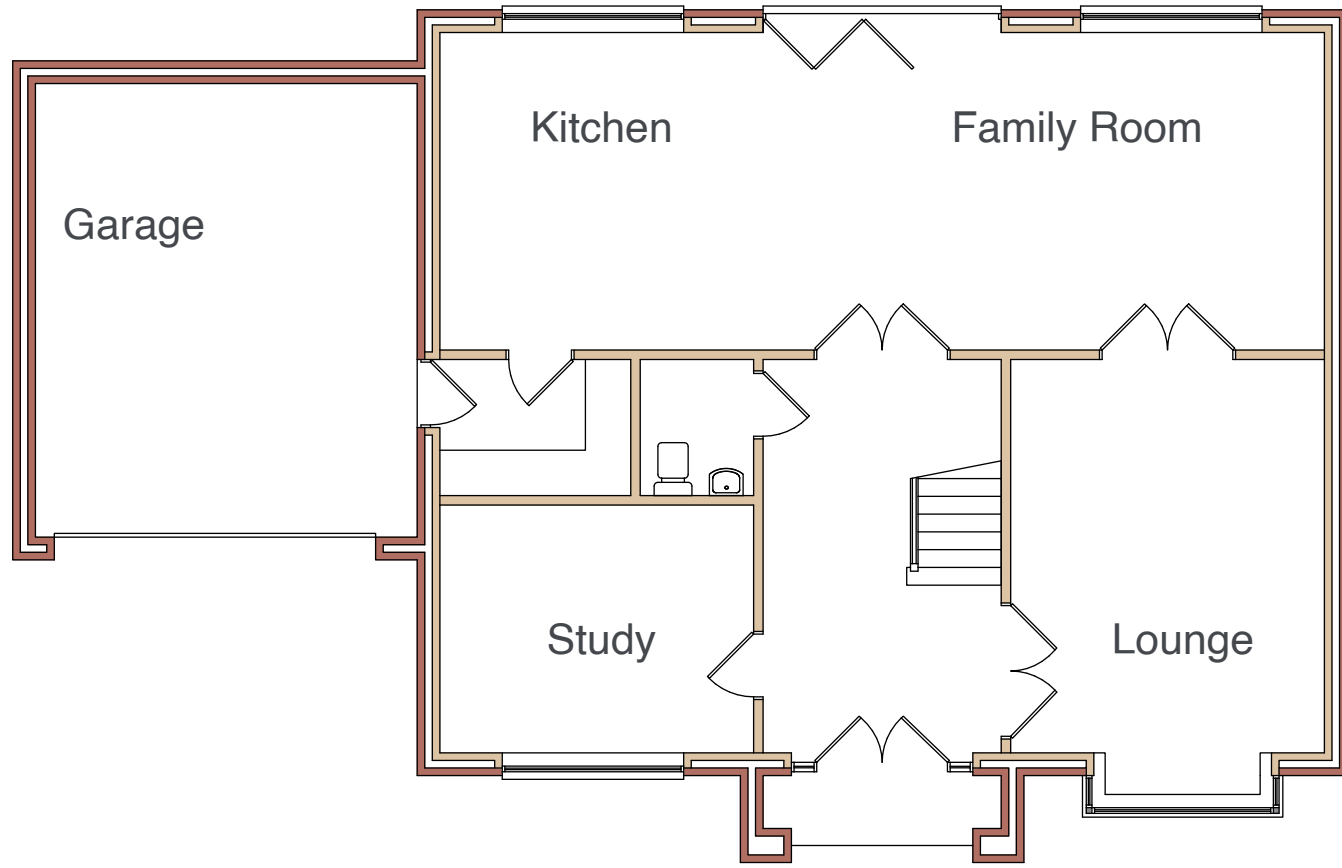

Bat box to each gable
(6 in total)

PLOT 6



Front Elevation







Side Elevation



Rear Elevation



Side Elevation

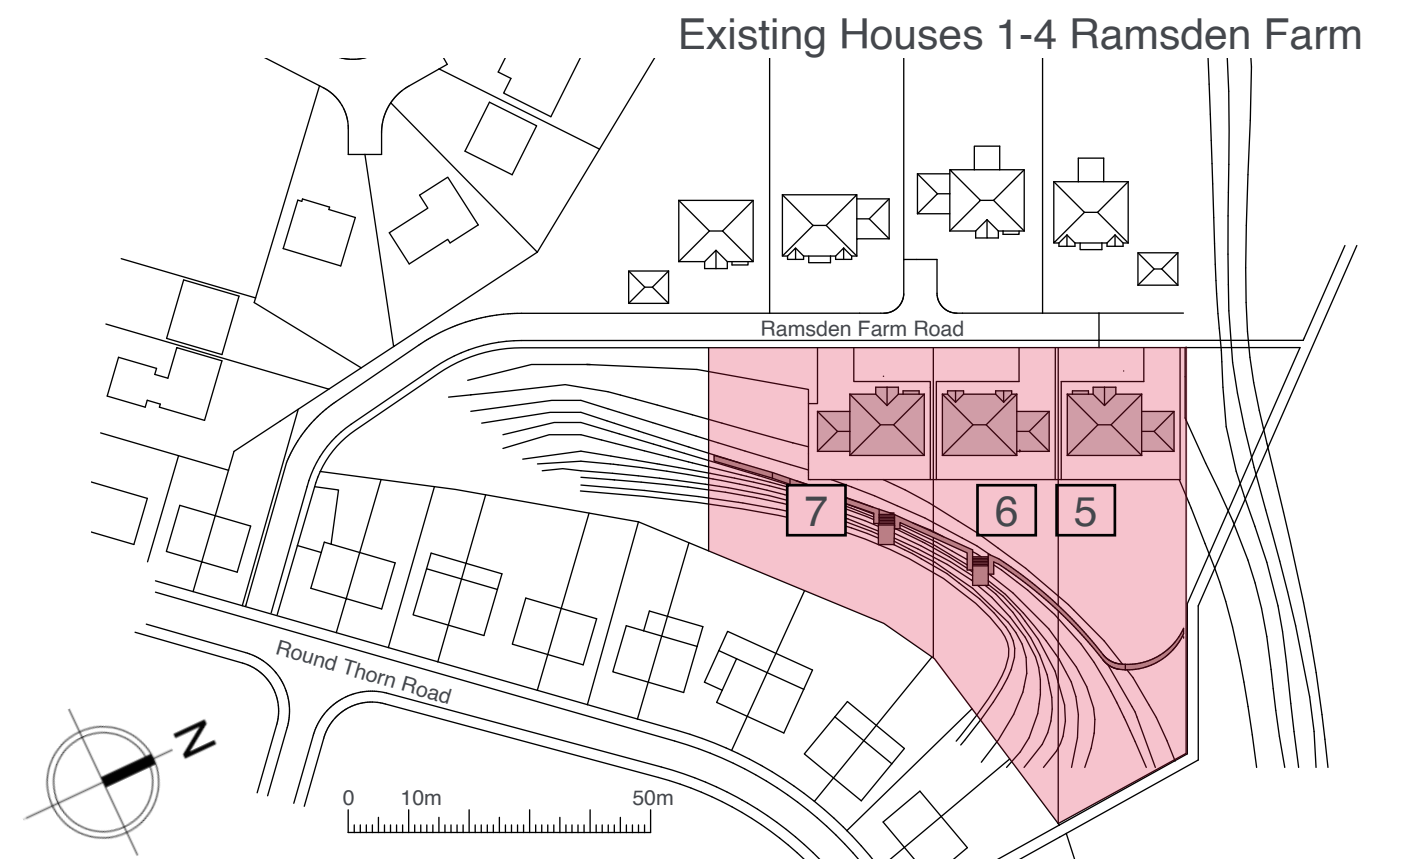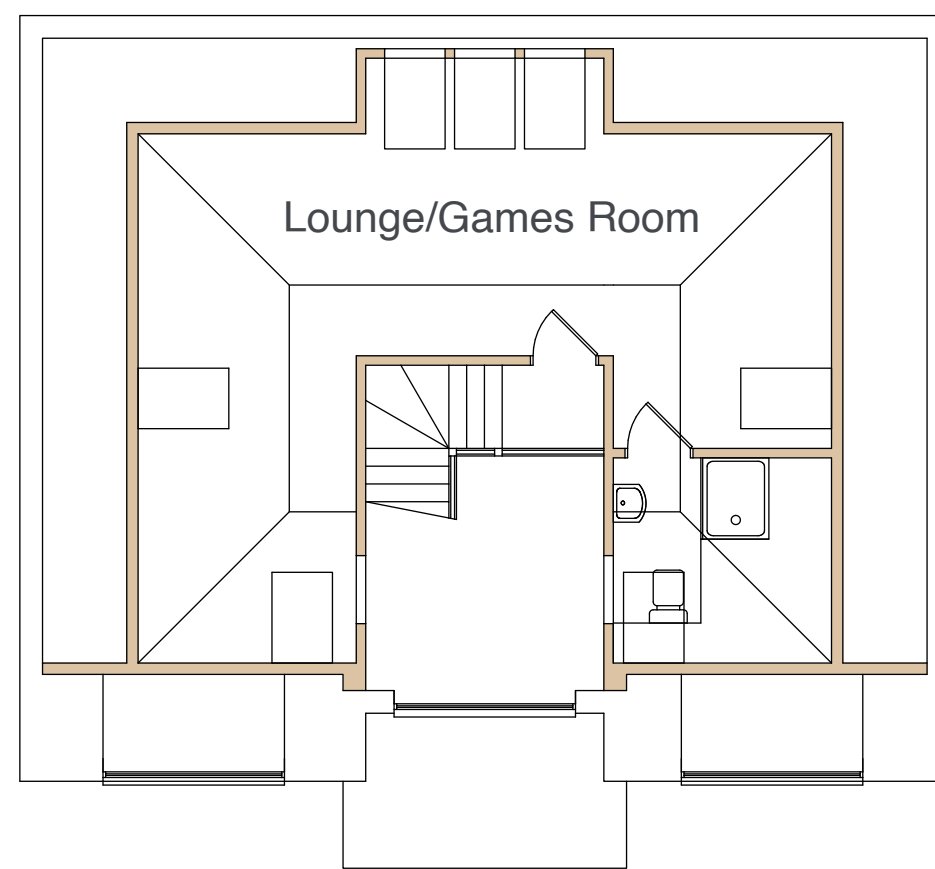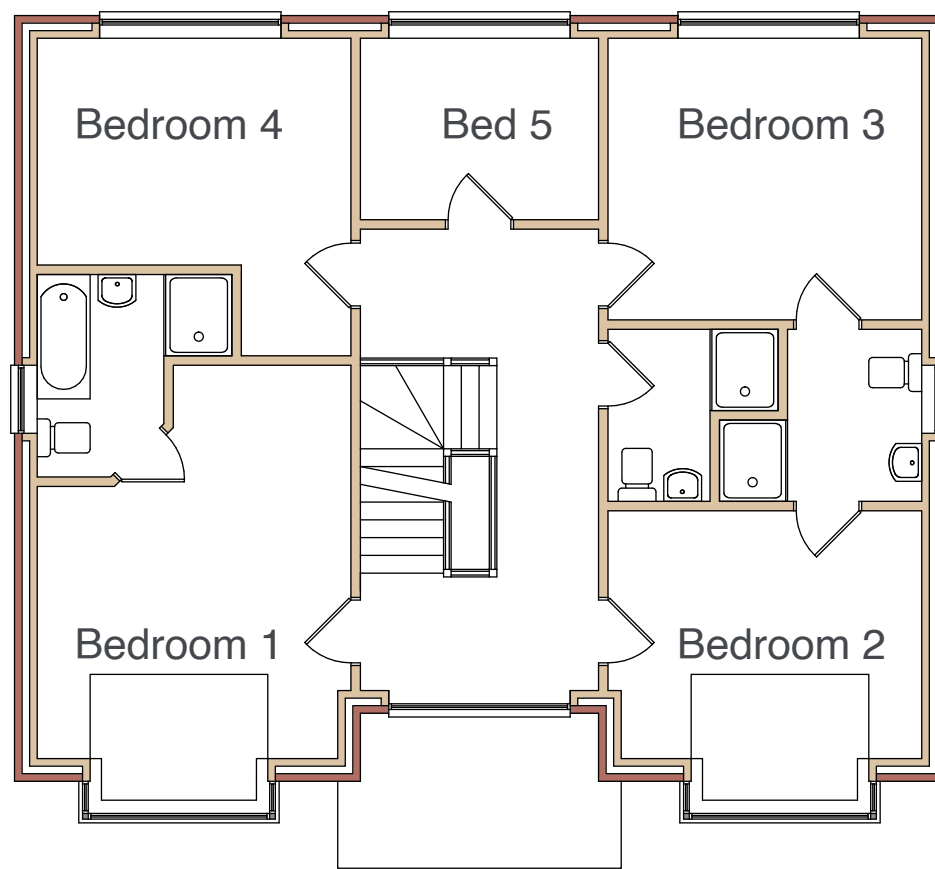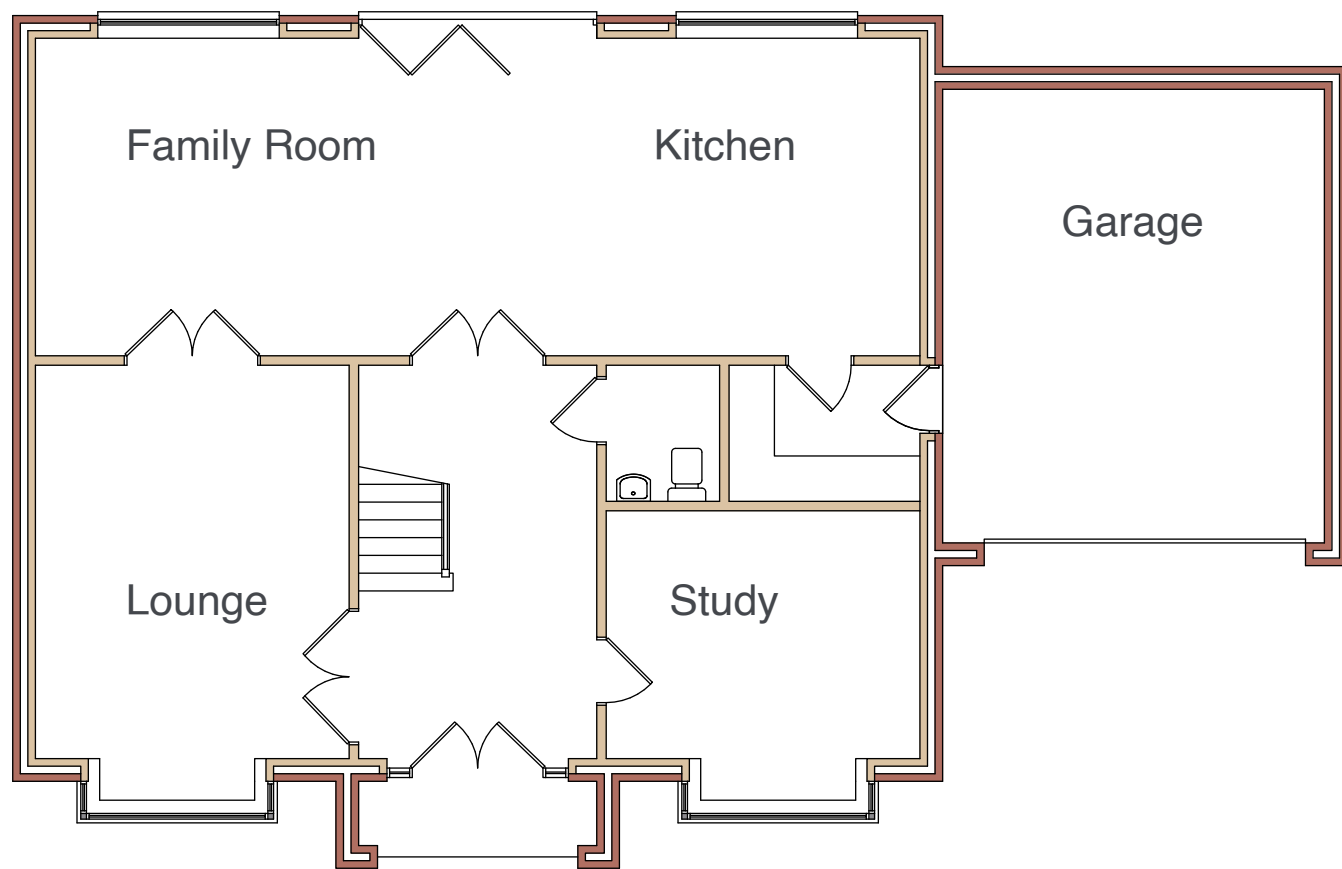

Site Plan 1:1250@A1