




PROTECTIVE FENCING. THIS FENCING MUST BE MAINTAINED IN ACCORDANCE WITH THE APPROVED PLANS AND DRAWINGS FOR THIS DEVELOPMENT.




TREE PROTECTION AREA KEEP OUT! FROM HERE PLANNING ACT 1990 TREES INCLUDED IN THIS AREA ARE PROTECTED BY PLANNING CONSERVATION ORDERS AND THE SUBJECT OF A TREE PRESERVATION ORDER. CONTRAVENTION OF A TREE PRESERVATION ORDER MAY LEAD TO CRIMINAL PROSECUTION. ANY PROVISIONS OF THE PROTECTIVE AREA MUST BE WITHIN THE SHOOTER POSSESSION OF THE LOCAL PLANNING AUTHORITY.

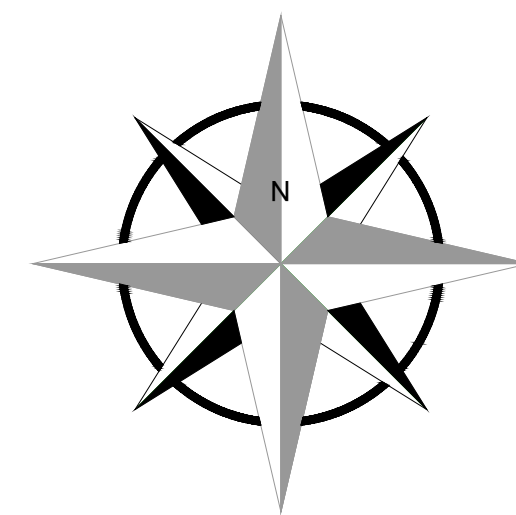


TREE PROTECTION PLAN

Retention value key

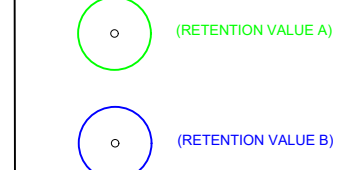

Root Protection Areas (RPA) & Construction Exclusion Zones (CEZ)


Root Protection Areas (RPA) have been identified and are based on BS5837:2012. RPA's and Construction Exclusion Zones (CEZ) have been shown as detailed below. The CEZ shall act as the protective barrier for retained trees.

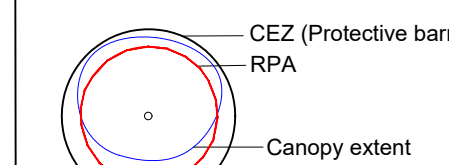

CEZ and re-positioning during build period. The CEZ's will require installation as shown on the TPP. The CEZ shall be repositioned only under ACOV.

Special Measure Areas (SMA)

Special Measure Areas (SMA) have been identified for construction in these areas and they have been shown as detailed below.

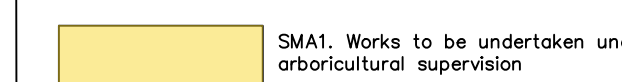

Refer to Arboricultural Implications Assessment (AIA) for details of recommended construction in SMA's.

Notes: This drawing shall not be reproduced in black and white. This drawing is produced for Planning and Construction.

Sheet Key

Sheet 1

Sheet 4

Sheet 3

Sheet 2

AMENITYTREE
ENVIRONMENTAL PLANNING CONSULTANTS

The Annexe, Willow Hill Cottage, School Lane,
Burwardsley, Chester, CH3 9NX
Tel. 01829 770075

Client:

Tramell Crow

Project:

Heywood, Tramell Crow
12363

Detail:

TREE REMOVAL PLAN - Overview
Sheet 3

Drawn By:

PG

Date:

19.12.2024

Scale:


1:300 - AO

Dwg No:

TR-01-Sheet 3


Revision:

V2

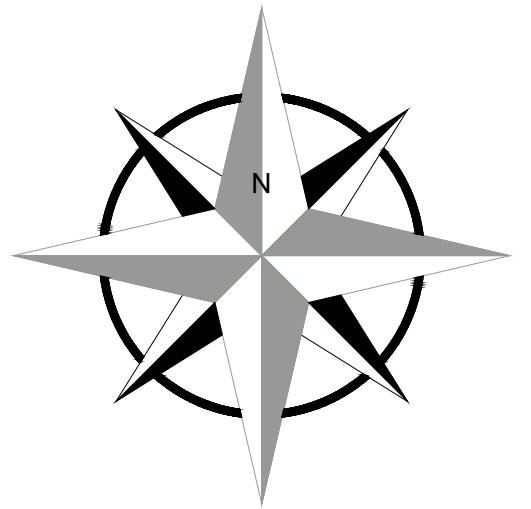


TREE PROTECTION PLAN

Retention value key

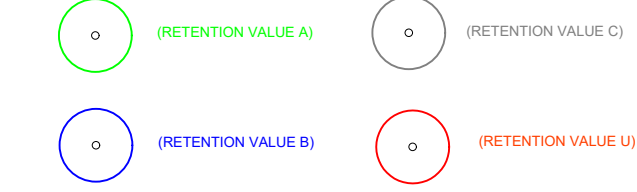

Root Protection Areas (RPA) & Construction Exclusion Zones (CEZ)


Root Protection Areas (RPA) have been identified and are based on BS5837:2012. RPA's and Construction Exclusion Zones (CEZ) have been shown as detailed below. The CEZ shall act as the protective barrier for retained trees.

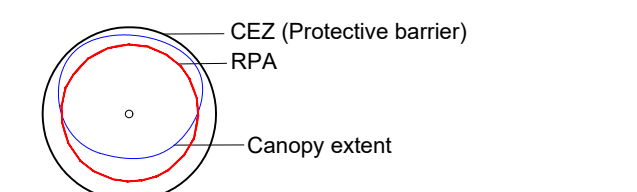

CEZ and re-positioning during build period
The CEZ's will require installation as shown on the TPP. The CEZ shall be repositioned only under ACOW

Special Measure Areas (SMA)

Special Measure Areas (SMA) have been identified for construction in these areas and they have been shown as detailed below.

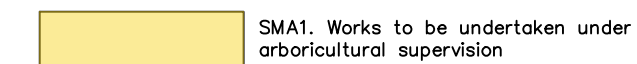

Refer to Arboricultural Implications Assessment (AIA) for details of recommended construction in SMA's.

NOTES
This drawing shall not be reproduced in black and white.
This drawing is produced for Planning and Construction

Sheet Key

Sheet 1

Sheet 4

Sheet 3

Sheet 2

AMENITYTREE

ENVIRONMENTAL PLANNING CONSULTANTS
The Annexe, Willow Hill Cottage, School Lane,
Burwardsley, Chester, CH3 9NX
Tel. 01829 770075

Client:
Tramell Crow

Project:
Heywood, Tramell Crow
12363


Detail:
TREE REMOVAL PLAN
Sheet 4

Drawn By: PS Date: 19.12.2024 Scale: 1:400 - AO

Dwg No: TR-01-Sheet 4 Revision: V2

Appendix 4 Tree Protection Fencing Specification

Default specification for protective barrier

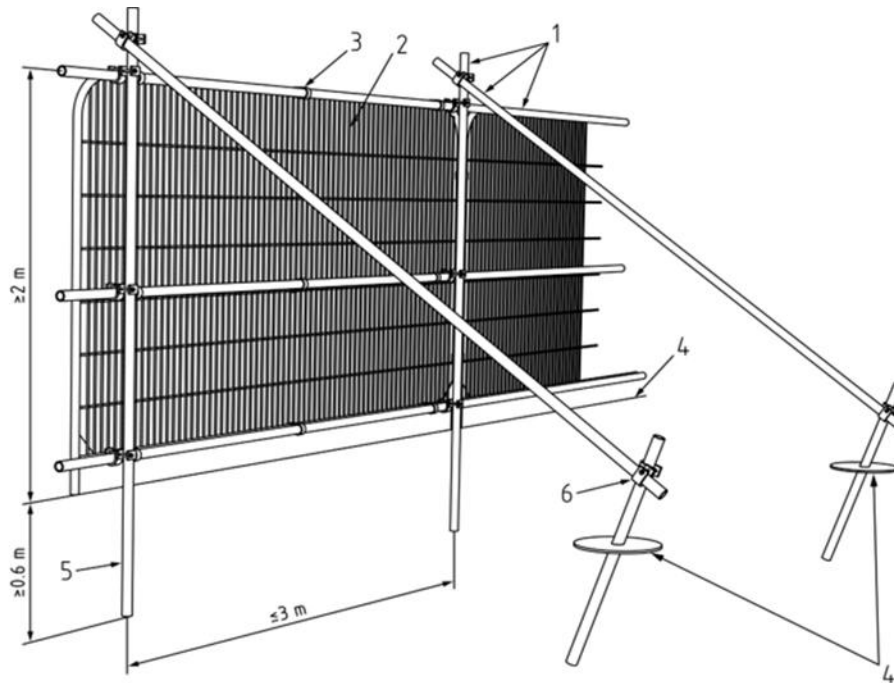

Key

- 1 Standard scaffold poles
- 2 Heavy gauge 2 m tall galvanized tube and welded mesh infill panels
- 3 Panels secured to uprights and cross-members with wire ties
- 4 Ground level
- 5 Uprights driven into the ground until secure (minimum depth 0.6 m)
- 6 Standard scaffold clamps

