



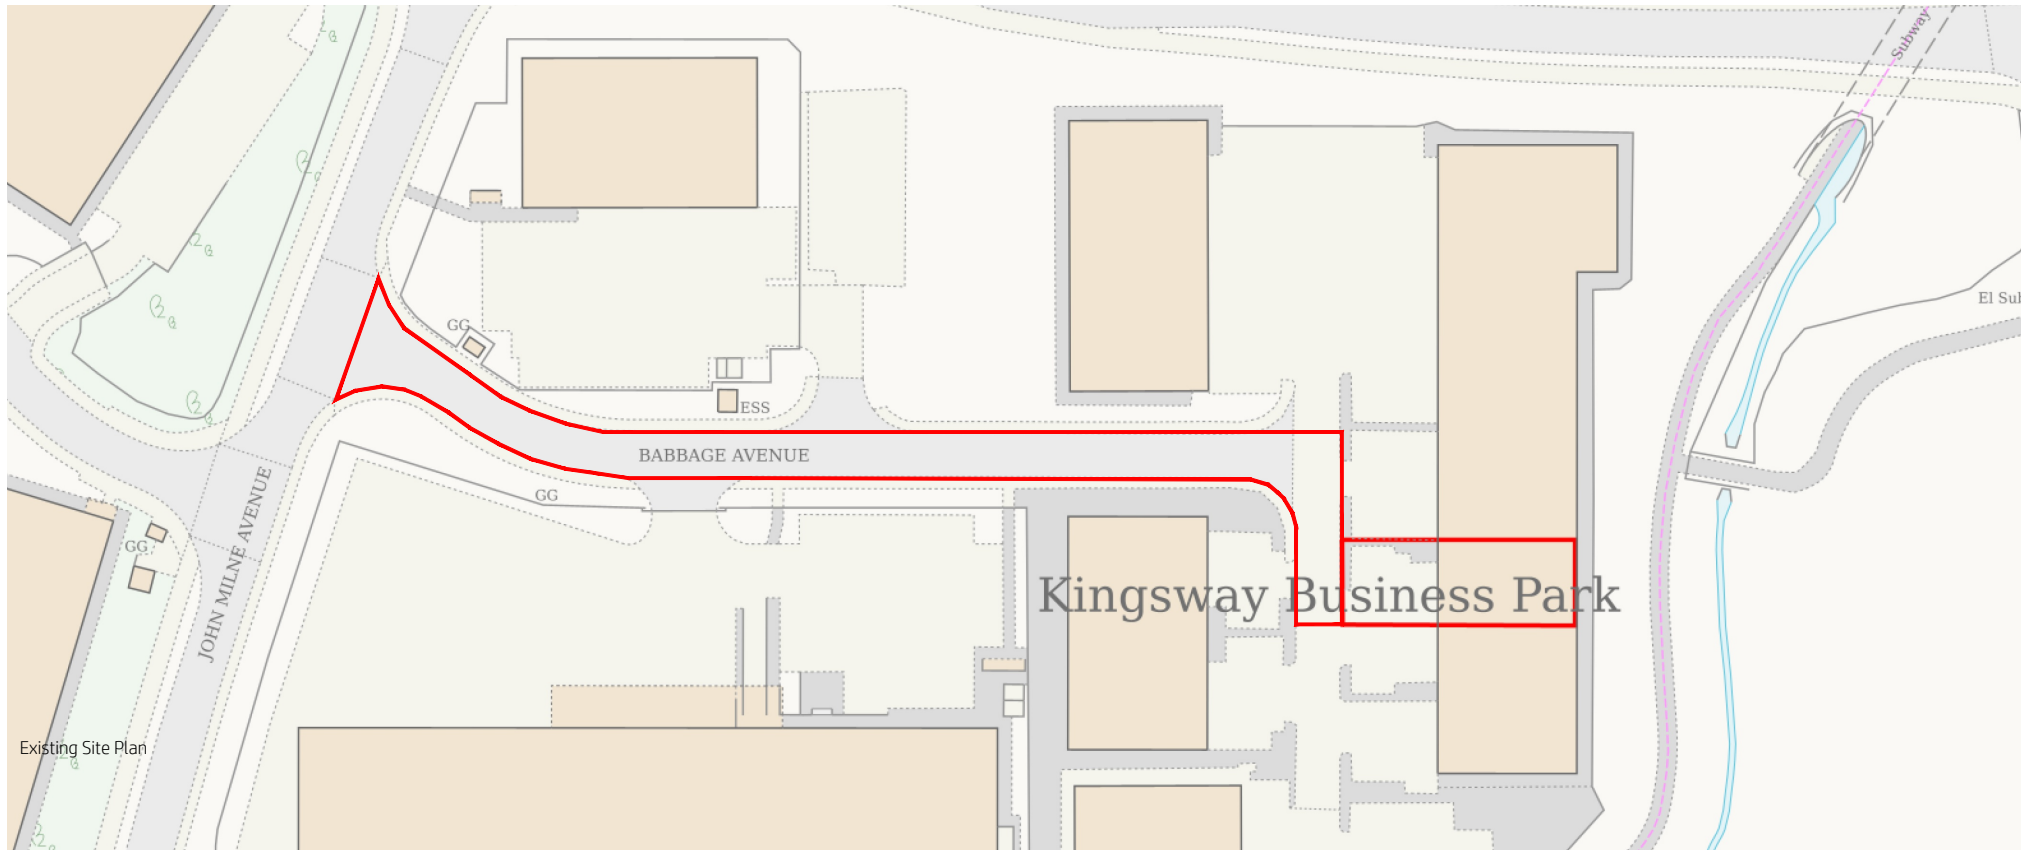

1:1250

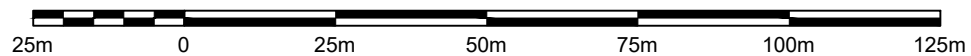

project
Unit 6
Kingsway Business Park
Charles Babbage Avenue
Rochdale
OL16 4NW

scale
1:1250@A4

drawn by
klh

drawing number
KH1070-000

revision	description	date
-	-	29/04/2025

Location Plan

kieranhibbsarchitecture
27 Pioneer Road
Macclesfield
SK11 7ZB

kieranhibbs@gmail.com
Mobile: 07584049322

kieranhibbsarchitecture