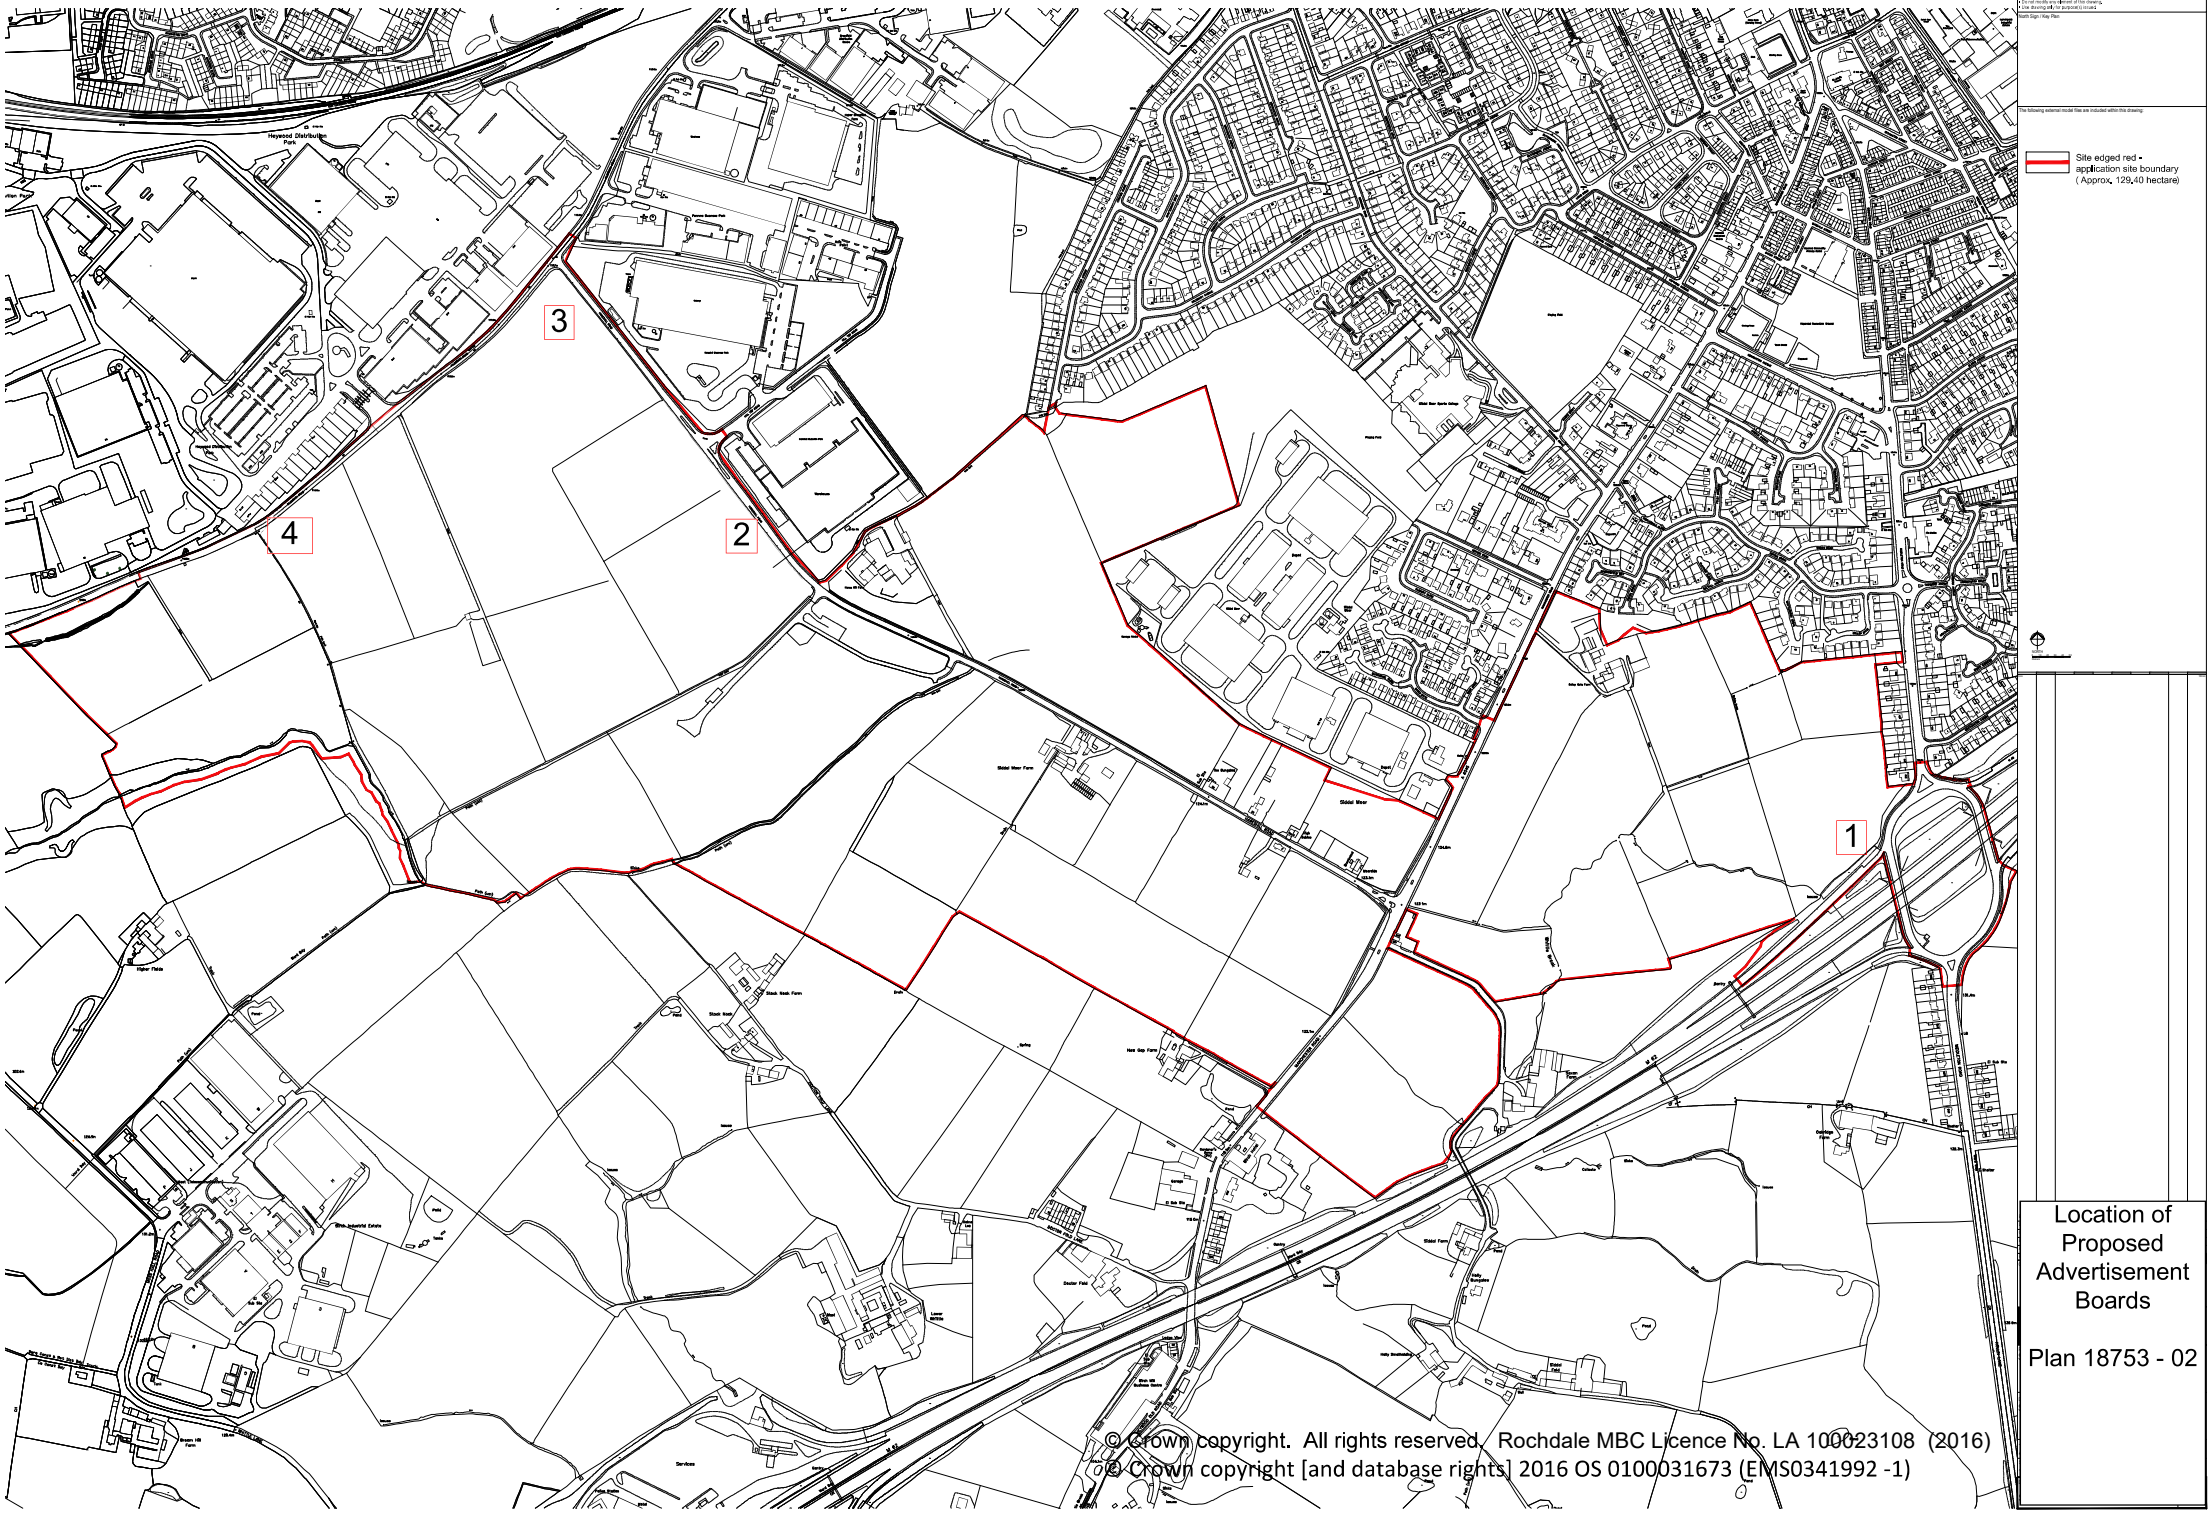


Site edged red - application site boundary ( Approx. 129.40 hectare)

Location of Proposed Advertisement Boards

Plan 18753 - 02

© Crown copyright. All rights reserved. Rochdale MBC Licence No. LA 100023108 (2016)
© Crown copyright [and database rights] 2016 OS 0100031673 (EMS0341992 -1)