


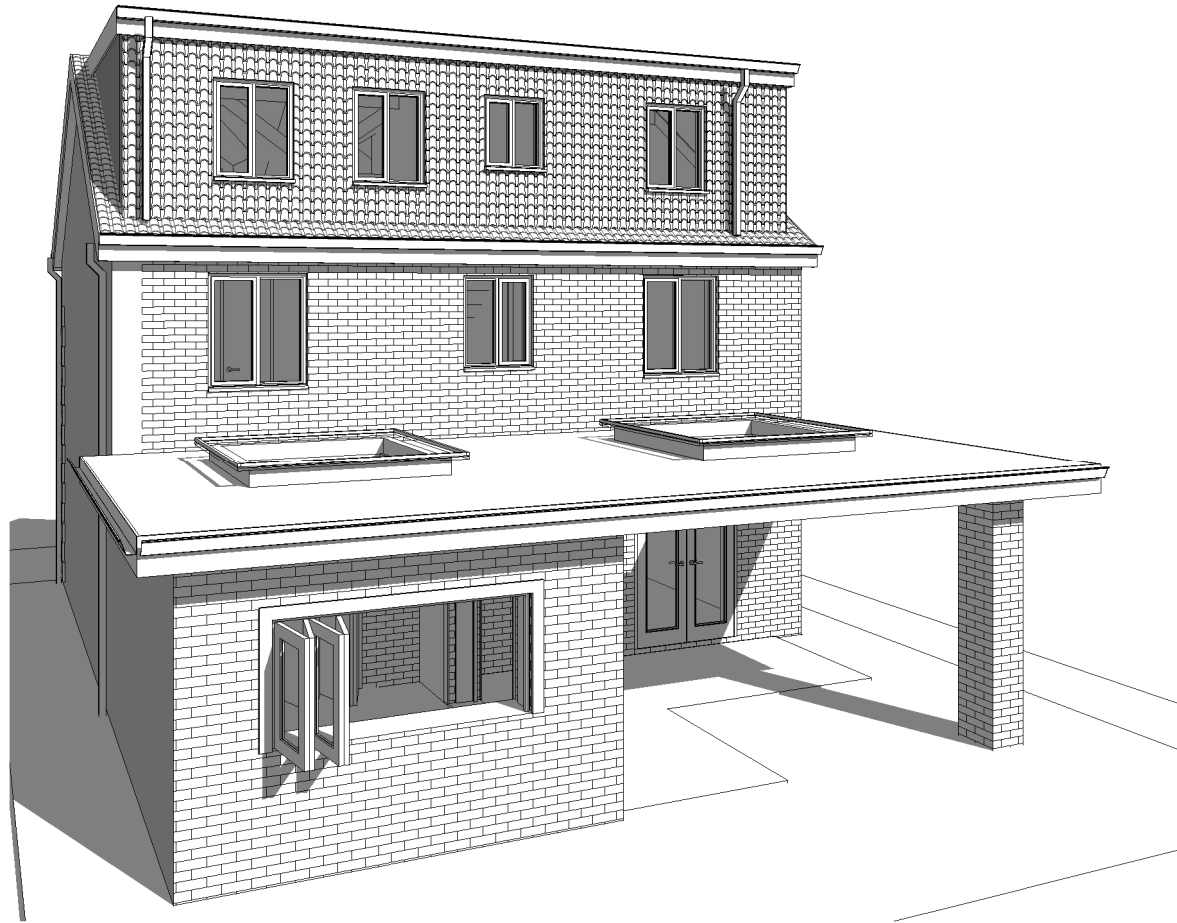

3D View 1



3D View 2




3D View 3




3D View 4



3D View 5

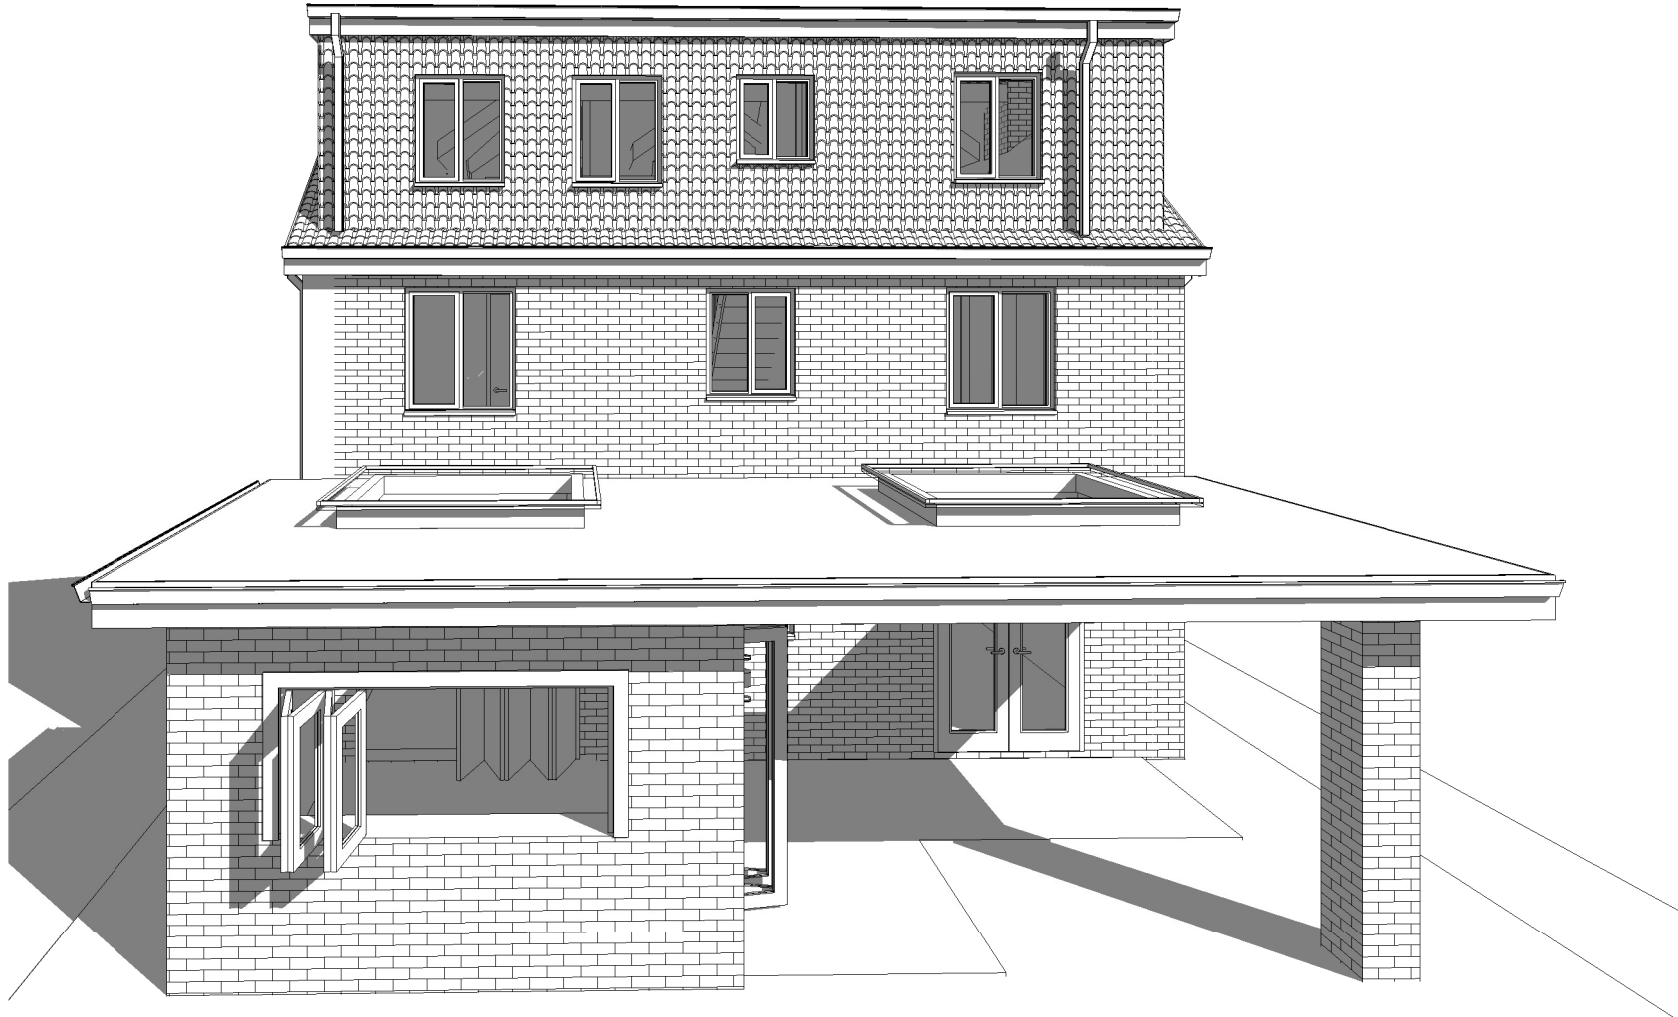

3D View 6

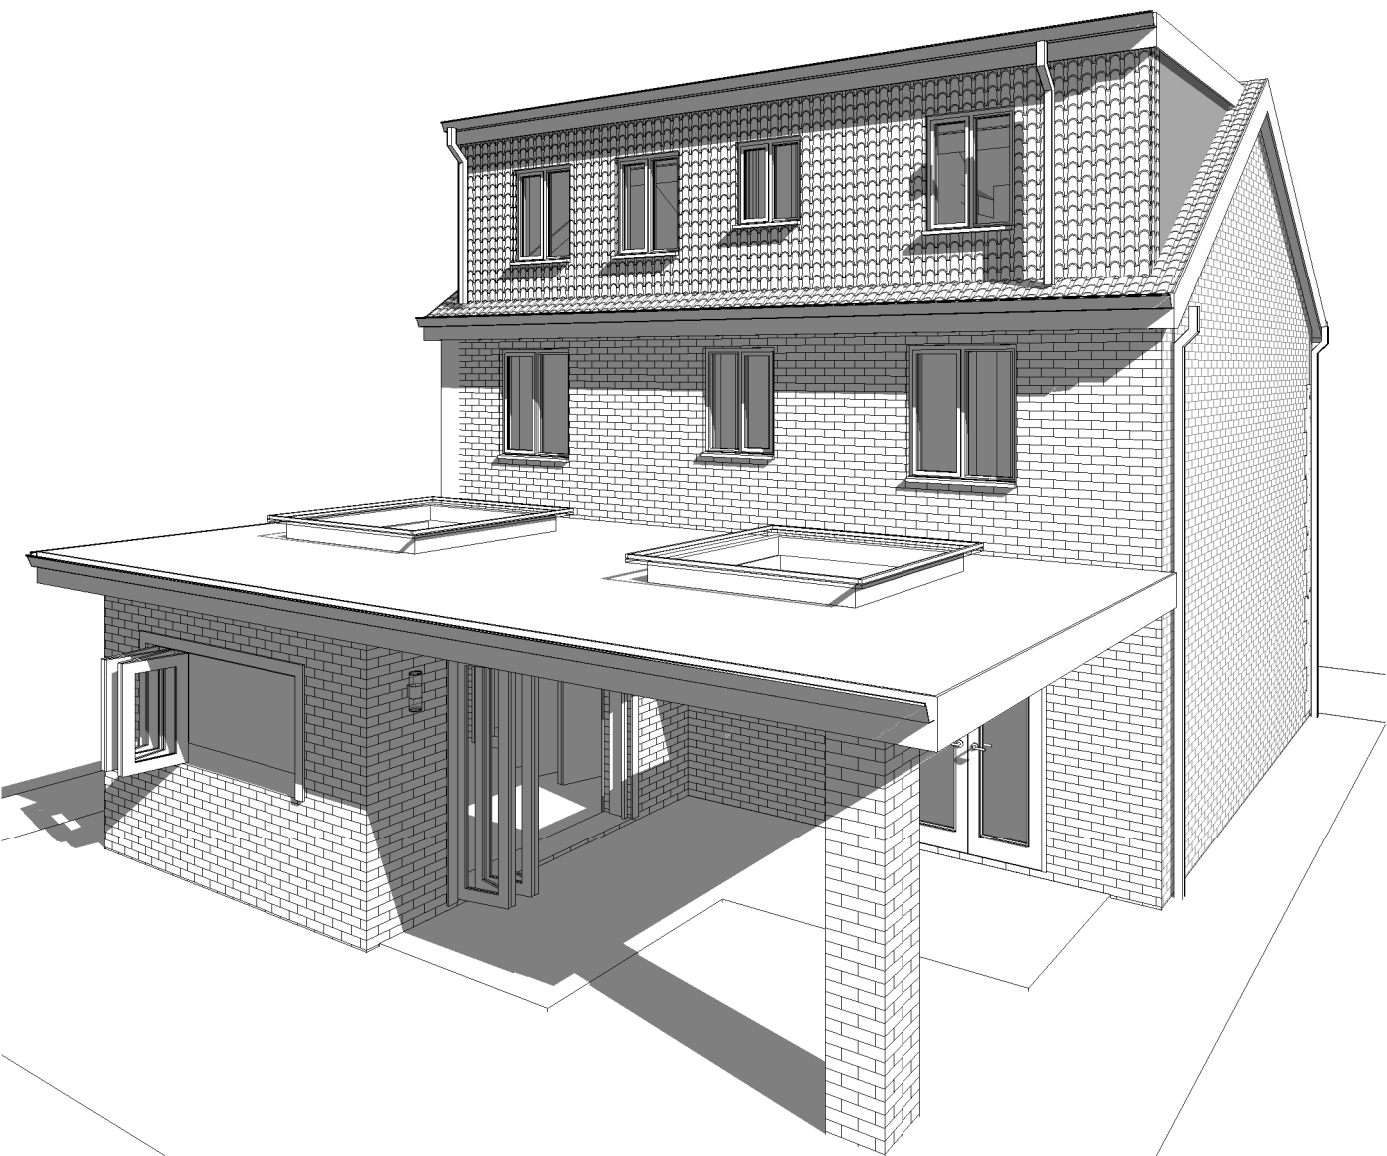

3D View 7

Rev	Description	Issued	Dwn	Chk

Client
Mrs Jane Smith

Project
Project Address
9 Biggins Gardens
Heywood OL10 2WF

Drawing
Proposed External Views

Scale	Date	KP	US
@A1	Jan'23		



Home Extension Advisory Service
Suite 318, Broadstone Mill, Broadstone Road, Stockport SK5 7DL
Email: info@heas.co.uk
Tel: 0161 443 4117

2024	03	03	Rev. No.