


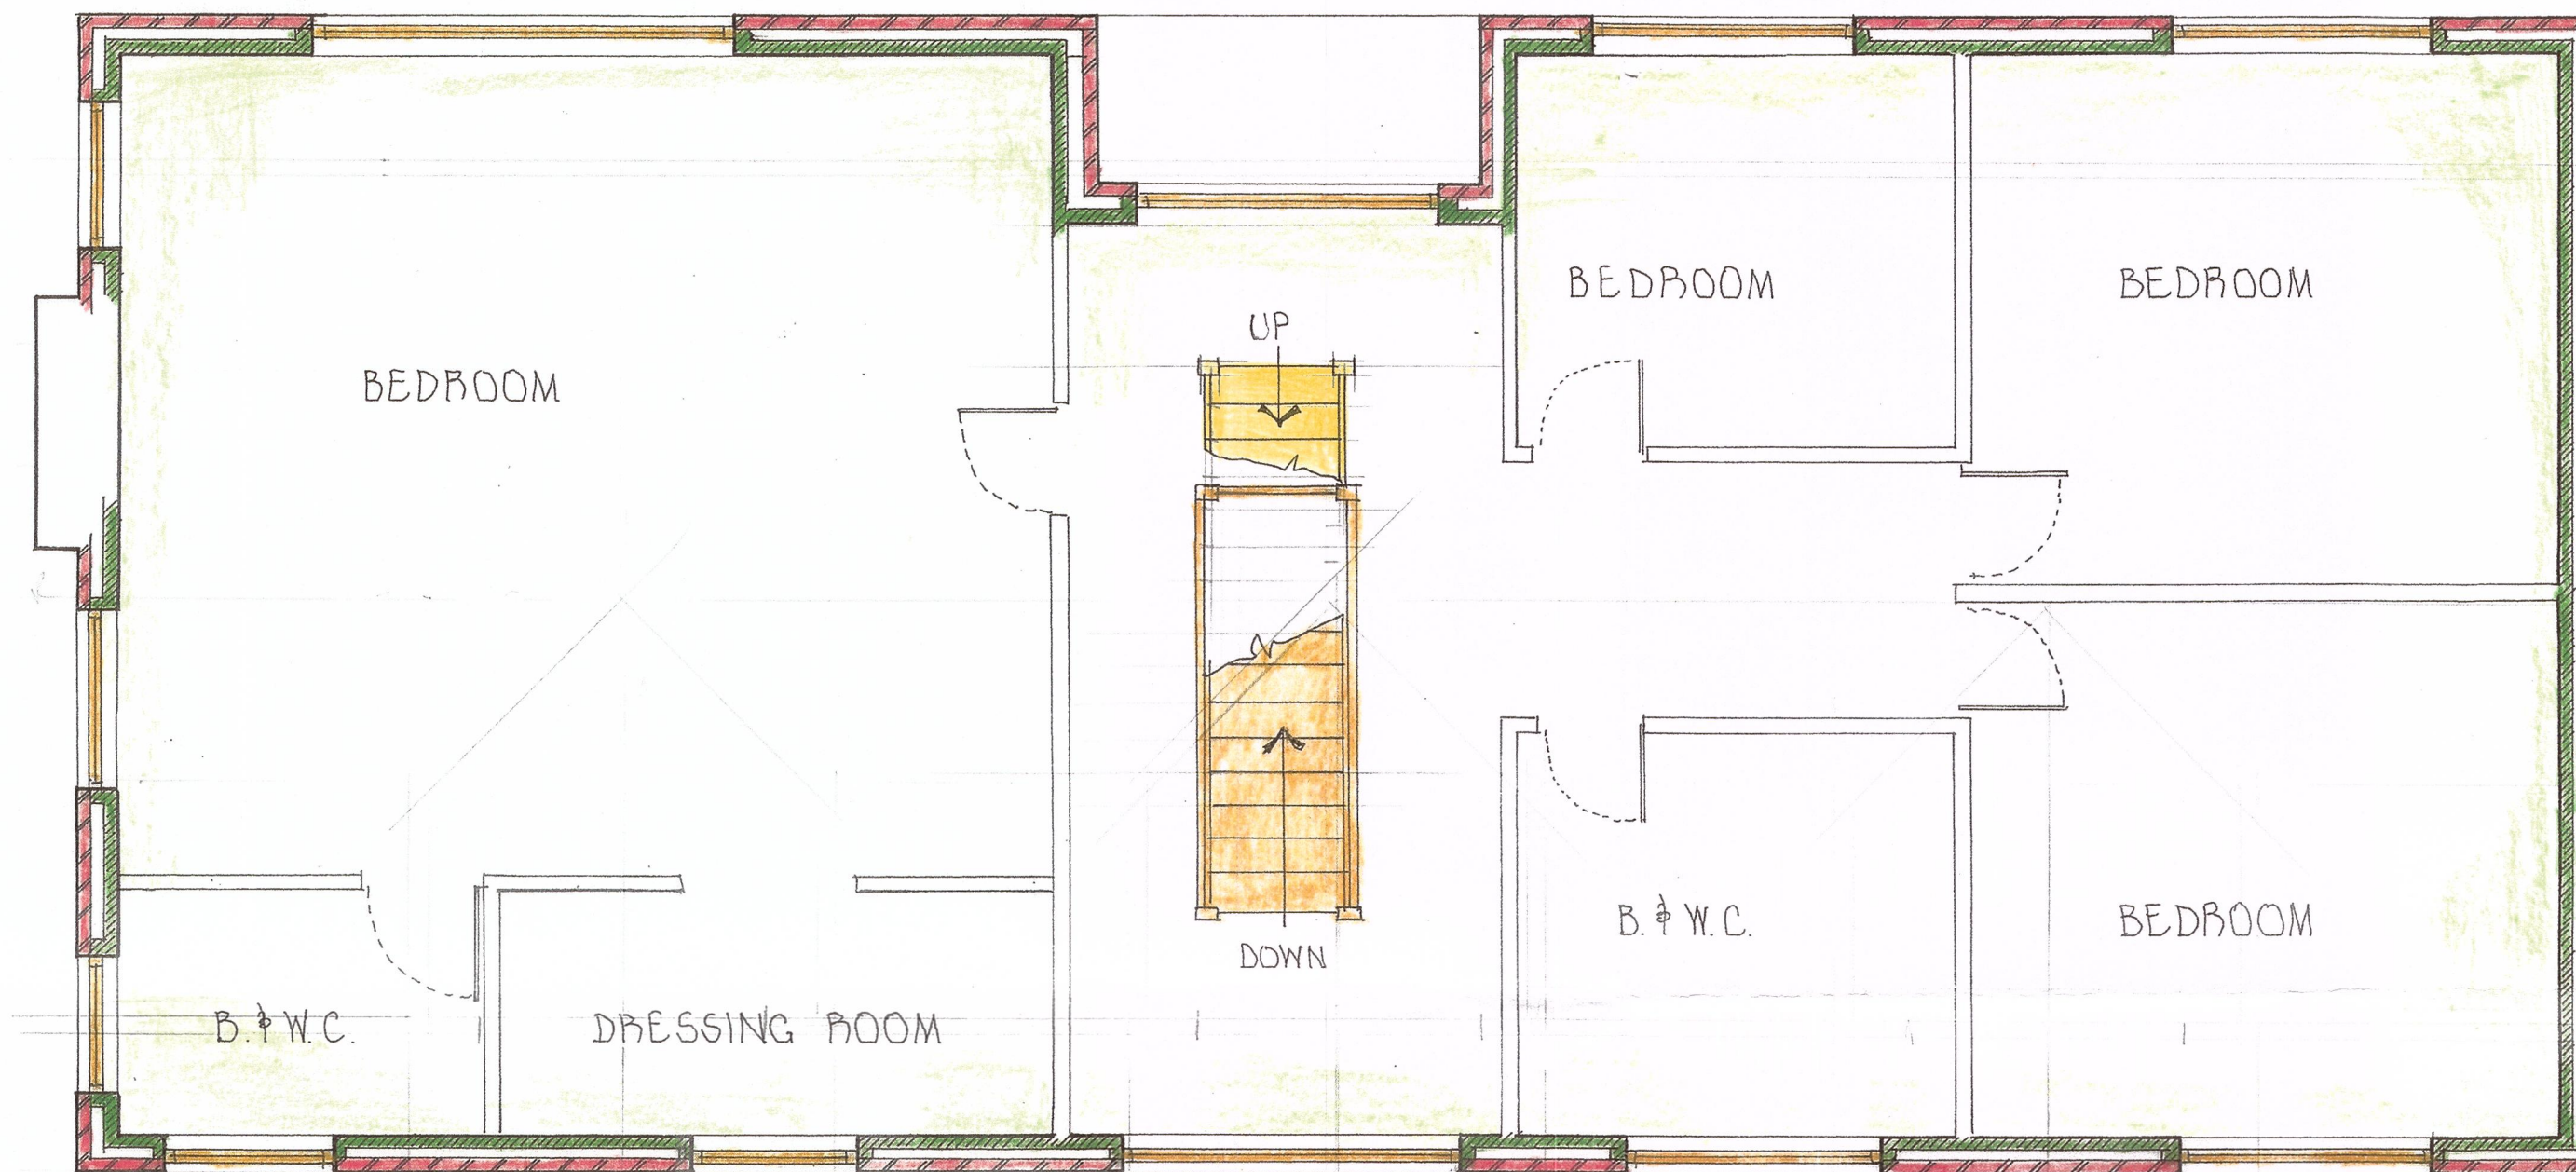

FIRST FLOOR LAYOUT PLAN

CLIENT CHARLOTTE MCGARY
charlotteruddy@yahoo.co.uk

PROJECT DETACHED HOUSE

LOCATION WHITTLE BUNGALOW
WHITTLE LANE. OLIO 2RD

S. INGRAM & ASSOCIATES
Building Surveyors & Design Consultants

CIVIC TRUST AWARD 2002 - COMMENDATION FOR GOOD DESIGN

DESIGN STUDIO
HEIGHTS LANE
HEIGHTS DELPH
OLDHAM OL3 5TU

Telephone: 0145 787 6500
Mobile: 01708910347

SCALES: 1:50

DRAWN BY: S. INGRAM

DATE: AUG' 2023

DRAWING No. 18.3.'R'