



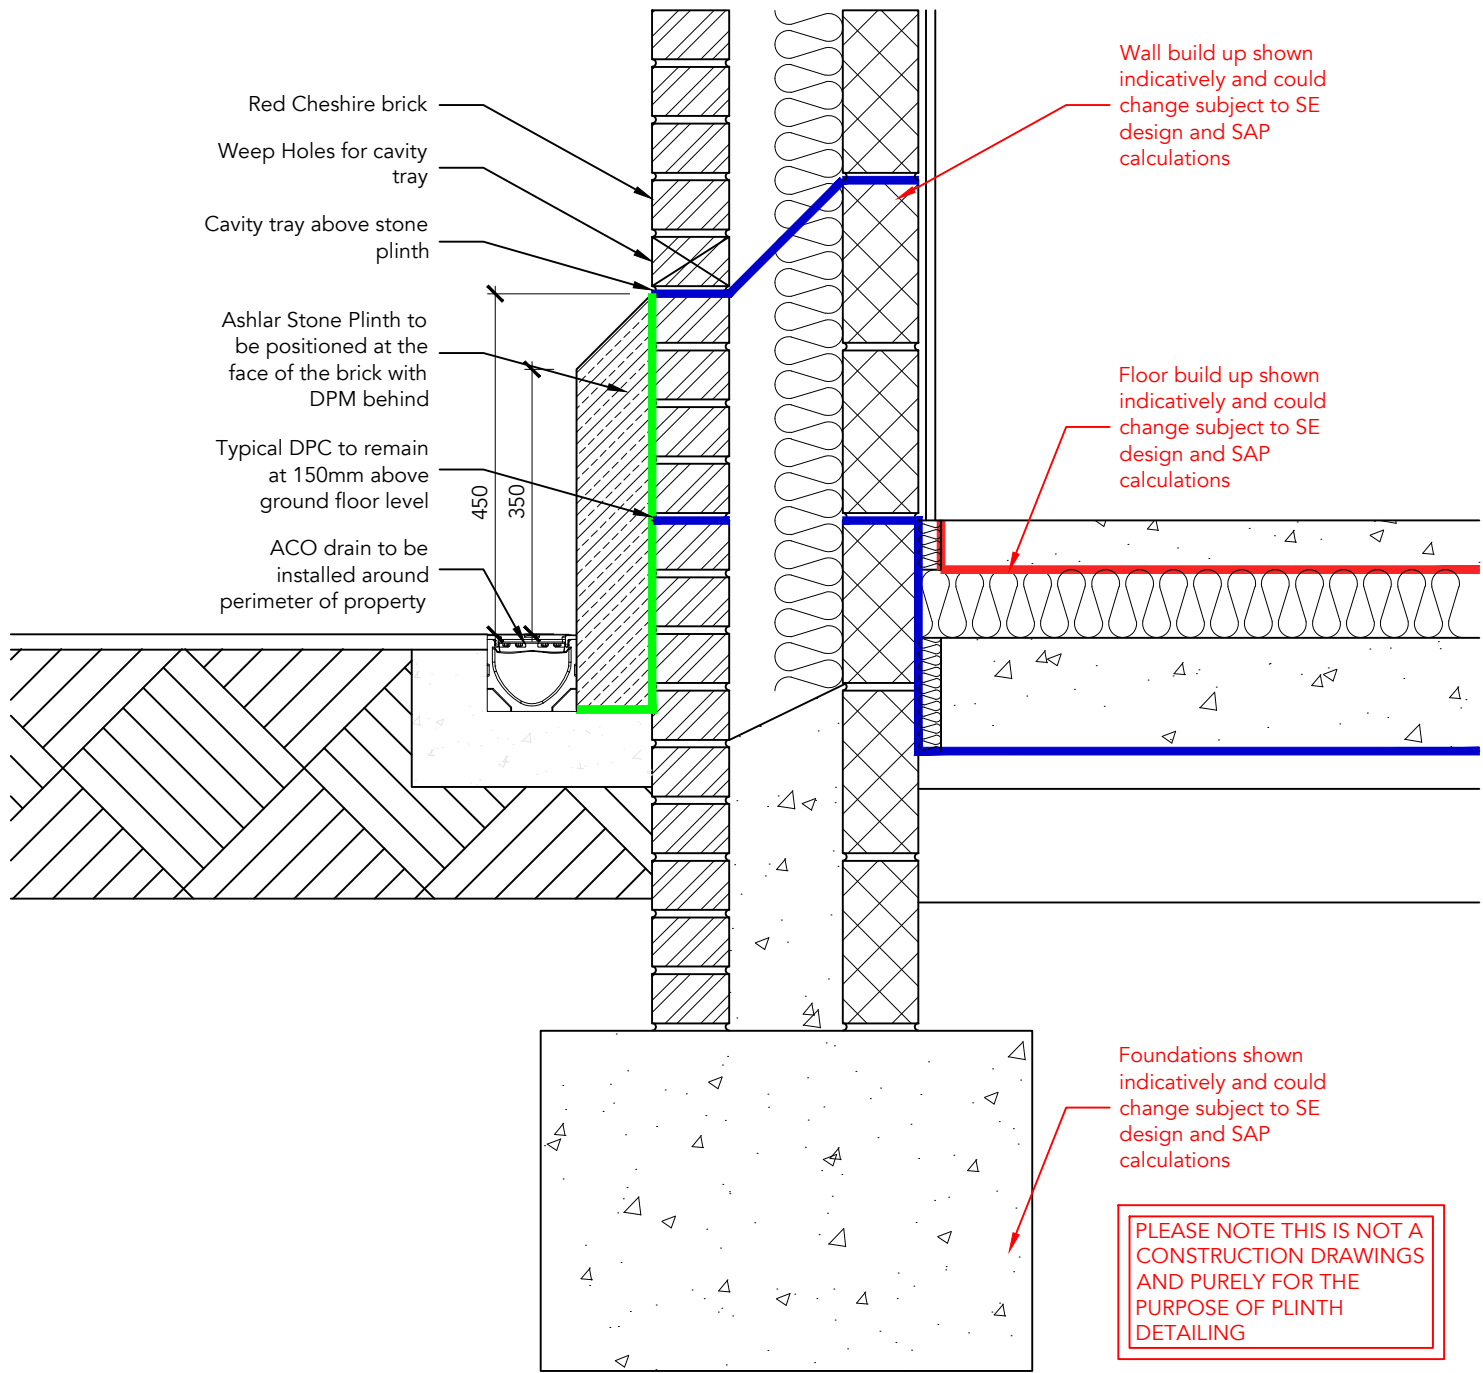

DETAIL 01: PLINTH DETAIL
1:10

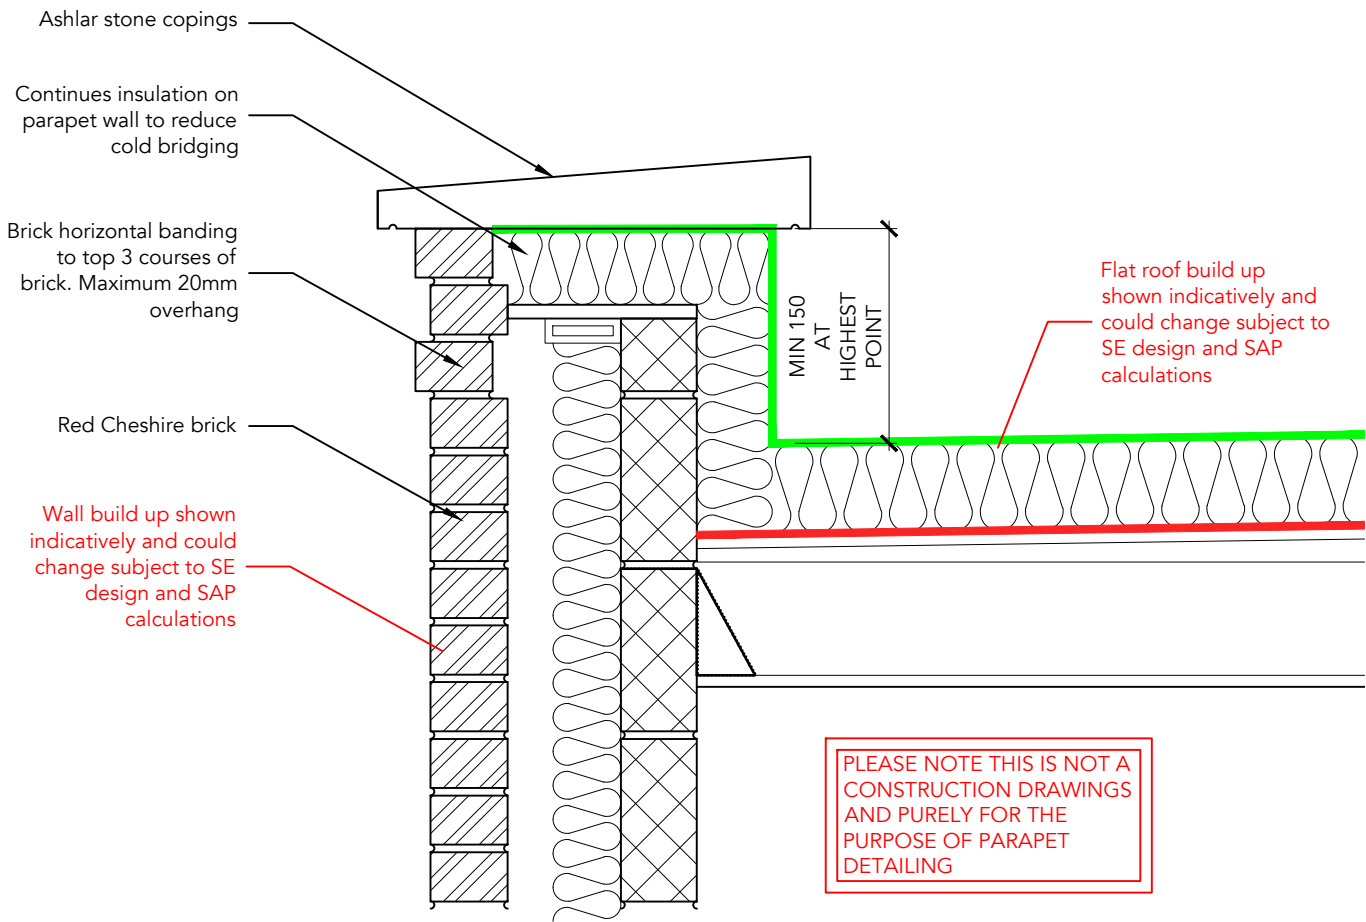

DETAIL 02:
PARAPET DETAIL
1:10

Rev	Description	By	Date
HADAS ARCHITECTURAL ARCHITECTURAL DESIGN 769 Rochdale Road, Slattocs, Middleton, Manchester M24 2RA			
Land Adjacent to Rochdale Road, Slattocks, Middleton M24 2RA GENERIC DETAILS			
DRAWN	JW	DATE	23-01-25
SCALE	1:10 @A2	REV.	—
		DRAWING NO. 2501-403	