



BASEMENT PLAN

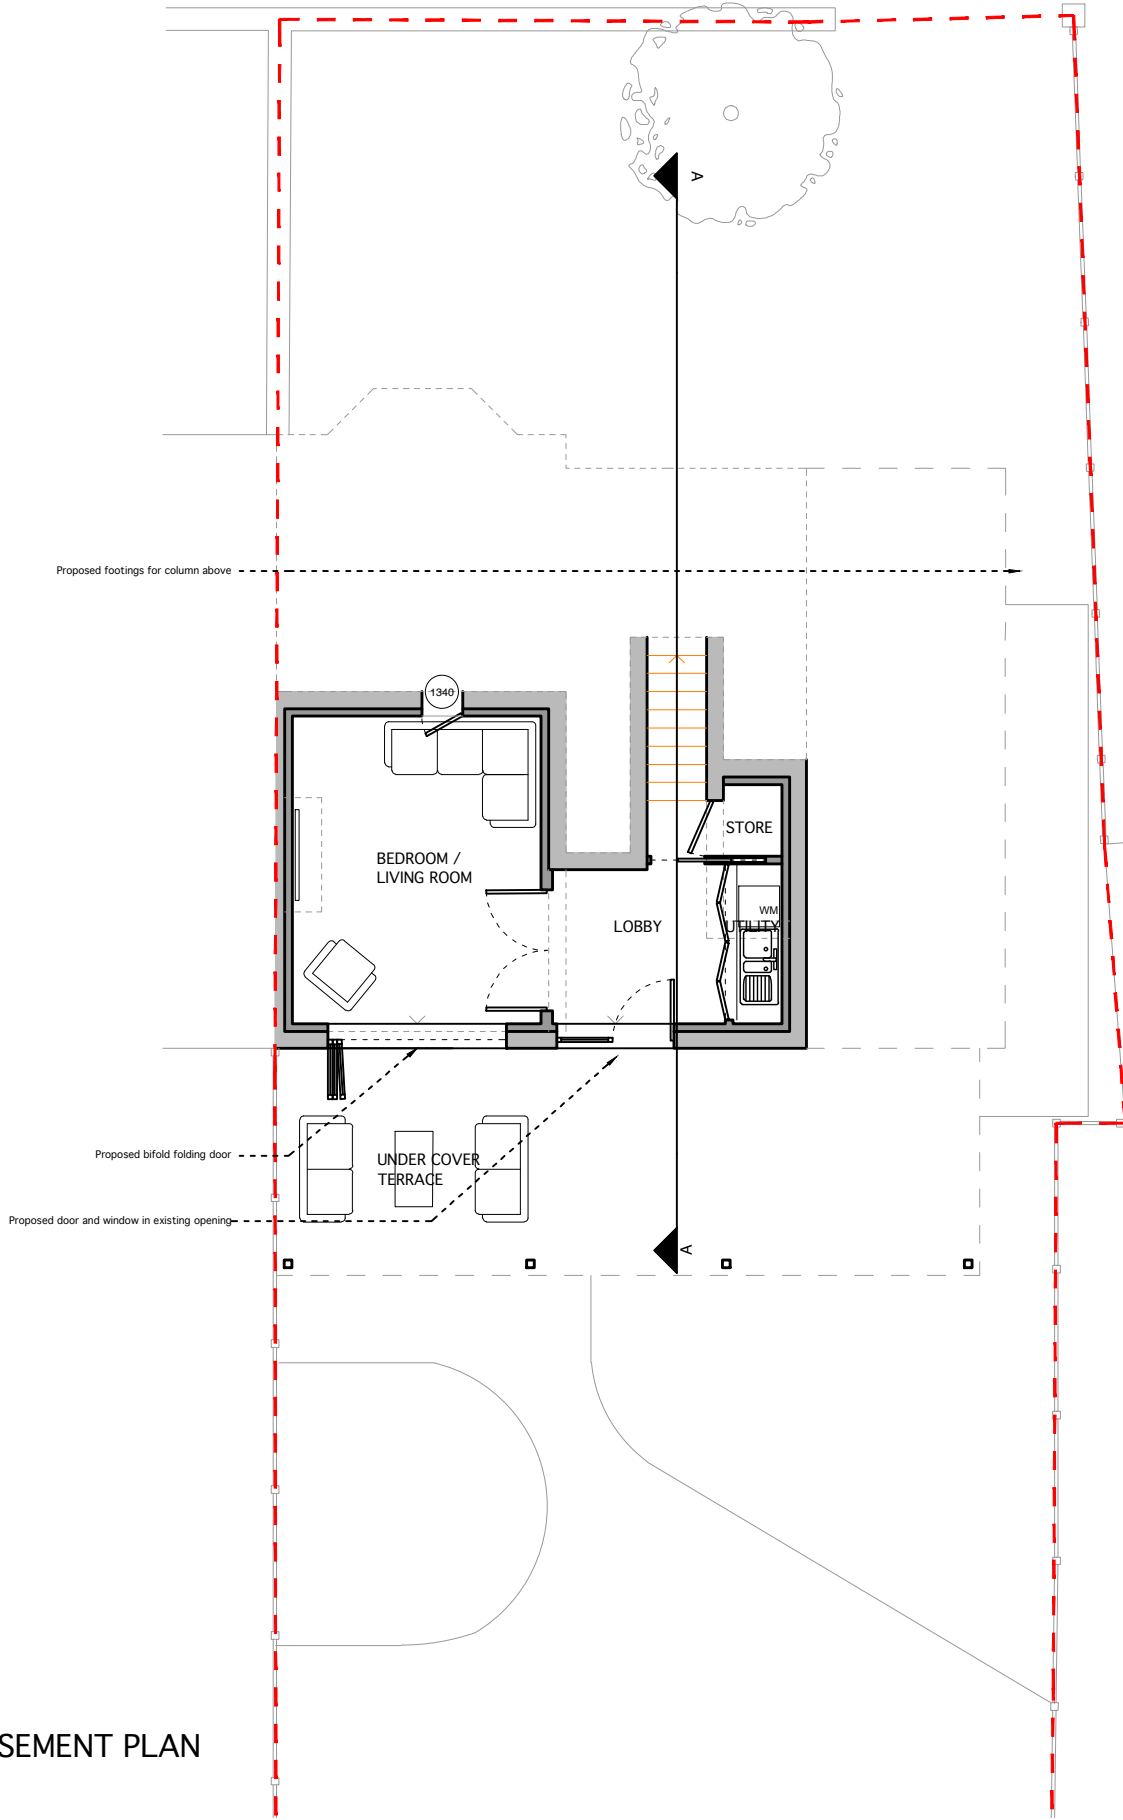

GROUND FLOOR PLAN

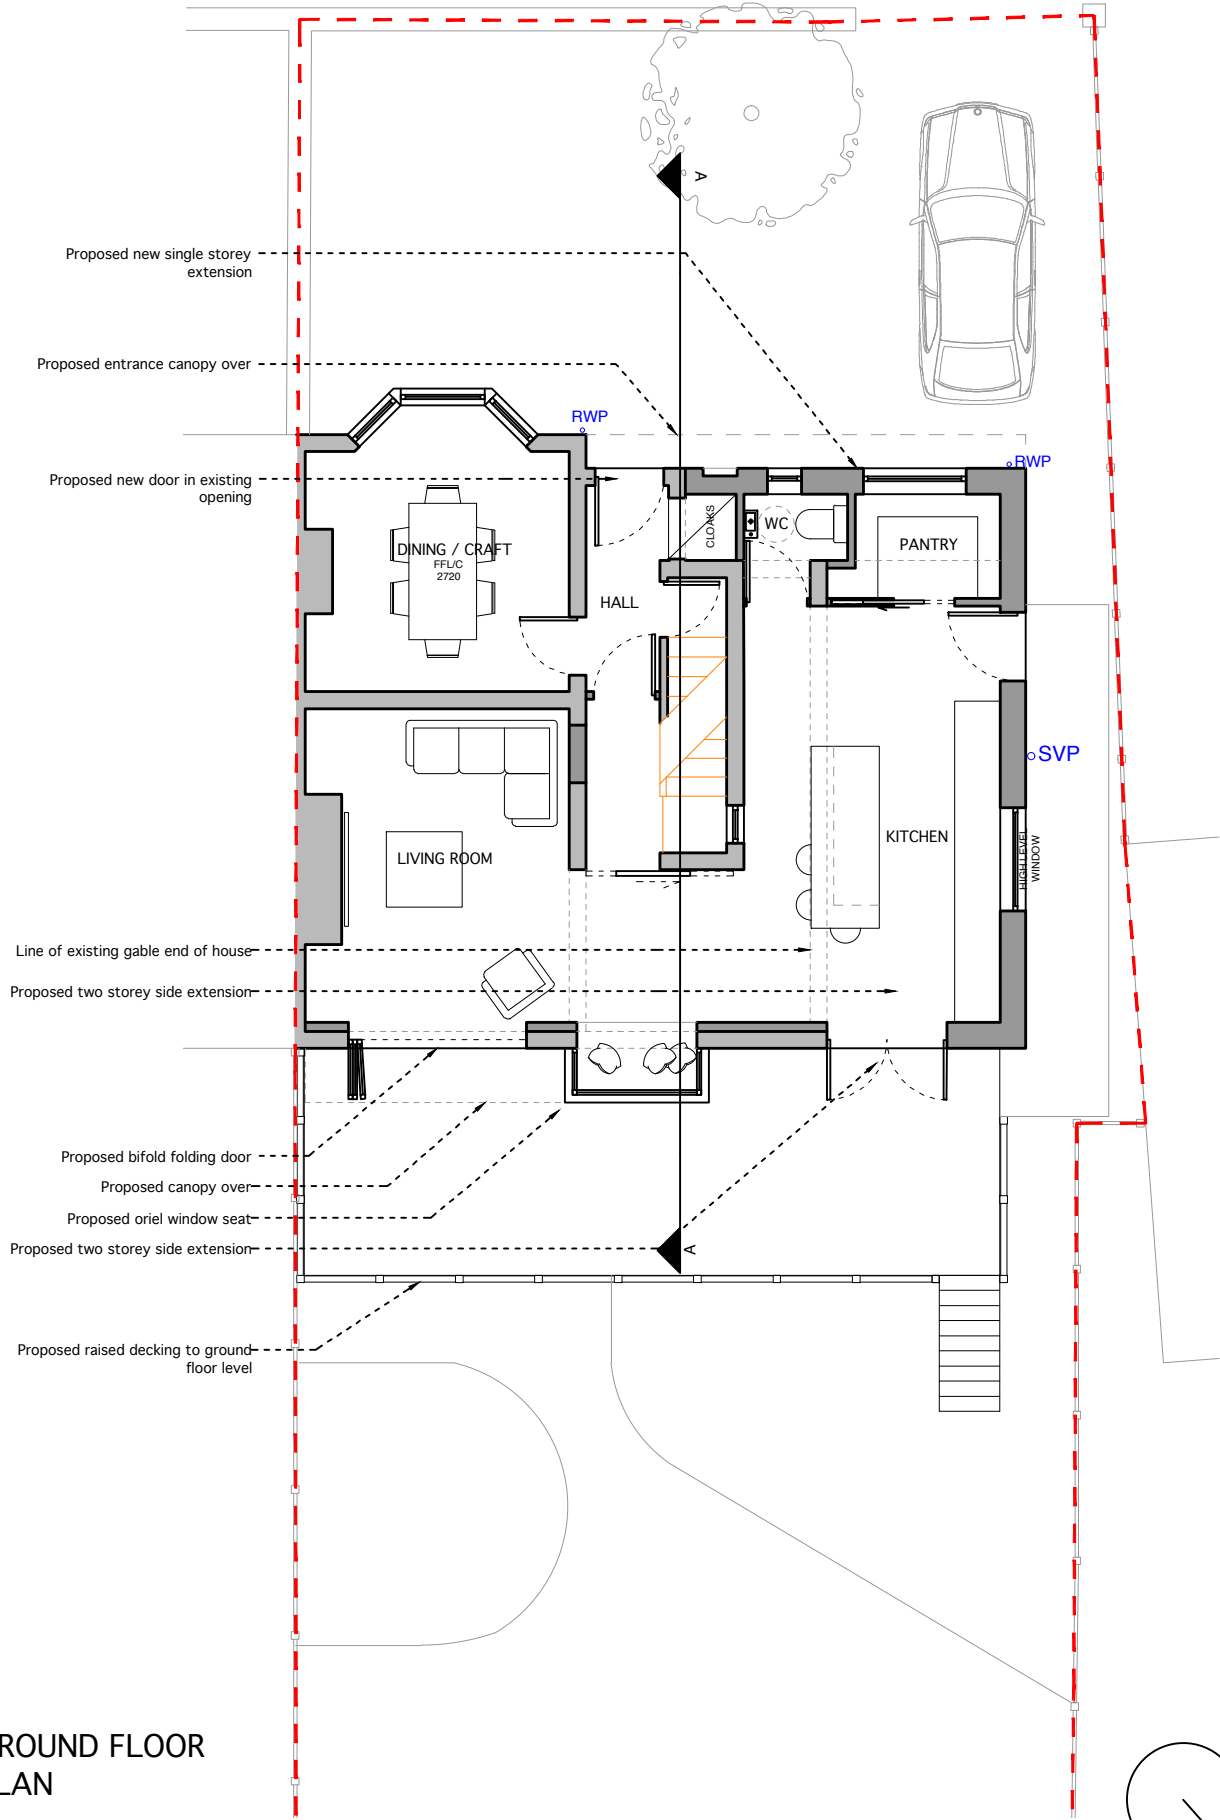

TITLE

PROPOSED BASEMENT & GROUND FLOOR PLAN

DWG.NO.

2272 - PL - PR - 100

SCALE

1:100 @ A3

ISSUE

PLANNING

DATE

05-08-2022

REVISION

07

JOB NO.

2272

NOTES

| Rev | Date     | Description                        |
|-----|----------|------------------------------------|
| 00  | 23/08/22 | DRAFT Issue to Client              |
| 01  | 27/09/22 | Issue to Client                    |
| 02  | 24/11/22 | Issue to Client for final approval |
| 03  | 16/01/23 | Updated to reflect Client comments |
| 04  | 16/01/23 | Issue to PLANNING                  |
| 05  | 14/04/23 | Issue to Client for approval       |
| 06  | 16/04/23 | Issue to PLANNING                  |
| 07  | 05/07/23 | Issue to Client for approval       |

CLIENT

Harriet Whitehead

ADDRESS

89 Shaw Road,  
Newhey,  
Manchester,  
OL16 3SS

PROJECT DESCRIPTION

Extension of existing family home and interior remodel

PROJECT ADDRESS

89 Shaw Road,  
Newhey,  
Manchester,  
OL16 3SS

BUTTERFIELD

ARCHITECTURE

ARCHITECTURE \ INTERIORS \ PROJECT MANAGEMENT

W \ WWW.BUTTERFIELD ARCHITECTURE.CO.UK

E \ INFO@BUTTERFIELDARCHITECTURE.CO.UK

M \ +44 (0) 7779302856

102 ROSENEATH ROAD, URMSTON, MANCHESTER, M41 5AZ

© COPYRIGHT This drawing is protected by copyright, it may not be reproduced in any form or by any means for any purpose, without gaining written permission from Butterfield Architecture

NOTES This drawing is to be read in conjunction with all relevant Butterfield Architecture, Structural Engineer's, Service Engineer's, and Subcontractor drawings. Review all drawings and report any discrepancies to Butterfield Architecture prior to consulting. All structural walls to be confirmed by SE / Contractor on site. Do not scale from this drawing. All dimensions and levels including any abutment to existing structures to be checked on site prior to commencement. All dimensions in millimetres unless stated otherwise. Work from figured dimensions only. No deviation from details shown on this drawing is allowed without Butterfield Architecture's prior permission in writing. All work is to be carried out in accordance with British Standard Codes of Practice, Statutory requirements and the Contract Documents.

0


1m

2m


3m

4m

5m

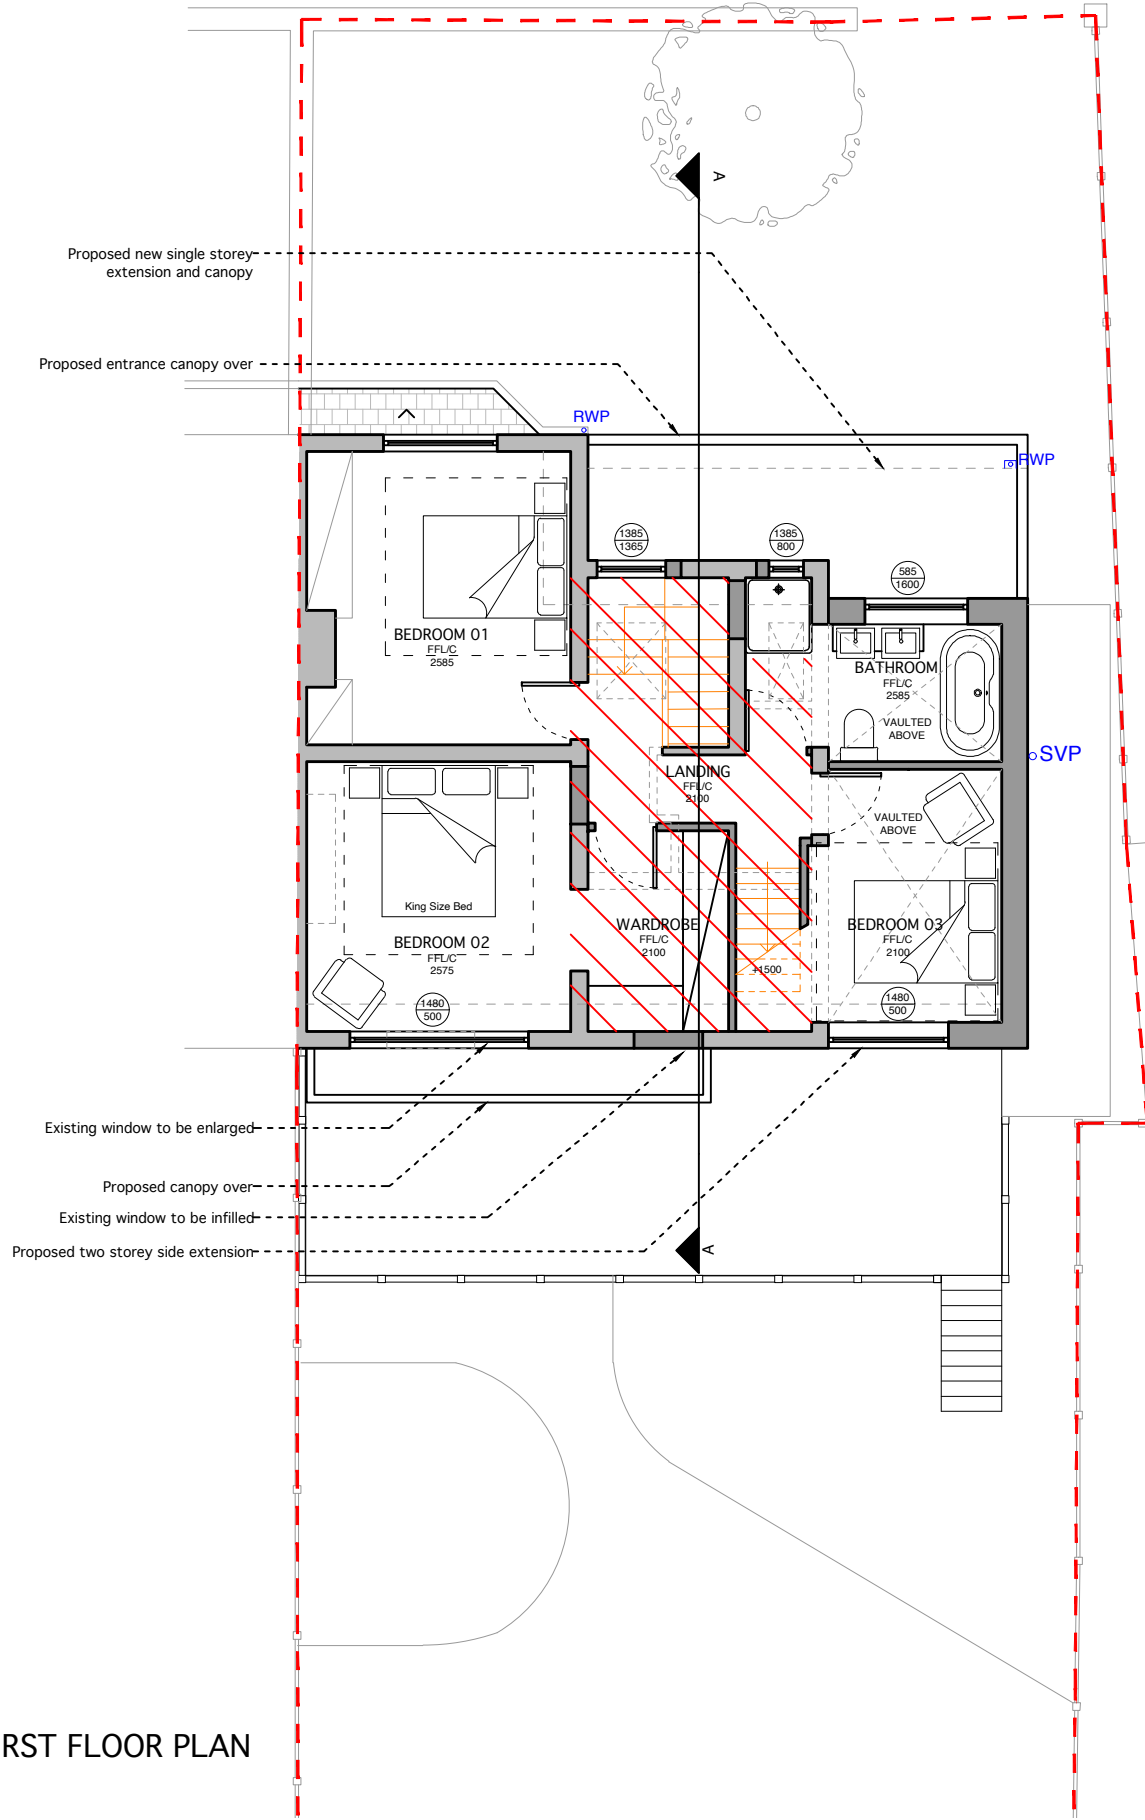

FIRST FLOOR PLAN

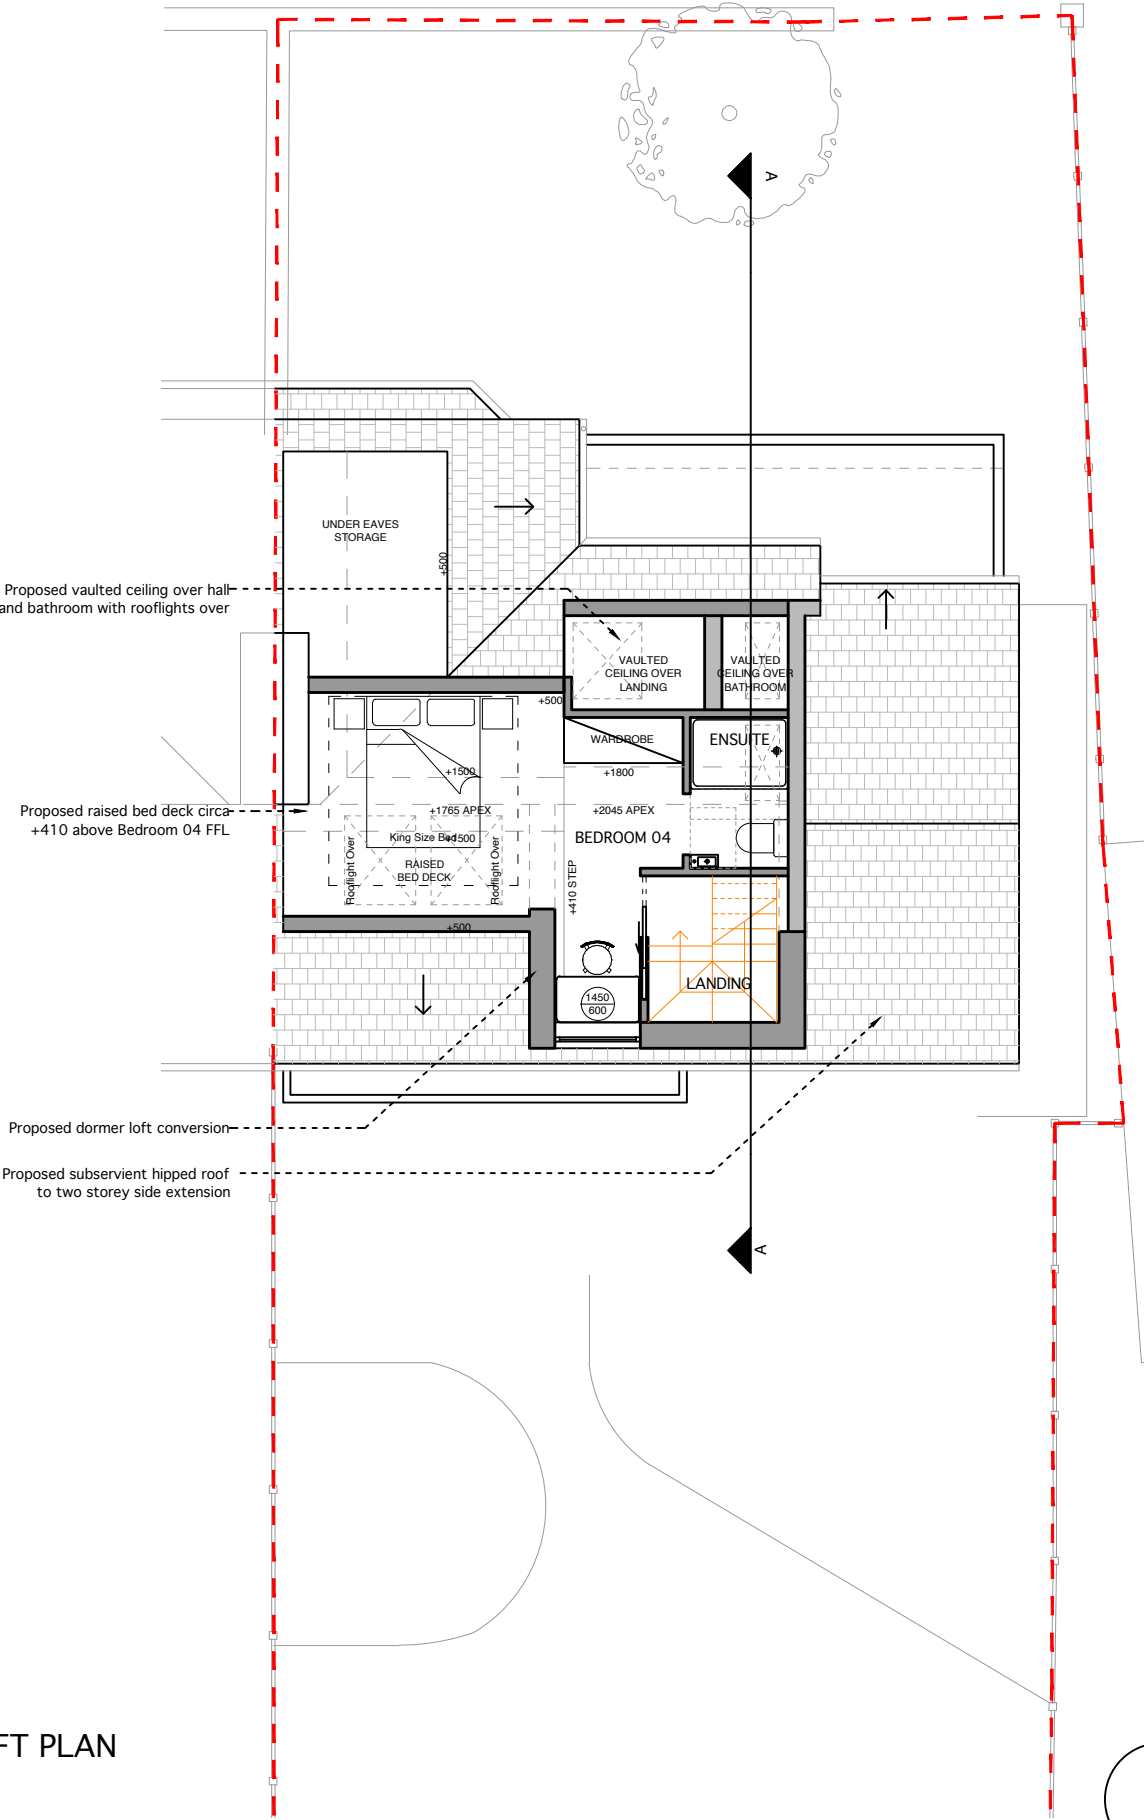

LOFT PLAN

TITLE

PROPSOED FIRST FLOOR & LOFT PLAN

DWG.NO.

2272 - PL - PR - 101

SCALE

1:100 @ A3

ISSUE

PLANNING

DATE

05-08-2022

REVISION

07

JOB NO.

2272

NOTES

| Rev | Date     | Description                        |
|-----|----------|------------------------------------|
| 00  | 23/08/22 | DRAFT Issue to Client              |
| 01  | 27/09/22 | Issue to Client                    |
| 02  | 24/11/22 | Issue to Client for final approval |
| 03  | 16/01/23 | Updated to reflect Client comments |
| 04  | 16/01/23 | Issue to PLANNING                  |
| 05  | 14/04/23 | Issue to Client for approval       |
| 06  | 16/04/23 | Issue to PLANNING                  |
| 07  | 05/07/23 | Issue to Client for approval       |

CLIENT

Harriet Whitehead

ADDRESS

89 Shaw Road,  
Newhey,  
Manchester,  
OL16 3SS

PROJECT DESCRIPTION

Extension of existing family home and interior remodel

PROJECT ADDRESS

89 Shaw Road,  
Newhey,  
Manchester,  
OL16 3SS

BUTTERFIELD

ARCHITECTURE

ARCHITECTURE \ INTERIORS \ PROJECT MANAGEMENT

W \ WWW.BUTTERFIELDARCHITECTURE.CO.UK

E \ INFO@BUTTERFIELDARCHITECTURE.CO.UK

M \ +44 (0) 7779302856

102 ROSENEATH ROAD, URMSTON, MANCHESTER, M41 5AZ

© COPYRIGHT

This drawing is protected by copyright, it may not be reproduced in any form or by any means for any purpose, without gaining written permission from Butterfield Architecture

NOTES

This drawing is to be read in conjunction with all relevant Butterfield Architecture, Structural Engineer's, Service Engineer's, and Subcontractor drawings. Review all drawings and report any discrepancies to Butterfield Architecture prior to consulting. All structural walls to be confirmed by SE / Contractor on site. Do not scale from this drawing. All dimensions and levels including any abutment to existing structures to be checked on site prior to commencement. All dimensions in millimetres unless stated otherwise. Work from figured dimensions only. No deviation from details shown on this drawing is allowed without Butterfield Architecture's prior permission in writing. All work is to be carried out in accordance with British Standard Codes of Practice, Statutory requirements and the Contract Documents.

0

1m


2m

3m



4m


5m

ROOF PLAN

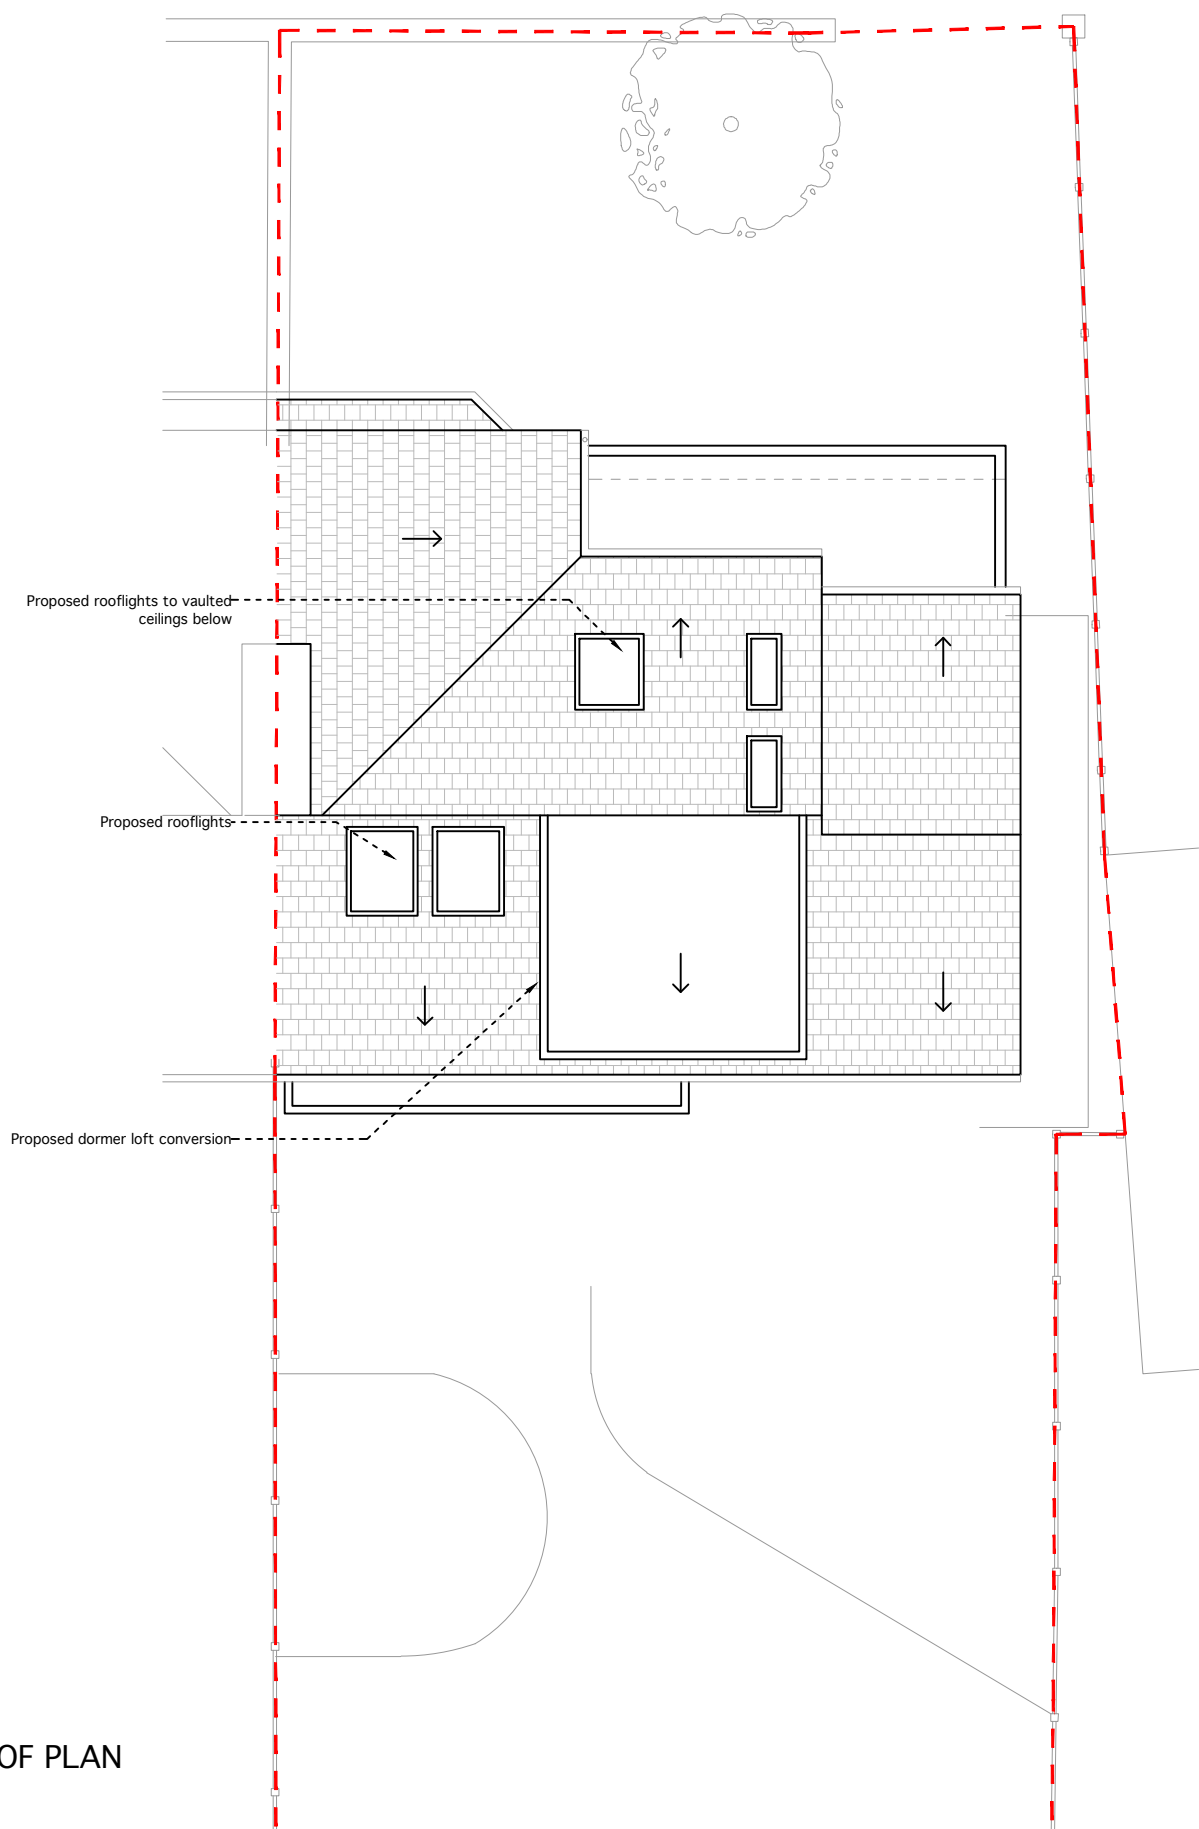


|   |            |                                    |
|---|------------|------------------------------------|
| TITLE   |            |                                    |
| ROOF PLAN   |            |                                    |
| DWG.NO.   |            |                                    |
| 2272 - PL - PR - 102   |            |                                    |
| SCALE   | 1:100 @ A3 |                                    |
| ISSUE   | PLANNING   |                                    |
| DATE   | 05-08-2022 |                                    |
| REVISION   | JOB NO.    |                                    |
| 07   | 2272       |                                    |
| NOTES   |            |                                    |
| Rev   | Date       | Description                        |
| 00   | 23/08/22   | DRAFT Issue to Client              |
| 01   | 27/09/22   | Issue to Client                    |
| 02   | 24/11/22   | Issue to Client for final approval |
| 03   | 16/01/23   | Updated to reflect Client comments |
| 04   | 16/01/23   | Issue to PLANNING                  |
| 05   | 14/04/23   | Issue to Client for approval       |
| 06   | 16/04/23   | Issue to PLANNING                  |
| 07   | 05/07/23   | Issue to Client for approval       |
| CLIENT   |            |                                    |
| Harriet Whitehead   |            |                                    |
| ADDRESS   |            |                                    |
| 89 Shaw Road,<br>Newhey,<br>Manchester,<br>OL16 3SS   |            |                                    |
| PROJECT DESCRIPTION   |            |                                    |
| Extension of existing family home and interior remodel   |            |                                    |
| PROJECT ADDRESS   |            |                                    |
| 89 Shaw Road,<br>Newhey,<br>Manchester,<br>OL16 3SS   |            |                                    |
| <b>BUTTERFIELD</b><br>ARCHITECTURE   |            |                                    |
| ARCHITECTURE \ INTERIORS \ PROJECT MANAGEMENT   |            |                                    |
| W \ WWW.BUTTERFIELD ARCHITECTURE.CO.UK<br>E \ INFO@BUTTERFIELDARCHITECTURE.CO.UK<br>M \ +44 (0) 7779302856<br>102 ROSENEATH ROAD, URMSTON, MANCHESTER, M41 5AZ   |            |                                    |
| <p>© <b>COPYRIGHT</b> This drawing is protected by copyright, it may not be reproduced in any form or by any means for any purpose, without gaining written permission from Butterfield Architecture</p> <p><b>NOTES</b> This drawing is to be read in conjunction with all relevant Butterfield Architecture, Structural Engineer's, Service Engineer's, and Subcontractor drawings. Review all drawings and report any discrepancies to Butterfield Architecture prior to consulting. All structural walls to be confirmed by SE / Contractor on site. Do not scale from this drawing. All dimensions and levels including any abutment to existing structures to be checked on site prior to commencement. All dimensions in millimetres unless stated otherwise. Work from figured dimensions only. No deviation from details shown on this drawing is allowed without Butterfield Architecture's prior permission in writing. All work is to be carried out in accordance with British Standard Codes of Practice, Statutory requirements and the Contract Documents.</p> |            |                                    |

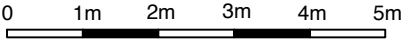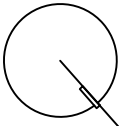

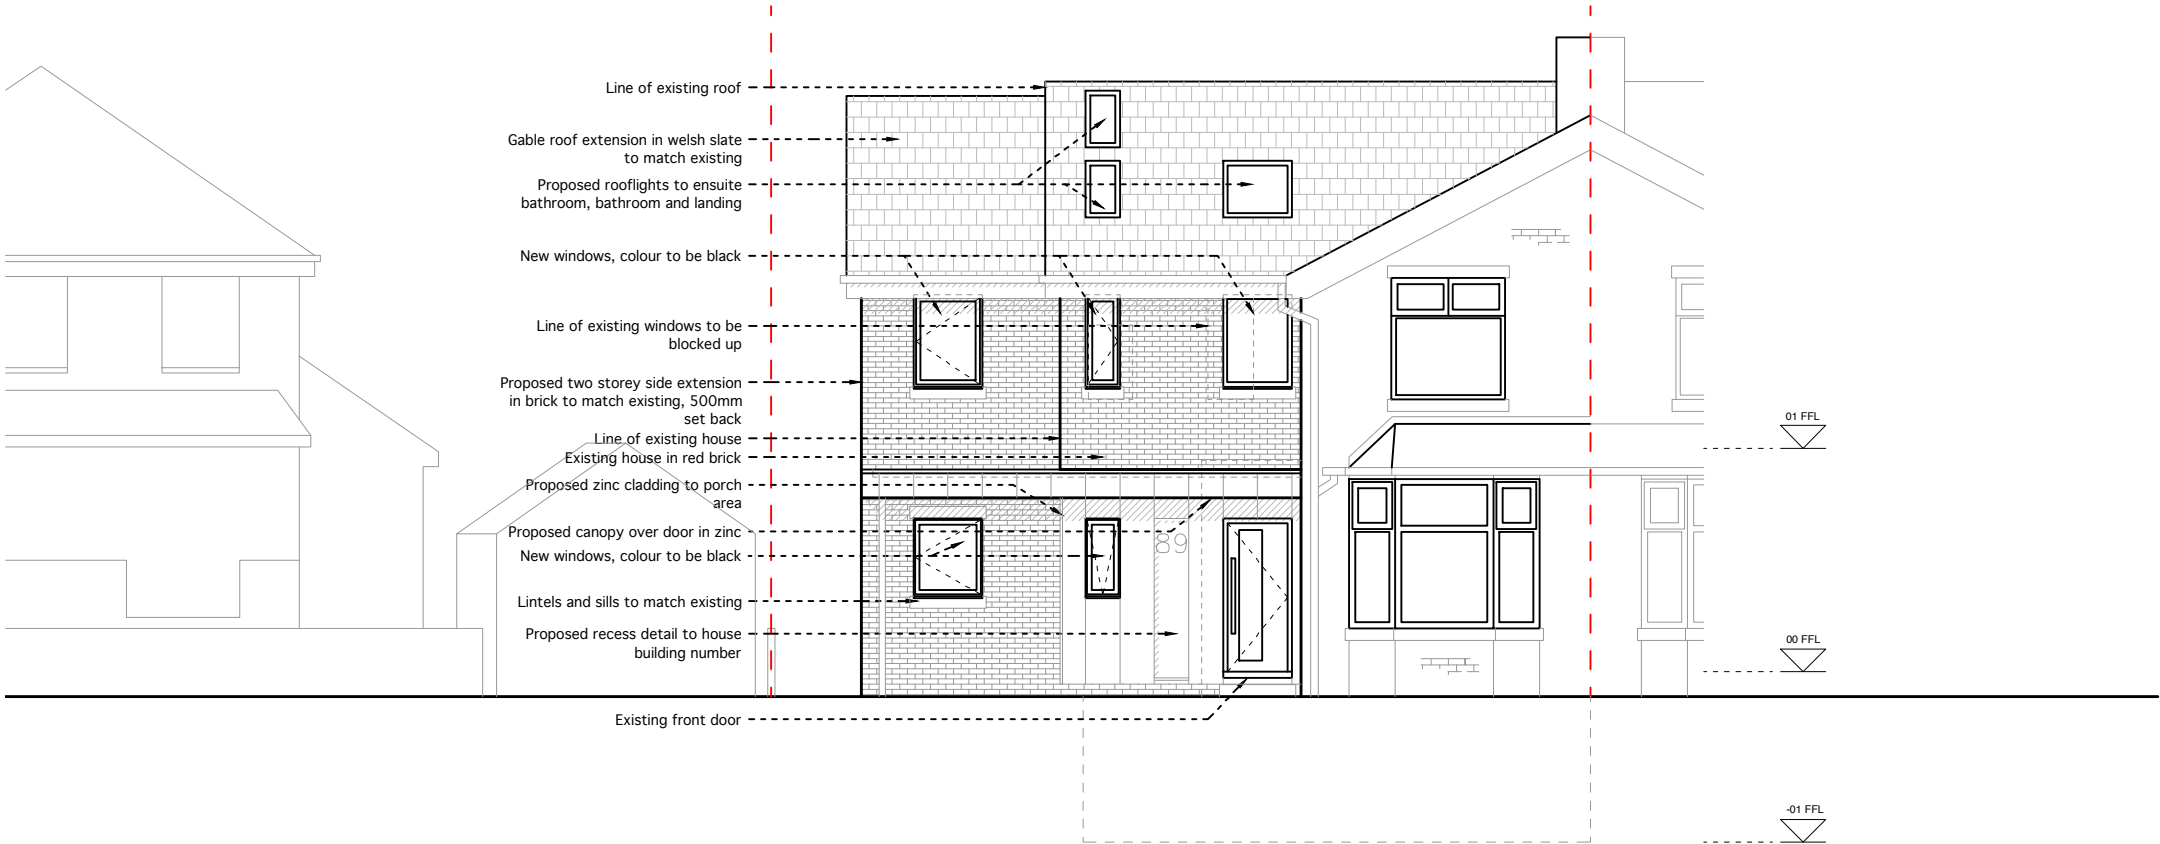

FRONT ELEVATION

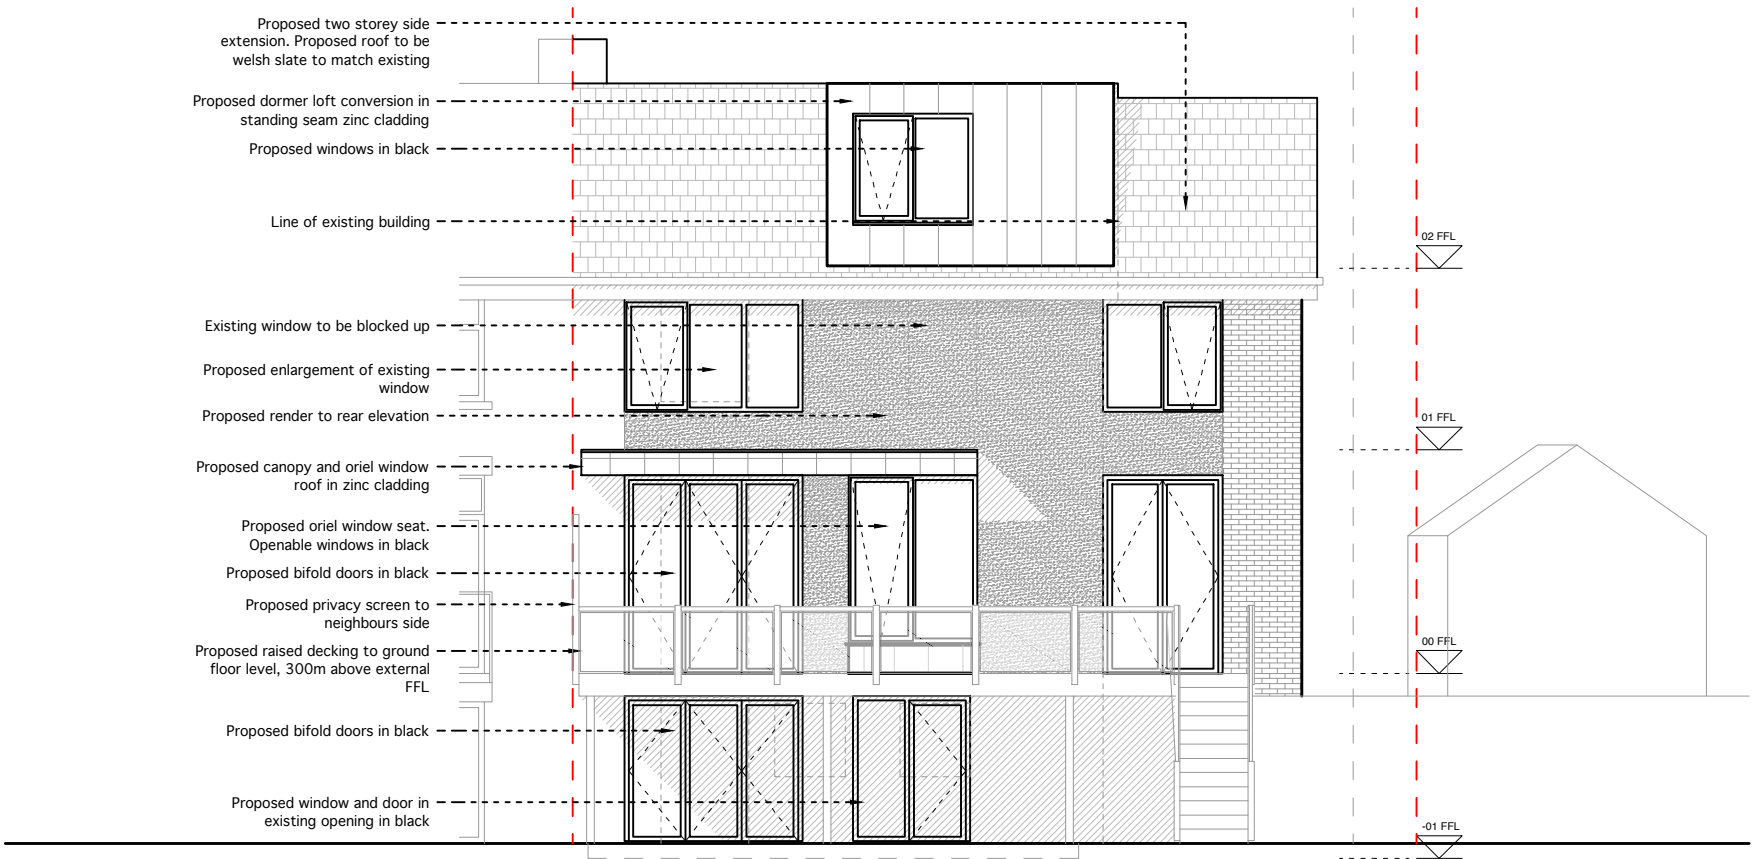

REAR ELEVATION

TITLE

PROPOSED FRONT & REAR ELEVATION

DWG.NO.

2272 - PL - PR - 200

SCALE

1:100 @ A3

ISSUE

PLANNING

DATE

05-08-2022

REVISION

07

JOB NO.

2272

NOTES

| Rev | Date     | Description                        |
|-----|----------|------------------------------------|
| 00  | 23/08/22 | DRAFT Issue to Client              |
| 01  | 27/09/22 | Issue to Client                    |
| 02  | 24/11/22 | Issue to Client for final approval |
| 03  | 16/01/23 | Updated to reflect Client comments |
| 04  | 16/01/23 | Issue to PLANNING                  |
| 05  | 14/04/23 | Issue to Client for approval       |
| 06  | 16/04/23 | Issue to PLANNING                  |
| 07  | 05/07/23 | Issue to Client for approval       |

KEY:

|  |                                        |
|--|----------------------------------------|
|  | - Slate to match existing              |
|  | - White render with vertical grooves   |
|  | - Vertical standing seam zinc cladding |
|  | - Red brick in running bond            |
|  | - White render                         |

CLIENT

ADDRESS

Harriet Whitehead

89 Shaw Road,  
Newhey,  
Manchester,  
OL16 3SS

PROJECT DESCRIPTION

PROJECT ADDRESS

Extension of existing family home and interior remodel

89 Shaw Road,  
Newhey,  
Manchester,  
OL16 3SS

BUTTERFIELD

ARCHITECTURE

ARCHITECTURE \ INTERIORS \ PROJECT MANAGEMENT

W \ WWW.BUTTERFIELD ARCHITECTURE.CO.UK

E \ INFO@BUTTERFIELDARCHITECTURE.CO.UK


M \ +44 (0) 7779302856

102 ROSENEATH ROAD, URMSTON, MANCHESTER, M41 5AZ


© COPYRIGHT This drawing is protected by copyright, it may not be reproduced in any form or by any means for any purpose, without gaining written permission from Butterfield Architecture.

NOTES This drawing is to be read in conjunction with all relevant Butterfield Architecture, Structural Engineer's, Service Engineer's, and Subcontractor drawings. Review all drawings and report any discrepancies to Butterfield Architecture prior to consulting. All structural walls to be confirmed by SE / Contractor on site. Do not scale from this drawing. All dimensions and levels including any abutment to existing structures to be checked on site prior to commencement. All dimensions in millimetres unless stated otherwise. Work from figured dimensions only. No deviation from details shown on this drawing is allowed without Butterfield Architecture's prior permission in writing. All work is to be carried out in accordance with British Standard Codes of Practice, Statutory requirements and the Contract Documents.

0 1m 2m 3m 4m 5m

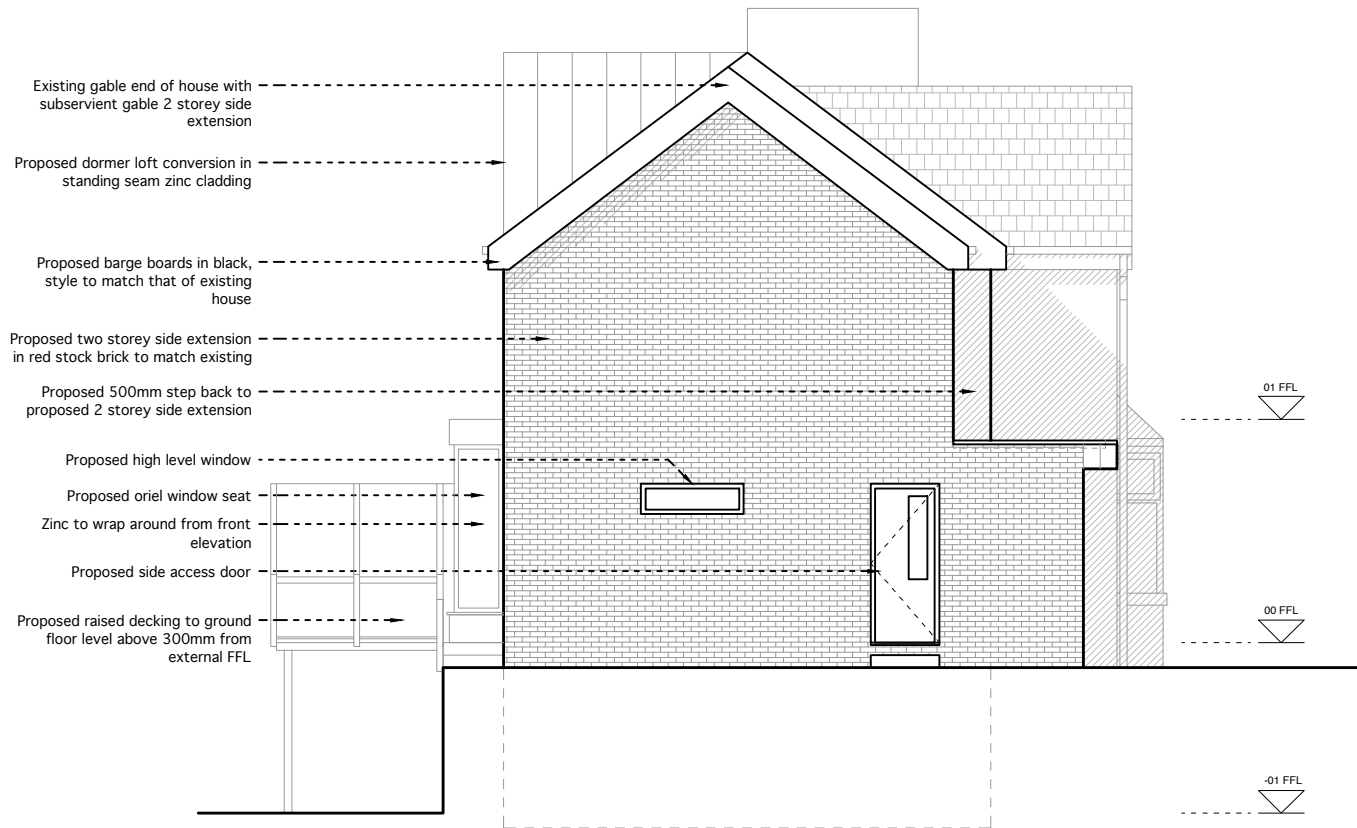

NORTH-WEST ELEVATION

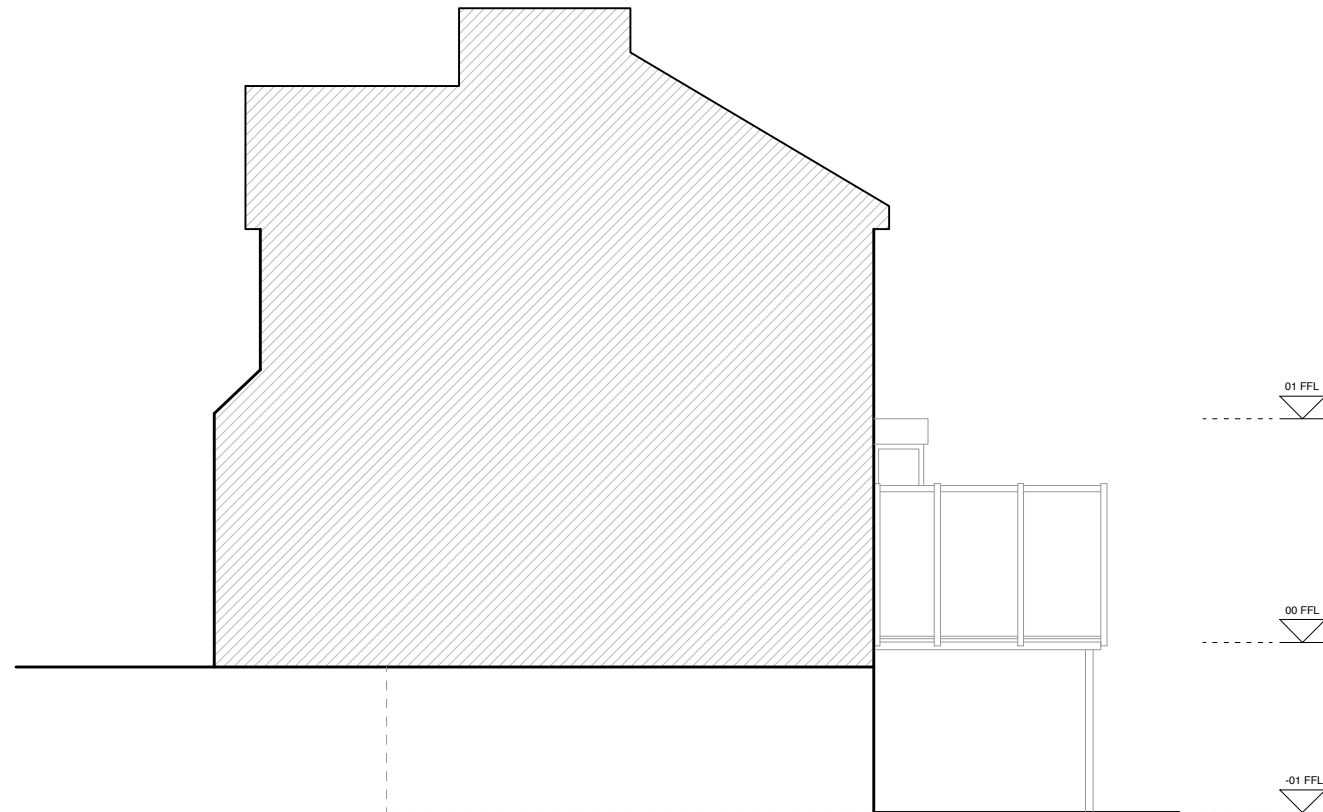

SOUTH-EAST ELEVATION

|   |                                                        |                                    |
|---|--------------------------------------------------------|------------------------------------|
| TITLE   |                                                        |                                    |
| PROPOSED NW & SE ELEVATION   |                                                        |                                    |
| DWG.NO.   |                                                        |                                    |
| 2272 - PL - PR - 201   |                                                        |                                    |
| SCALE   | 1:100 @ A3                                             |                                    |
| ISSUE   | PLANNING                                               |                                    |
| DATE   | 05-08-2022                                             |                                    |
| REVISION   | JOB NO.                                                |                                    |
| 07   | 2272                                                   |                                    |
| NOTES   |                                                        |                                    |
| Rev   | Date                                                   | Description                        |
| 00   | 23/08/22                                               | DRAFT Issue to Client              |
| 01   | 27/09/22                                               | Issue to Client                    |
| 02   | 24/11/22                                               | Issue to Client for final approval |
| 03   | 16/01/23                                               | Updated to reflect Client comments |
| 04   | 16/01/23                                               | Issue to PLANNING                  |
| 05   | 14/04/23                                               | Issue to Client for approval       |
| 06   | 16/04/23                                               | Issue to PLANNING                  |
| 07   | 05/07/23                                               | Issue to Client for approval       |
| KEY:   |                                                        |                                    |
| <div><div><div></div><div></div><div></div><div></div><div></div><div></div></div><div><div>- Slate to match existing</div><div>- White render with vertical groves</div><div>- Vertical standing seam zinc cladding</div><div>- Red brick in running bond</div><div>- White render</div></div></div>   |                                                        |                                    |
| CLIENT   | Harriet Whitehead                                      |                                    |
| ADDRESS   | 89 Shaw Road,<br>Newhey,<br>Manchester,<br>OL16 3SS    |                                    |
| PROJECT DESCRIPTION   | Extension of existing family home and interior remodel |                                    |
| PROJECT ADDRESS   | 89 Shaw Road,<br>Newhey,<br>Manchester,<br>OL16 3SS    |                                    |
| <div><div>BUTTERFIELD</div><div>ARCHITECTURE</div><div>ARCHITECTURE \ INTERIORS \ PROJECT MANAGEMENT</div></div>   |                                                        |                                    |
| <div><div>W \ WWW.BUTTERFIELD ARCHITECTURE.CO.UK</div><div>E \ INFO@BUTTERFIELDARCHITECTURE.CO.UK</div><div>M \ +44 (0) 7779302856</div><div>102 ROSENEATH ROAD, URMSTON, MANCHESTER, M41 5AZ</div></div>   |                                                        |                                    |
| <div><div>© COPYRIGHT This drawing is protected by copyright, it may not be reproduced in any form or by any means for any purpose, without gaining written permission from Butterfield Architecture</div><div>NOTES This drawing is to be read in conjunction with all relevant Butterfield Architecture, Structural Engineer's, Service Engineer's, and Subcontractor drawings. Review all drawings and report any discrepancies to Butterfield Architecture prior to consulting. All structural walls to be confirmed by SE / Contractor on site. Do not scale from this drawing. All dimensions and levels including any abutment to existing structures to be checked on site prior to commencement. All dimensions in millimetres unless stated otherwise. Work from figured dimensions only. No deviation from details shown on this drawing is allowed without Butterfield Architecture's prior permission in writing. All work is to be carried out in accordance with British Standard Codes of Practice, Statutory requirements and the Contract Documents.</div></div> |                                                        |                                    |

01m2m3m4m5m