


 *Ilex aquifolium* Holly

 *Corylus avellana* Hazel

 Feathered trees

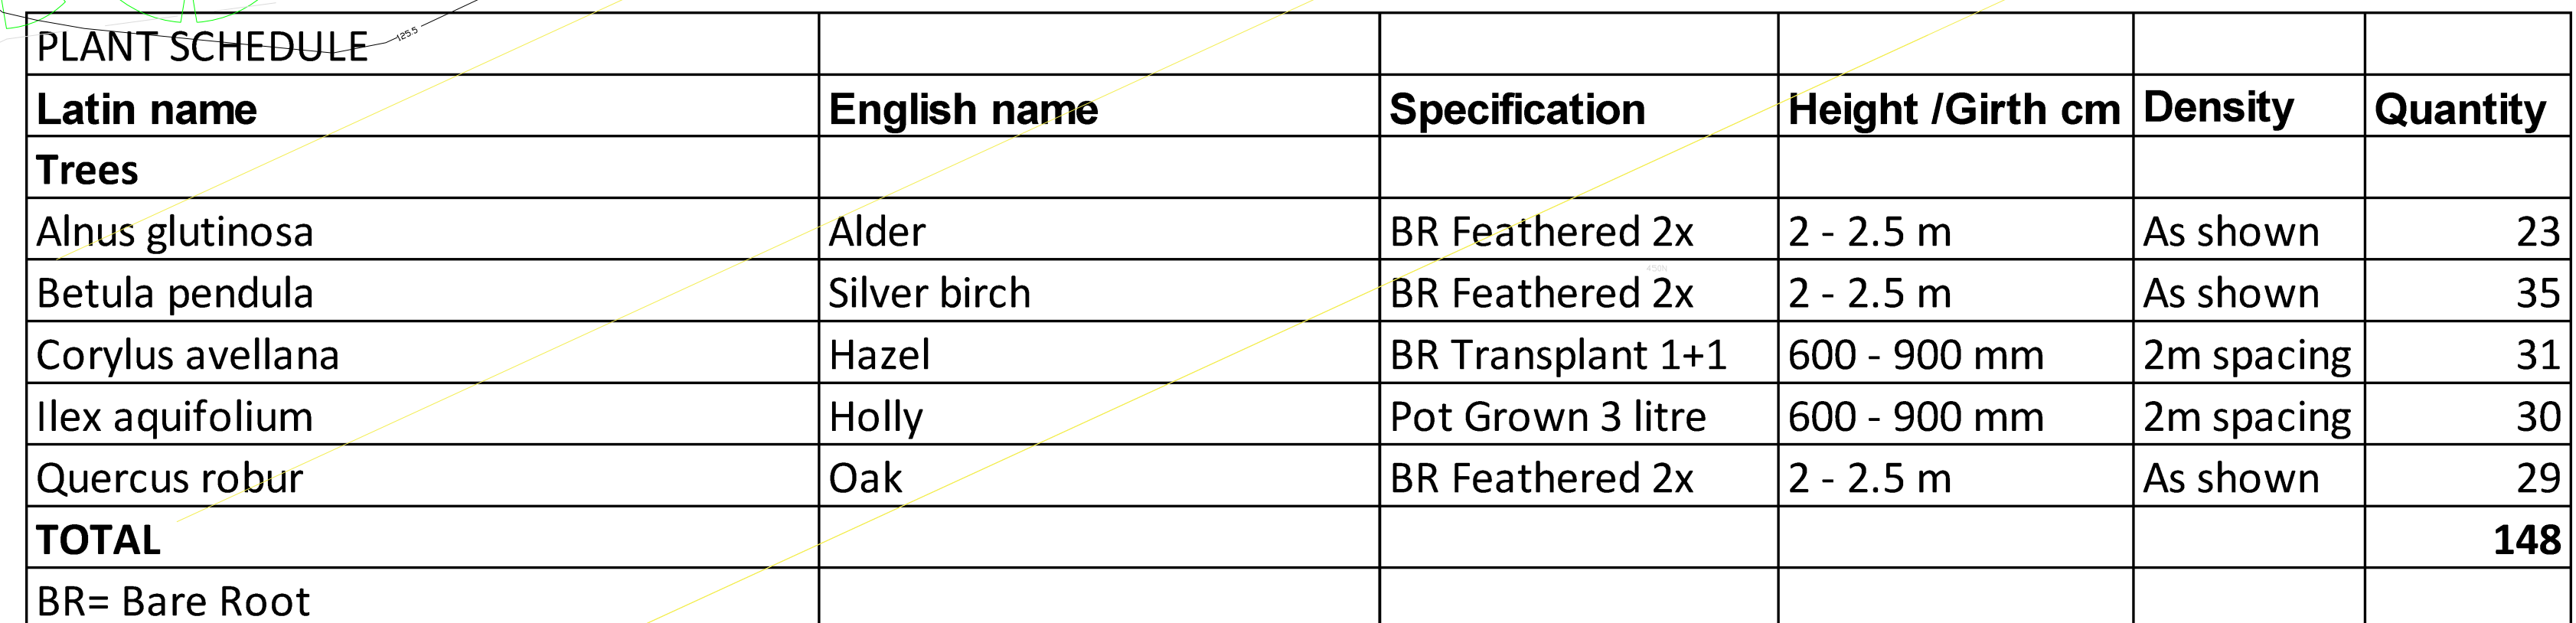

Middle Bottomley, Bottomley Road  
Todmorden Lancashire OL14 6QZ  
Tel 01706 812480  
e-mail: penny@pblandscape.co.uk

0 1 2 3 4 5  
1:100 metres

0 1 2 3 4 5  
1:50