

Roof lvl
+ c.137.00

First floor lvl
+ c.128.50 - c.128.60


Ground floor lvl
+ c.124.00

Basement lvl

+ c.120.50 - c.121



ELEVATION B-B

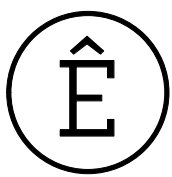


TOUCHSTONES 547

ARCHITECTURAL EMPORIUM Ltd
EMAIL: mail@architectural-emporium.co.uk
WEB: www.architectural-emporium.co.uk
ADDRESS: 13 Hope St, Liverpool, L1 9BQ
PHONE: +44 (0)151 565 0000

0 1 2 4

Key Plan:

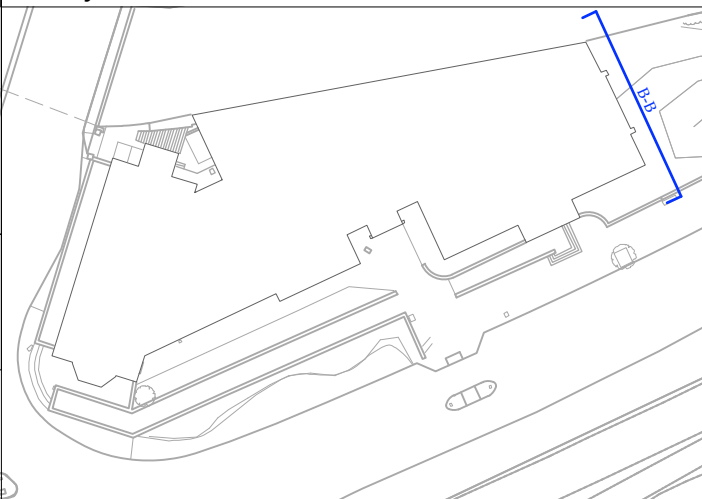

Rev A: 31.05.23
Planning Issue

FOR: PLANNING
CHECKED BY: LC | DRAWN BY: SE
SCALE: 1:50
PAPER SIZE: A1
JOB: TOUCHSTONES 547

0.210_RevA
FIRST ISSUE: 02.05.23
EXISTING ELEVATION B-B