
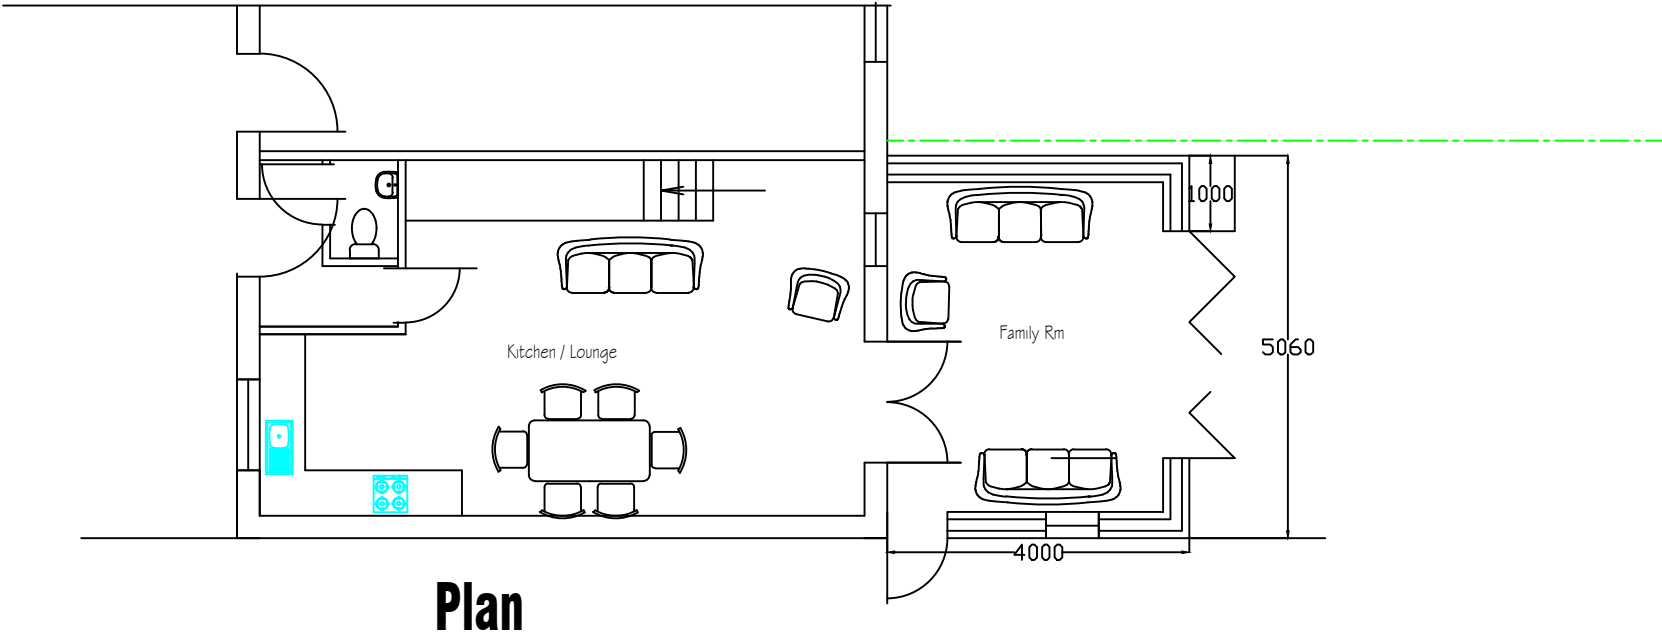


THE BUILDER MUST CHECK THE SITE AND THE APPROVED DRAWINGS BEFORE COMMENCING THE WORKS AND MUST TAKE ANY WORKING MEASUREMENTS AS NECESSARY.ANY DISCREPANCY IN THE DRAWING MUST BE REPORTED TO THE CLIENT .

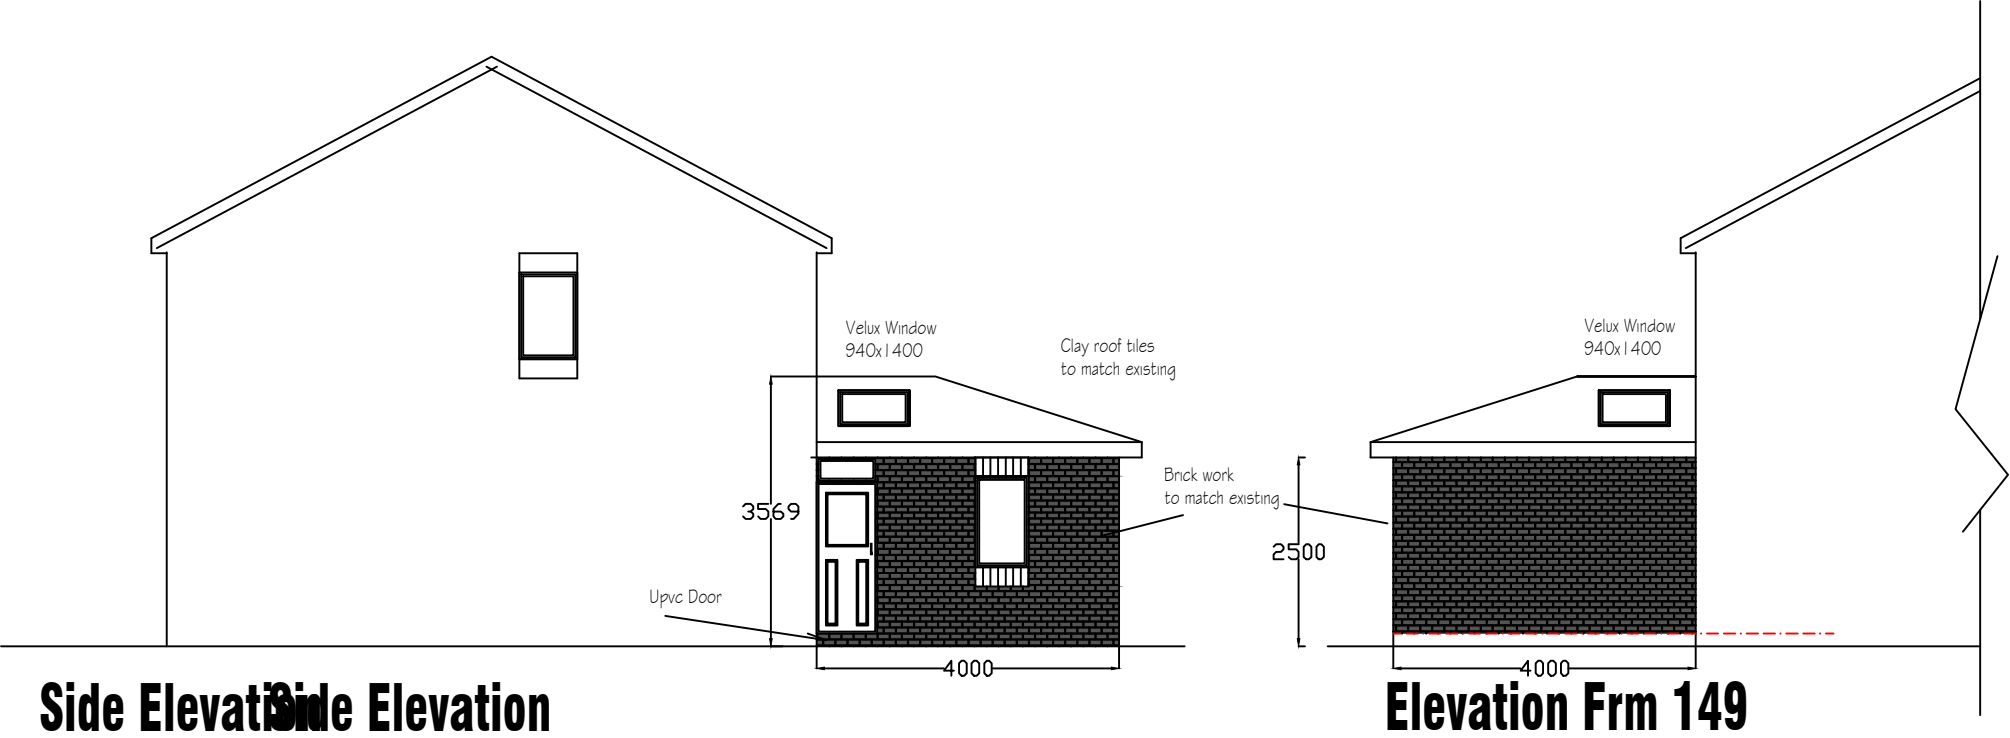

Date	Ref	Description	
04.10.23 A		Planning	
06.10.23 B		Planning	
H S H Engineering Design Services Ltd 428 Cheetham Hill Road Cheetham Manchester M8 9LE, UK 01617956385,07940197 333			
project title	Proposed ground floor extension at the rear to create a habitable room.		
client	Mr Shahzad Khurram		
dwg. title	Proposed Plan & Elevations		
dwg.no.	sheet no.	scale.	job no.
04B		1:100 @ A3	
151 Clay Bank Street Heywood OL10 4TJ			
drawn by.	checked by.	approved by.	date
TZ			Nov 22