




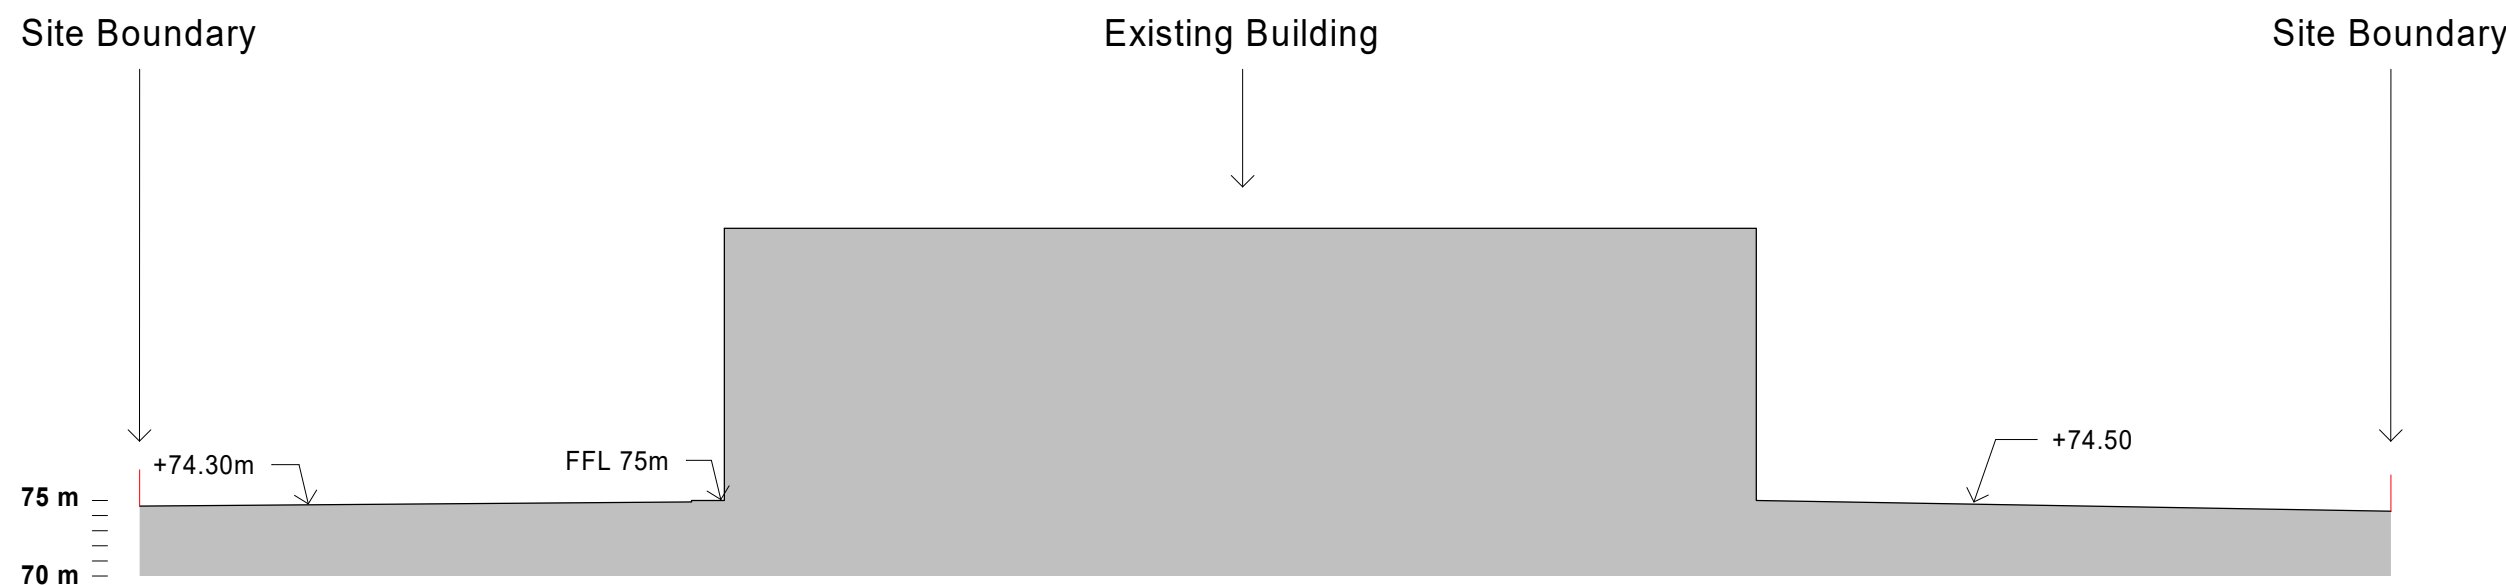

Site Section AA
1 : 500

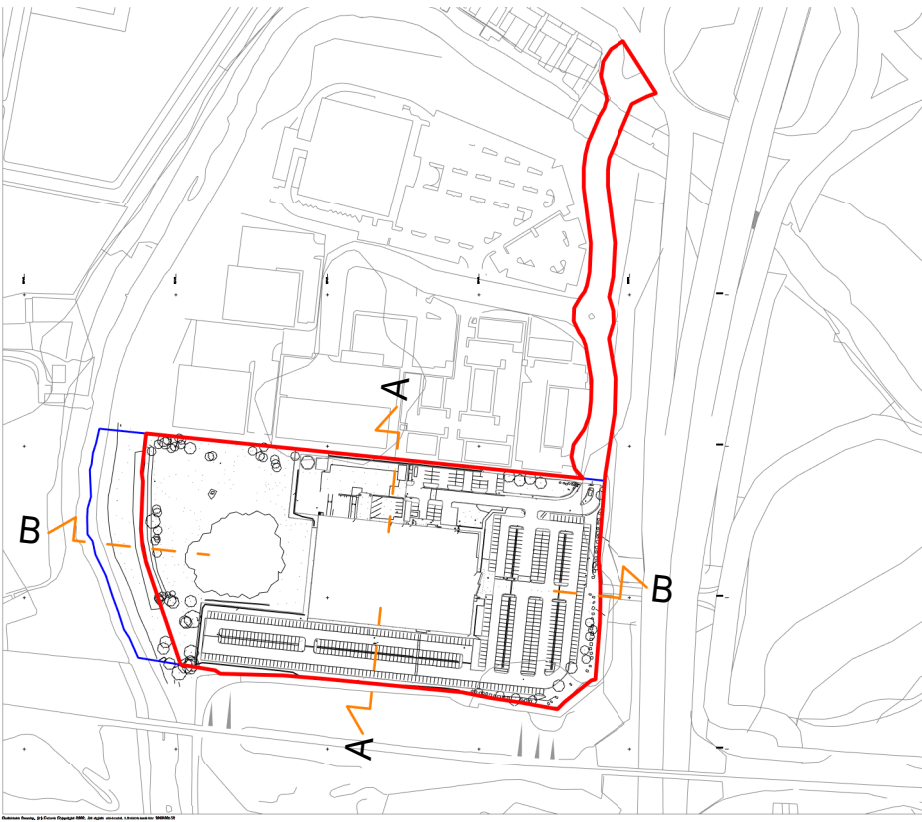

Site Section BB
1 : 500

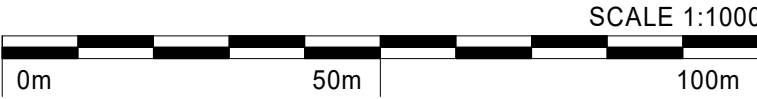

SGP

Architects + Masterplanners

Waterfront House
2a Smith Way
Grove Park
Enderby
Leicester LE19 1SX

t: +44 (0)116 247 0557

www.stephengeorge.co.uk

Waterfold Business Park,
Bury

Drawing Name:
Existing Site Sections

Drawing Stage: **Planning**

Status: **S0**

SGP File Ref: 22-244-SGP-ZZ-ZZ-M3-A-00000-Site

22-244 20/12/23 ELF MMS As @ A1
SGP Project No: Date: Drawn: Team: Indicate: Rev:

Drawing Number:

22-244-SGP-ZZ-ZZ-DR-A- 131003
Project Code Originator Volume Level Type Role Number