



SLW DESIGNS

Tel: 0161-678 2055
Mob: 07796-617945
e-mail: brian_slwdesigns@talktalk.net
ADDRESS: 35 Severn Acres Lane
Norden
Rochdale
OL12 7RL
DRAWING No: SLW/SN/LDC
ELEVATIONS
SCALE 1:100 @ A4 DATE 19/10/2020


EXISTING ELEVATION VIEWED FROM HOUSE

 

EXISTING SIDE ELEVATION

 

PROPOSED ELEVATION VIEWED FROM HOUSE

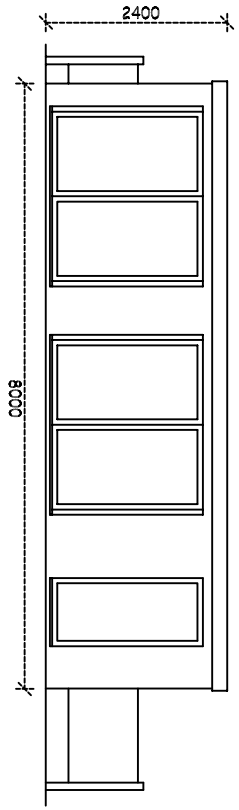

PROPOSED SIDE ELEVATION

