



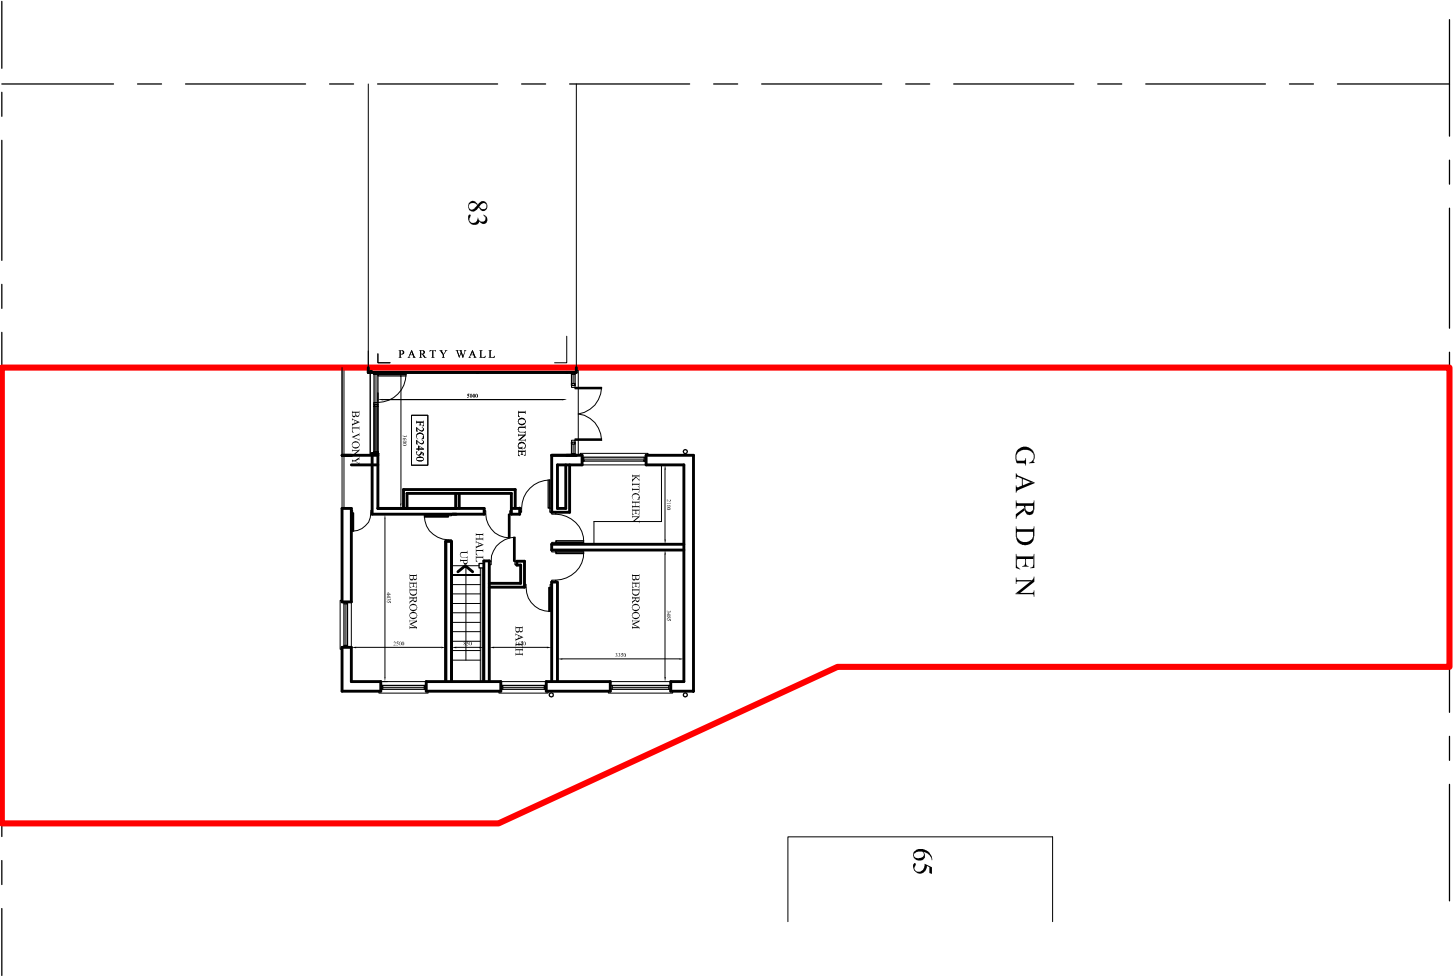

EXISTING SITE PLAN 1:200@A4

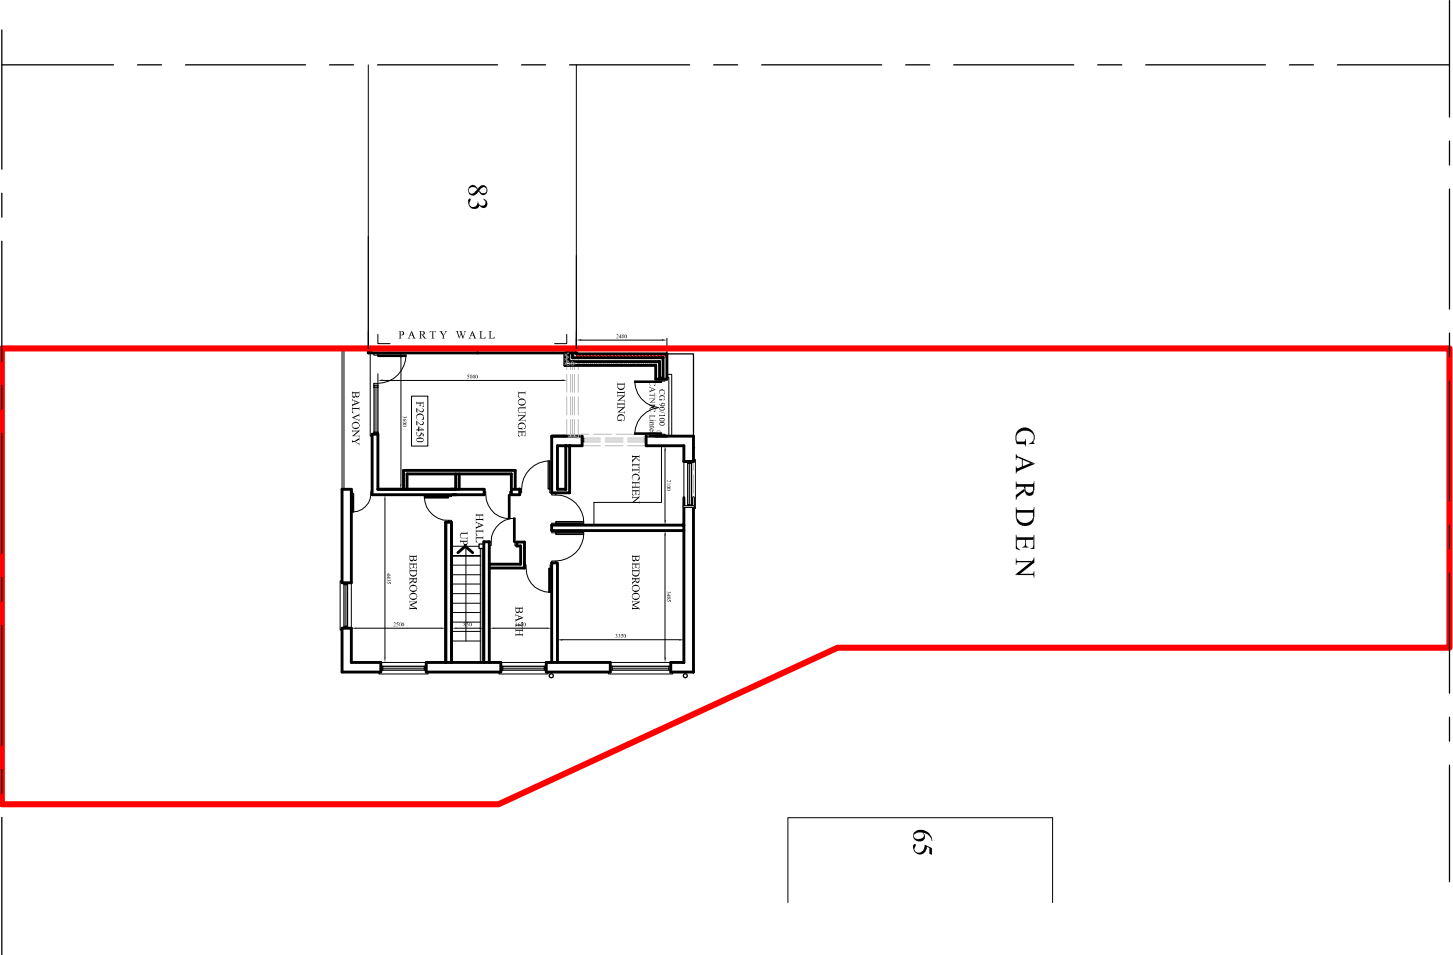

PROPOSED SITE PLAN 1:200@A4