


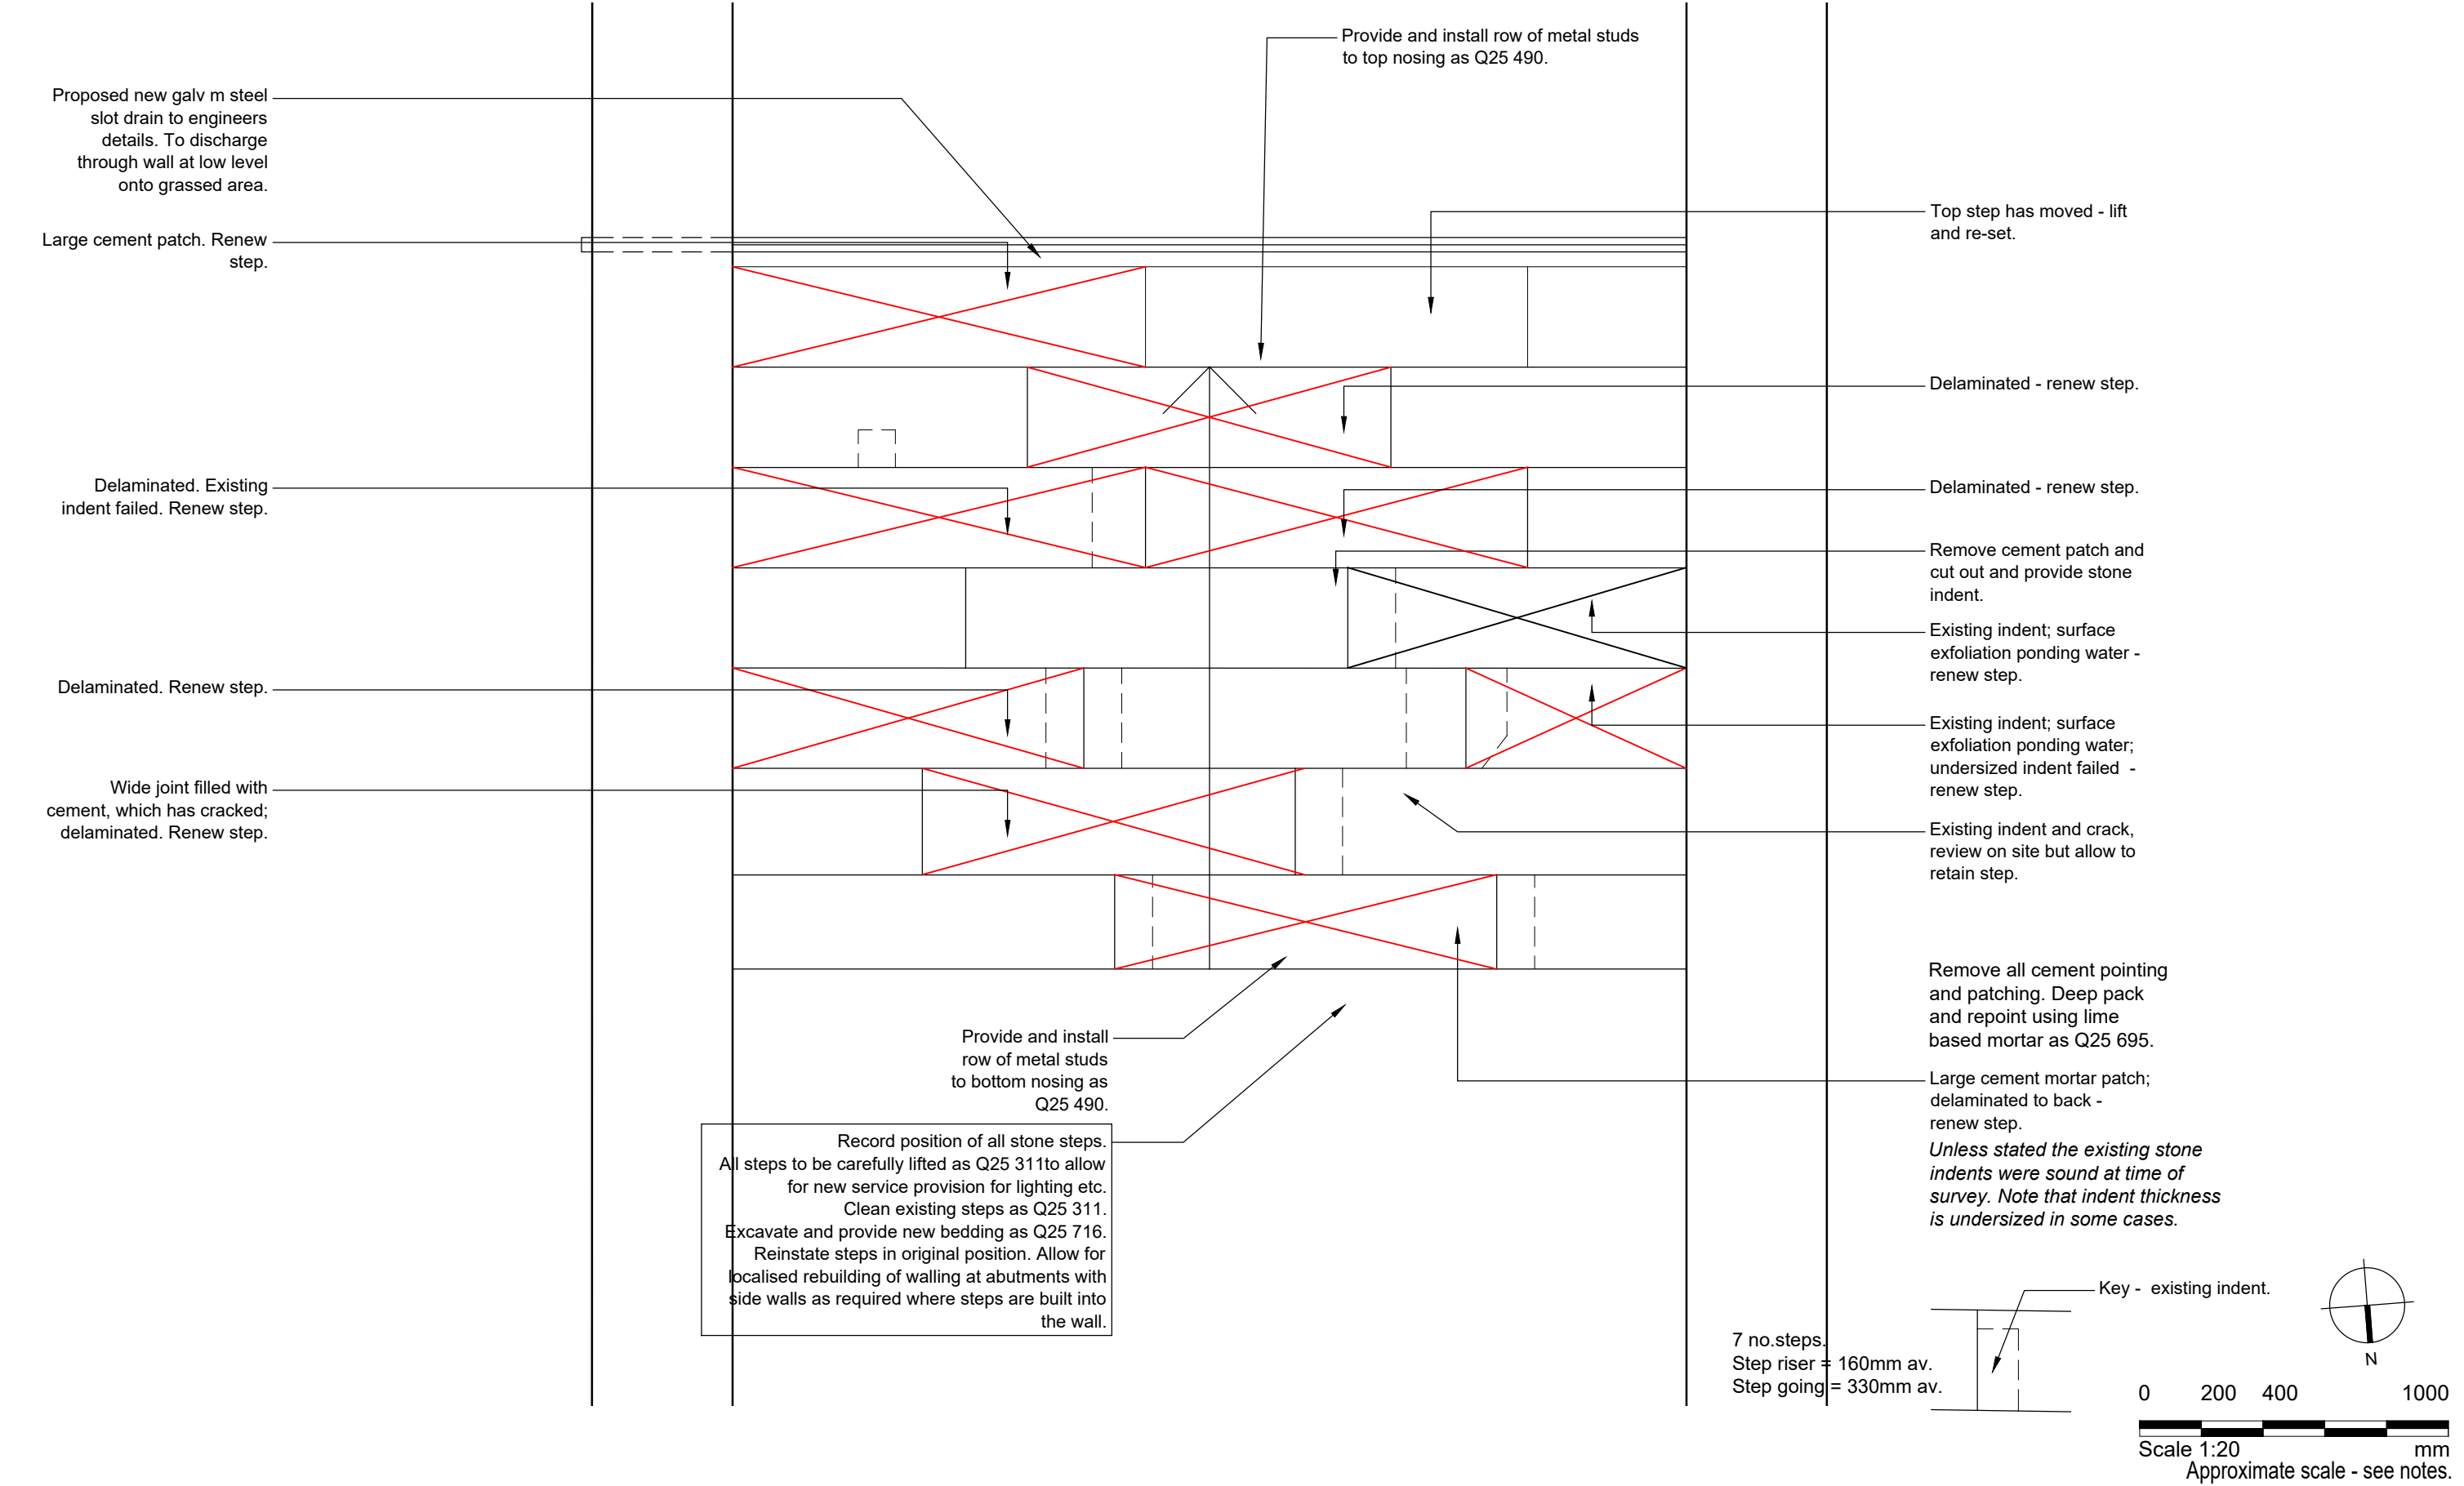

|                                     |   |
|-------------------------------------|---|
| Notes                               |   |
| 1.                                  | Any dwg format drawing is to be read in conjunction with and at the scale of the accompanying pdf.                                                                                    |
| 2.                                  | Where colours other than black or grey are used, the drawing must be plotted in colour.                                                                                               |
| 3.                                  | For status 'C' (Construction) drawings all dimensions are to be checked on site by the contractor, scaling is for Local Authority purposes only.                                      |
| 4.                                  | Unless otherwise indicated, all dimensions are in millimeters.   |
| 5.                                  | All information on this drawing is to be read in conjunction with the relevant Donald Insall Associates specification and trade contractors' drawings and information by specialists. |
| 6.                                  | In the event of any discrepancy, please contact us immediately.   |
| 7.                                  | This drawing may contain survey information by others and is to be used solely for the purposes for which it was issued.                                                              |
| 8.                                  | These are uncontrolled documents issued for information purposes only. If you have any queries regarding the drawings, please contact DIA immediately.                                |
| 9.                                  | Please note DIA cannot be held responsible for any errors arising from changes made to an uncontrolled dwg file.                                                                      |
| © 2019 DONALD INSALL ASSOCIATES LTD |   |

|                |                    |
|----------------|--------------------|
| Drawing Status |                    |
| F              | Feasibility        |
| S              | Sketch Design      |
| P              | Planning           |
| B              | Building Control   |
| D              | Design Development |
| M              | Measurement        |
| T              | Tender             |
| C              | Construction       |
| R              | Record             |

NOTES

Drawing not based on a measured survey. Contractor to assess proposed works on site and make own measurements. Scale (right) is indicative only.

Read in conjunction with all other Insall drawings, specifications and documents.

|     |            |     |      |               |  |
|-----|------------|-----|------|---------------|--|
|     |            |     |      |               |  |
|     |            |     |      |               |  |
| 1   | 18-10-2024 | SXG | XXX  | Tender Issue  |  |
| 0   | 30-09-2024 | SXG | XXX  | Initial Issue |  |
| Rev | Date       | Dwn | Auth | Revision      |  |

Donald Insall Associates

Chartered Architects and Historic Building Consultants

Bridgegate House, 5 Bridge Place  
Chester CH1 1SA  
(+44) 01244 350 063  
chester@insall-architects.co.uk

Packer Spout, Broadfield Slopes, Rochdale

Steps - Flight 2 - Plan  
Repairs as Proposed

|            |        |          |      |
|------------|--------|----------|------|
| Project    | RTH.05 | No       | 2501 |
| Scale (A3) | 1: 20  | Status   | T    |
|            |        | Revision | 1    |