
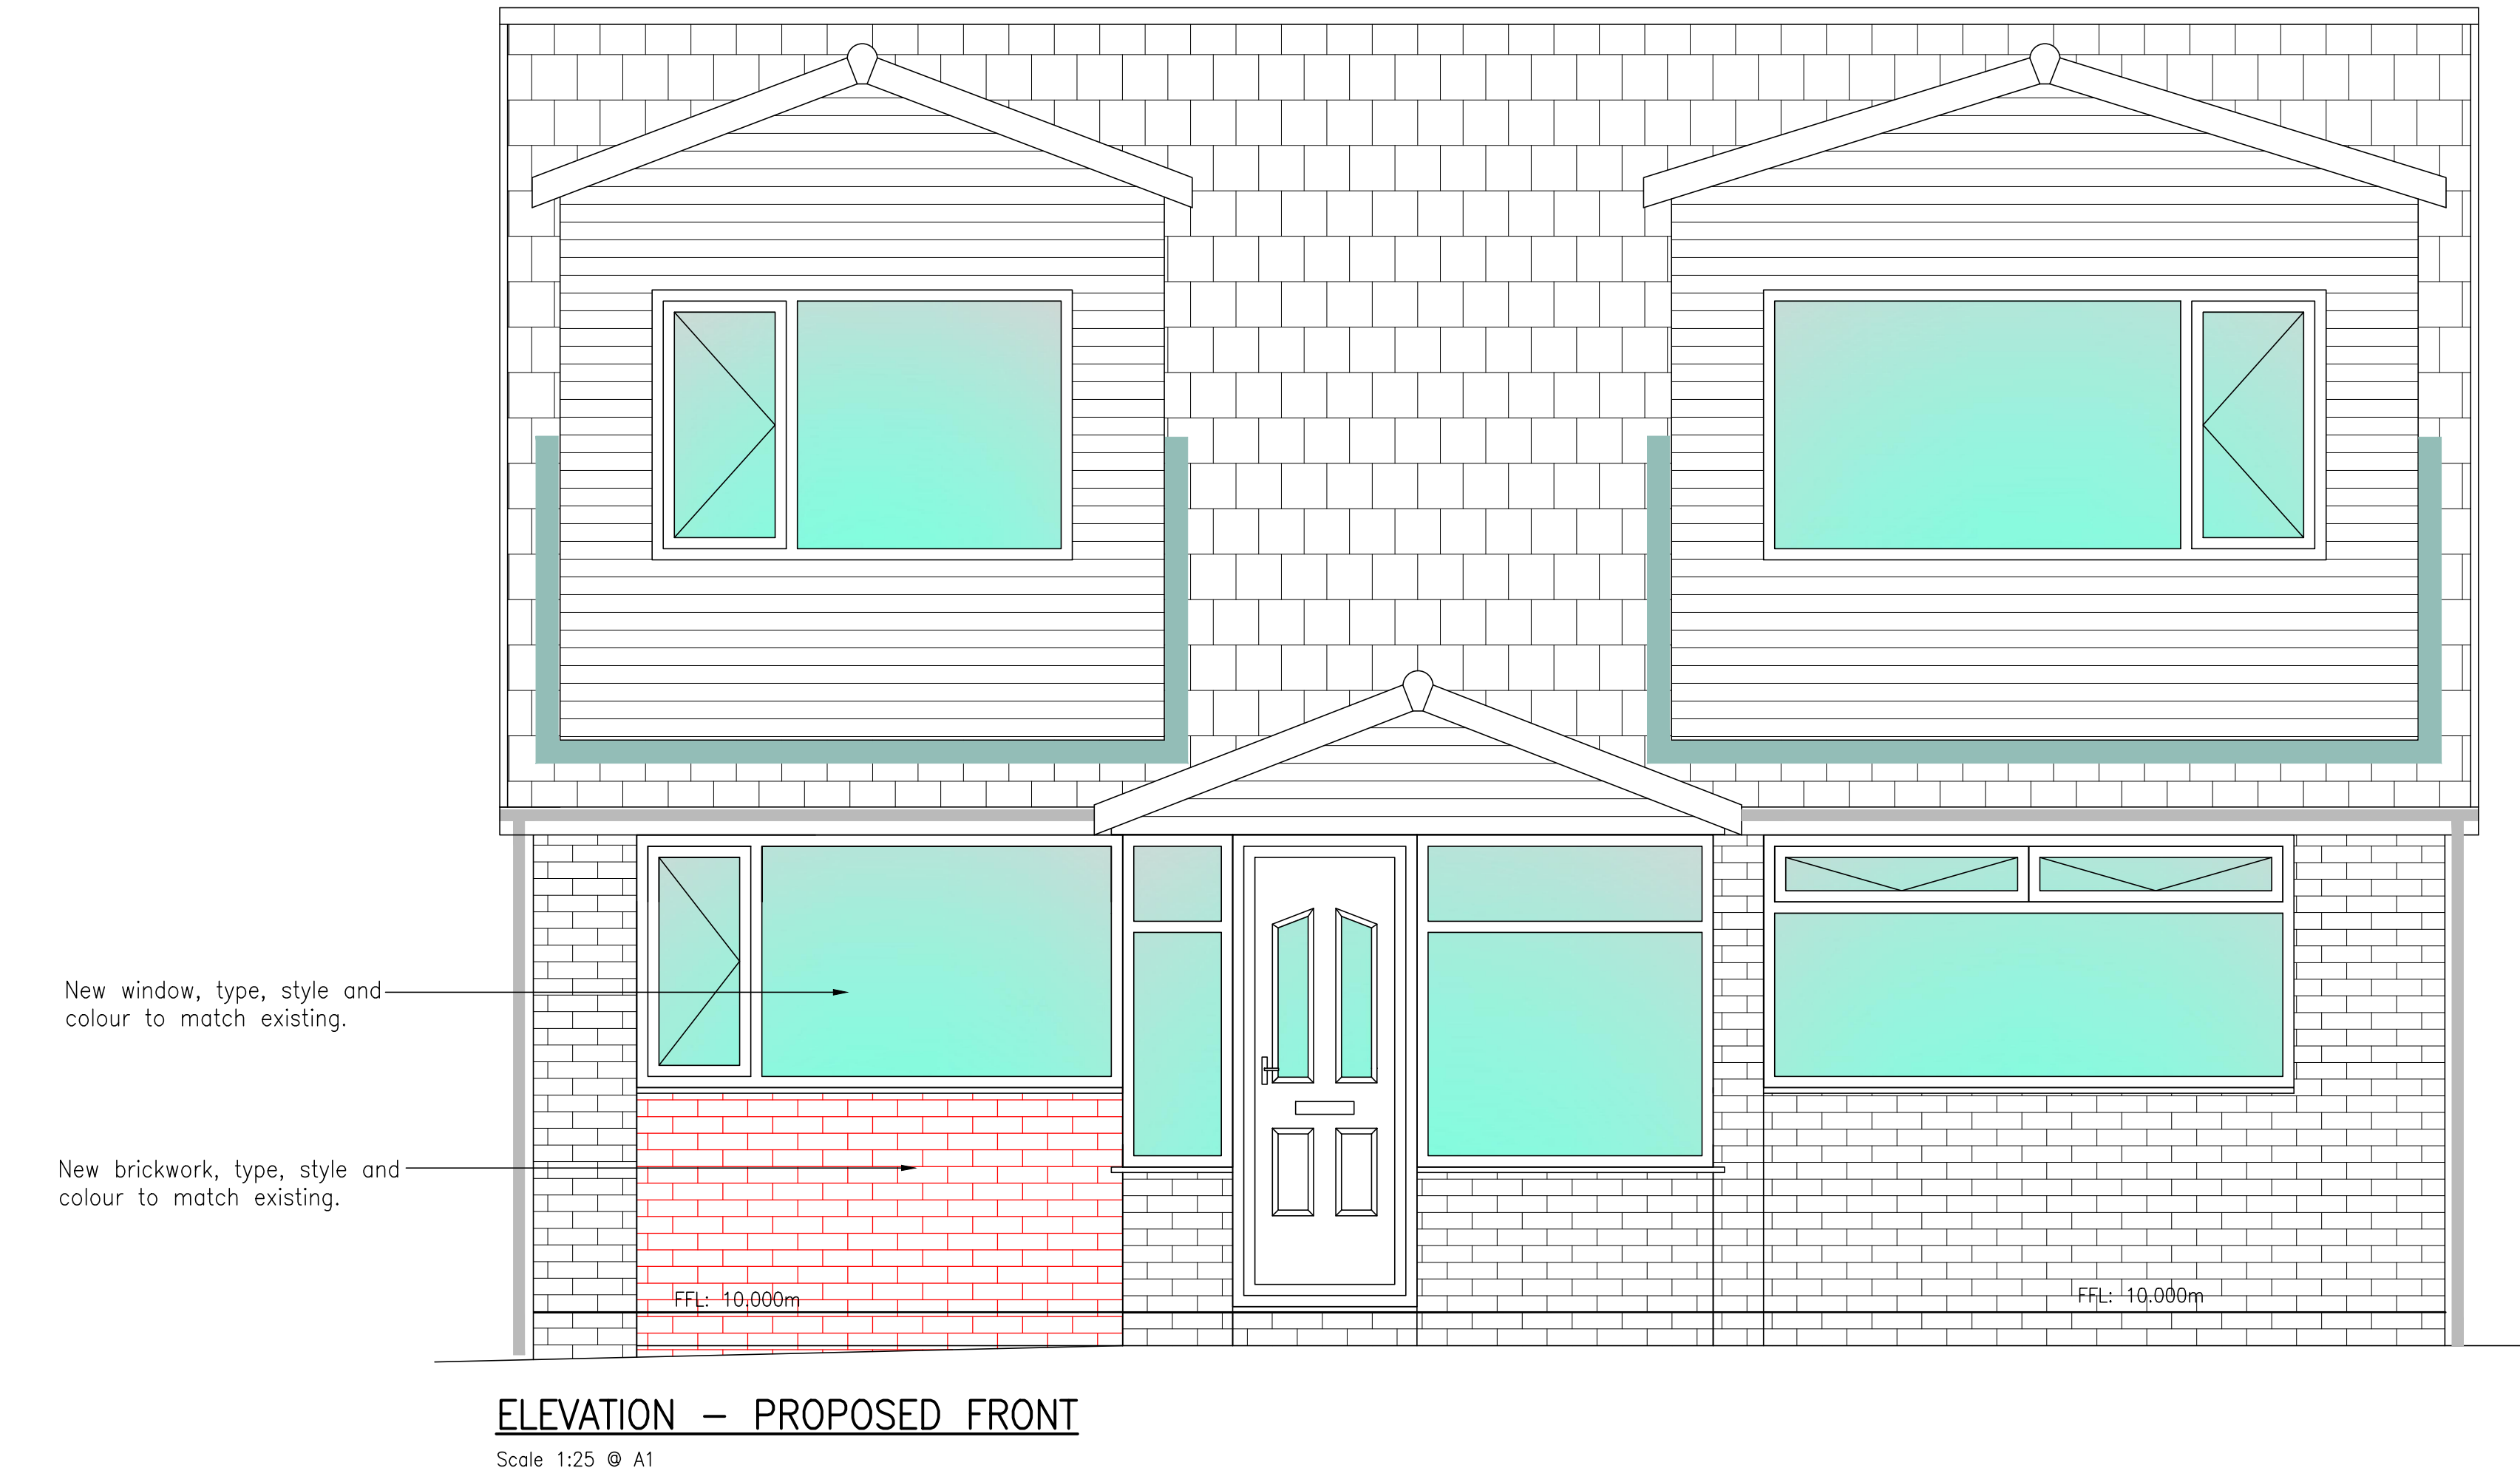
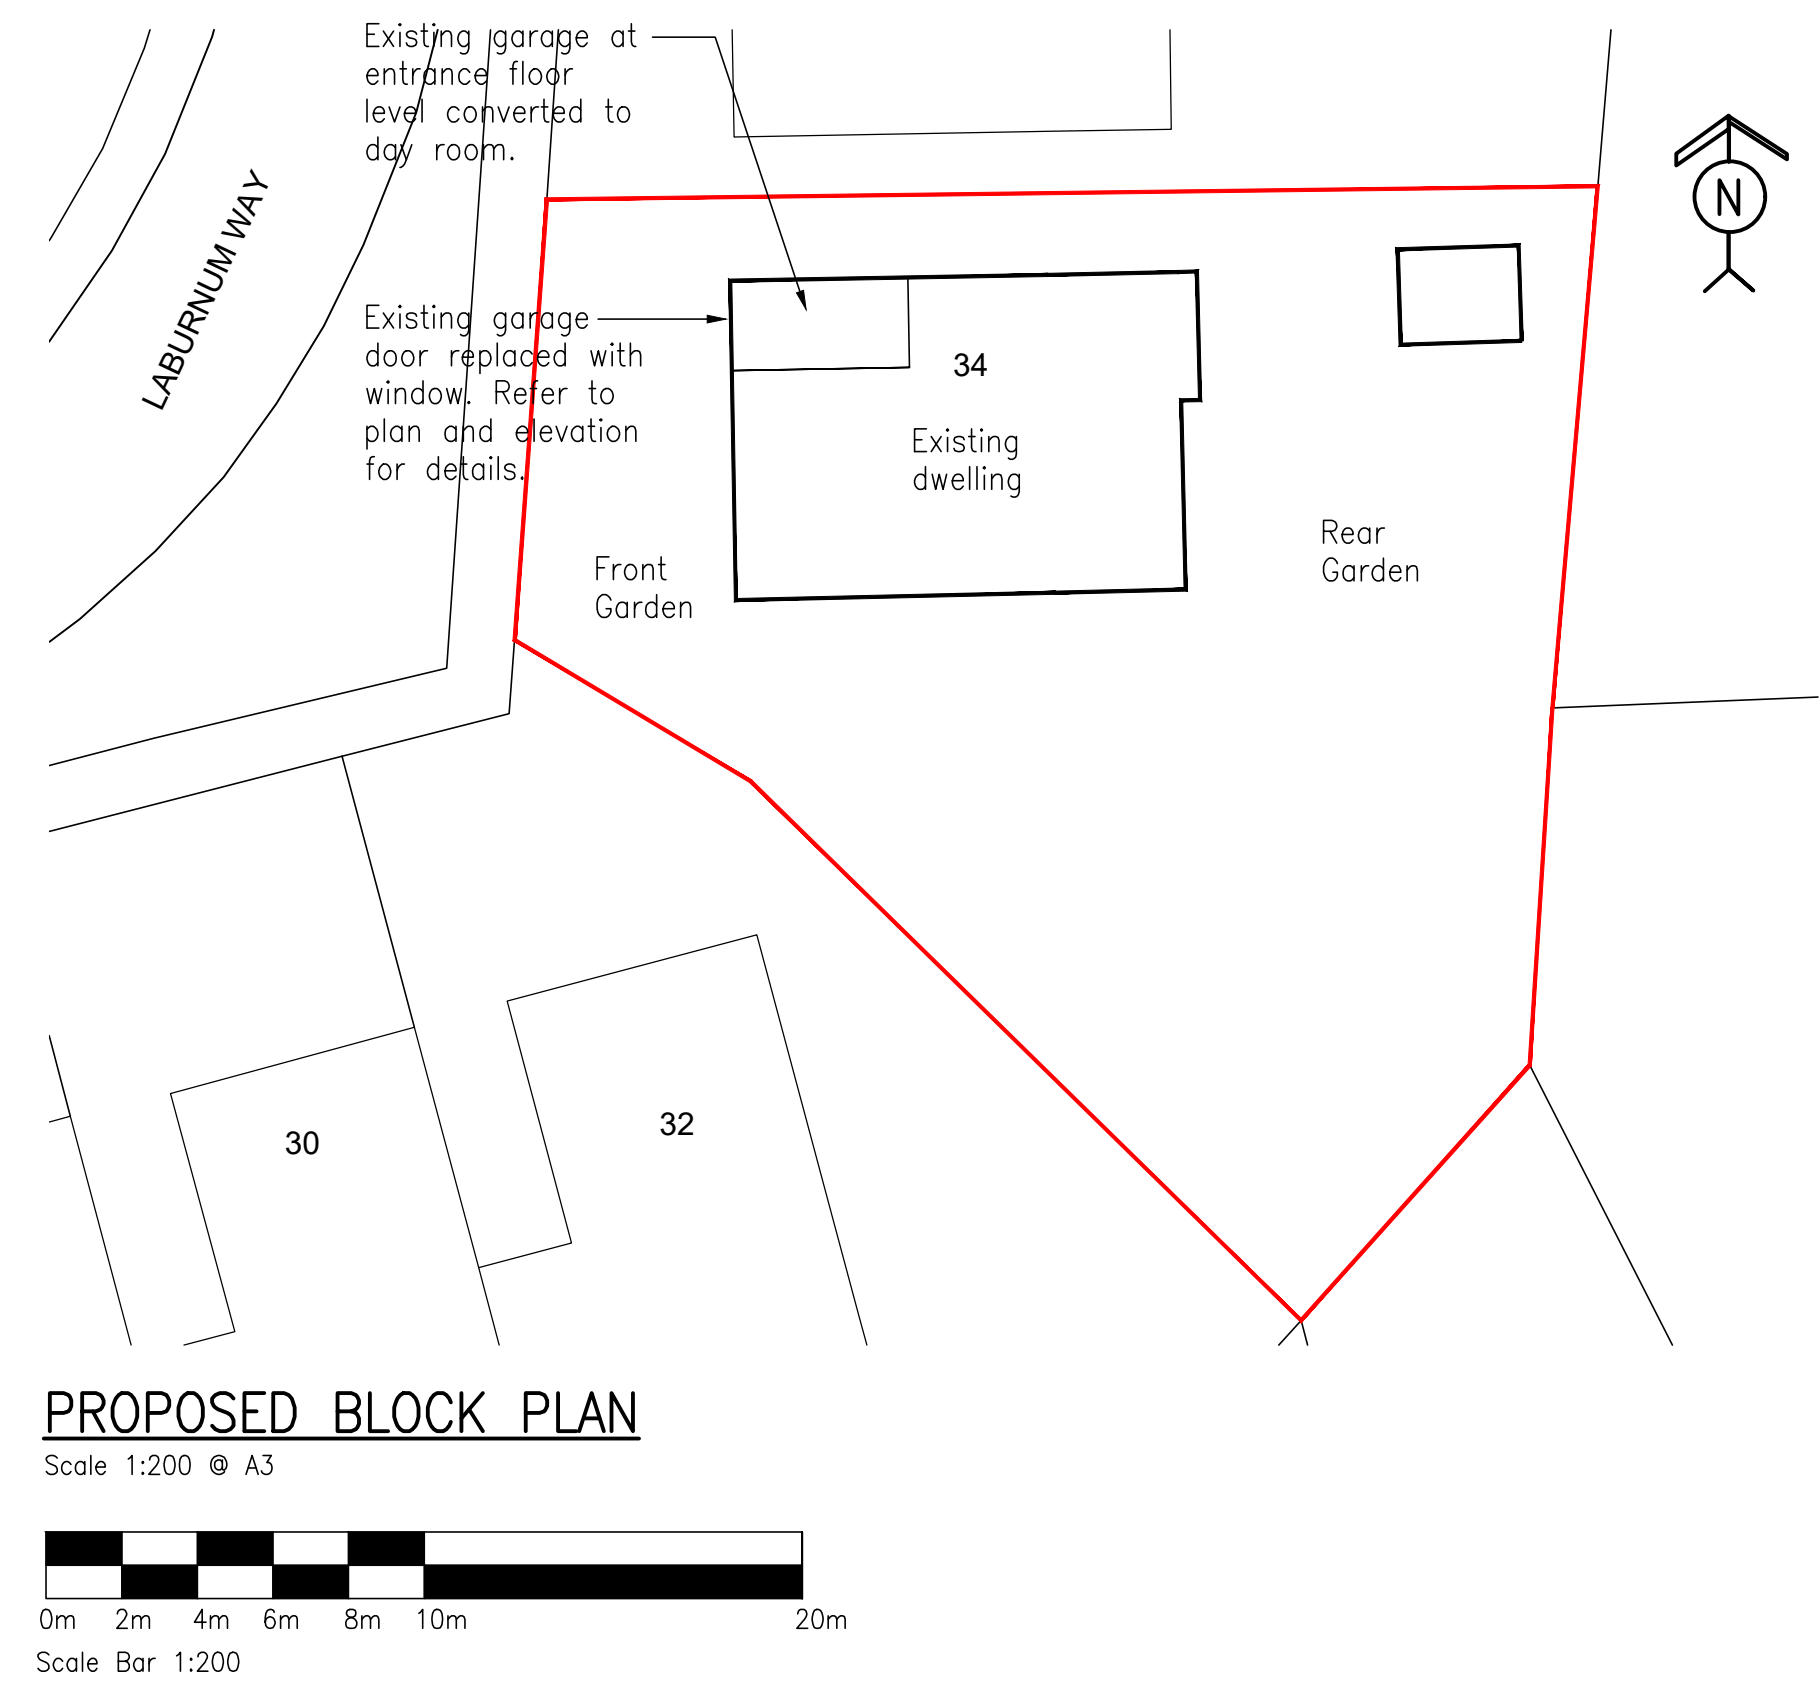


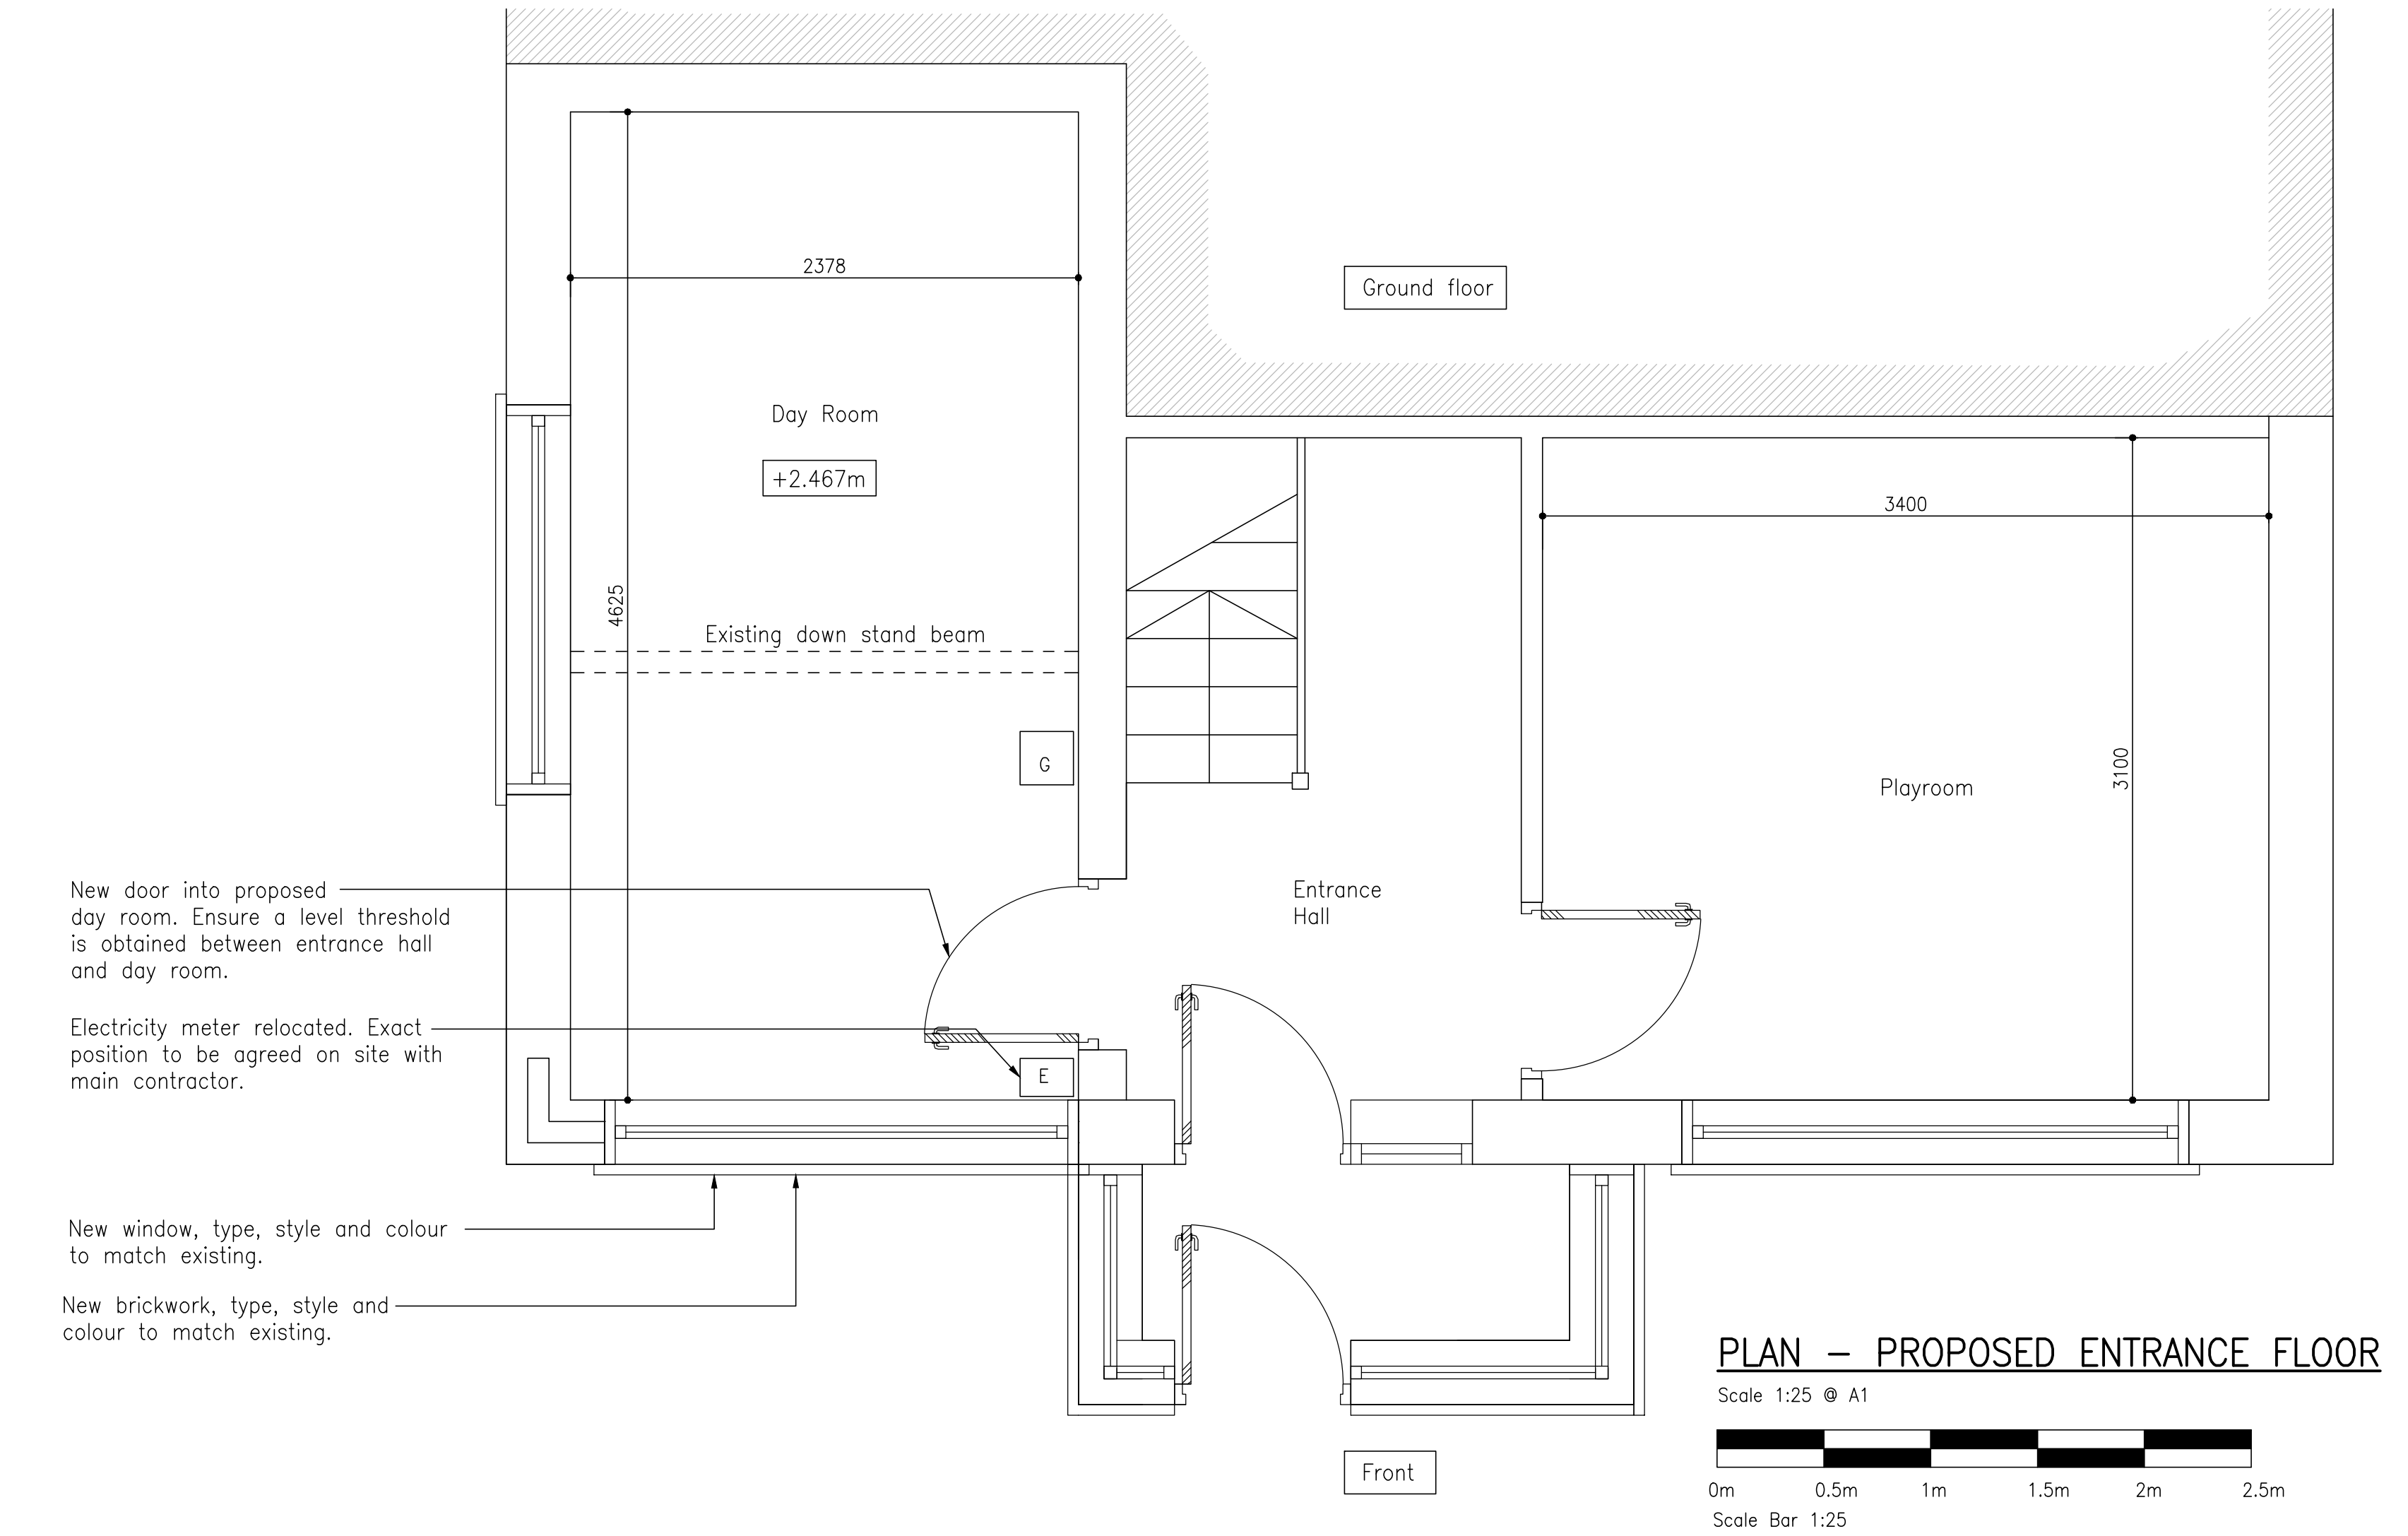

DO NOT SCALE FROM THIS DRAWING. USE GIVEN DIMENSIONS ONLY.
ALL DIMENSIONS ARE TO BE CHECKED ON SITE BY THE CONTRACTOR.
ANY DIMENSIONAL DISCREPANCIES TO BE REPORTED BACK TO HEALEY CONSULTING PRIOR TO PROCEEDING WITH CONSTRUCTION

GENERAL NOTES

1. All dimensions are in millimeters unless noted otherwise.
2. All levels are in metres unless noted otherwise.
3. This drawing is to be read in conjunction with all other HC drawings, specification and design calculations where issued for the project.

CERTIFICATE OF LAWFUL DEVELOPMENT

REV	DATE	BY	DETAILS OF REVISION
ARCHITECT / CLIENT MR C. BAMFORD			
PROJECT 34 LABURNUM WAY LITTLEBOROUGH OL15 8RL			
TITLE GARAGE CONVERSION PROPOSED PLAN, ELEVATION AND BLOCK PLAN			DRAWN BY CR
DRAWING NO. HC-24425-(20)-02			DATE 18.08.24
			SCALE SHOWN@A1
			REVISION

HEALEY CONSULTING
Brunel House
63 Dale Street
Minnow
Rochdale
OL16 3NJ
Tel: 01706 343961
Fax: 01706 343981
email: office@healeyconsulting.co.uk
copyright: Healey Consulting

