



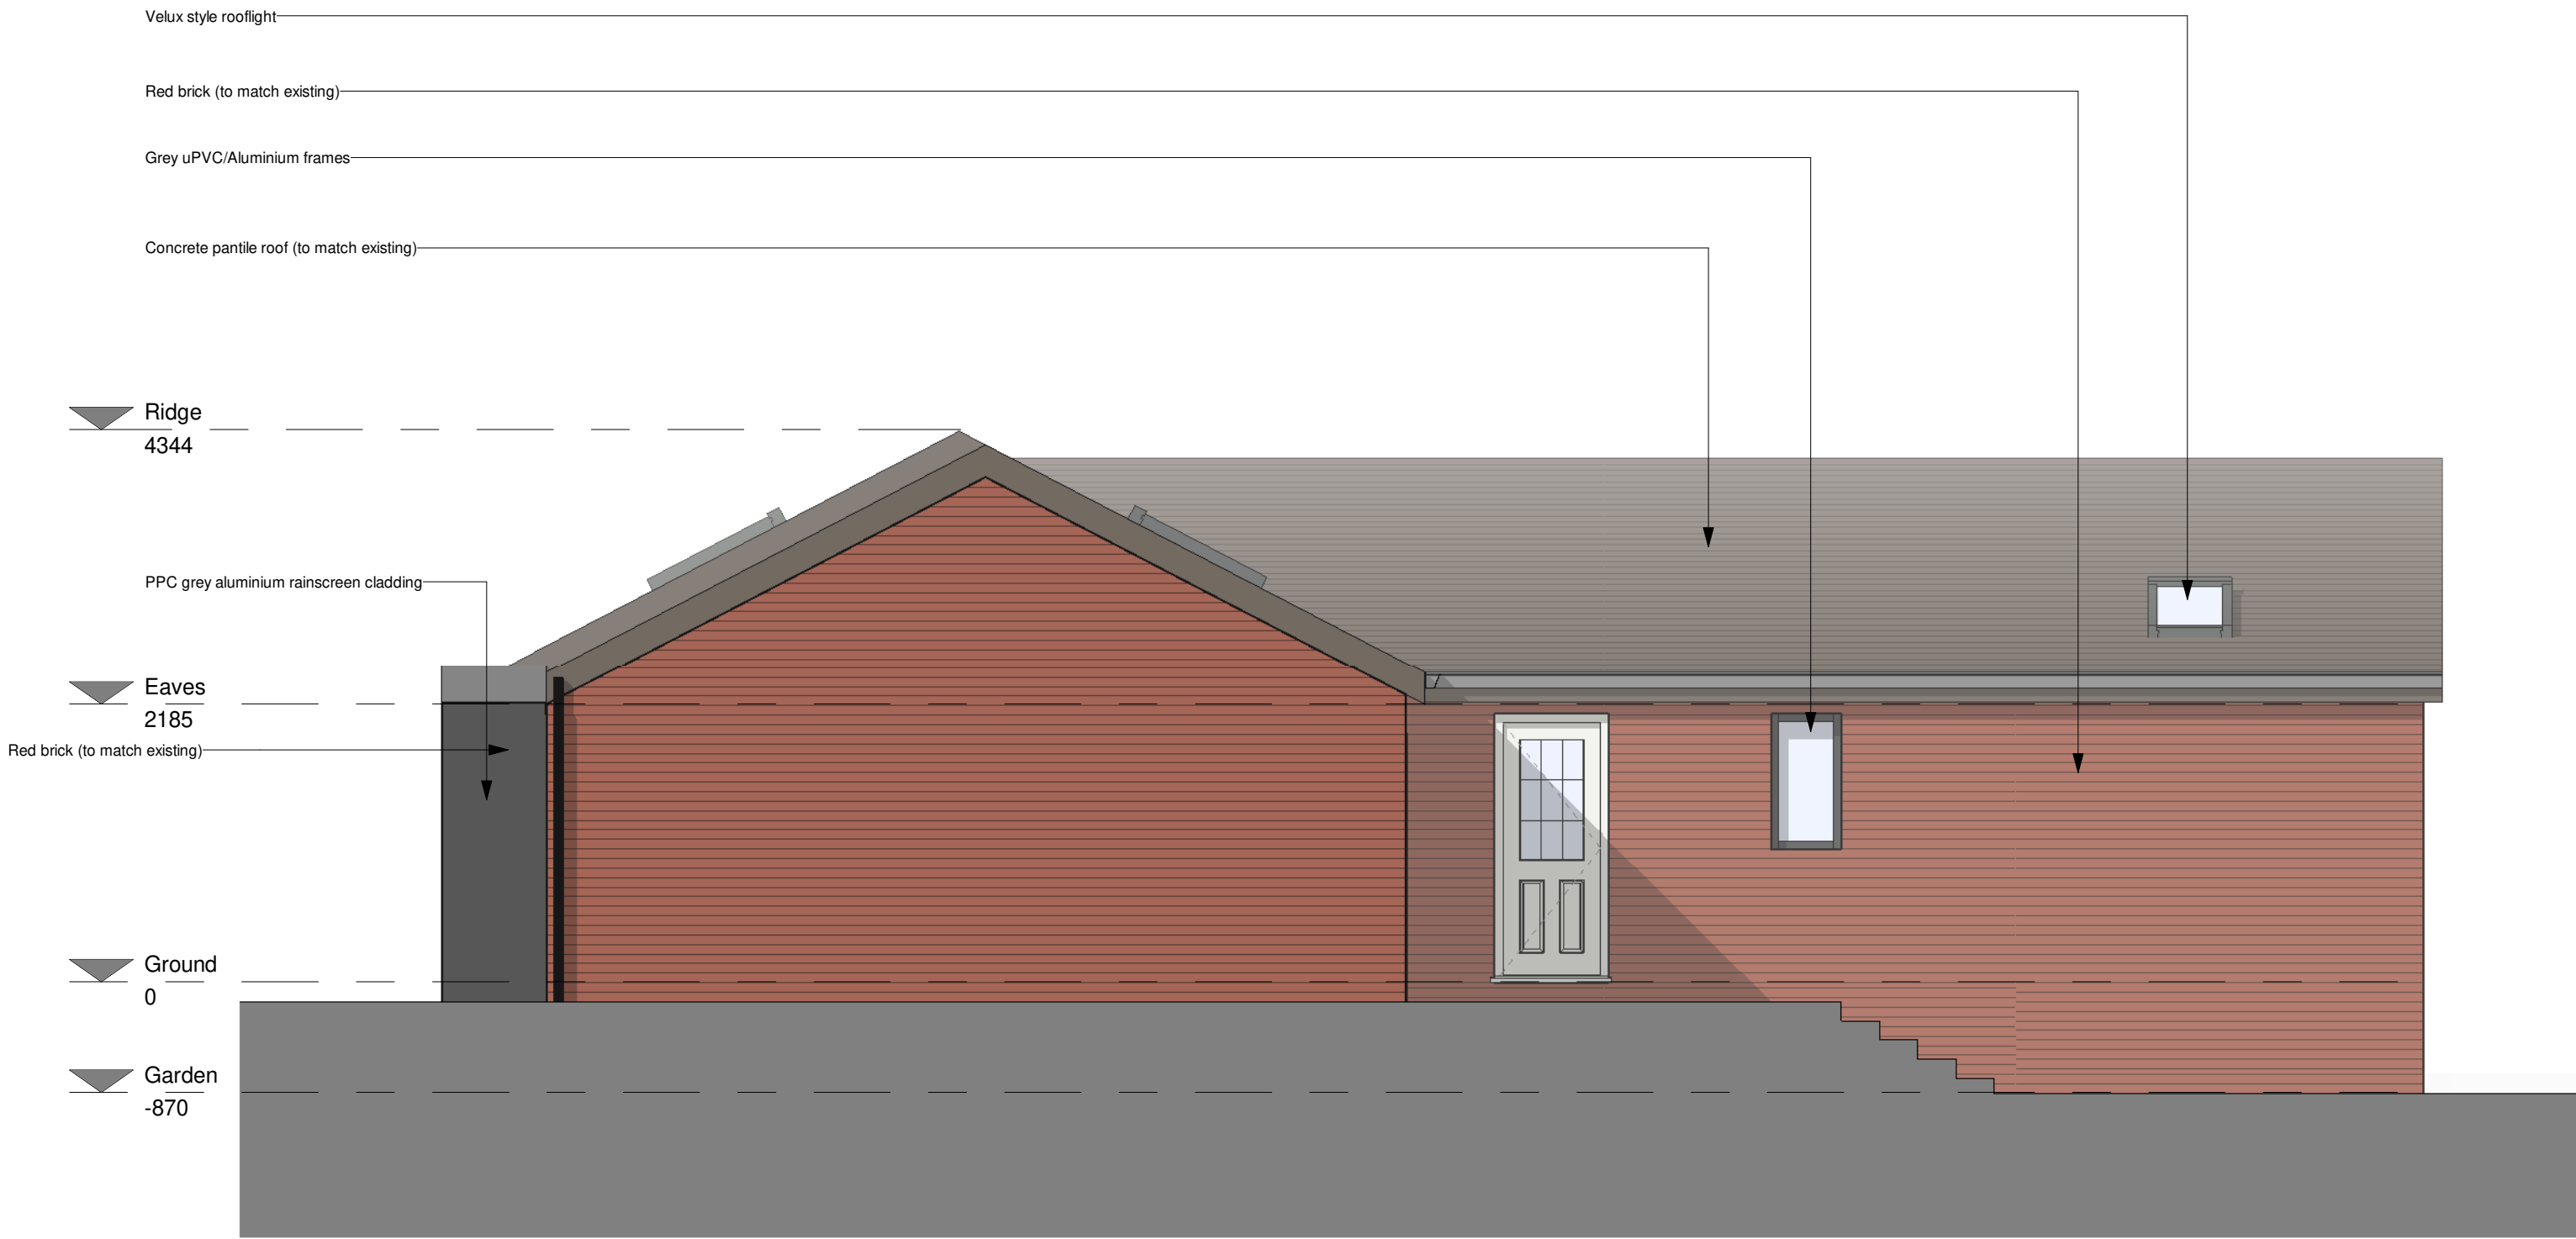

Proposed East Elevation
1 : 50

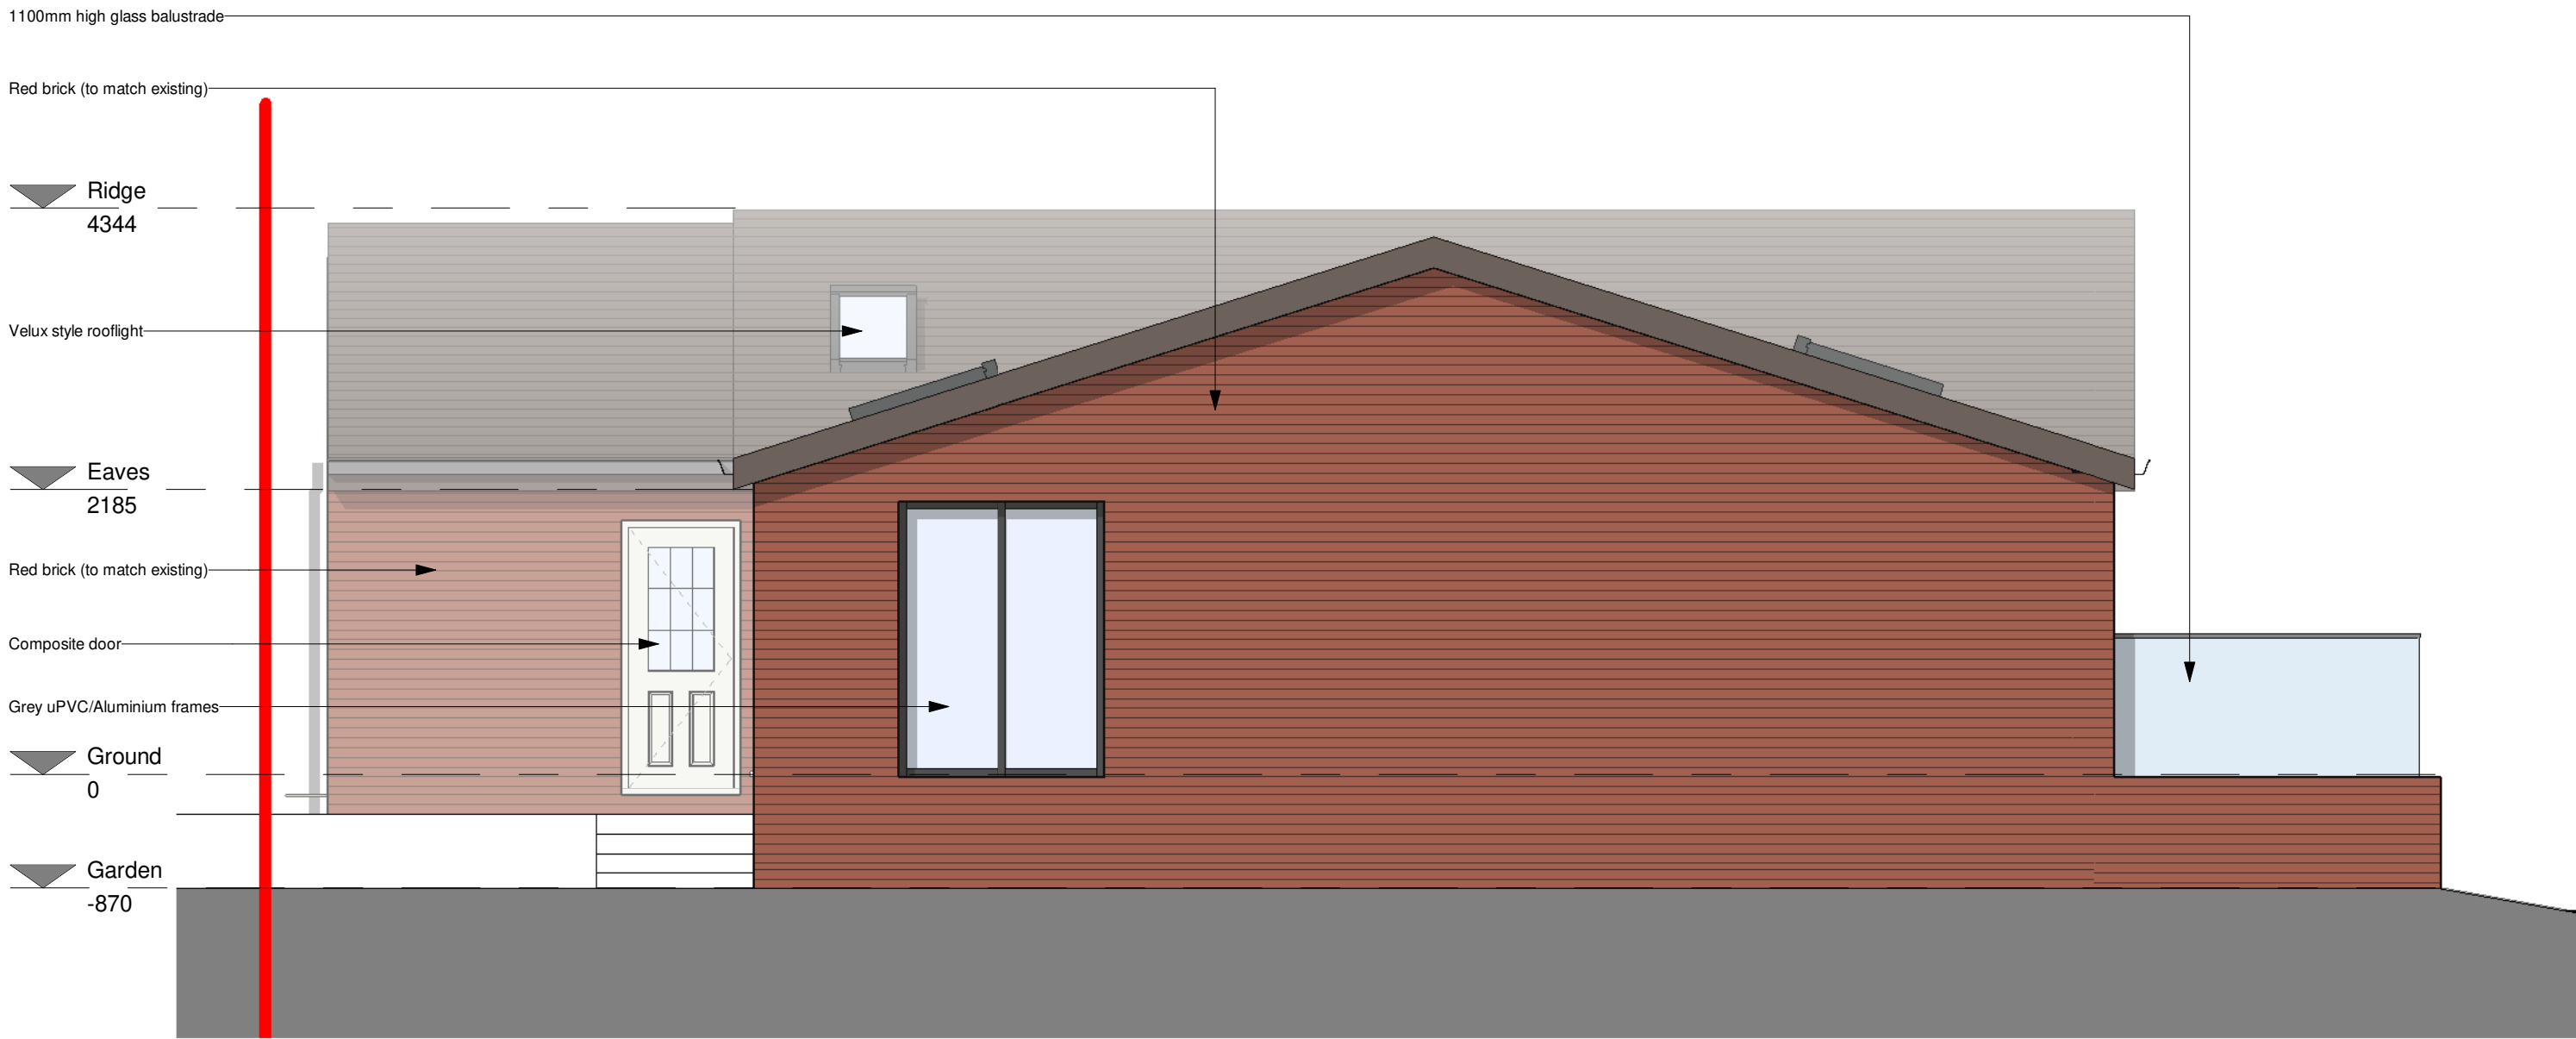

Proposed North Elevation
1 : 50



Proposed West Elevation
1 : 50



Proposed South Elevation
1 : 50

0m 1m 2m 3m 4m

CDM REGULATIONS 2015. All current drawings and specifications for the project must be read in conjunction with the Designer's Hazard and Environment Assessment Record. All intellectual property rights reserved.

Designed with reference to the surveys, information and reports listed: Ordnance Survey Promap, Licence number XXXXX

James Kelly Architects Ltd t/a Solid Void – 16 Woolfenden Way, Wardle, OL12 9SS
Tel: 07949448088 – Email: solidvoid@outlook.com – Web: www.solidvoid.co.uk -
Company No. 08545034

Rev	Date	Description
-	04.03.22	Planning Issue
A	17.01.23	Extension amended to brick, garage reduced in length and roof design amended
B	21.03.23	Rooflight revised

Dwn	Ckd	Drawn	JK
		Checked	JK
		Date	MAR 2022
		Scale @ A1	1 : 50

10 Greenmount Drive,
Heywood, OL10 2LZ (2280)
Proposed Elevations

GMD-SVA-ZZ-ZZ-DR-A-2020
REV B
PLANNING

SOLIDVOID