



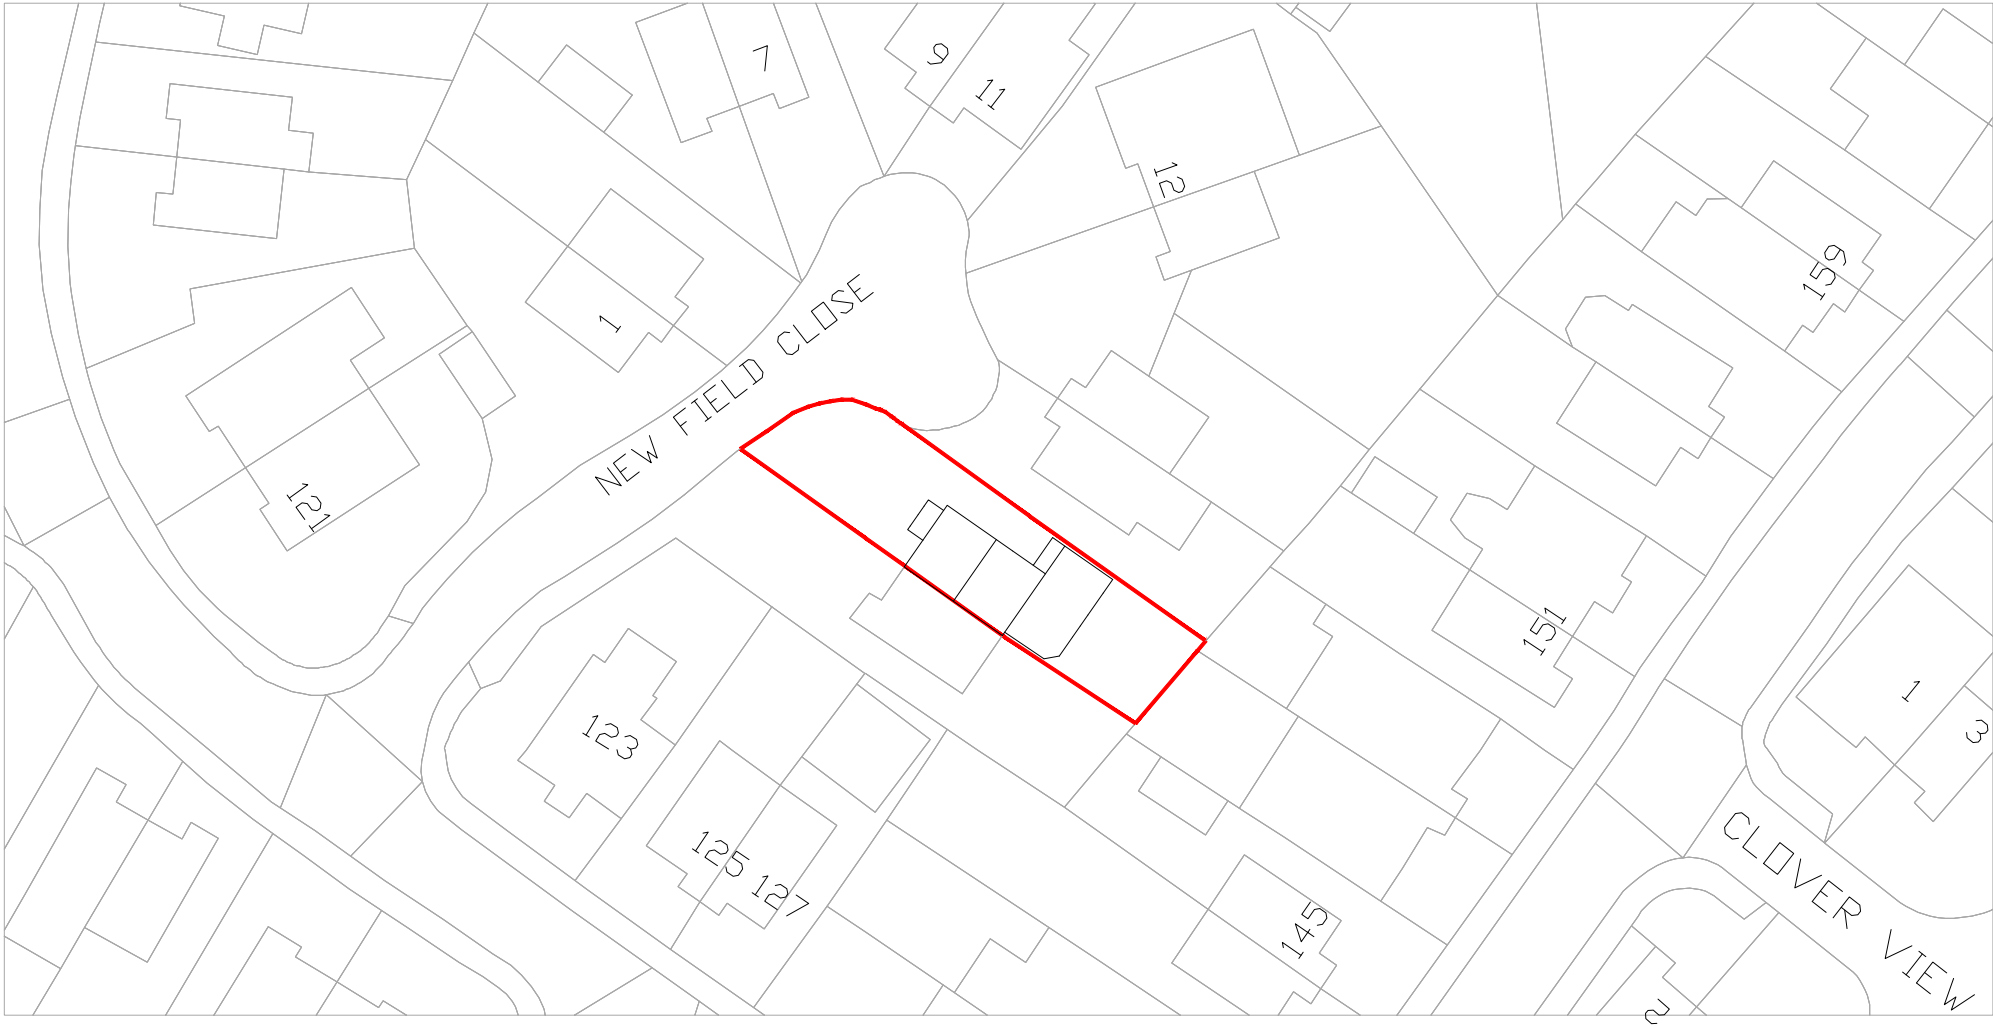

ReQuestAPlan
Map number: TQRQM23191170056608
Title: 4 New Field Close, DL16 2YJ
Map Produced for: Munin Abdul
? Crown copyright and database rights 2023 OS 100042766
Project ID:
Date of Purchase: 10-07-2023
1 Years subscription from 10-07-2023 for 1 workstation.

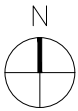

W: adeptdesignltd.co.uk | M: 07496819062 | E: enquiries@adeptdesignltd.co.uk

PROJECT	4 NEW FIELD CLOSE, ROCHDALE, OL16 2YJ
TITLE	SINGLE-STOREY REAR & SIDE EXTENSION
NUMBER	003
SCALE	1:500

REVISION	002
DESCRIPTION	PROPOSED SITE PLAN
STATUS	COMPLETE
DATE	14/11/2023