

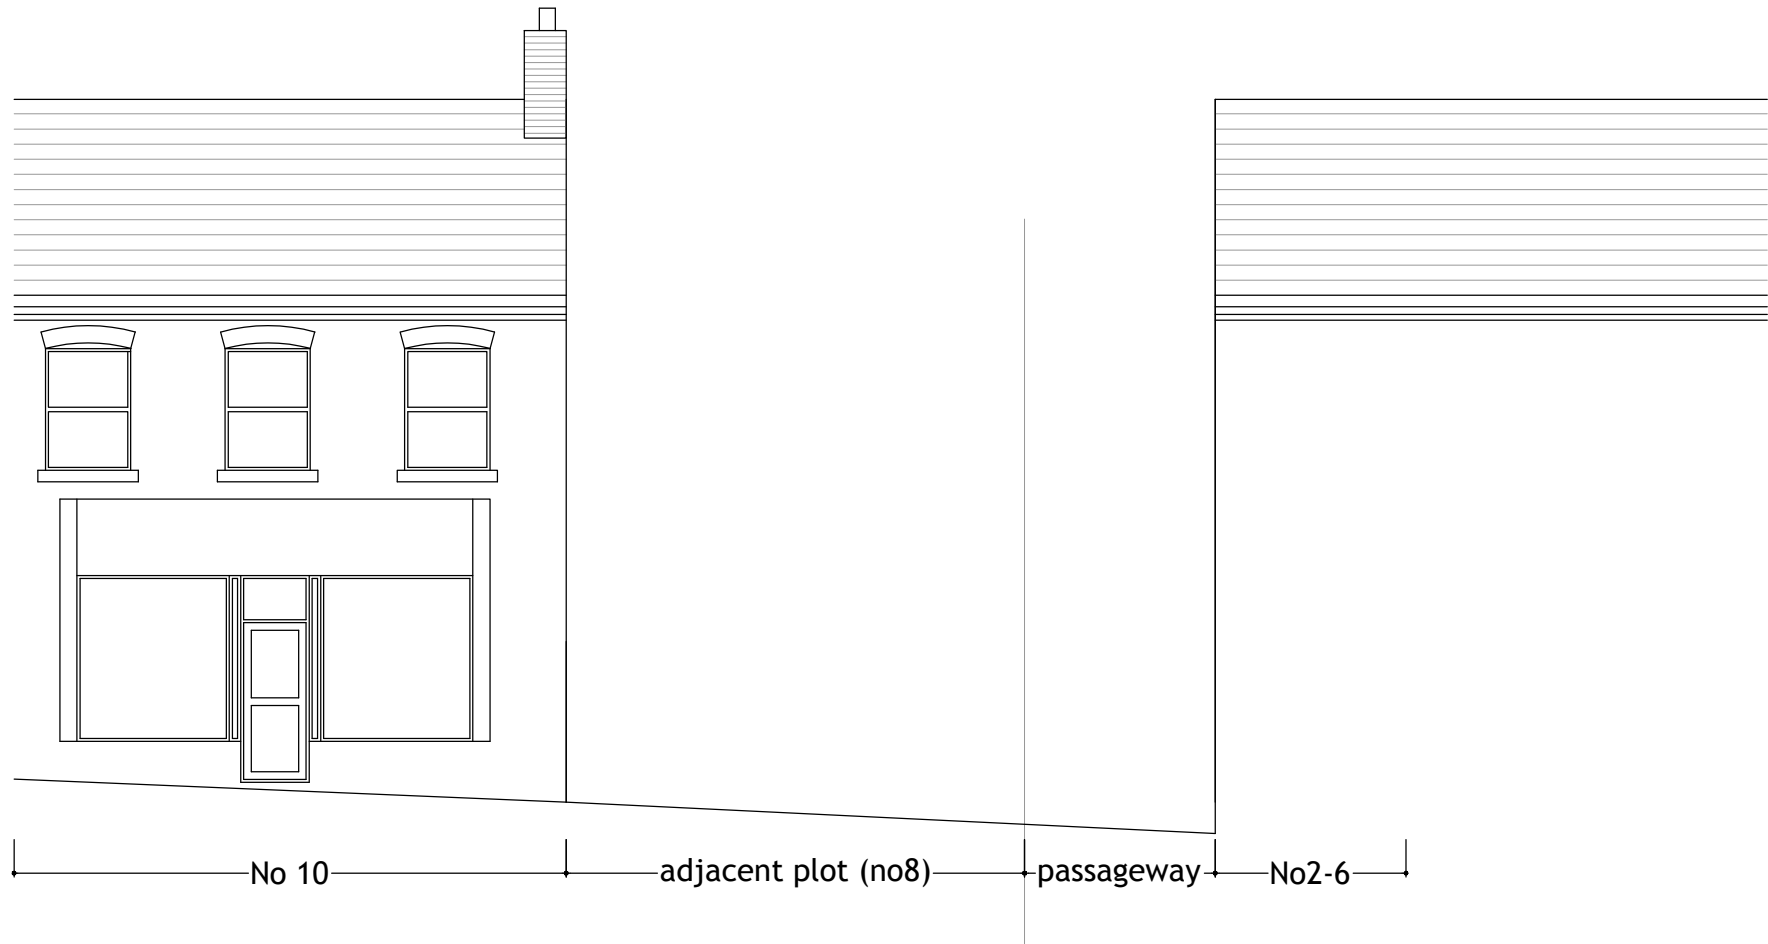


ELEVATIONS 1:100


front

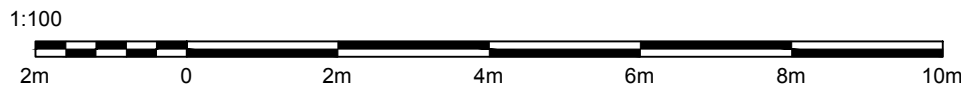

gable

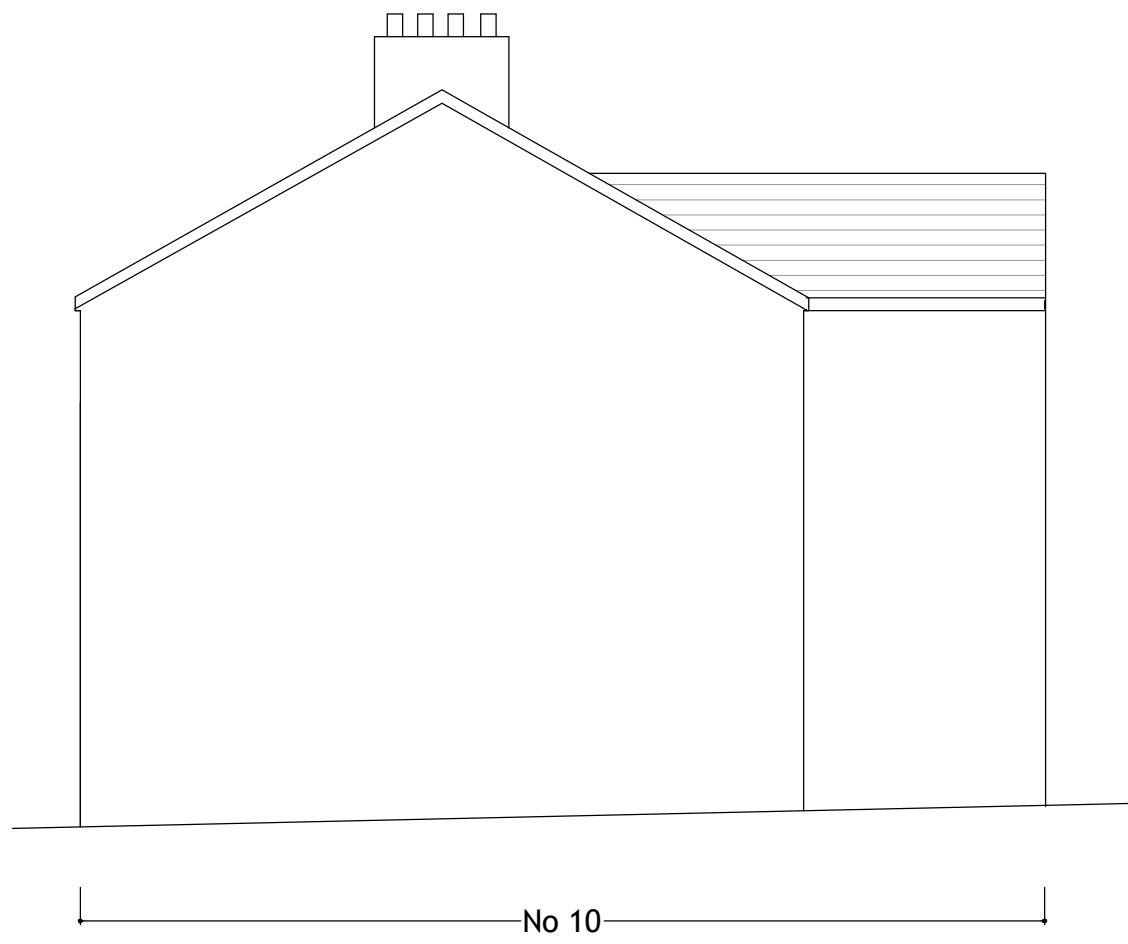


rear

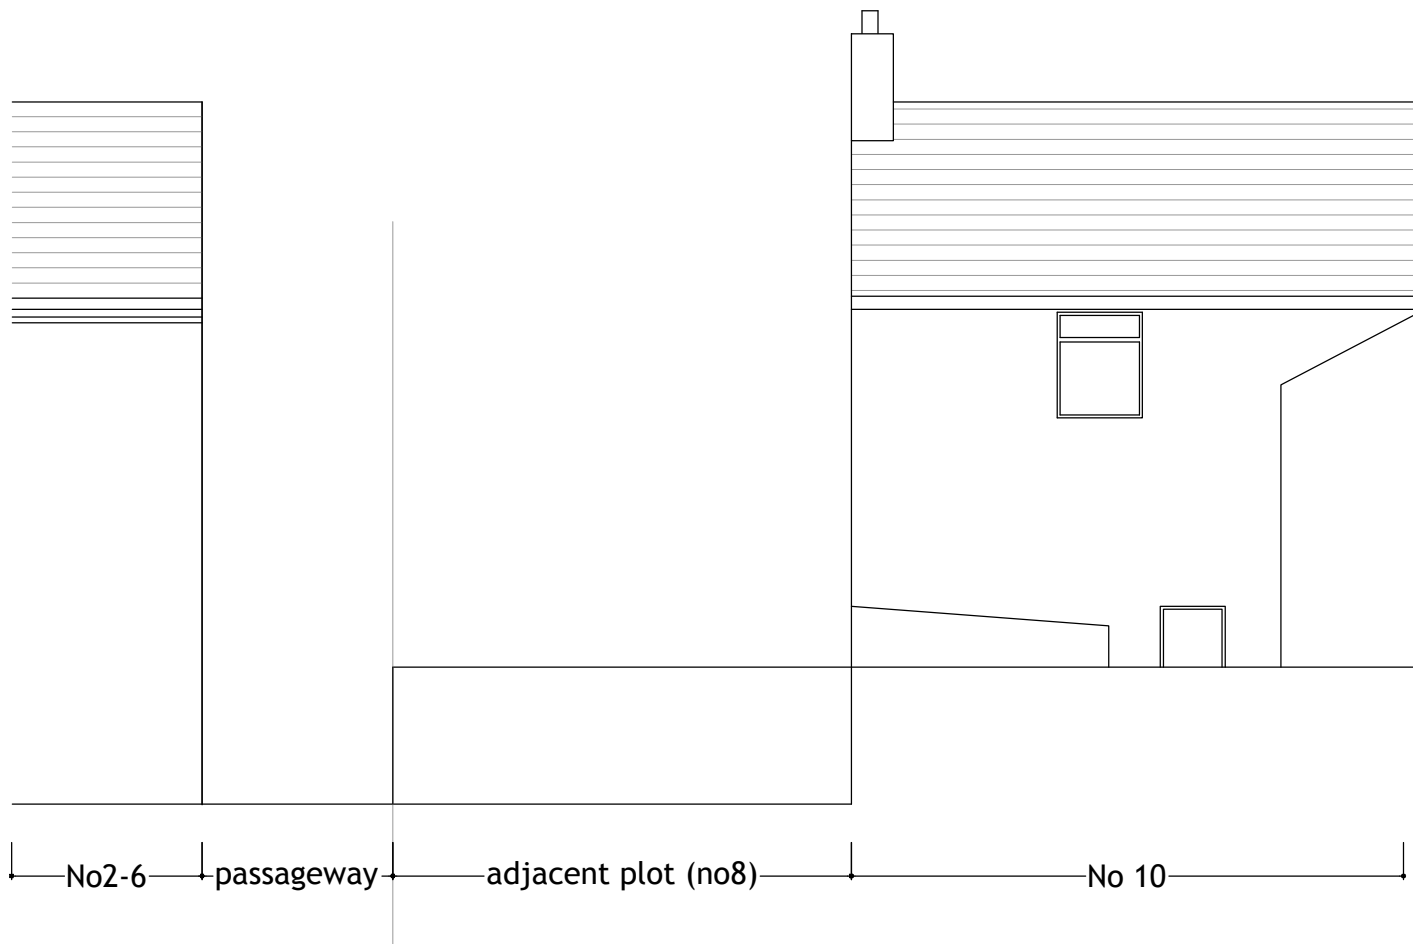

LOCATION PLAN 1:1250



EXISTING BLOCK PLAN 1:500

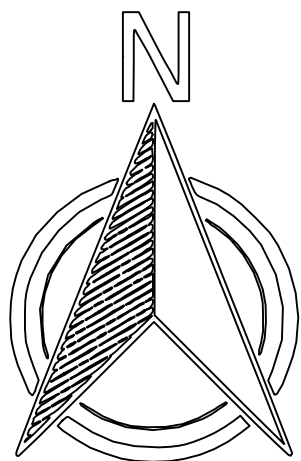

All levels and dimensions must be checked on site by contractor prior to commencement of works. Any variations must be reported to the client.

All information hereon in is the copyright of the designer. Copying in full or in part is forbidden without the written permission from the designer.

Client	Michael Moghimi	Revision	b
Project	New Retail / Apartments on land adjacent to 10 Rochdale Rd, Middleton	807-01	
Title	Existing Survey (Part)	1:100 a1	
Design	MAHE Architecture		