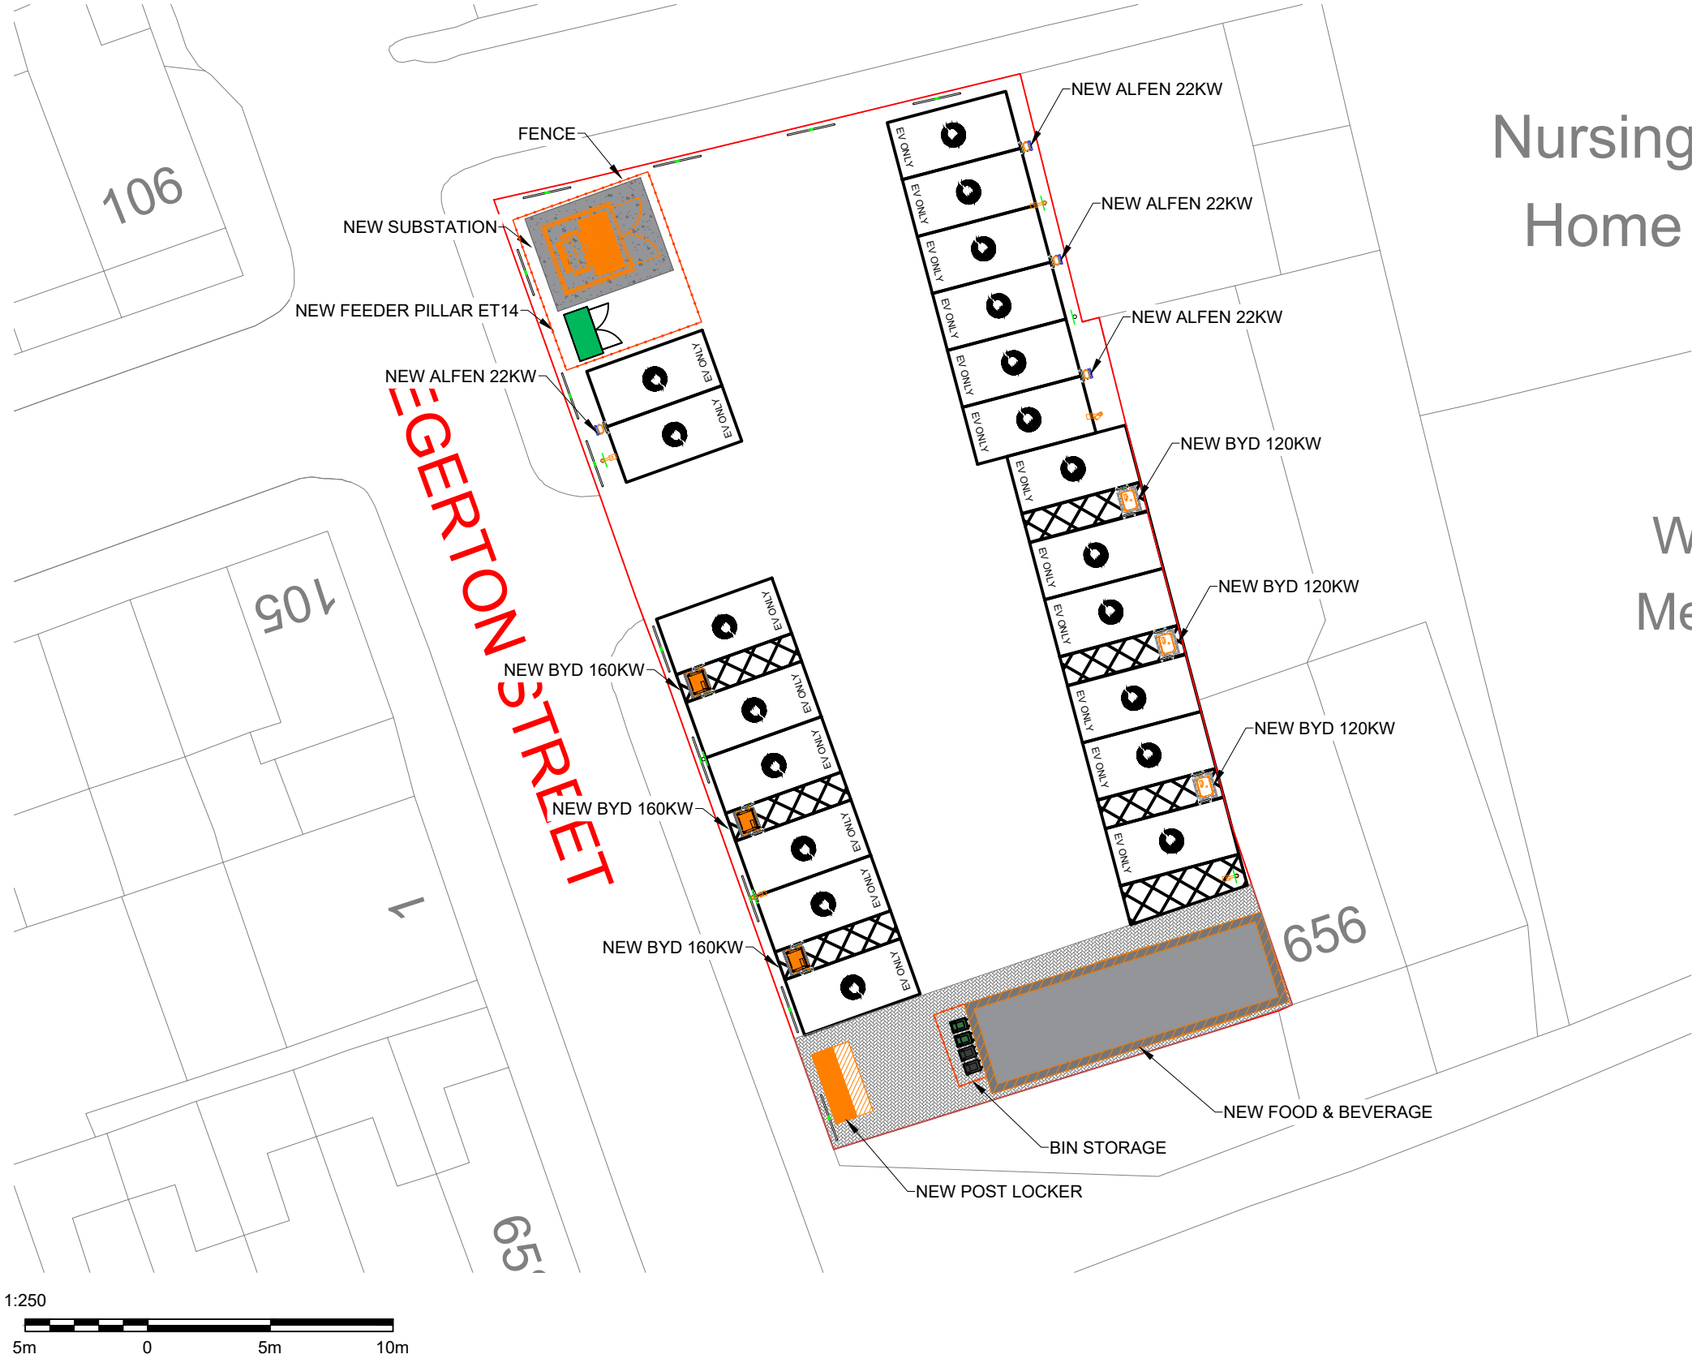


1:250

5m 0 5m 10m


LEGEND

- ALFEN 22KW EV CHARGING UNIT
- BYD 120KW EV CHARGING UNIT
- BYD 160KW EV CHARGING UNIT
- POST WITH ANPR CAMERA
- LAMP POST WITH LUMINARY
- HOOPED BARRIER PROTECTION
- EVCP SIGN POST
- FEEDER PILLAR
- POST LOCKER
- EV CHARGING WALK WAY
- EV CHARGING BAY (EV ONLY)
- SUBSTATION
- TIMBER FENCE

Notes:

1. No Site Survey Undertaken
2. Drawings Prepared via desktop exercise - Existing Service Locations are Approximations

SITE LOCATION PLAN - 1:1250

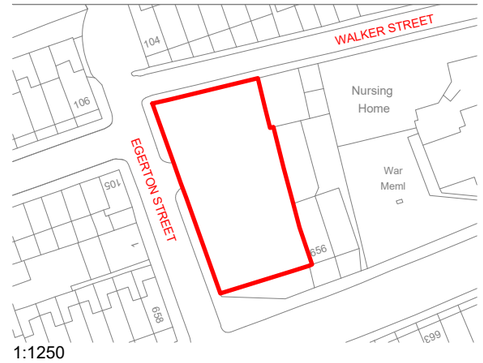

1:1250

25m 0 25m 50m

N W E S

REV	DATE	BY	DESCRIPTION	CHK	APD
B	13/06/24	MM	Changed Elevation/Duct Design/BYD 160kW		
A	29/04/24	MM	New Design		

ZEST
Zest Eco Ltd, Bond House, The Bourse,
Boar Lane, Leeds, LS1 5EN
web–Zest.uk.com email–operations@zest.uk.com

CLIENT –

DESIGN ZEST

SCALE	DATE	DRAWN	CHECKED	APPROVED	SHT
1:250	APR'24	MM			A3

DRAWING No. ZST–0000–03

PROJECT MANCHESTER ROAD, MANCHESTER M24 4QD

TITLE PROPOSED LAYOUT