



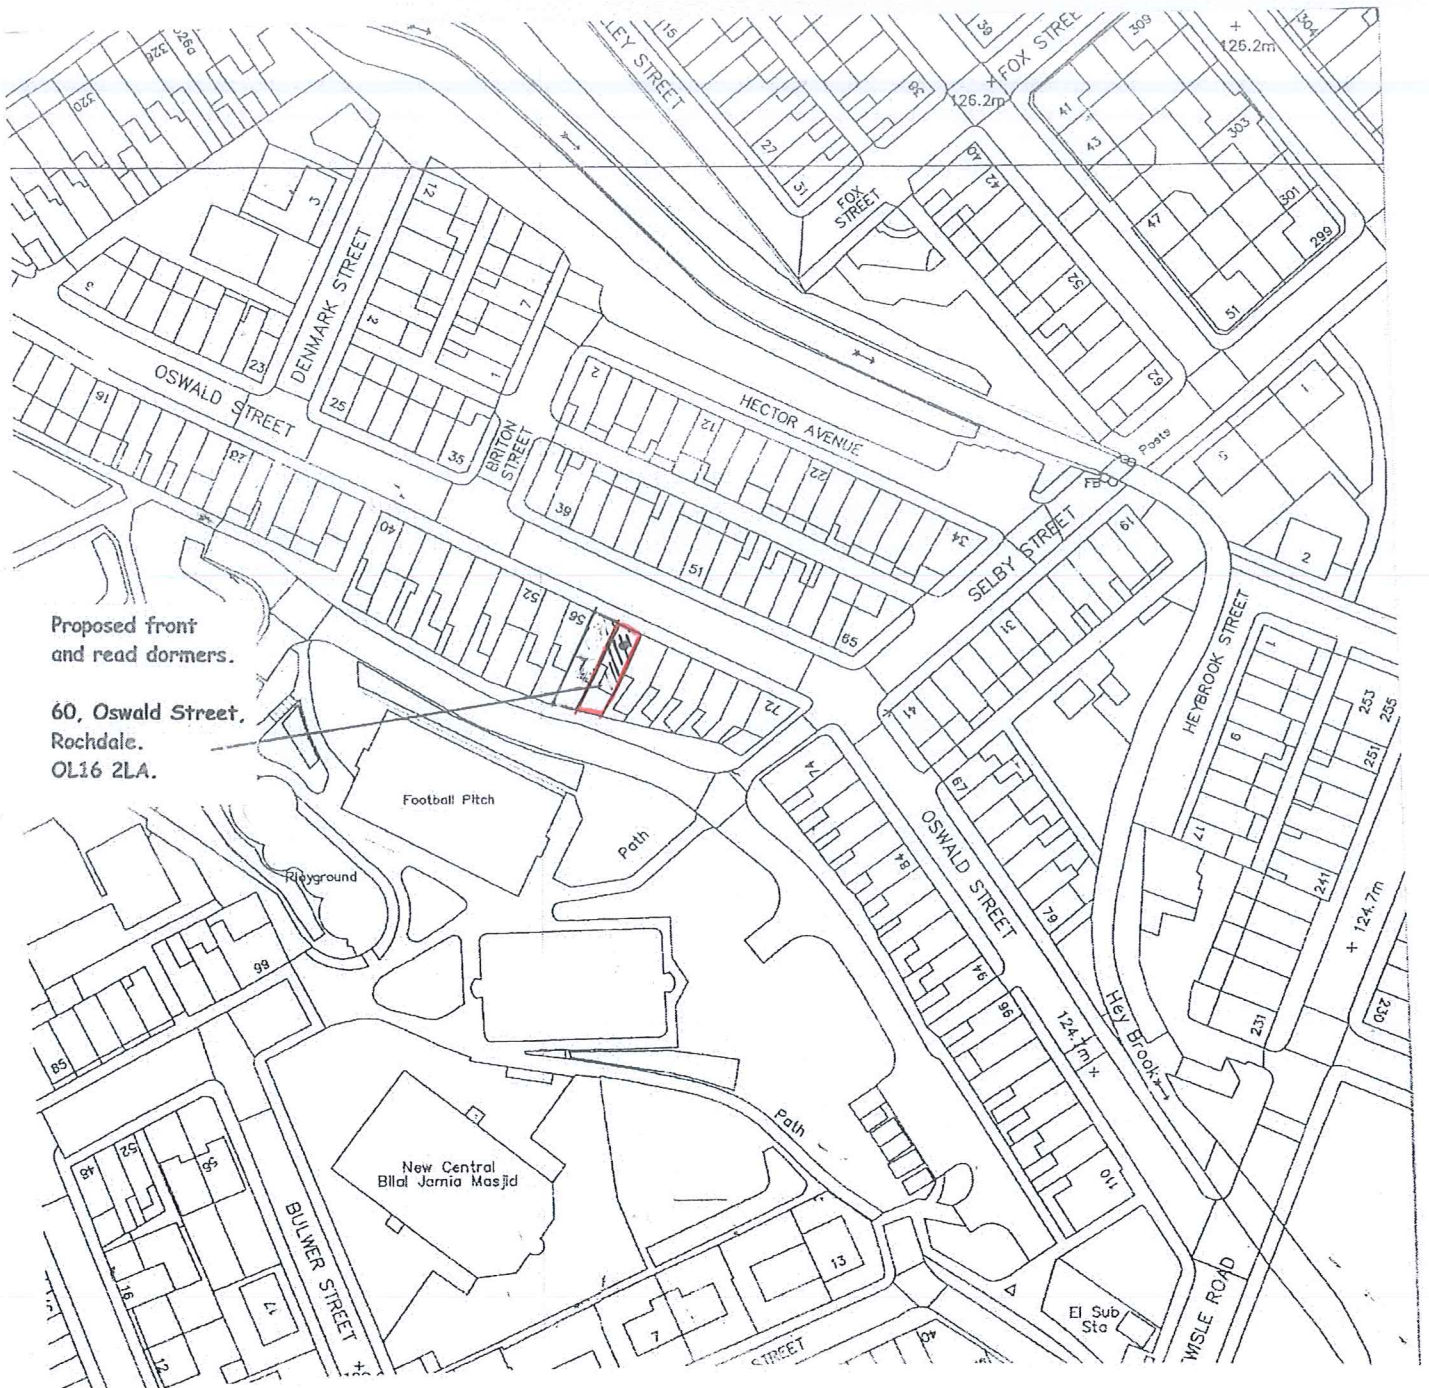

Proposed front
and rear dormers.

60, Oswald Street,
Rochdale.
OL16 2LA.

LOCATION PLAN SCALE 1:1250

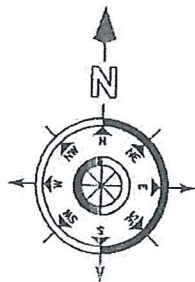

PROJECT

PROPOSED FRONT
AND REAR DORMER.

DRAWING TITLE

LOCATION PLAN.

CLIENT

MR. L. HASSAN.

ADDRESS

60, OSWALD STREET,
ROCHDALE. OL16 2LA.

SCALE

SCALE 1:1250@A4

DATE

MAR 2023.

DRAWING No

FO 03235830/4.