




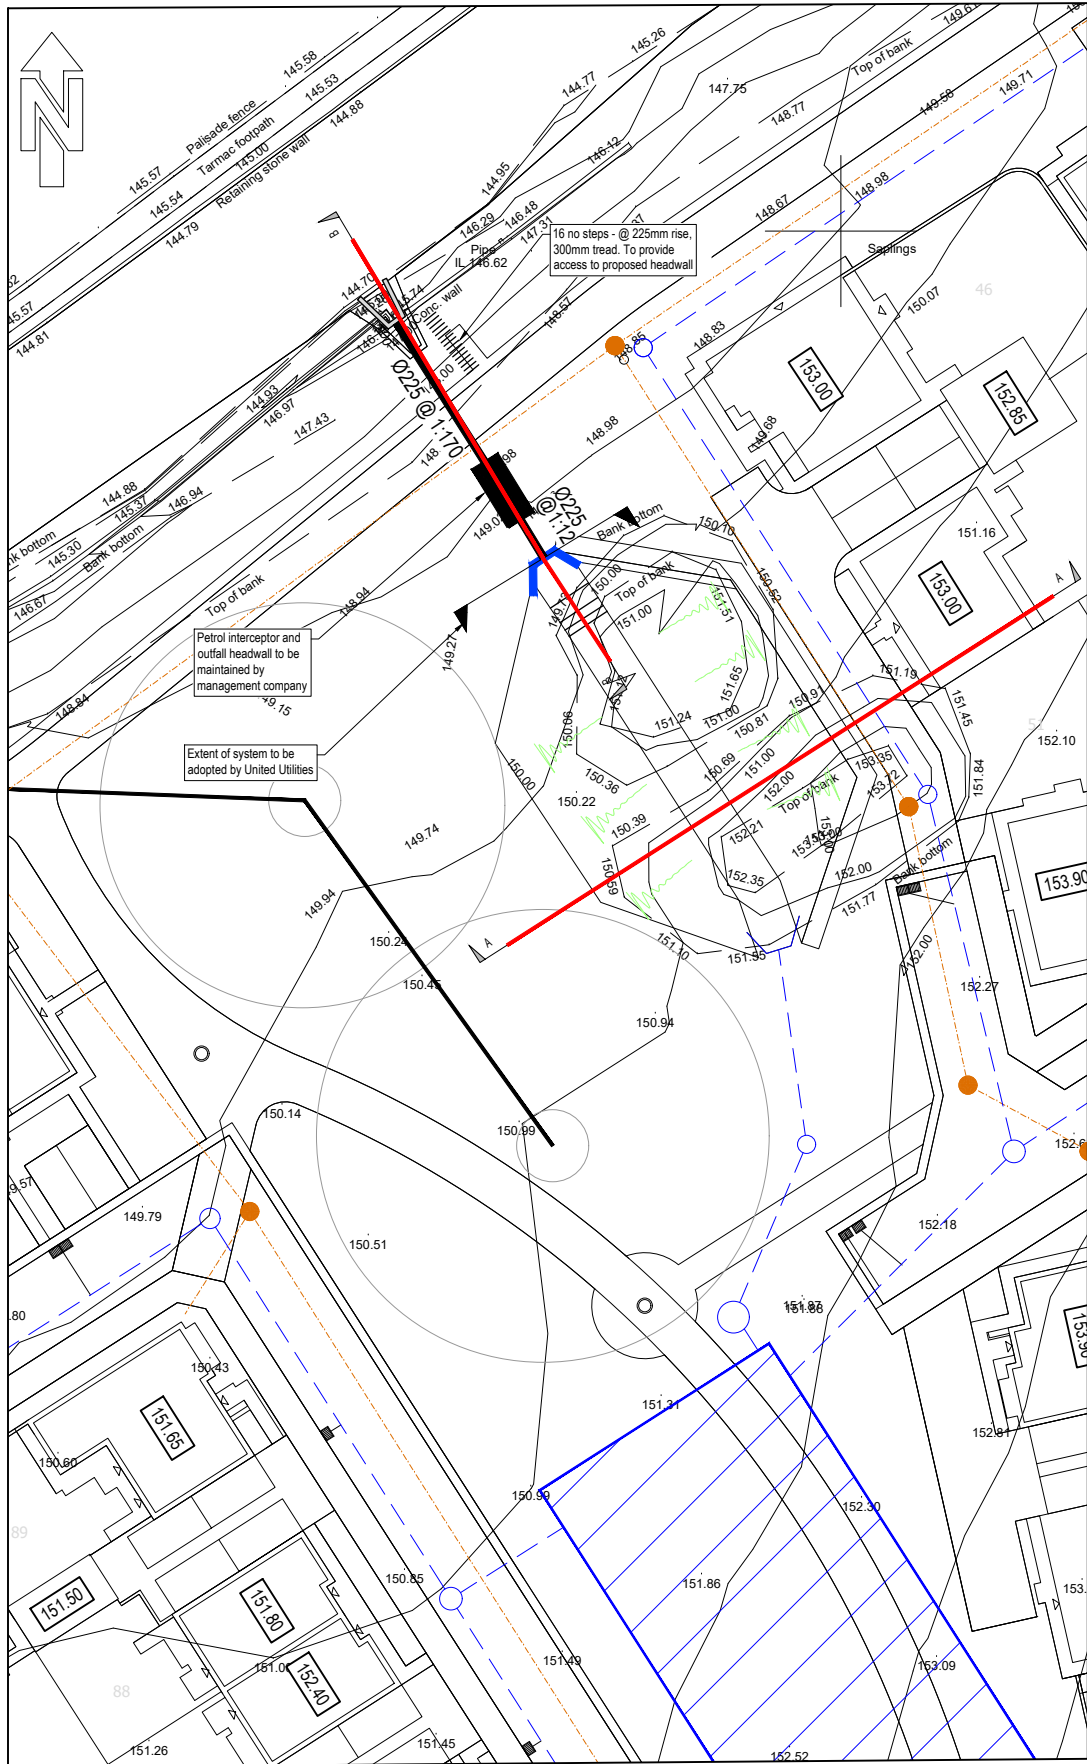

SWALE PLAN
SCALE 1:250

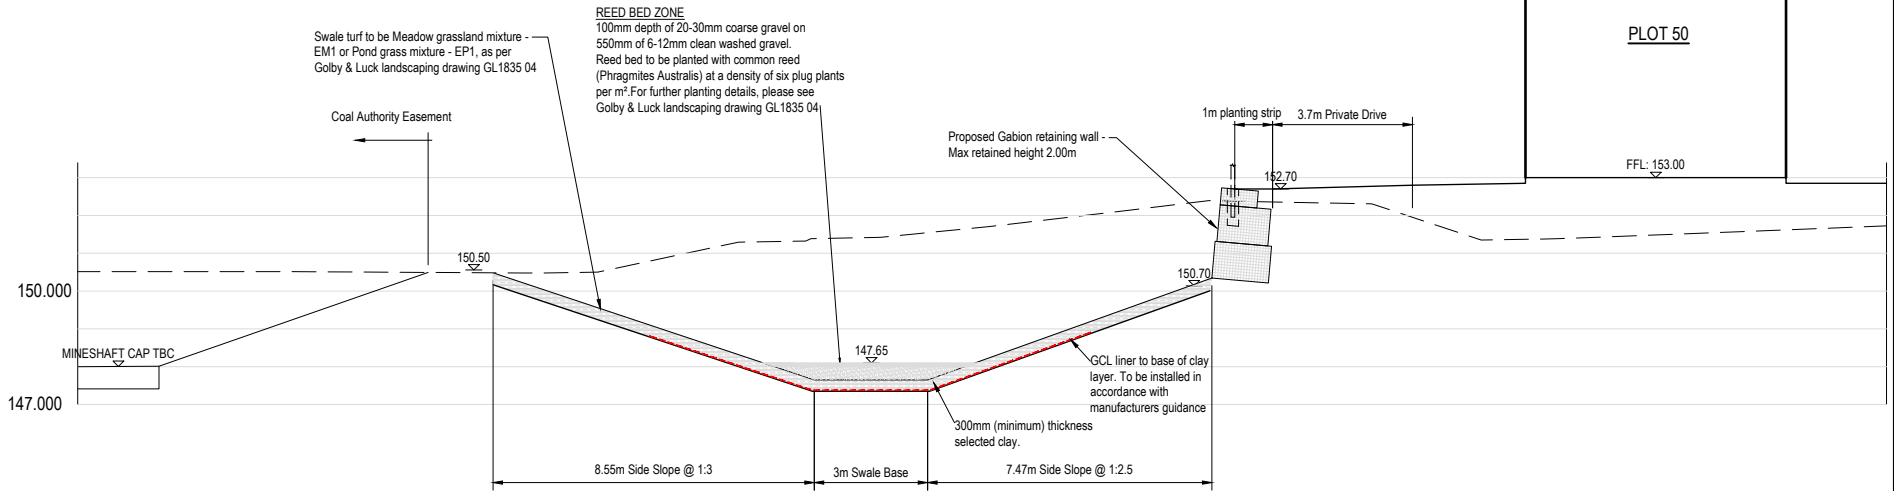

SECTION A-A
SCALE 1:100

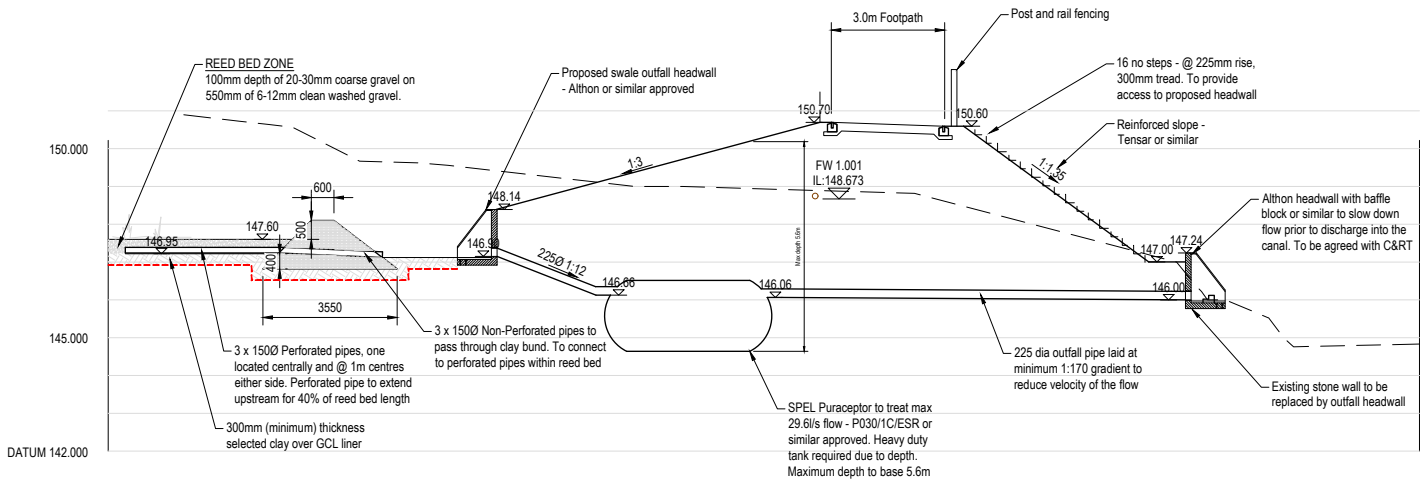

SECTION B-B
SCALE 1:100

D	Updated to suit latest proposed levels. Petrol interceptor moved to after swale. Bund indicated for swale	GH	CH	02.06.23
C	Updated following meeting with client.	GH	CH	06.02.23
B	Section lines added	GH	CH	02.02.23
A	First Issue.			
REV	DESCRIPTION	SIG	CHK	DATE

VISTRY PARTNERSHIPS YORKSHIRE

LITTLEBOROUGH

INDICATIVE WETLANDS AND REED BEDS SECTIONS AND DETAILS

Eastwood & Partners
CONSULTING ENGINEERS

St. Andrew's House
23 Kingfield Road
Sheffield
S11 9AS
Tel 0114 255 4554
Fax 0114 255 4330

mail@eastwoodandpartners.com
www.eastwoodandpartners.com

EOP

SCALE WHEN PLOTTED AT A1		DRAWING STATUS	
AS SPECIFIED		PRELIMINARY	
DRAWN	CHECKED	DATE	DRAWING NUMBER
GH	CH	31.01.23	45466/040
			REV
			D