




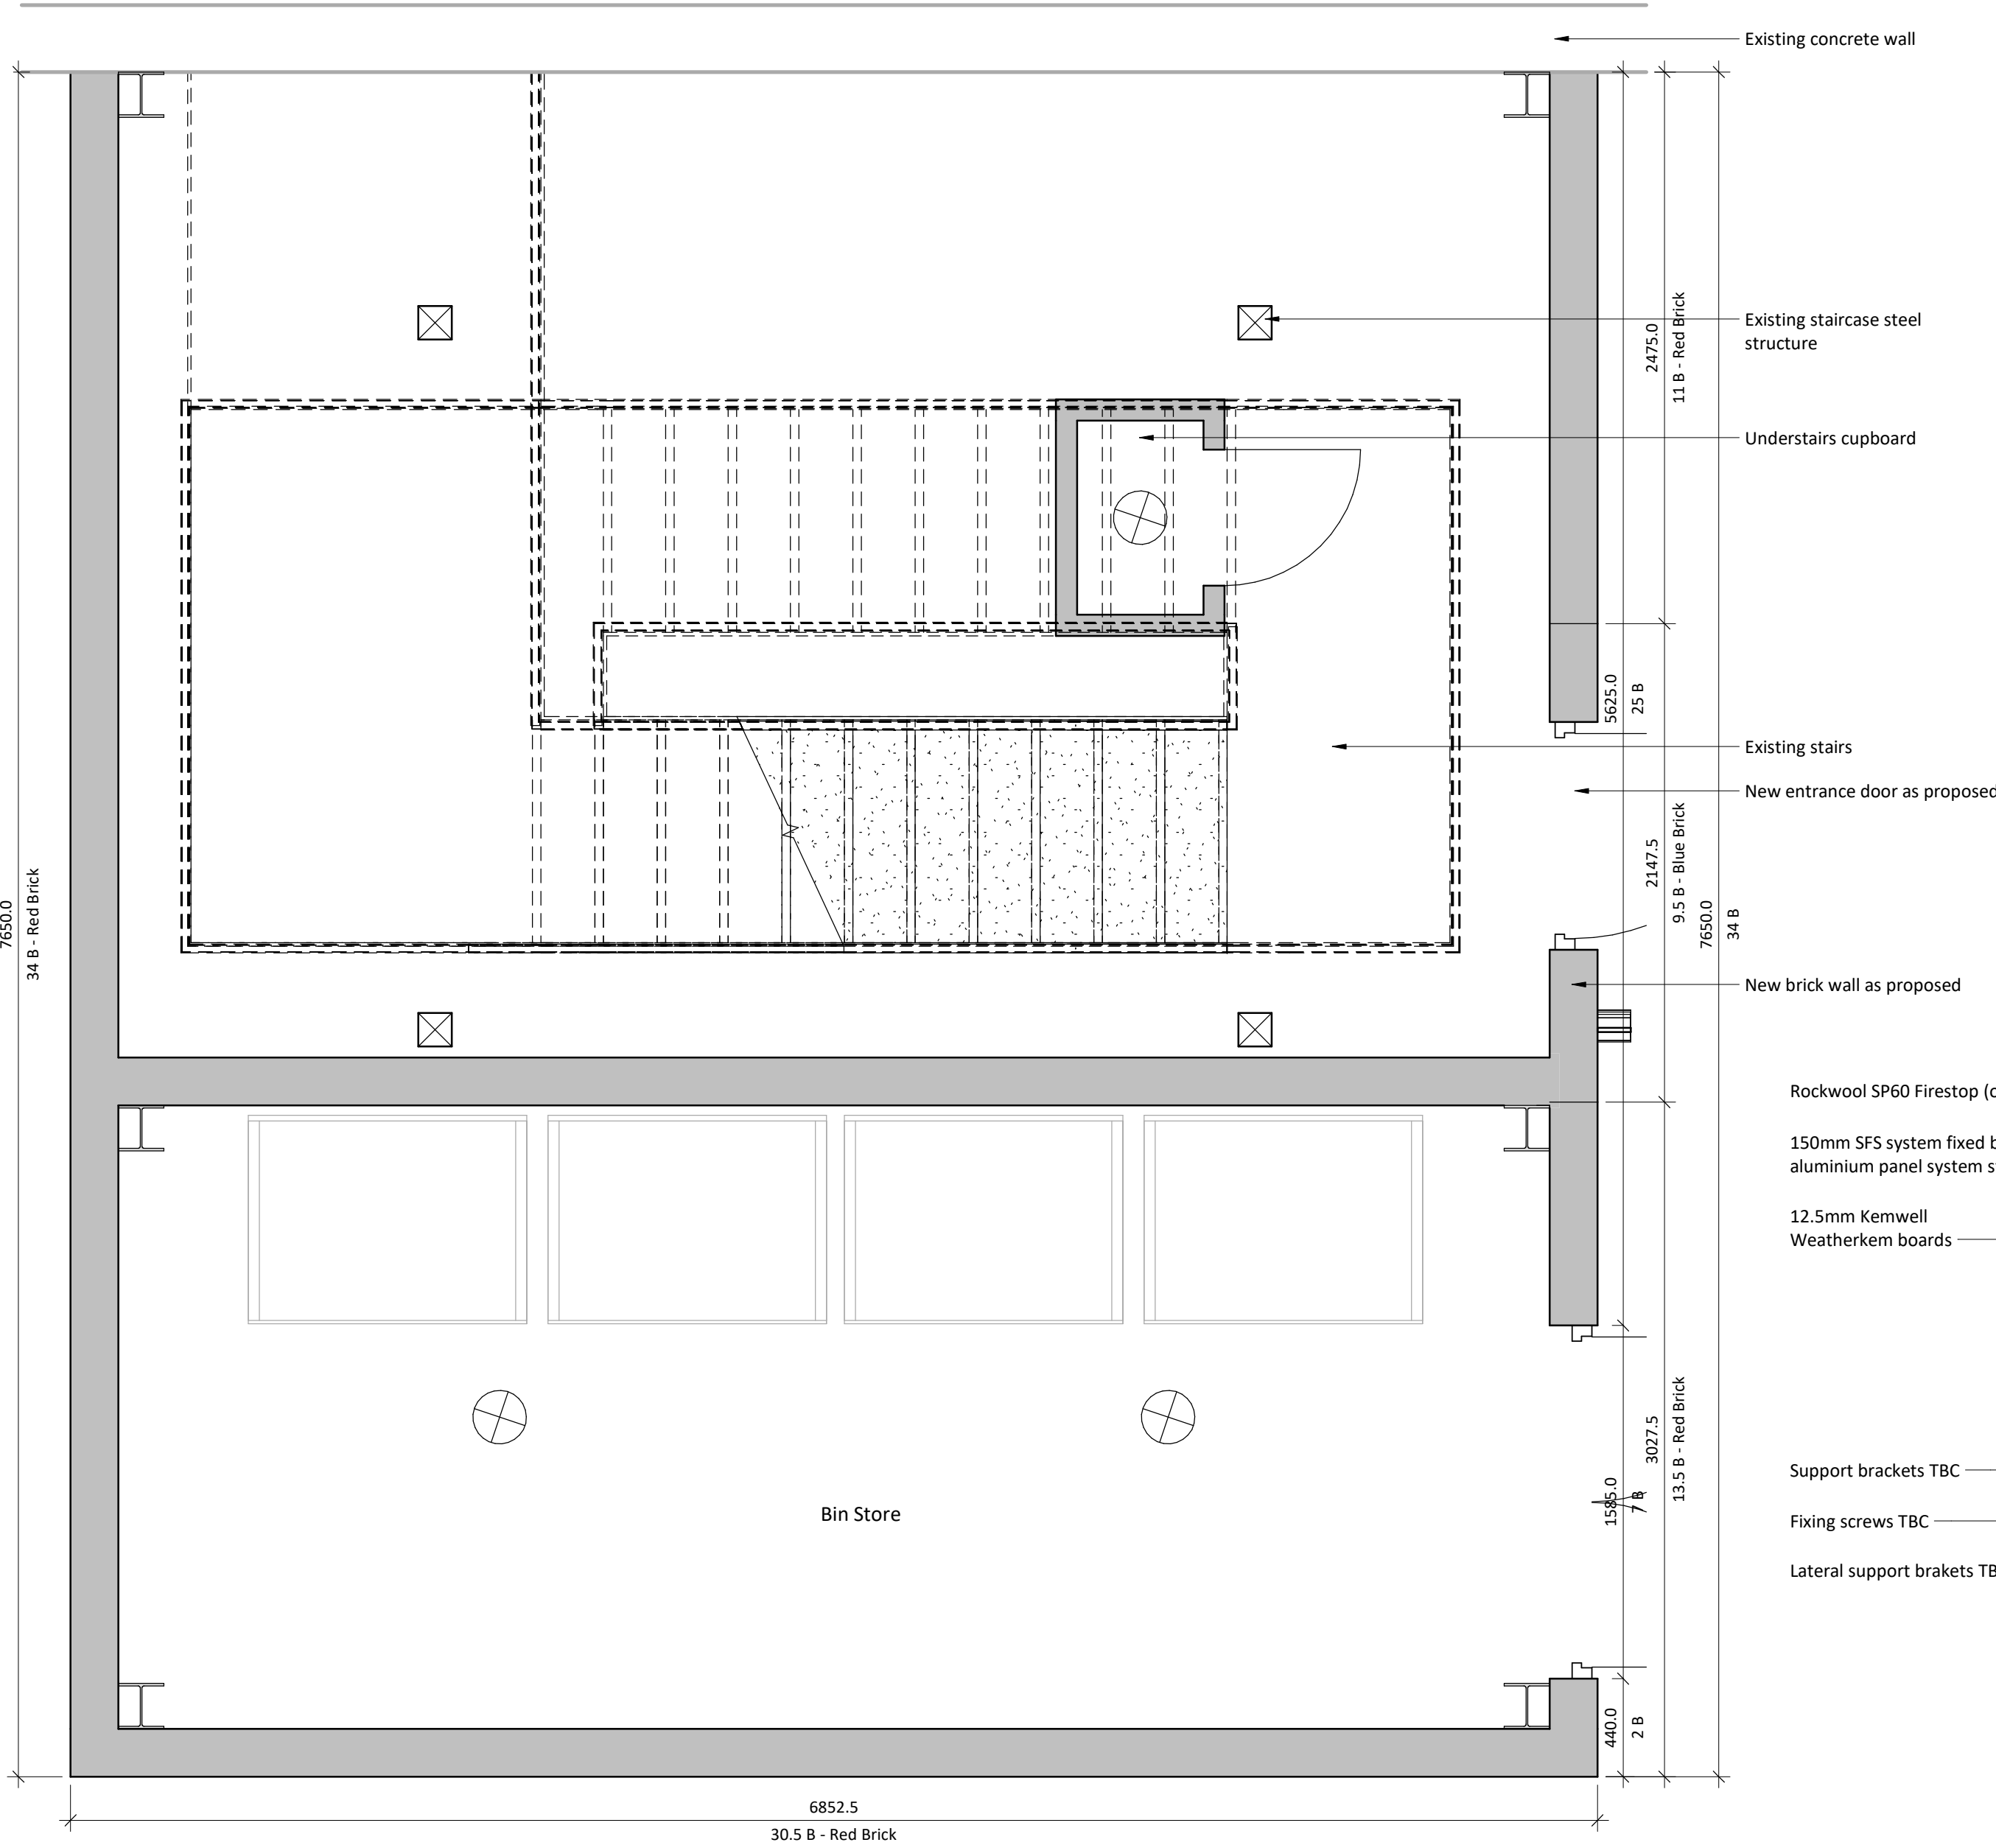


Staircase Surround Details - Thetford GF
1 : 25

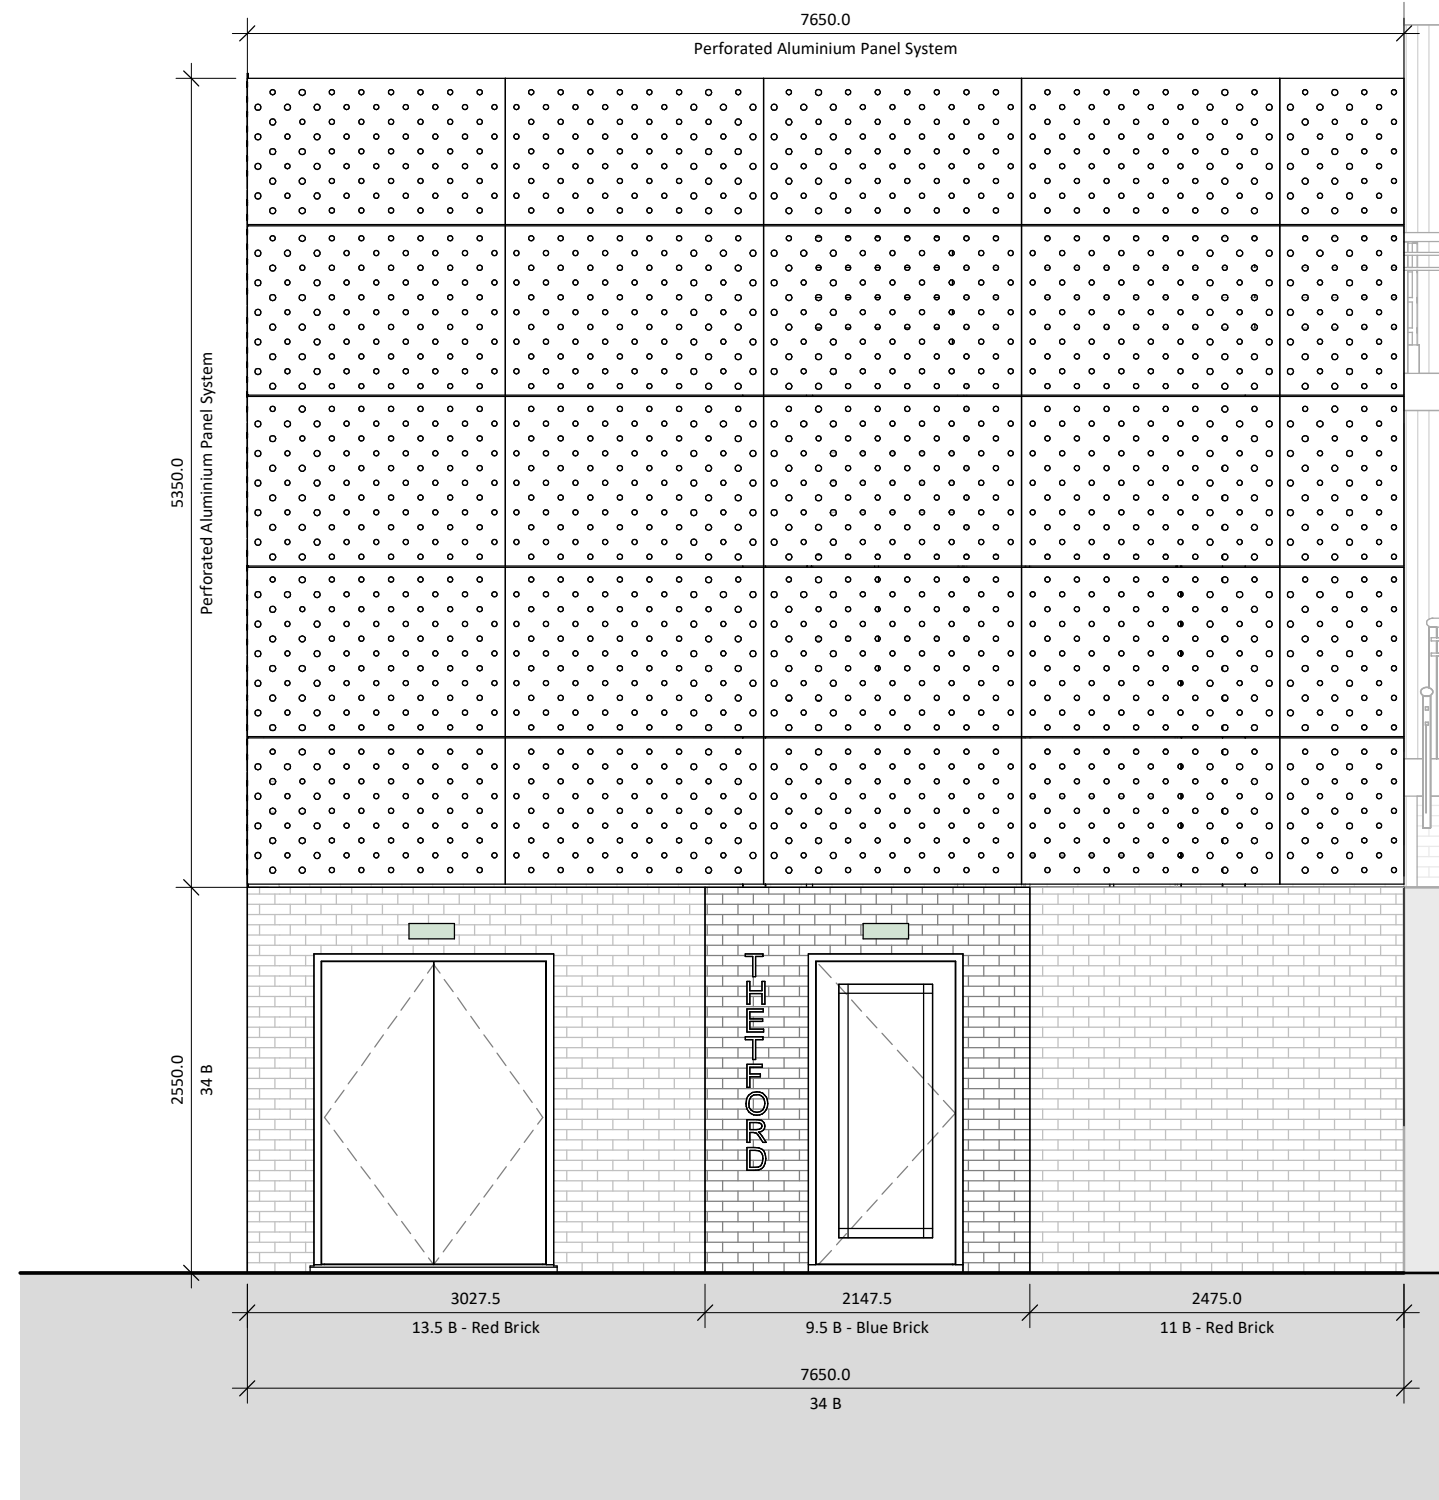

Staircase Surround Typical Elevations - Thetford
1 : 50

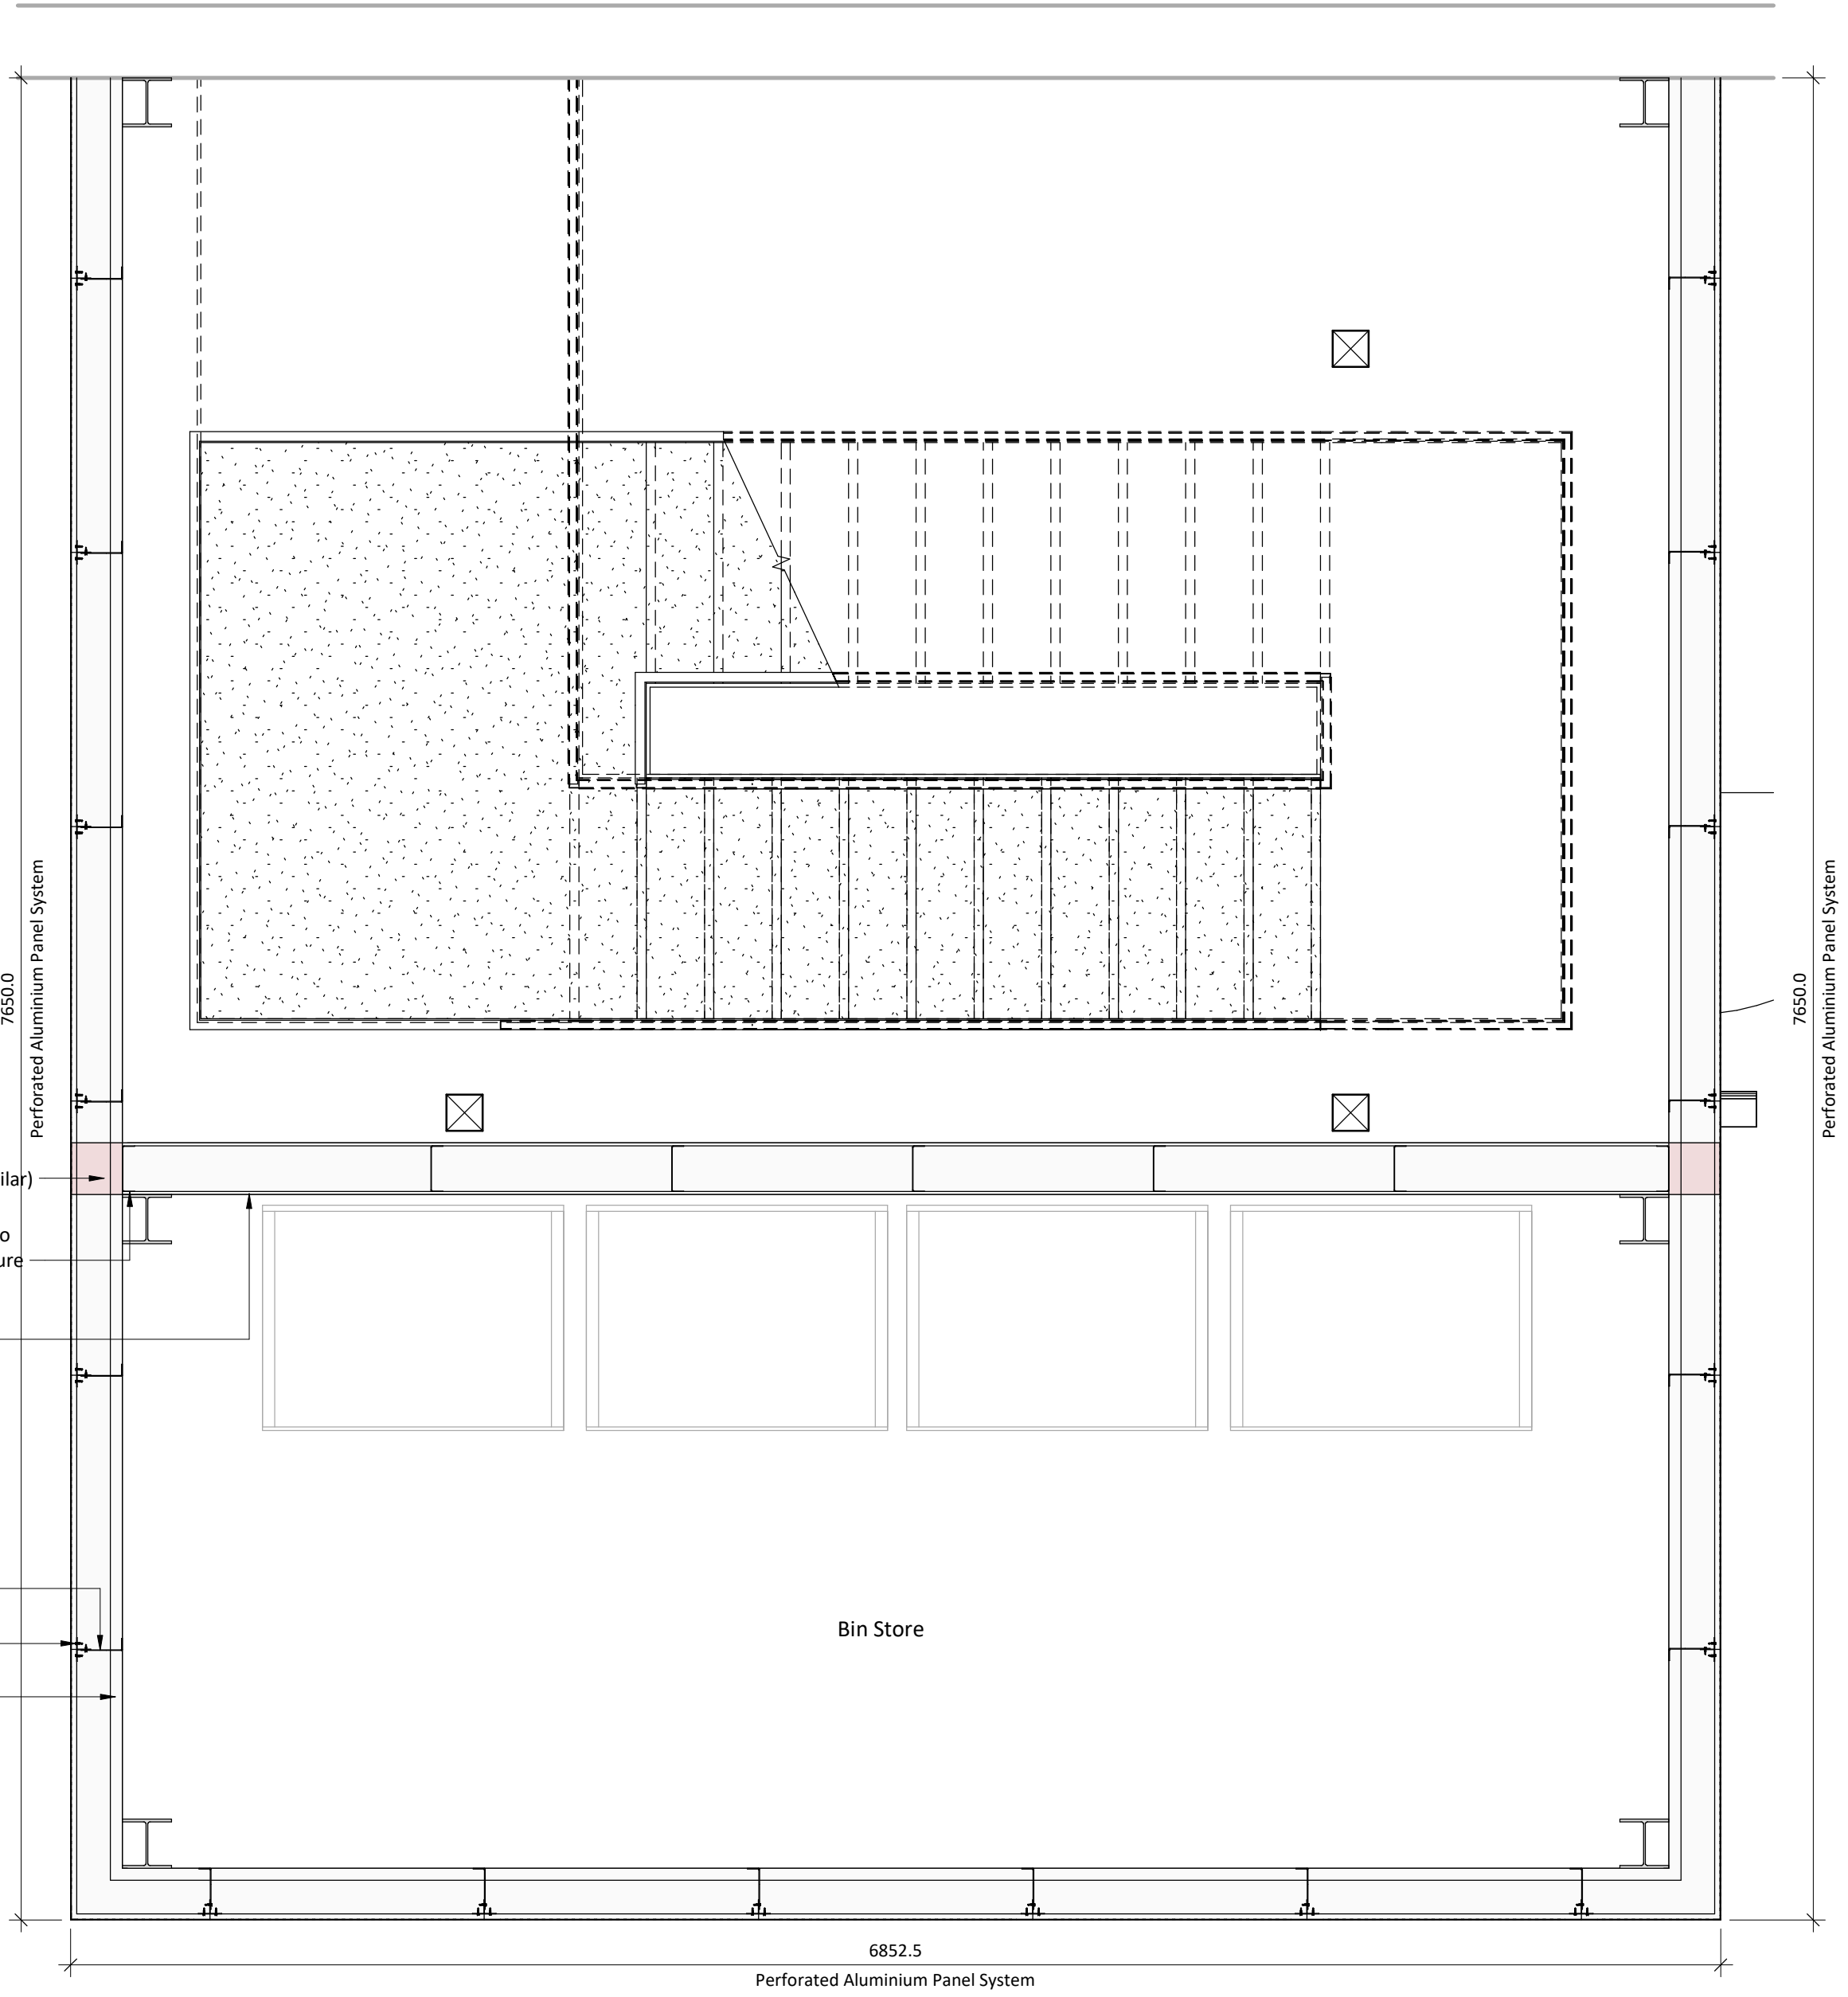

Staircase Surround Details - Thetford FF
1 : 25

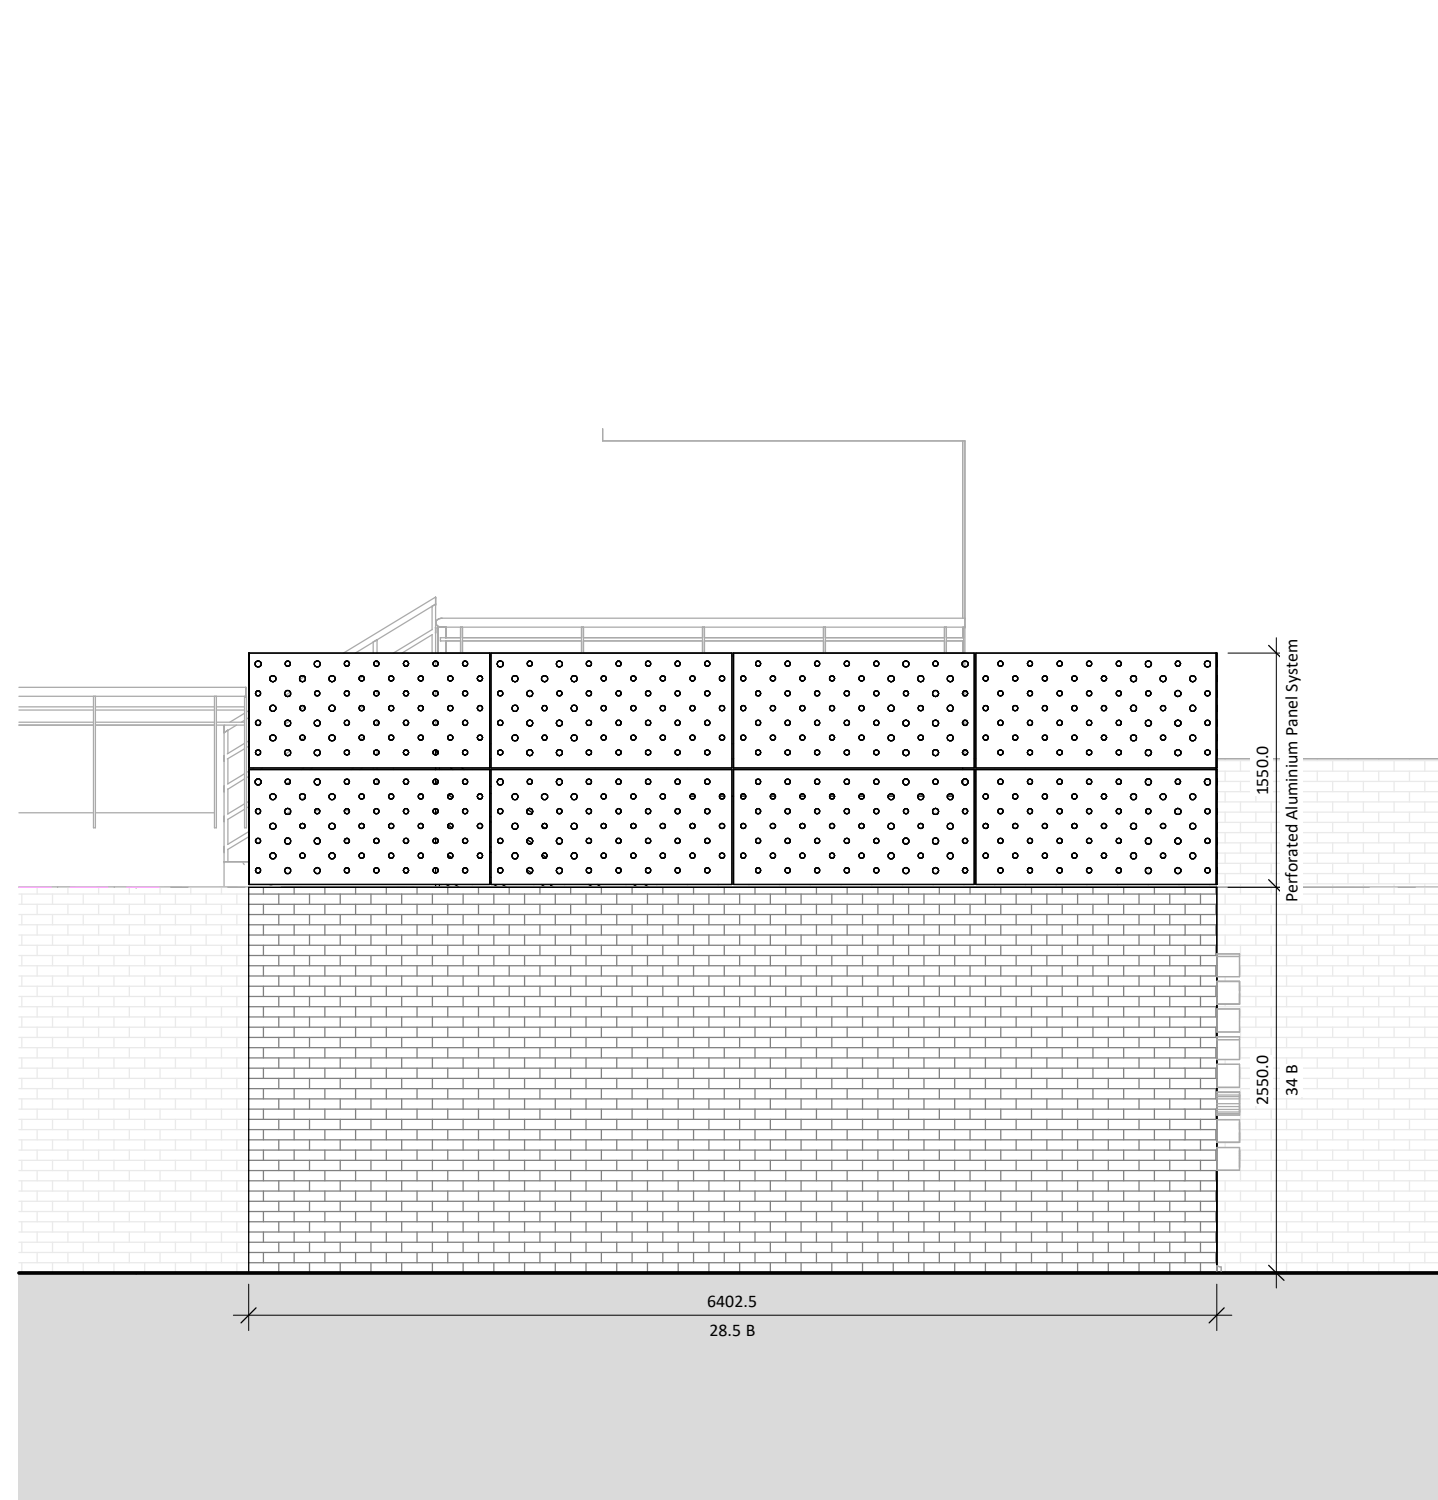

Staircase Surround Typical Elevations - Rear Thetford
1 : 50

This drawing is copyright Bernard Taylor Partnership Ltd and must not be copied or disclosed by or to any unauthorised persons without the prior written consent of Bernard Taylor Partnership Ltd.

Do not scale from this drawing. Do not take measurements from the CAD base. Any discrepancies are to be reported to the architect for clarification.

All dimensions are to be checked on site prior to construction, manufacture of any components and ordering of materials and equipment.

All materials and workmanship to be in accordance with the current British Standards and codes of practice.

0.5 0 0.5 1 1.5 2 2.5
SCALE
1:50
m

NOTES:

- Design of new staircase surround is to contractor's design
- All elements of the system are to be installed in strict accordance with manufacturer's written specification to meet fire spread/building regulations and Materials to be agrement certified
- All materials must achieve A2-s1, d0 or better
- Staircase shown is a typical example, some staircases may vary in design slightly

2	08.01.24	AP	Drawing revised following S.E. comments on the stair enclosure structure system.
1	06.12.22	AP	Drawing revised to show proposed fire stopping location.
Rev	Date	Int	Description

btp
ARCHITECTS

RIBA
Chartered Practice

CLIENT:
Rochdale Borough Housing

PROJECT:
LOWER FALINGE

DESCRIPTION:
Staircase Surround Details - Thetford Ph4

PURPOSE OF ISSUE:
Building Regulations

DRAWN BY:	CHECKED:	DATE:	SCALE @ A1:
AP	VS	30/06/23	As indicated

JOB NO:	STATUS CODE:	DRAWING NO:	REV
3749	S2	114	2

FILE IDENTIFIER:
LF-BTP-00-ZZ-DR-A-3749_114.2

Elizabeth House 486 Didsbury Road Heaton Mersey Stockport SK4 3BS
0161 443 1221 info@bernardtaylor.co.uk www.btparchitects.co.uk