



BUILDING DRAWINGS

of

53, Borrowdale Drive, Rochdale,
Lancashire, England.

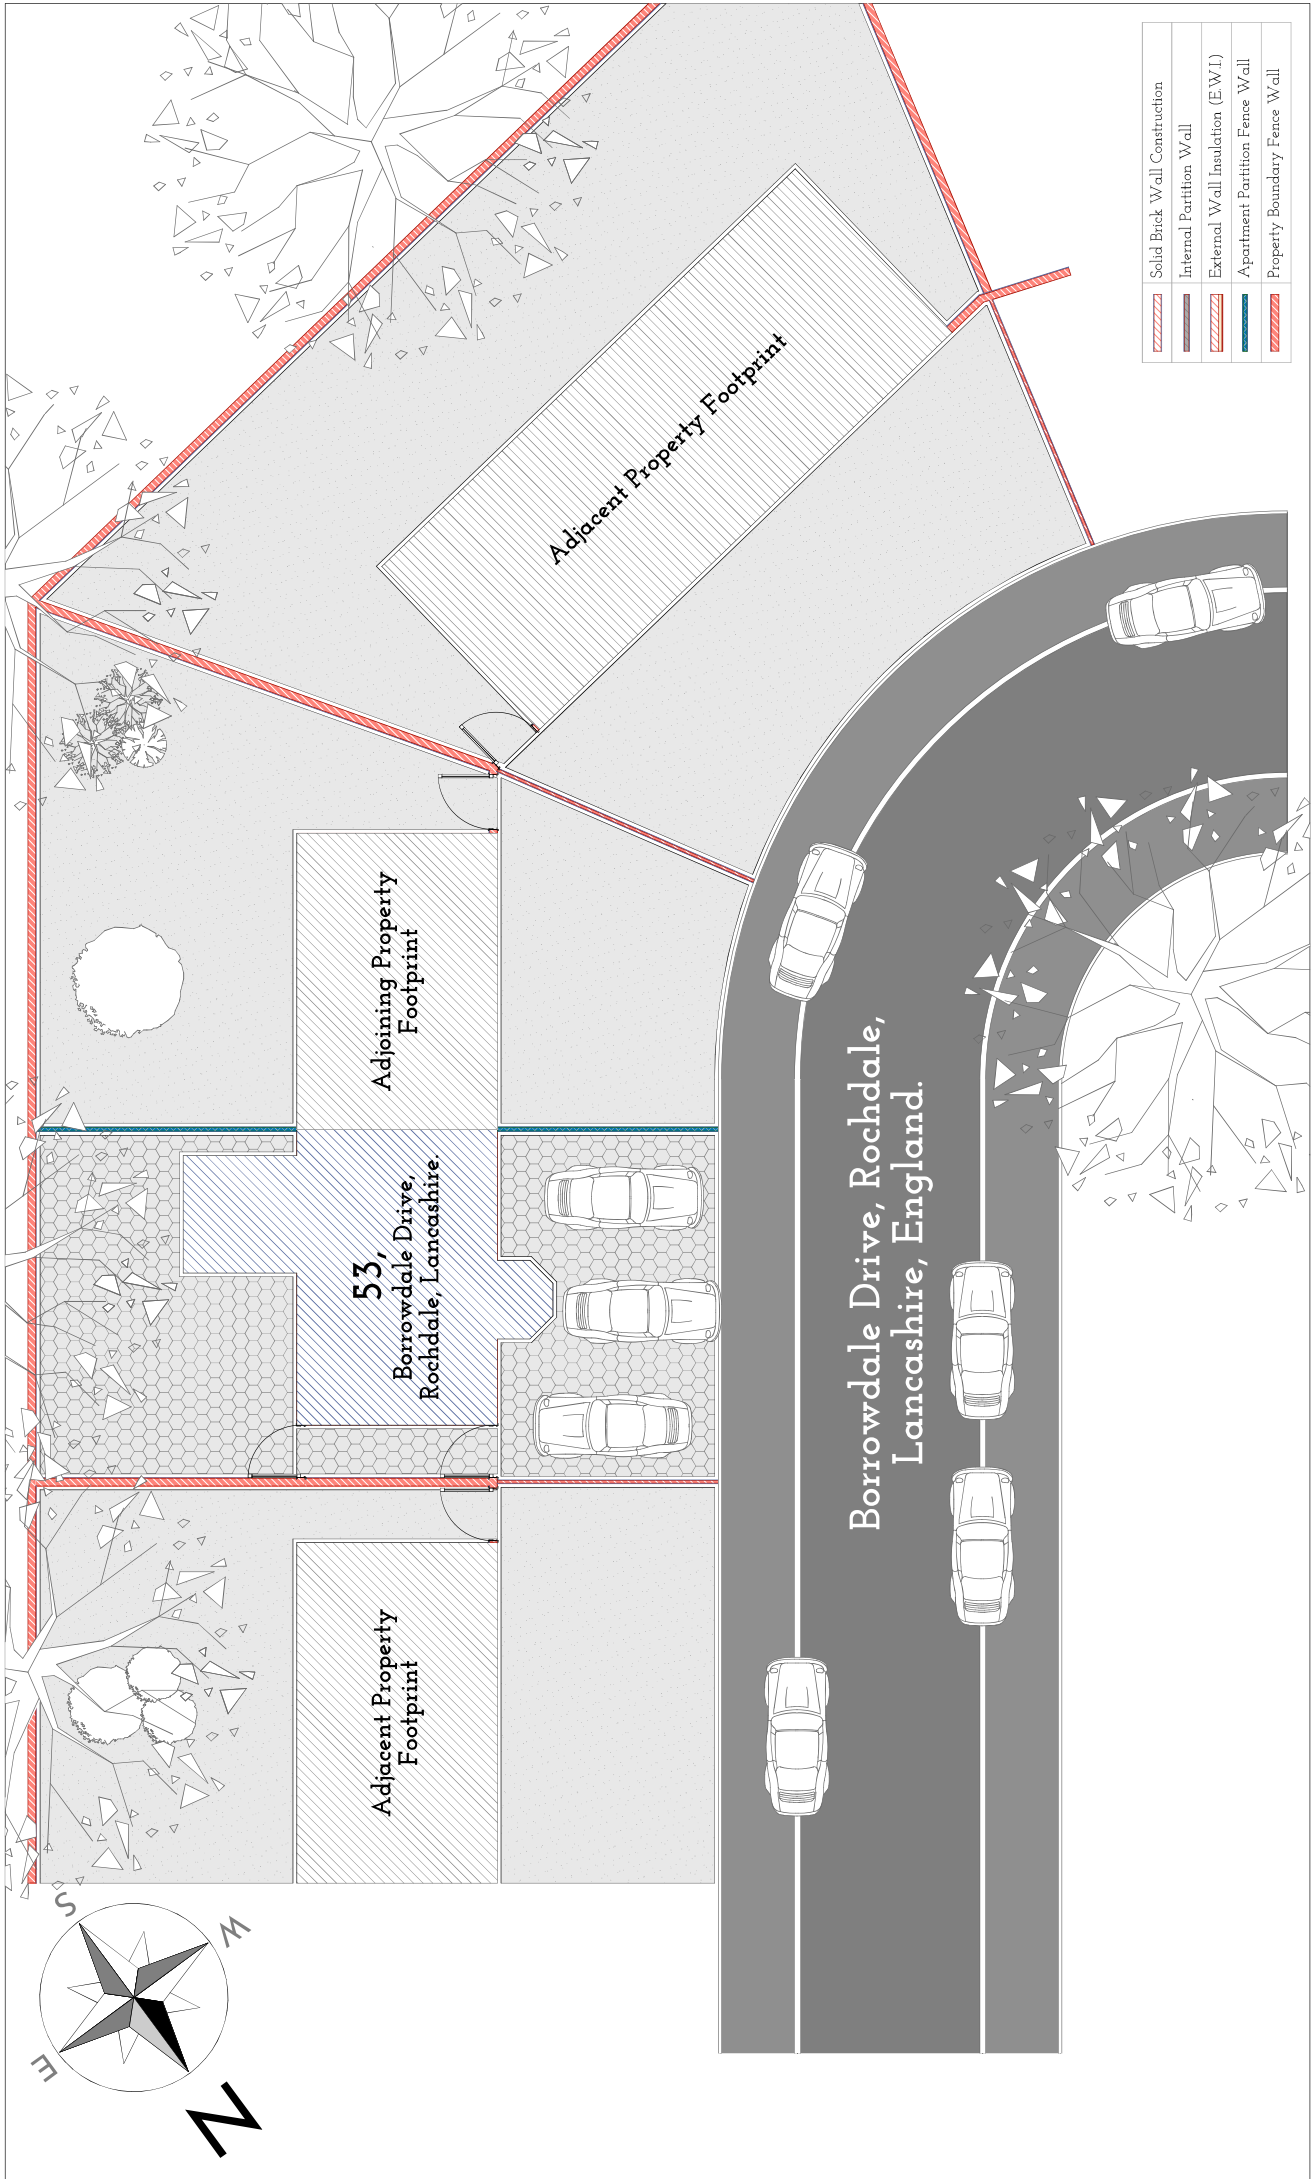

No.	Description	Date					
			Project		53, Borrowdale Drive. Rochdale, Lancashire, England.		Client :  E.ON
			Postal code		OL11 3JZ		
			Sheet				
			Site Plan				
			Date		28/09/2024		Revisions
			Drawing Number		A02		
			Scale (@ A2)		1:100		
			Project Number				

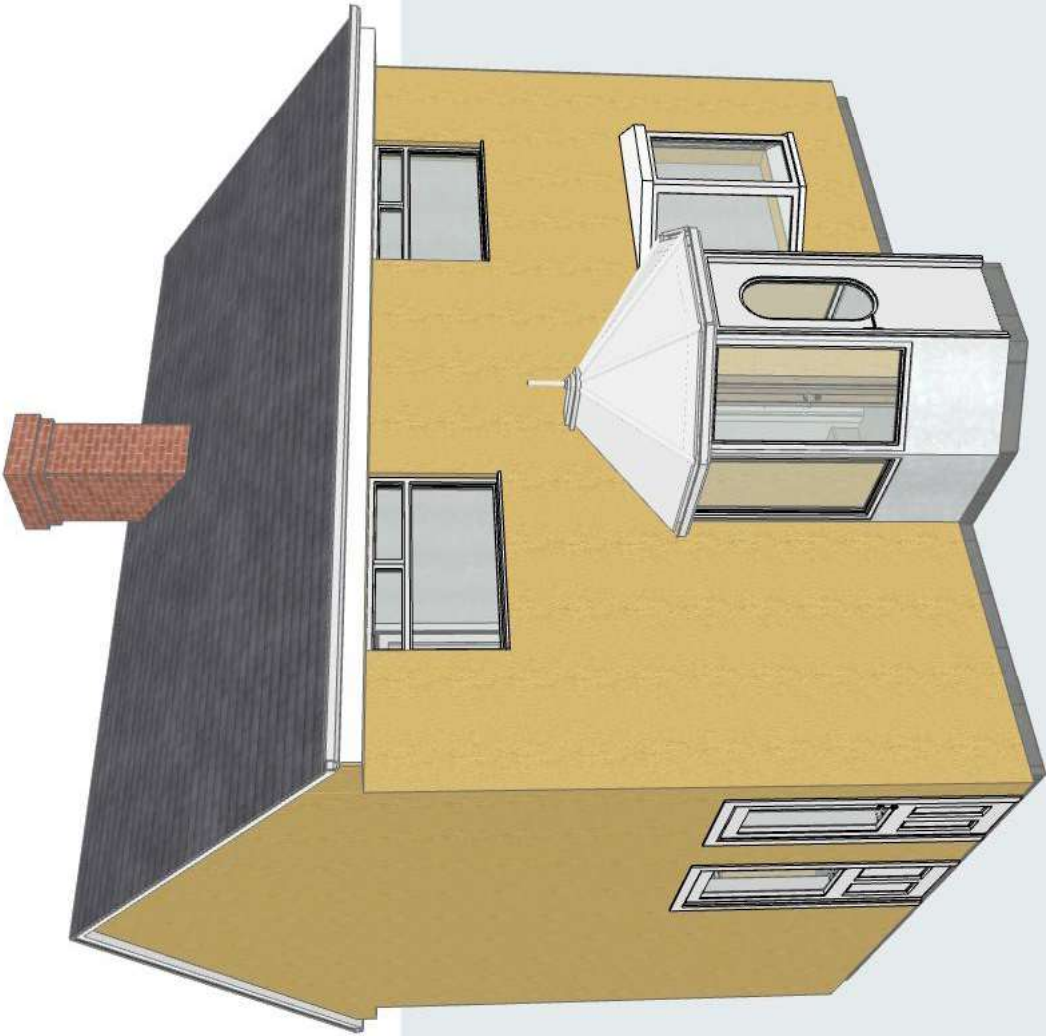

No.	Description	Date	
-----	-------------	------	--	--	



No.	Description	Date

Project



Postal code

Sheet

53, Borrowdale Drive,
Rochdale, Lancashire, England.
OL11 3JZ



3d

Client :	E.ON		
Date	Drawing Number	Scale (@ A2)	Revisions
28/09/2024	A04	1:100	
Project Number			

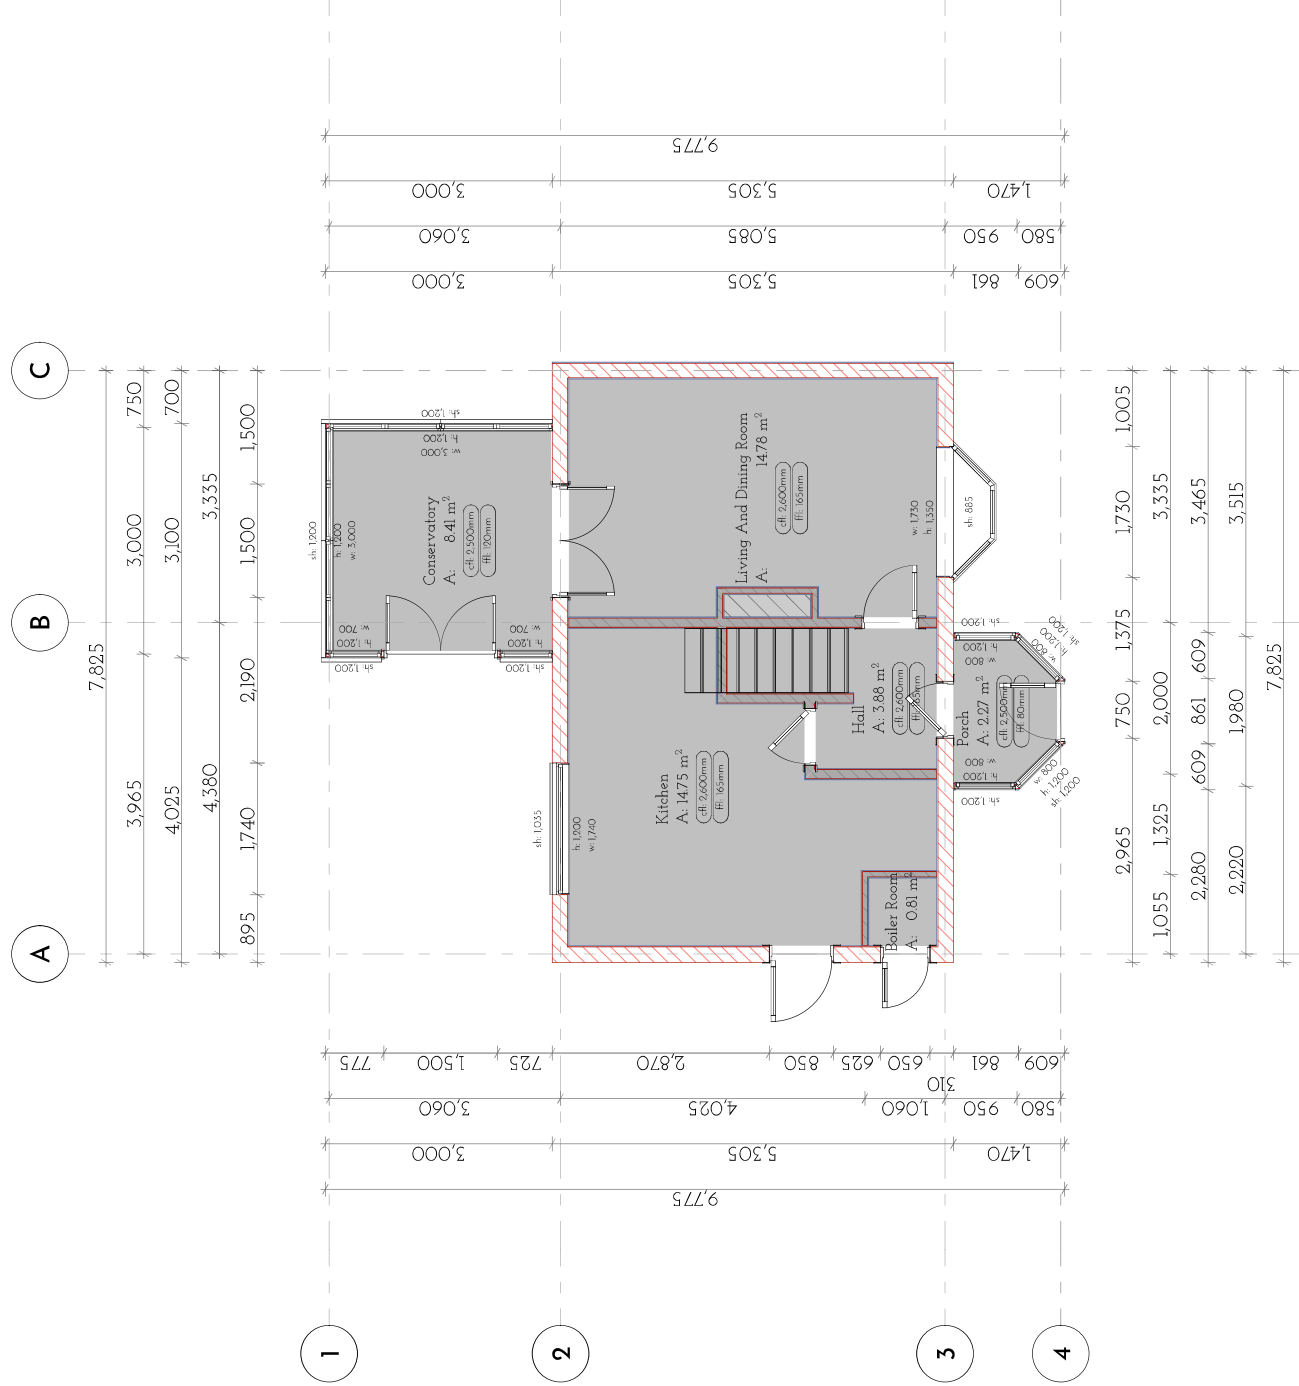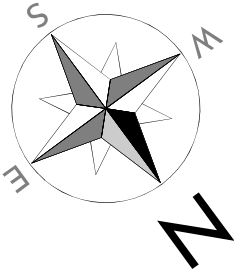


	Solid Brick Wall Construction
	Internal Partition Wall
	External Wall Insulation (EWI)
w	Width (window)
h	Height (window)
sh	Sill Height
cl	Cladding Finish Level
fl	Floor Finish Level

No.	Description	Date	Client : 53, Borrowdale Drive, Rochdale, Lancashire, England.			E.ON	
			Project	Postal code	Sheet	Date	Revisions
			OL11 3JZ			28/09/2024	
						A 05	
						1:50	
						Scale (@ A2)	
						Drawing Number	
						Project Number	
						Ground Floor Plan	

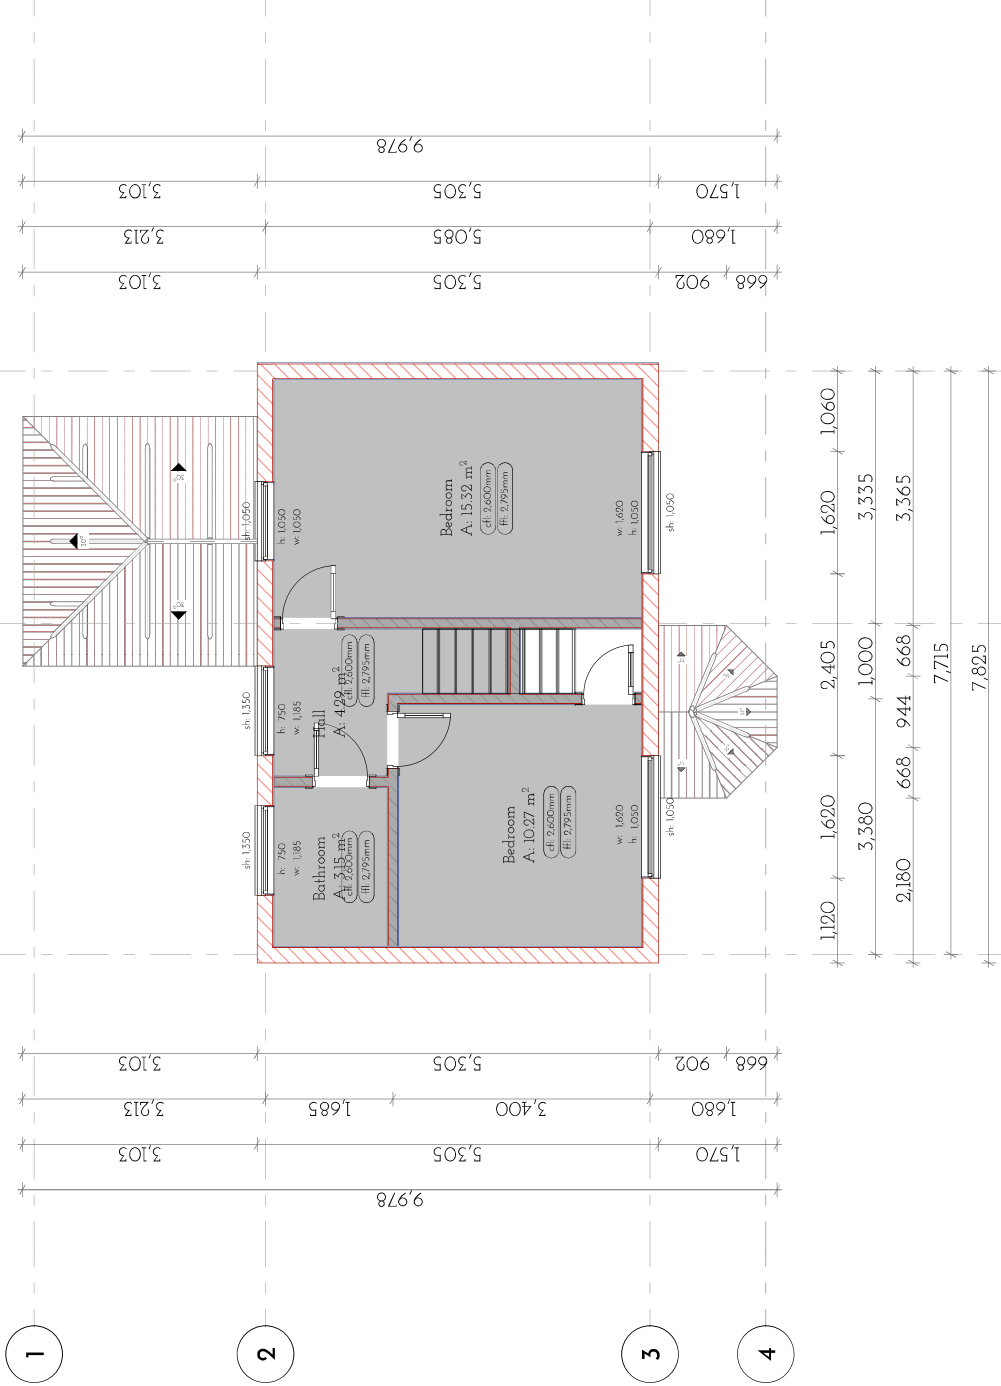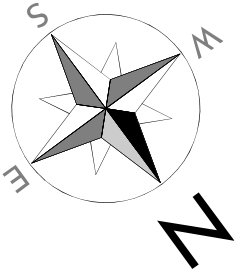


	Solid Brick Wall Construction
	Internal Partition Wall
	External Wall Insulation (EWI)
w	Width (window)
h	Height (window)
sh	Sill Height
dfl	Calling Finish Level
fl	Floor Finish Level

No.	Description	Date	Project			Client :	
			53, Borrowdale Drive, Rochdale, Lancashire, England.			E.ON	
			Postal code			Date	
			Sheet			28/09/2024	
			First Floor Plan			Drawing Number	Revisions
						A 06	Scale (@ A2) 1:50
						Project Number	

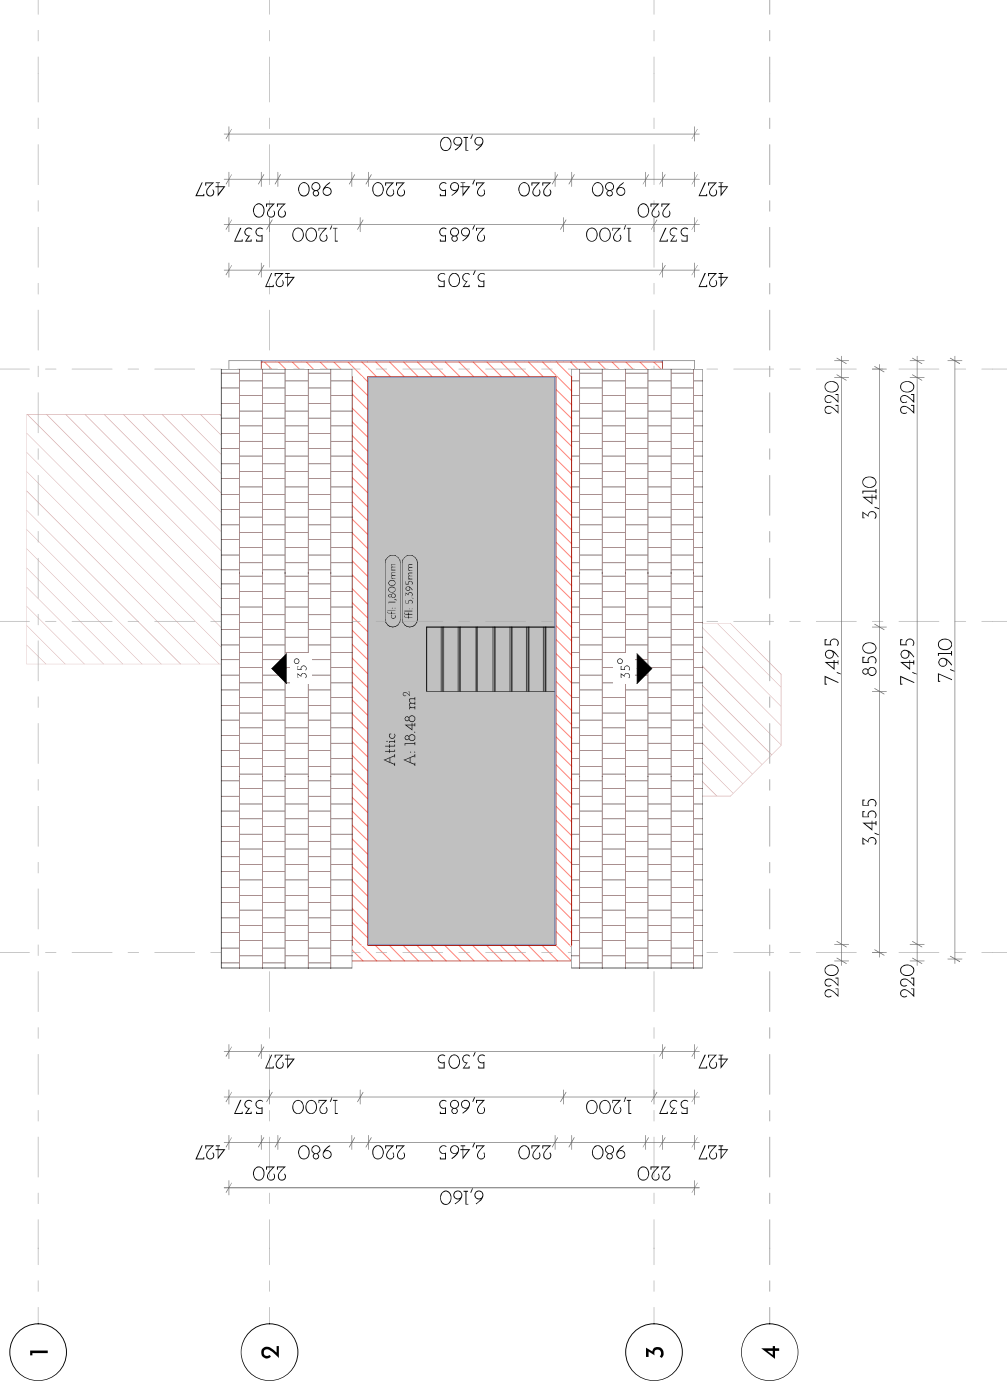


	Solid Brick Wall Construction
	Internal Partition Wall
	External Wall Insulation (EWI)
w	Width (window)
h	Height (window)
ah	Sill Height
cf	Ceiling Finish Level
fl	Floor Finish Level

		Project		53, Borrowdale Drive, Rochdale, Lancashire, England.		Client :  E.ON	
		Postal code		OL11 3JZ			
		Sheet		Attic Floor Plan		Date 28/09/2024	
						Drawing Number A07	
						Scale (@ A2) 1:50	
						Revision	
						Project Number	

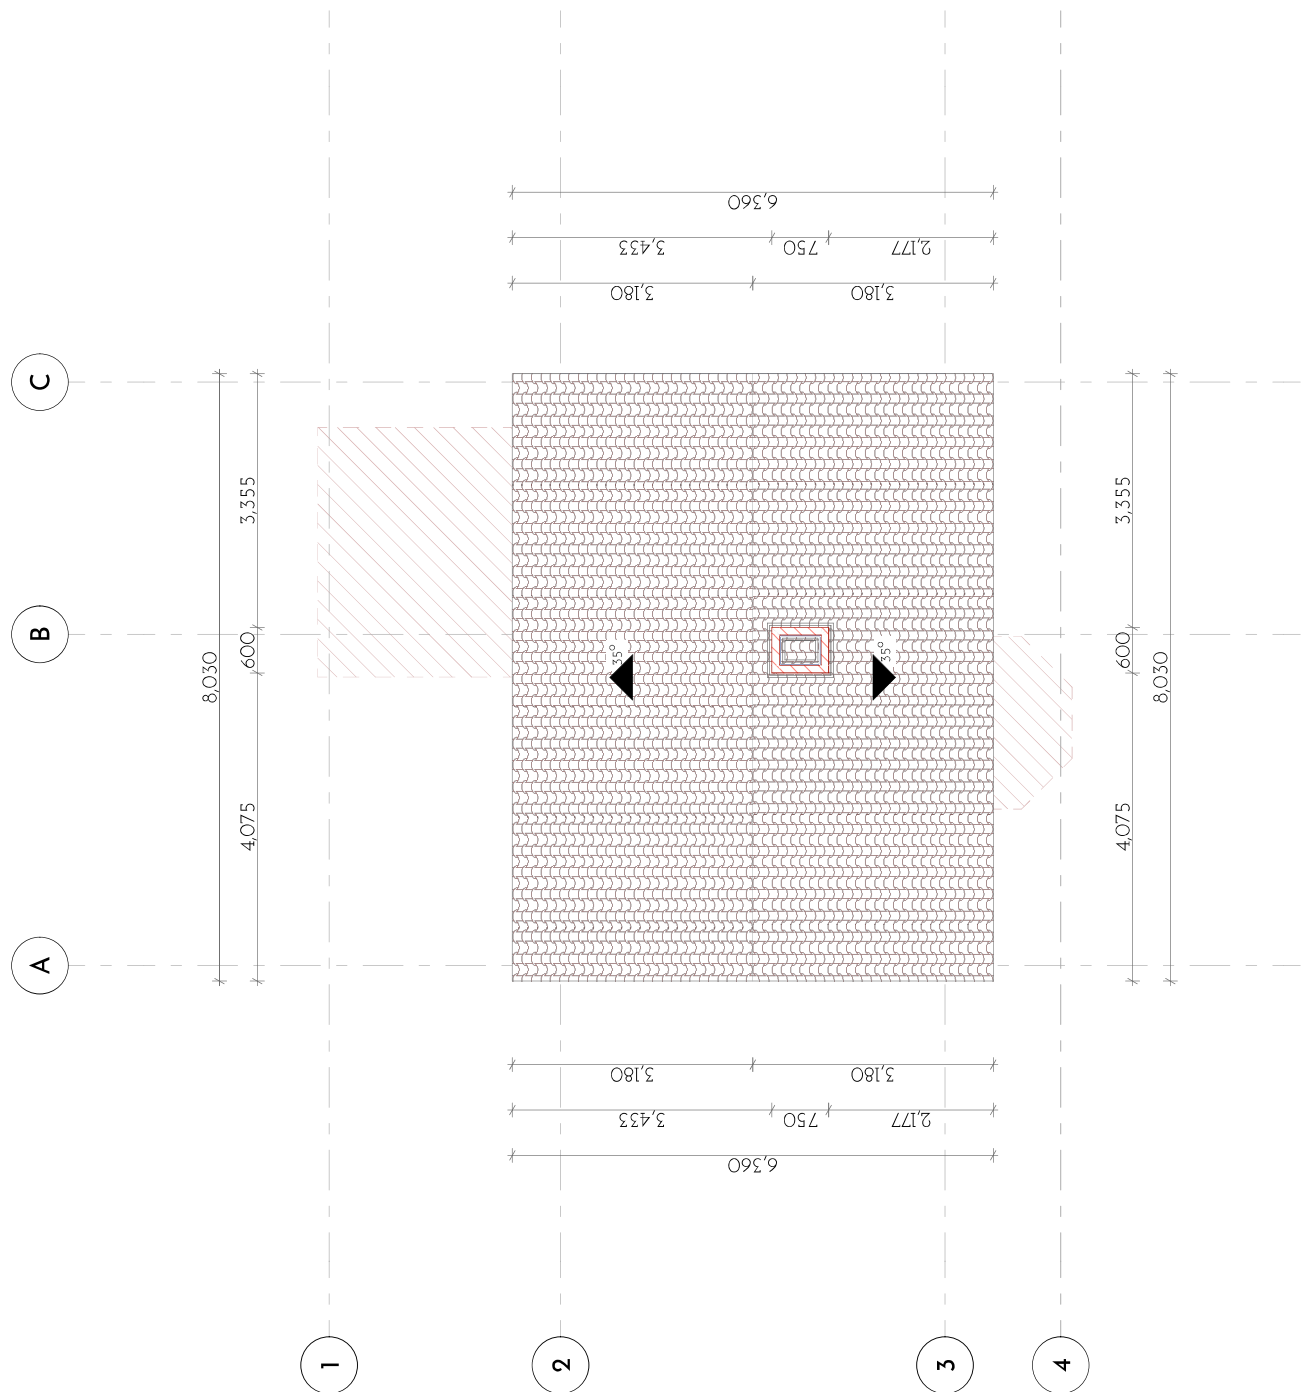


	Solid Brick Wall Construction
	Internal Partition Wall
	External Wall Insulation (EWI)
	Width (window)
	Height (window)
	Sill Height
	Ceiling Finish Level
	Floor Finish Level

[illegible]

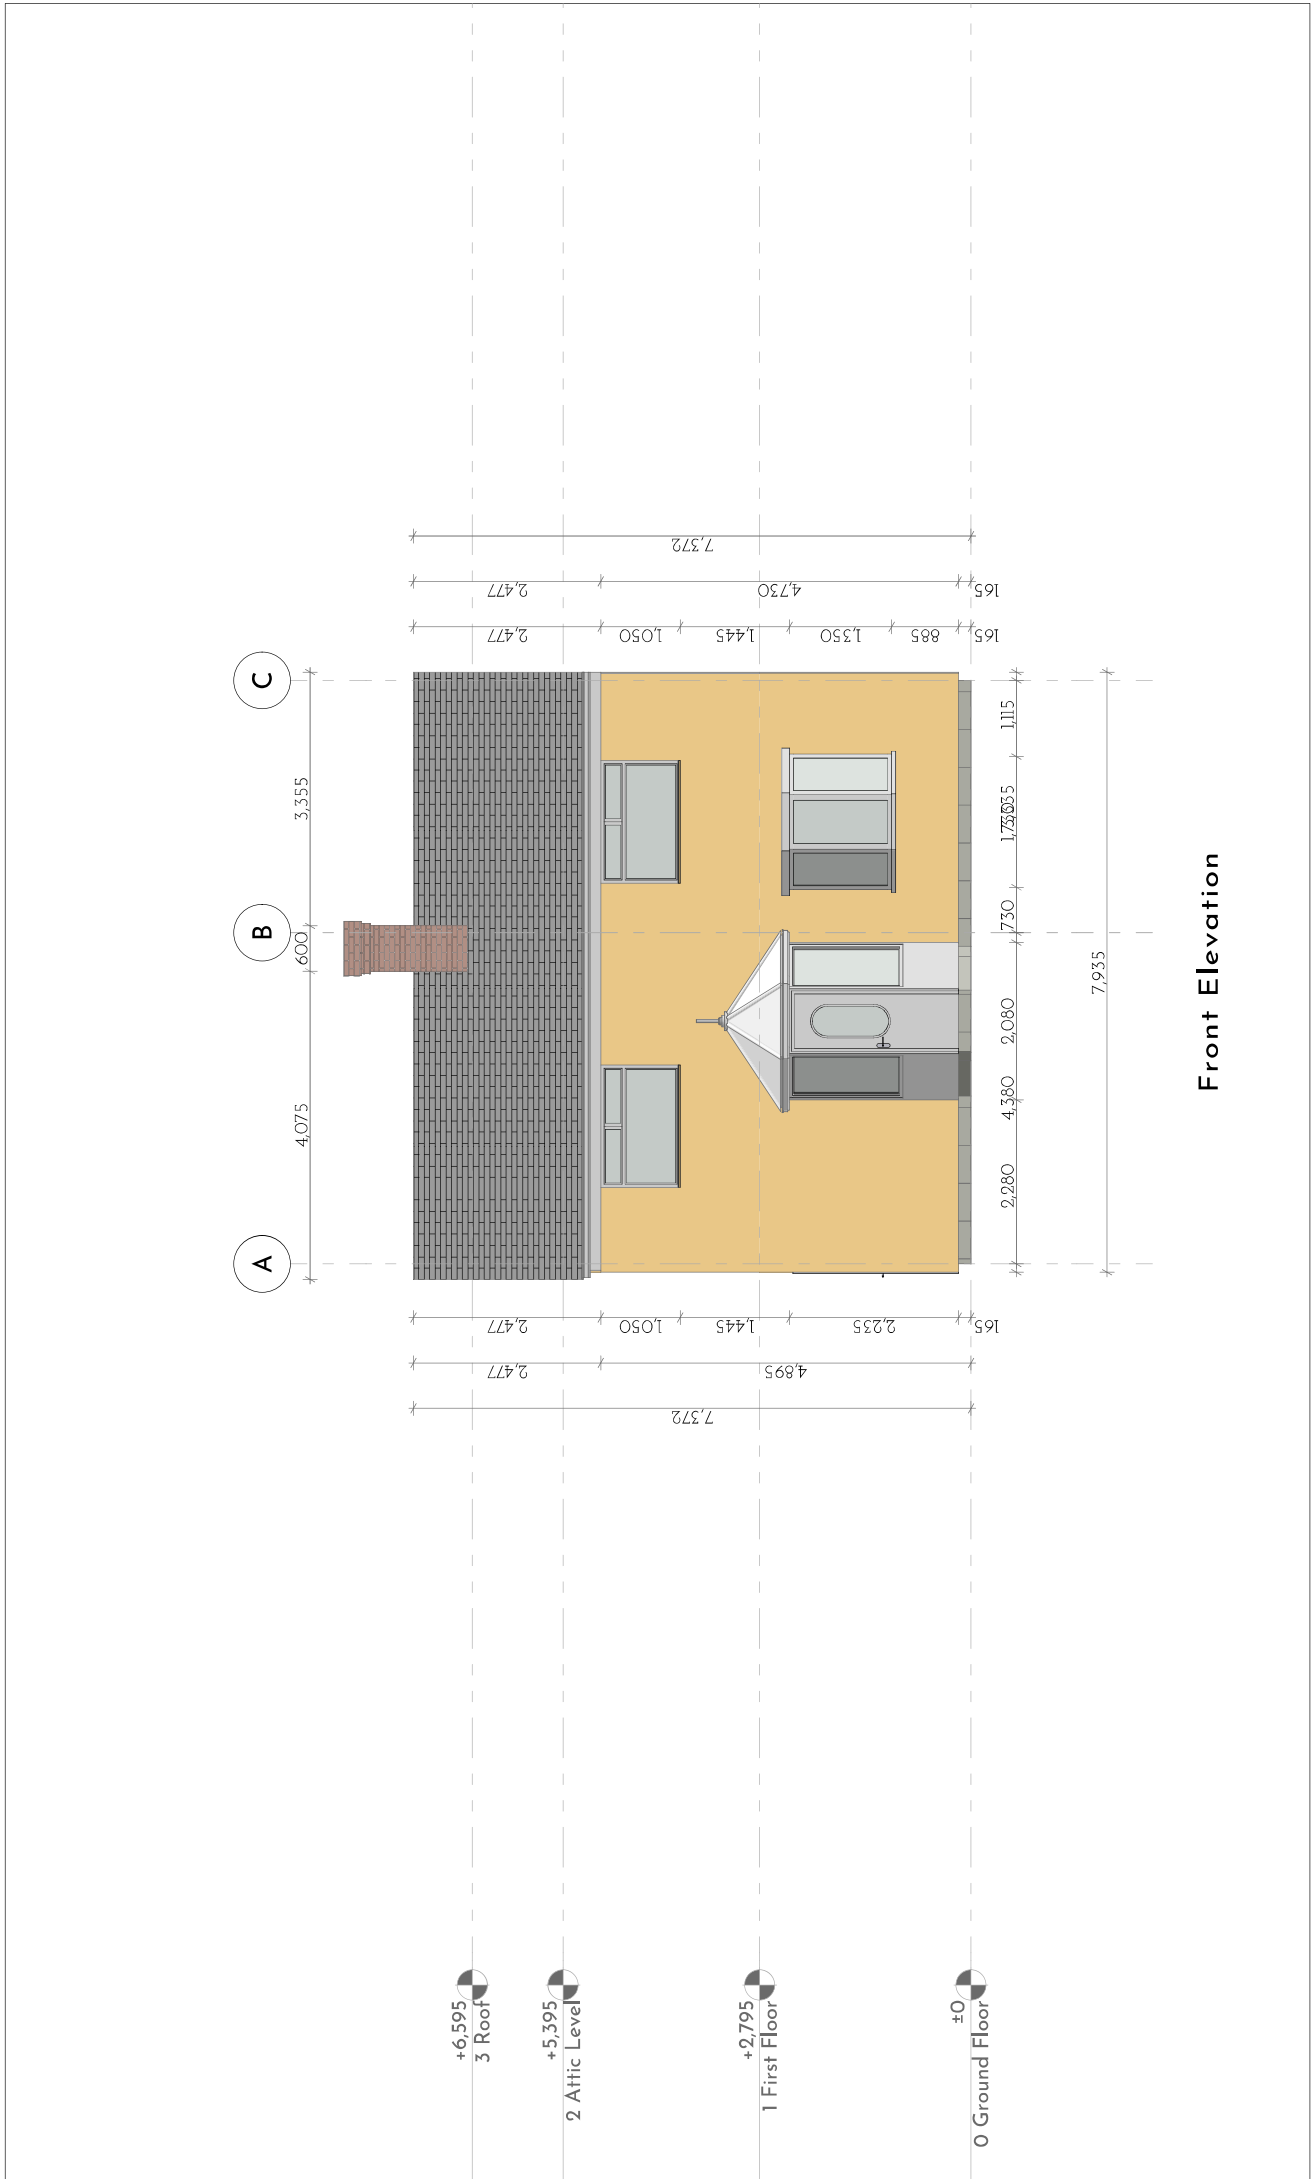

Front Elevation

--	--	

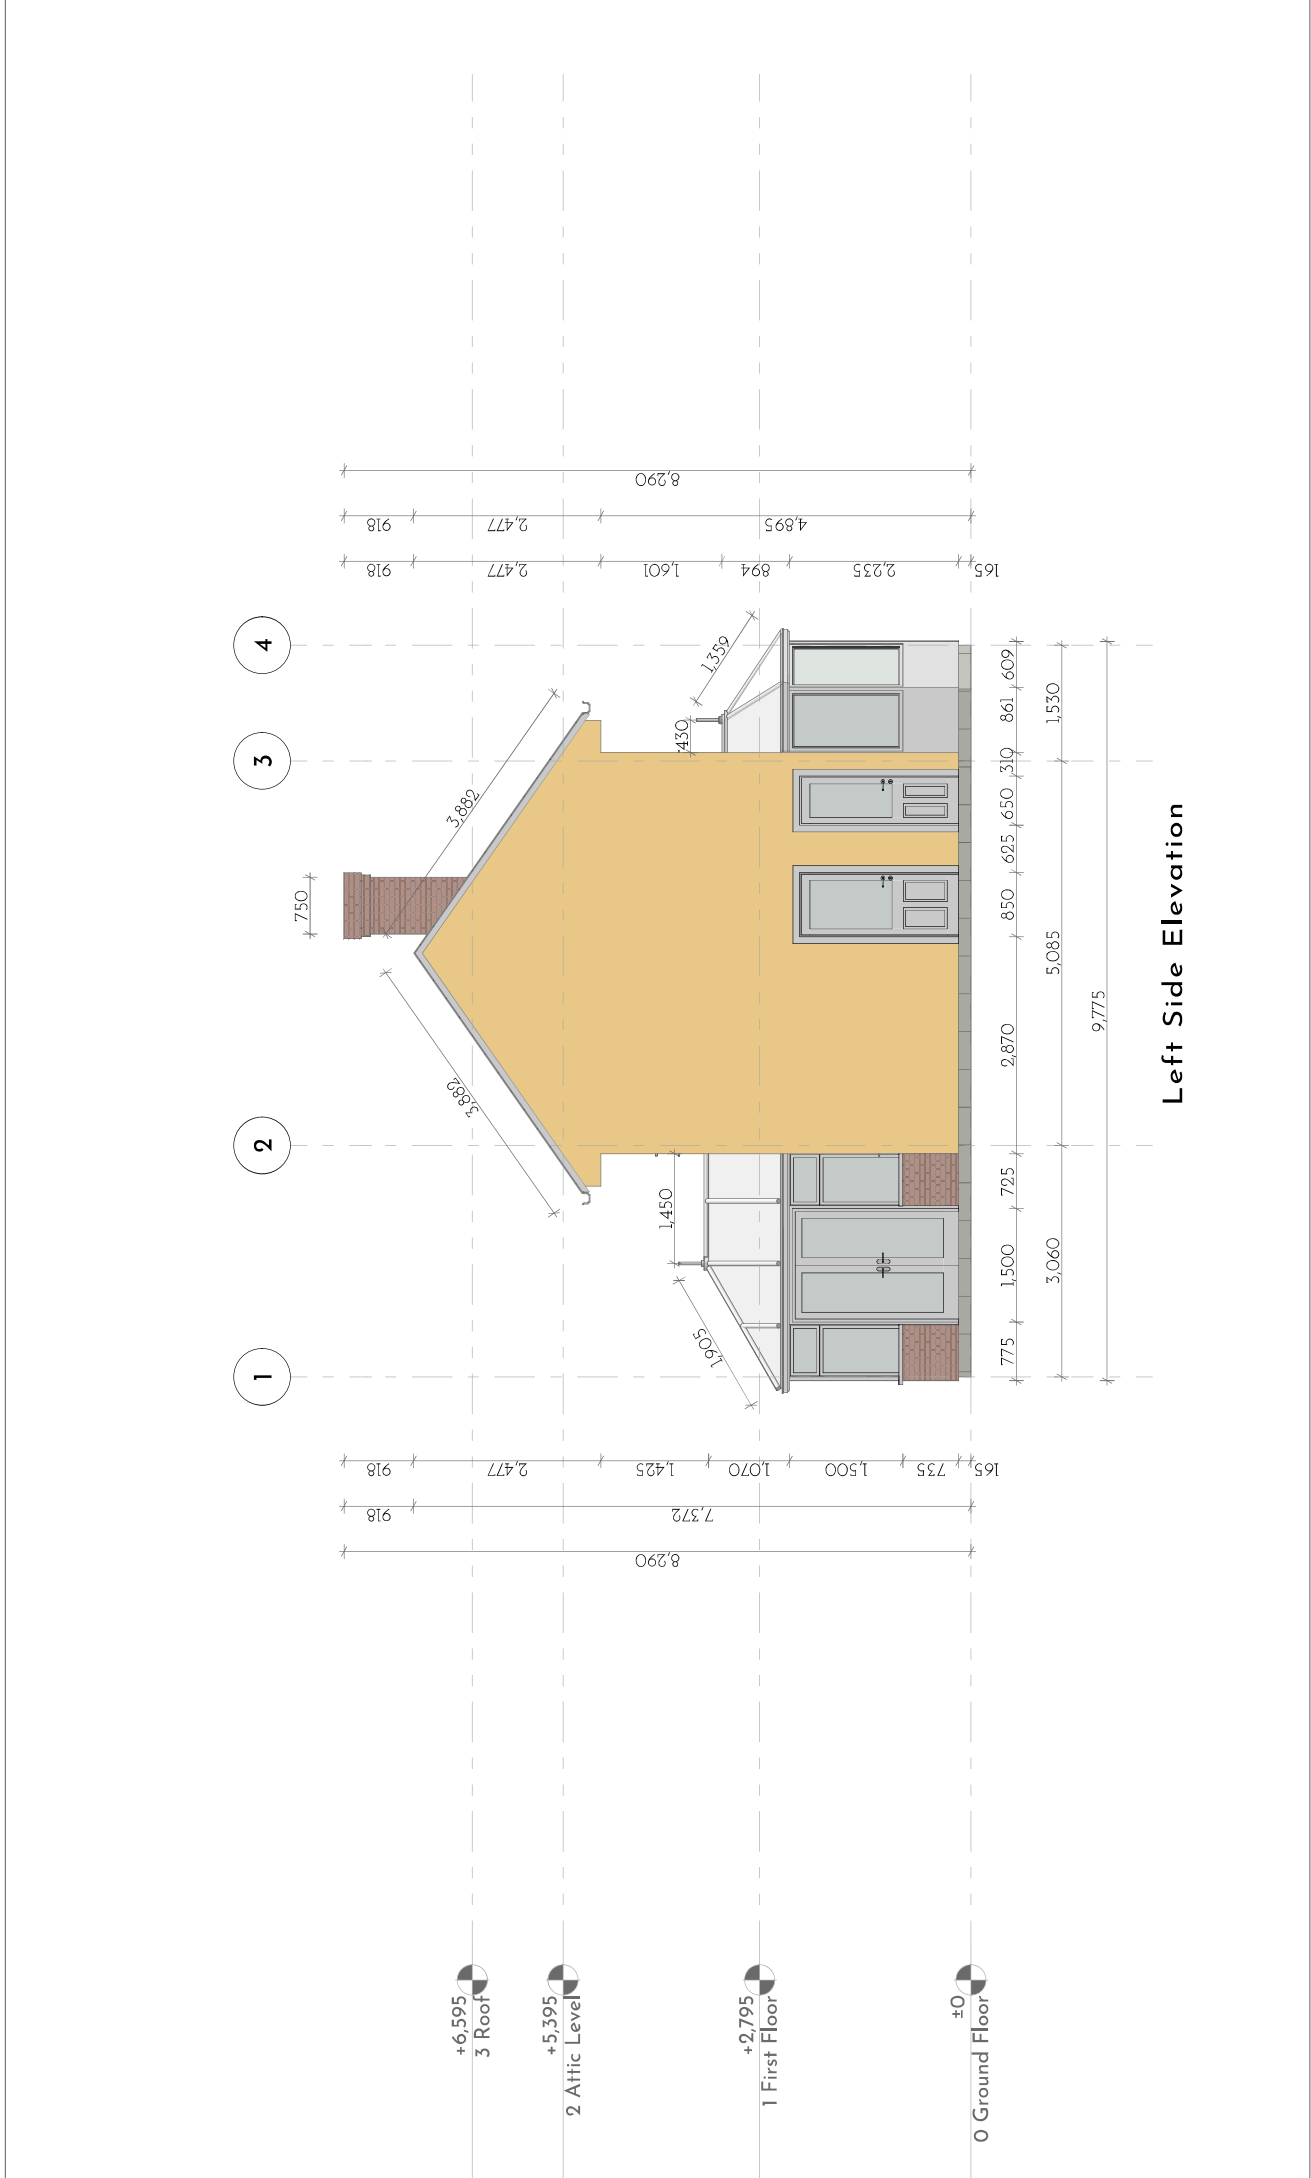

No.	Description	Date

Project

53, Borrowdale Drive,
Rochdale, Lancashire, England.


Postal code

OL11 3JZ

Sheet

Left Side Elevation

Client :	E.ON		
Date	Drawing Number	Scale (@ A2)	Revisions
28/09/2024	A11	1:50	
Project Number			

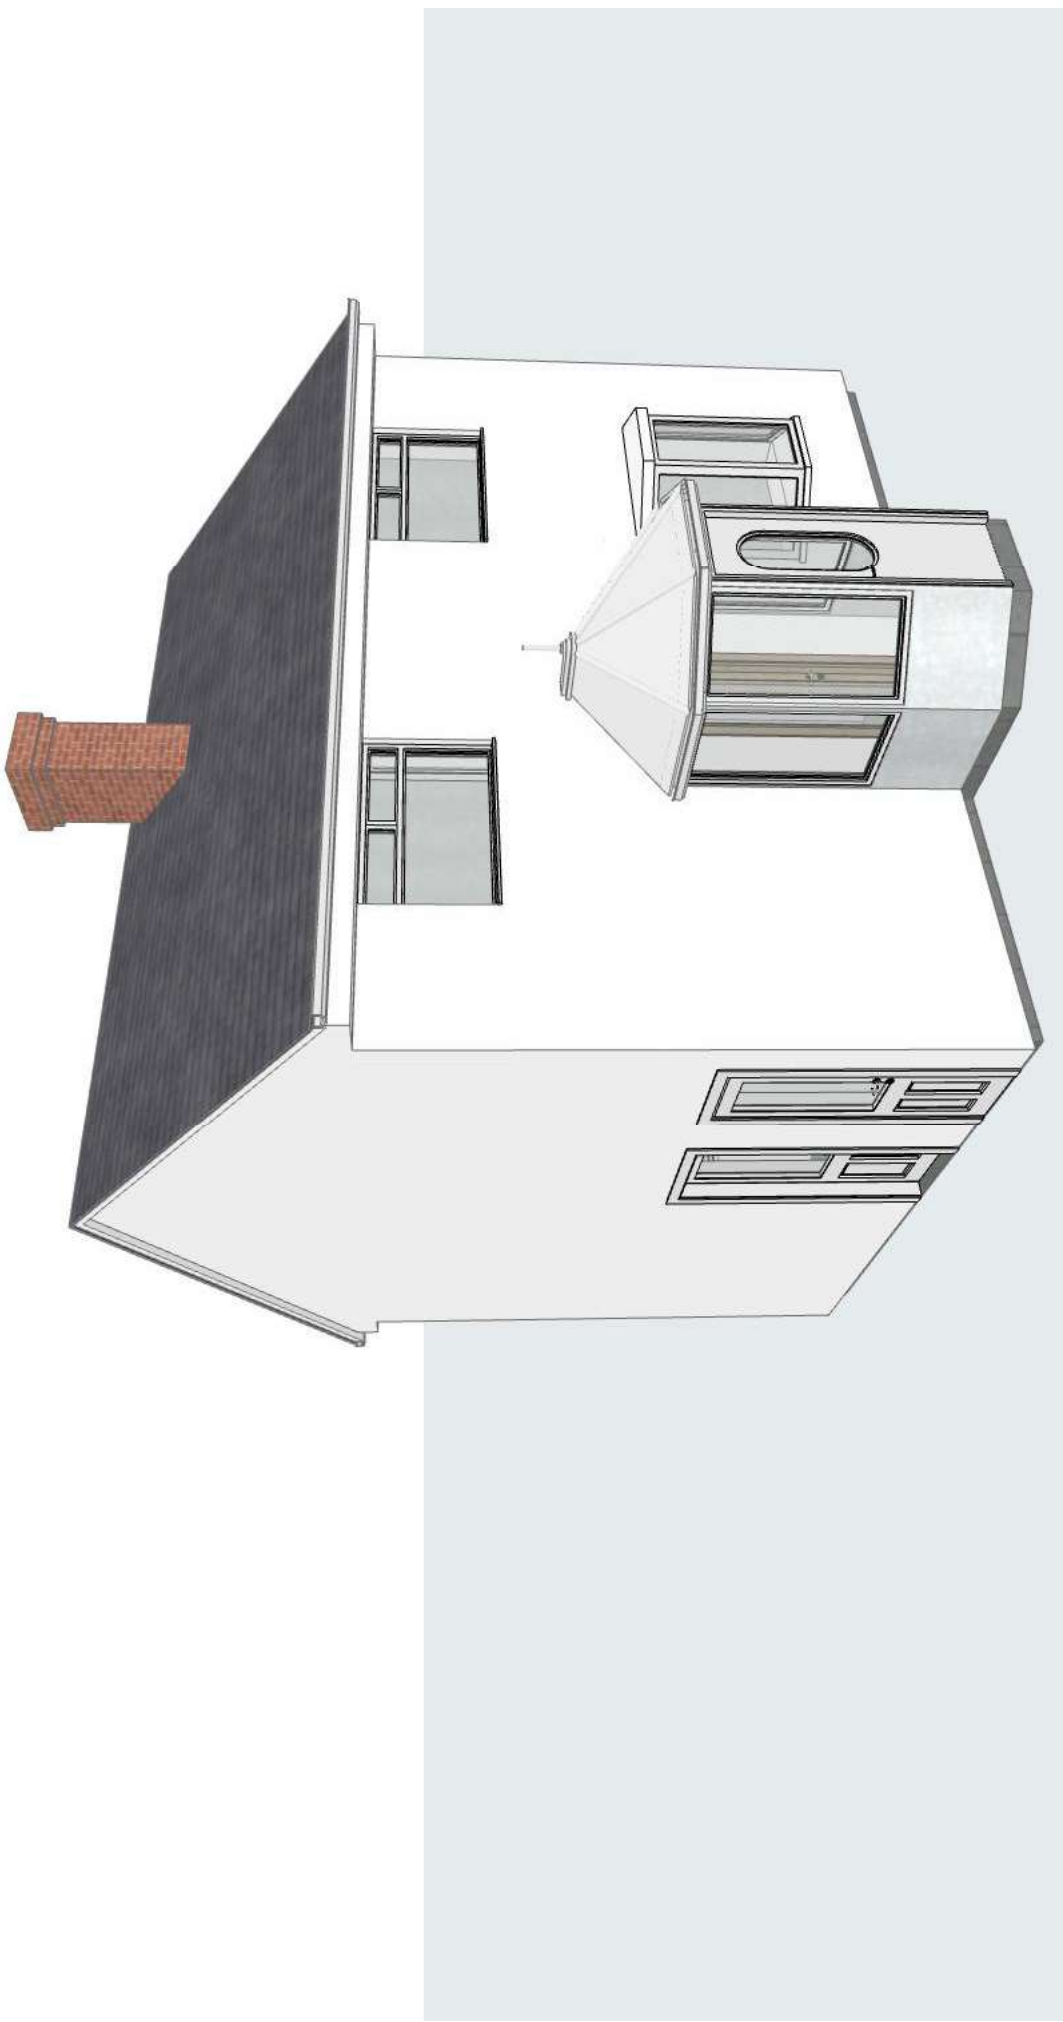

No.	Description	Date	Project				Client :				Revisions			
			53, Borrowdale Drive, Rochdale, Lancashire, England.				e.on				E.ON			
			Postal code				Date				Drawing Number			
			Sheet				28/09/2024				A.03			
											Scale (@ A2)			
											1:100			
											Project Number			



No.	Description	Date

Project

Postal code

Sheet

53, Borrowdale Drive,
Rochdale, Lancashire, England.

OL11 3JZ

3d

Client :

Date

Drawing Number

Scale (@ A2)

Revisions





28/09/2024

A.04



1:100

Project Number

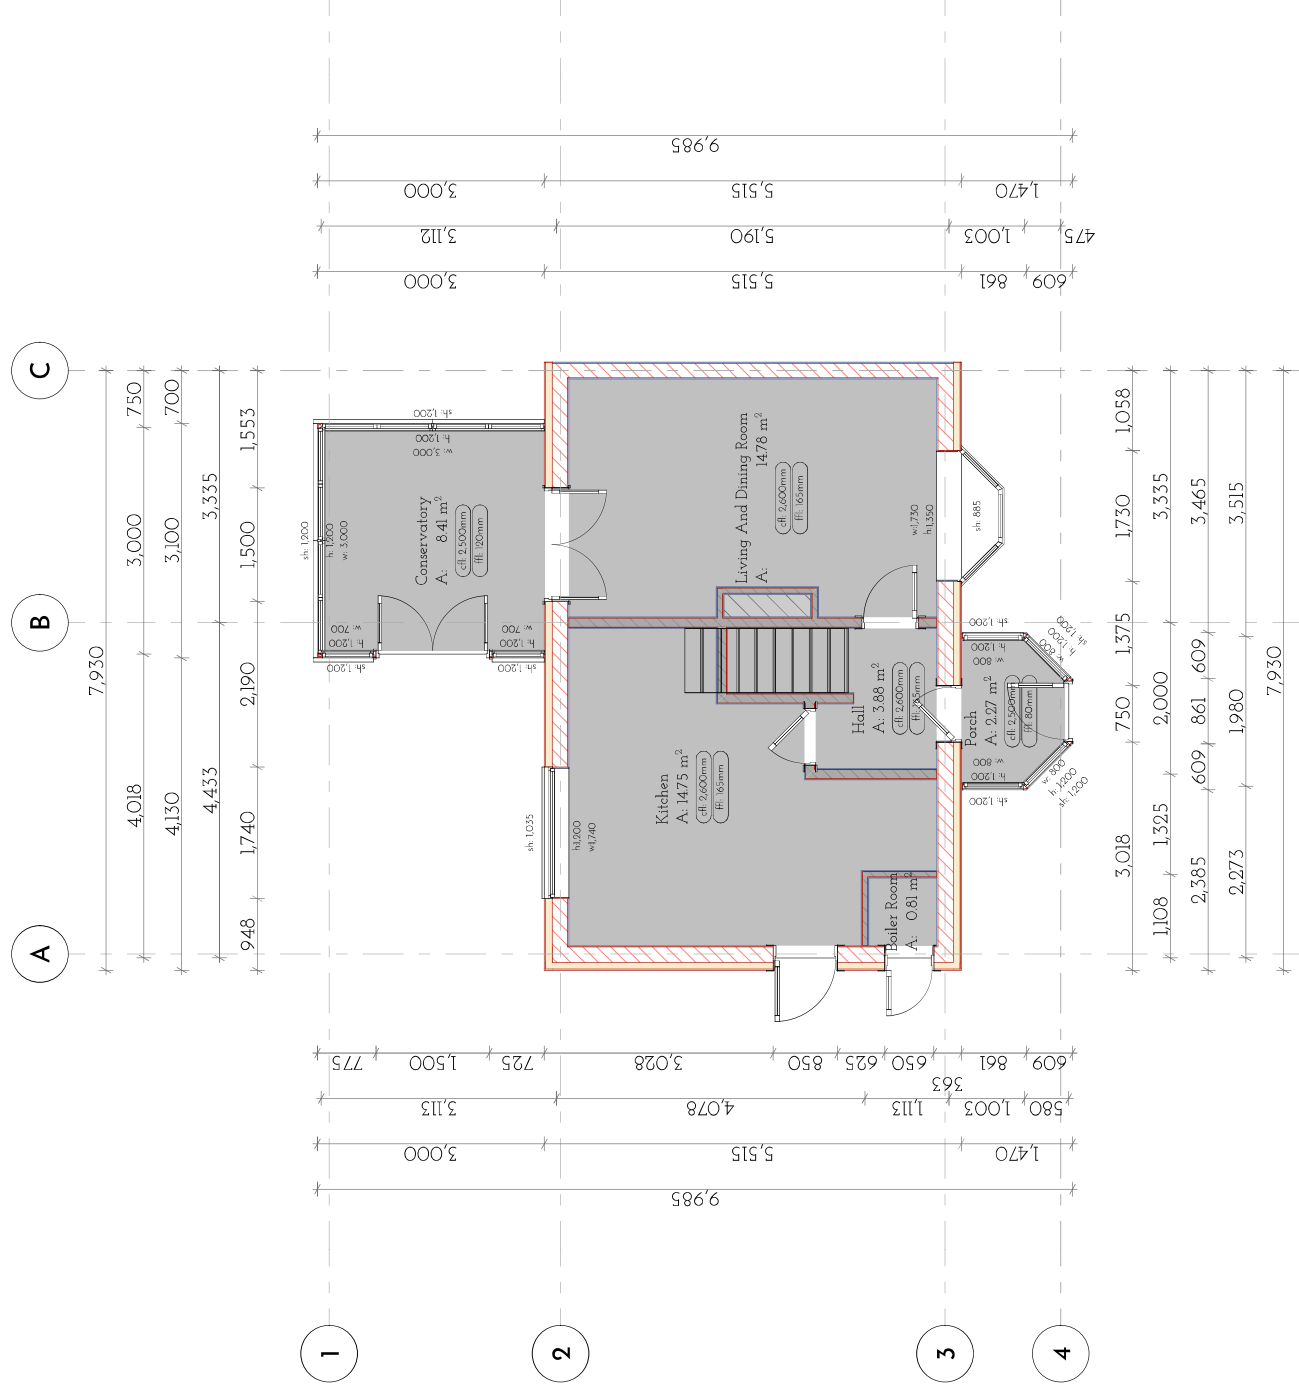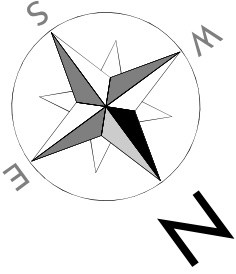



	Solid Brick Wall Construction
	Internal Partition Wall
	External Wall Insulation (EWI)
	Window
	Door
	Stair
	Ceiling Finish Level
	Floor Finish Level

-------------	-------------	

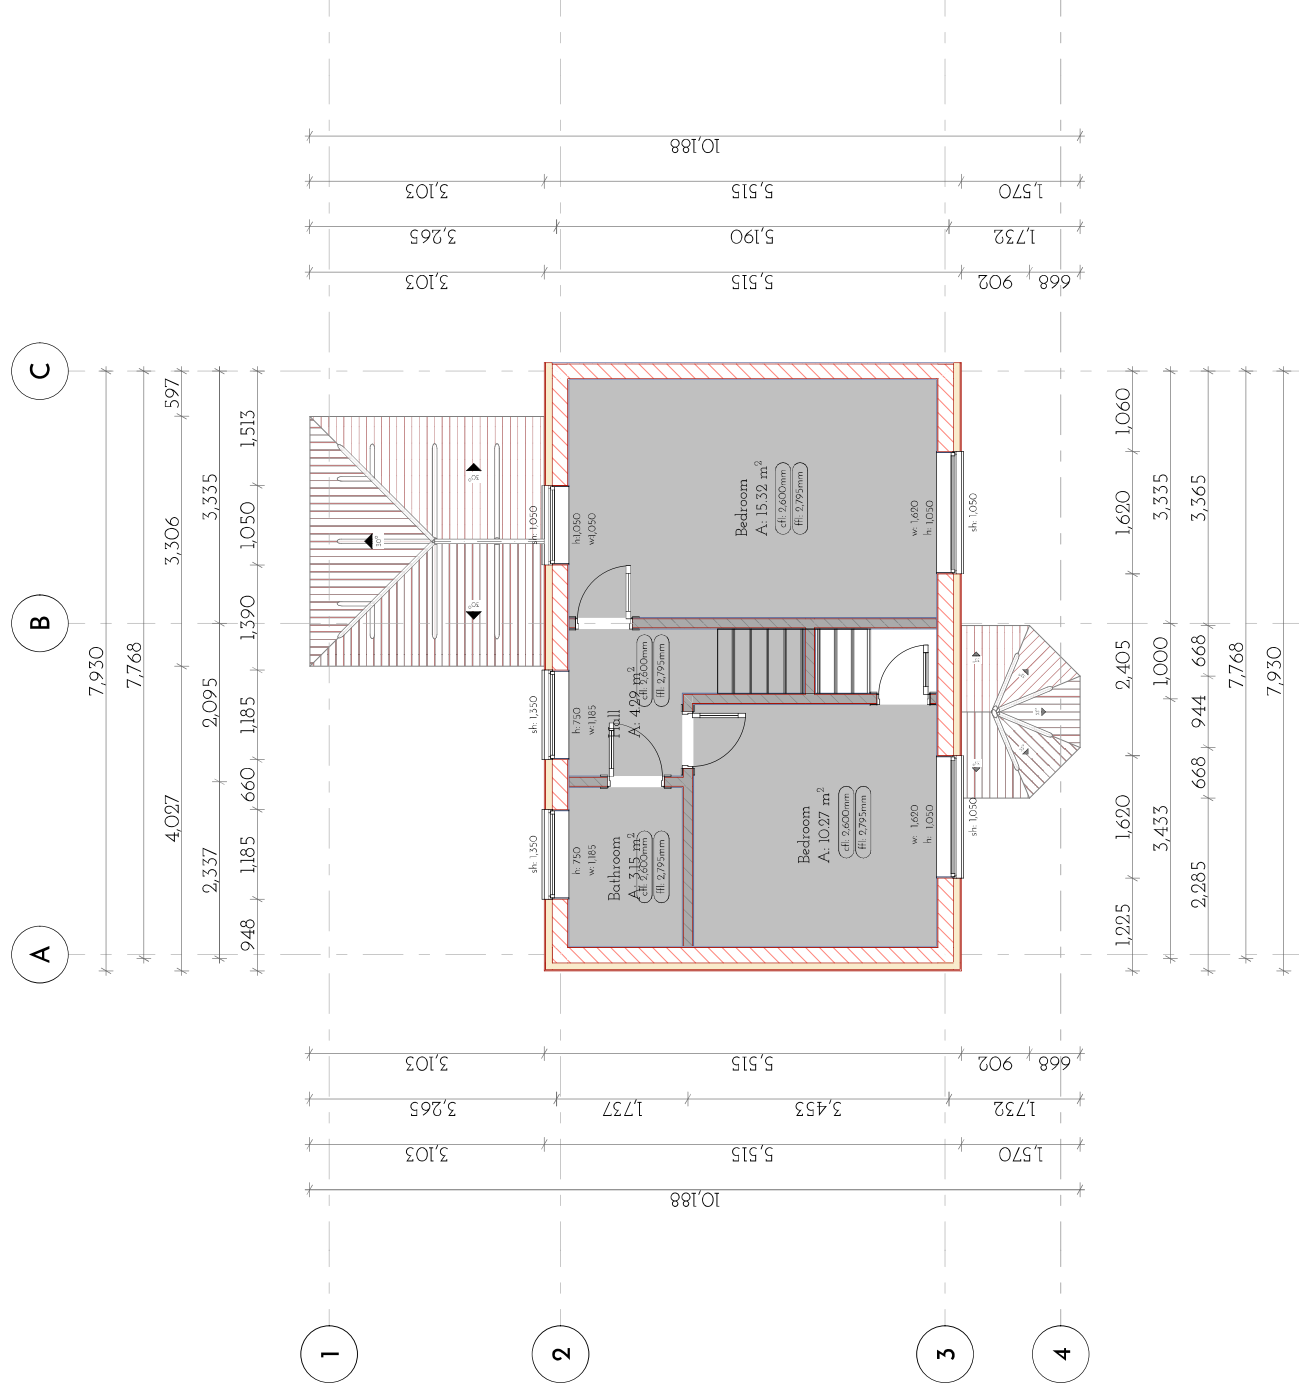
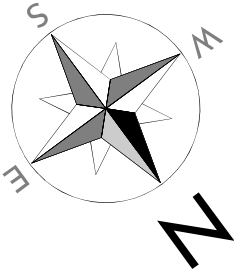


No.	Description	Date	Project			Client :	
			53, Borrowdale Drive, Rochdale, Lancashire, England.			E.ON	
			Postal code			Date	Revisions
			Sheet			28/09/2024	Scale (@ A2)
						A 06	1:50
						Drawing Number	Project Number

First Floor Plan

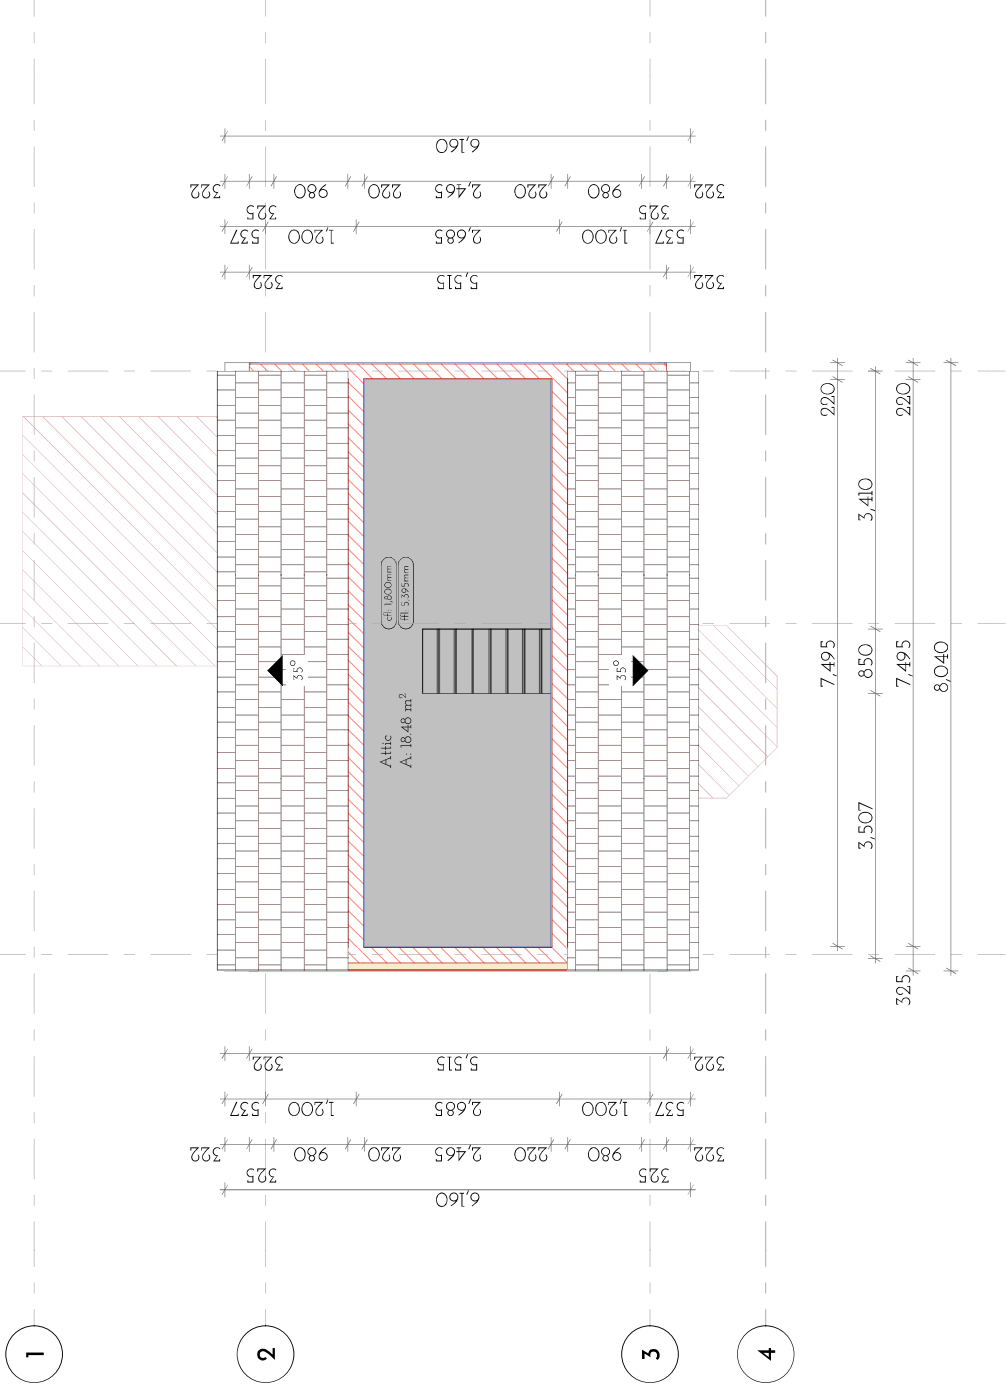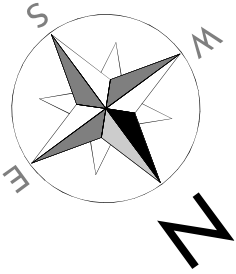


No.	Description	Date	Project			Client :		
			53, Borrowdale Drive, Rochdale, Lancashire, England. OL11 3JZ			e.on E.ON		
			Postal code		Sheet	Date		Revisions
			OL11 3JZ			28/09/2024		
						Drawing Number		
						A.07		
						Scale (@ A2)		
						1:50		
						Project Number		

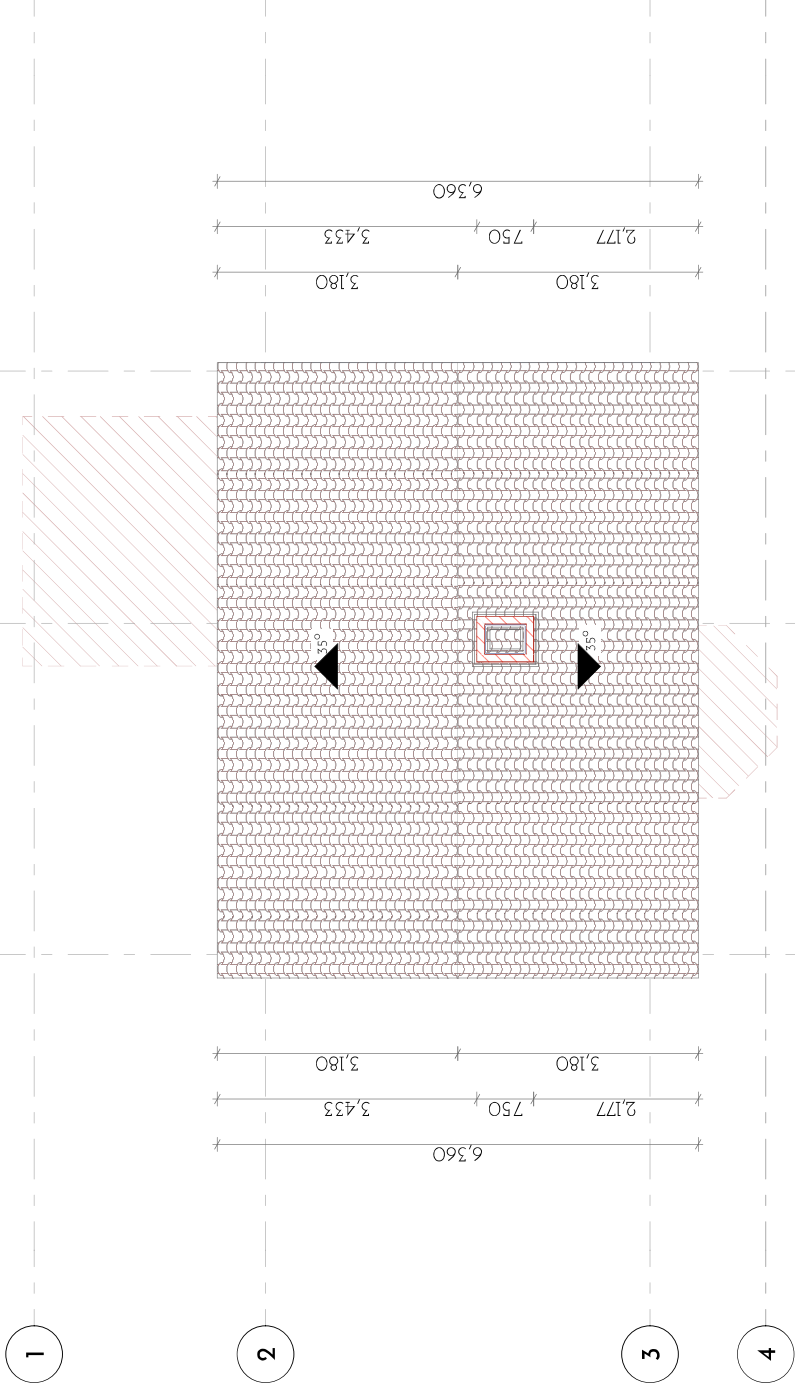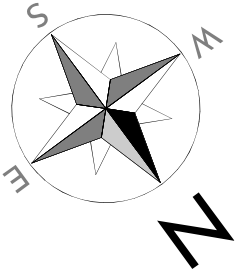


	Solid Brick Wall Construction
	Internal Partition Wall
	External Wall Insulation (EWI)
	Window
	Door
	Sill Height
	Calling Finish Level
	Floor Finish Level

No.	Description	Date	Client : e.on E.ON			
			Project 53, Borrowdale Drive, Rochdale, Lancashire, England.			Revisions
			Postal code OL11 3JZ			
			Sheet			
			Roof Plan			
			Date 28/09/2024			
			Drawing Number A08			
			Scale (@ A2) 1:50			
			Project Number			

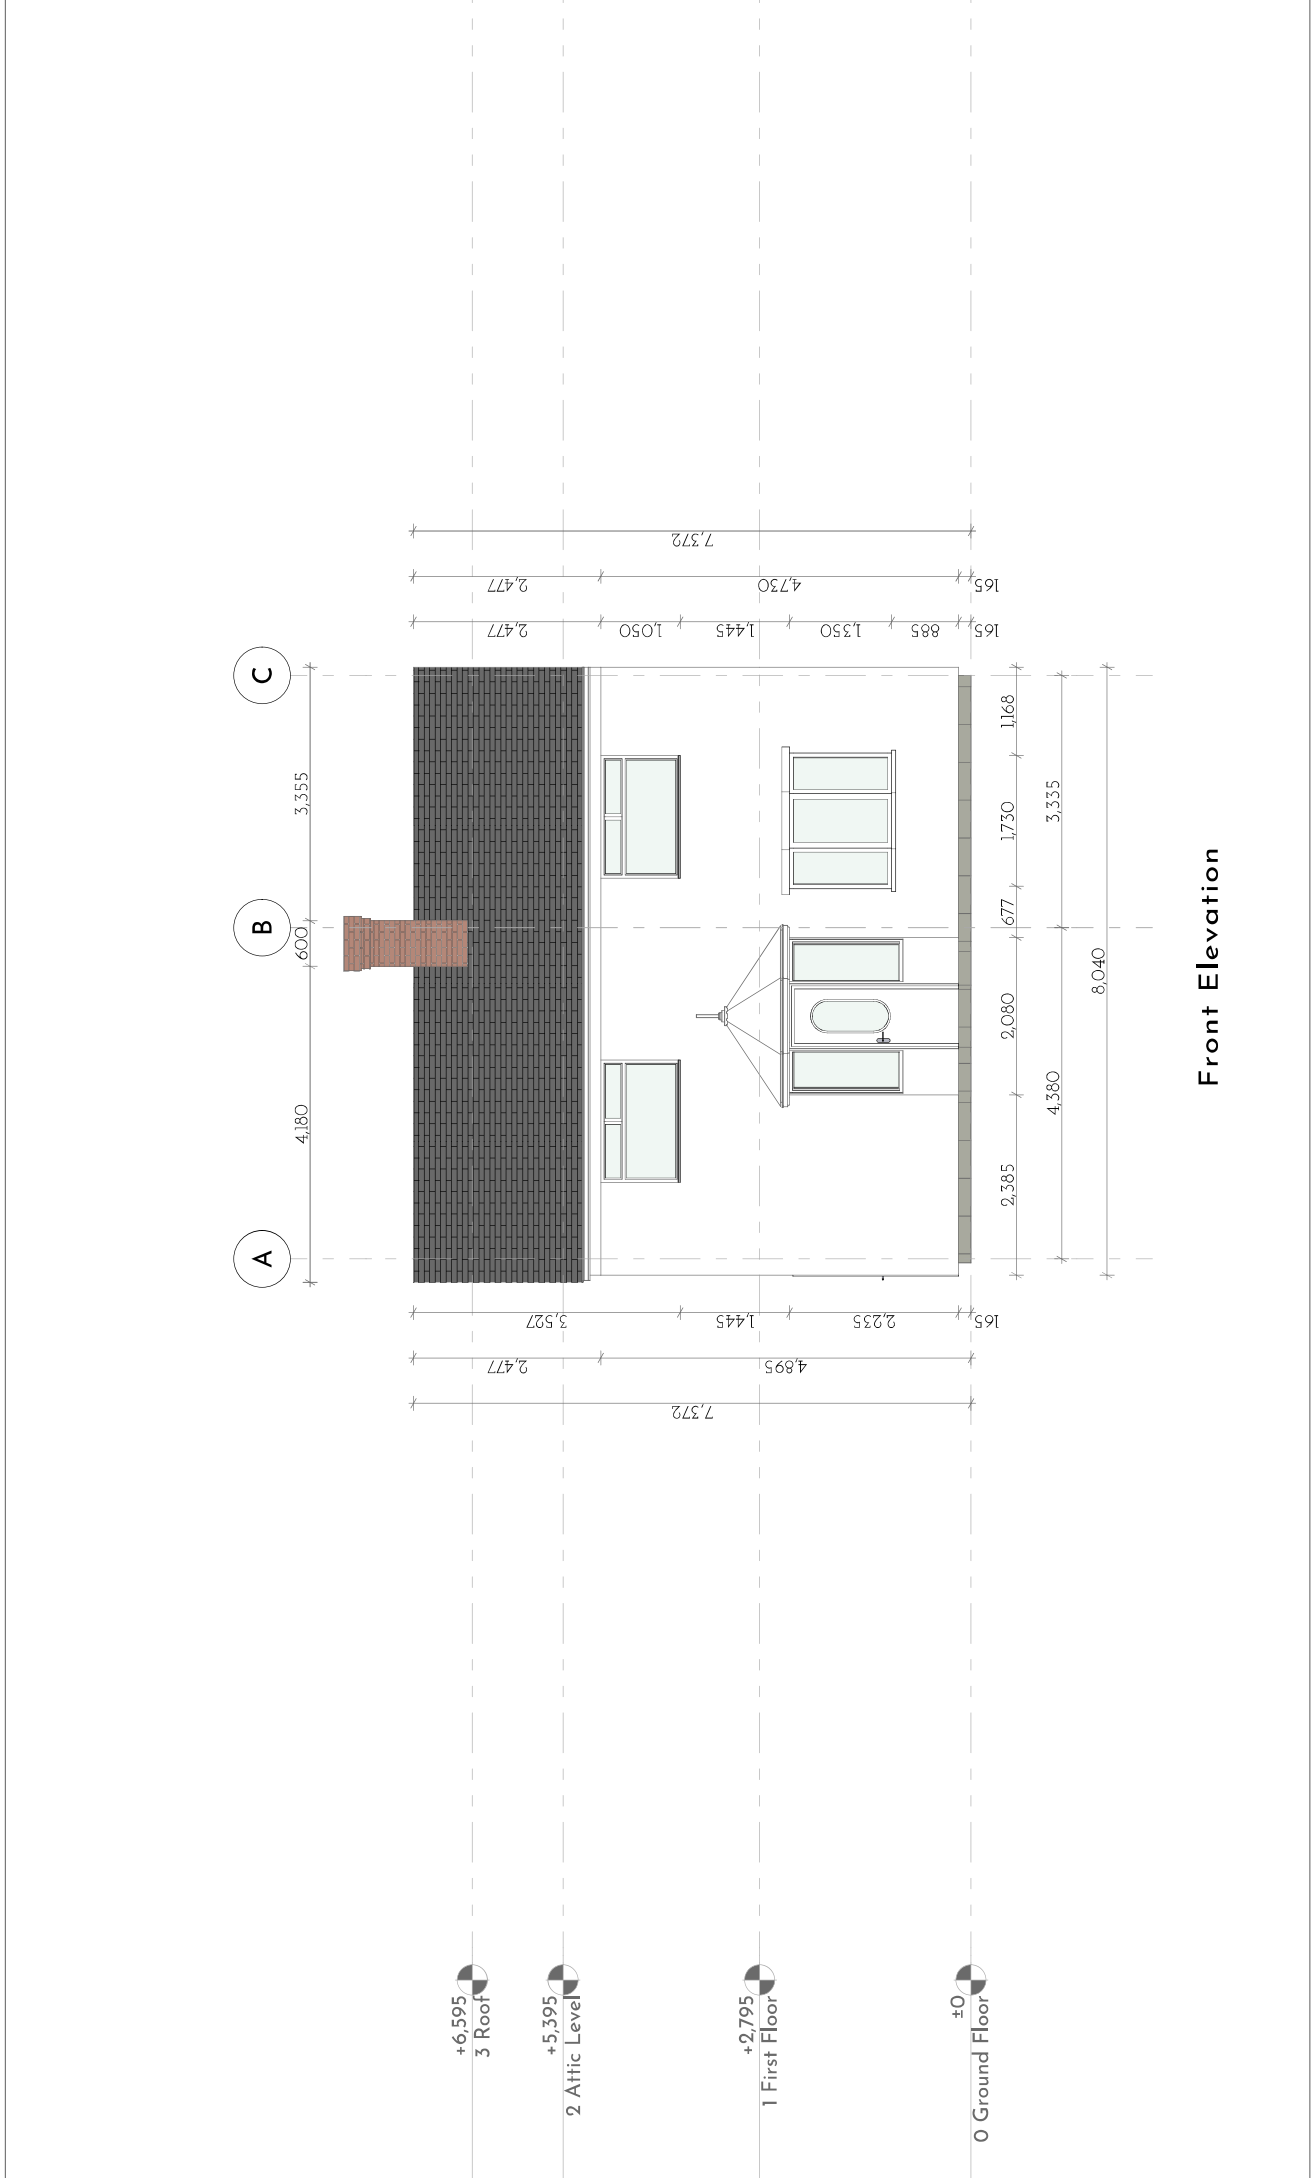


Front Elevation

No.	Description	Date

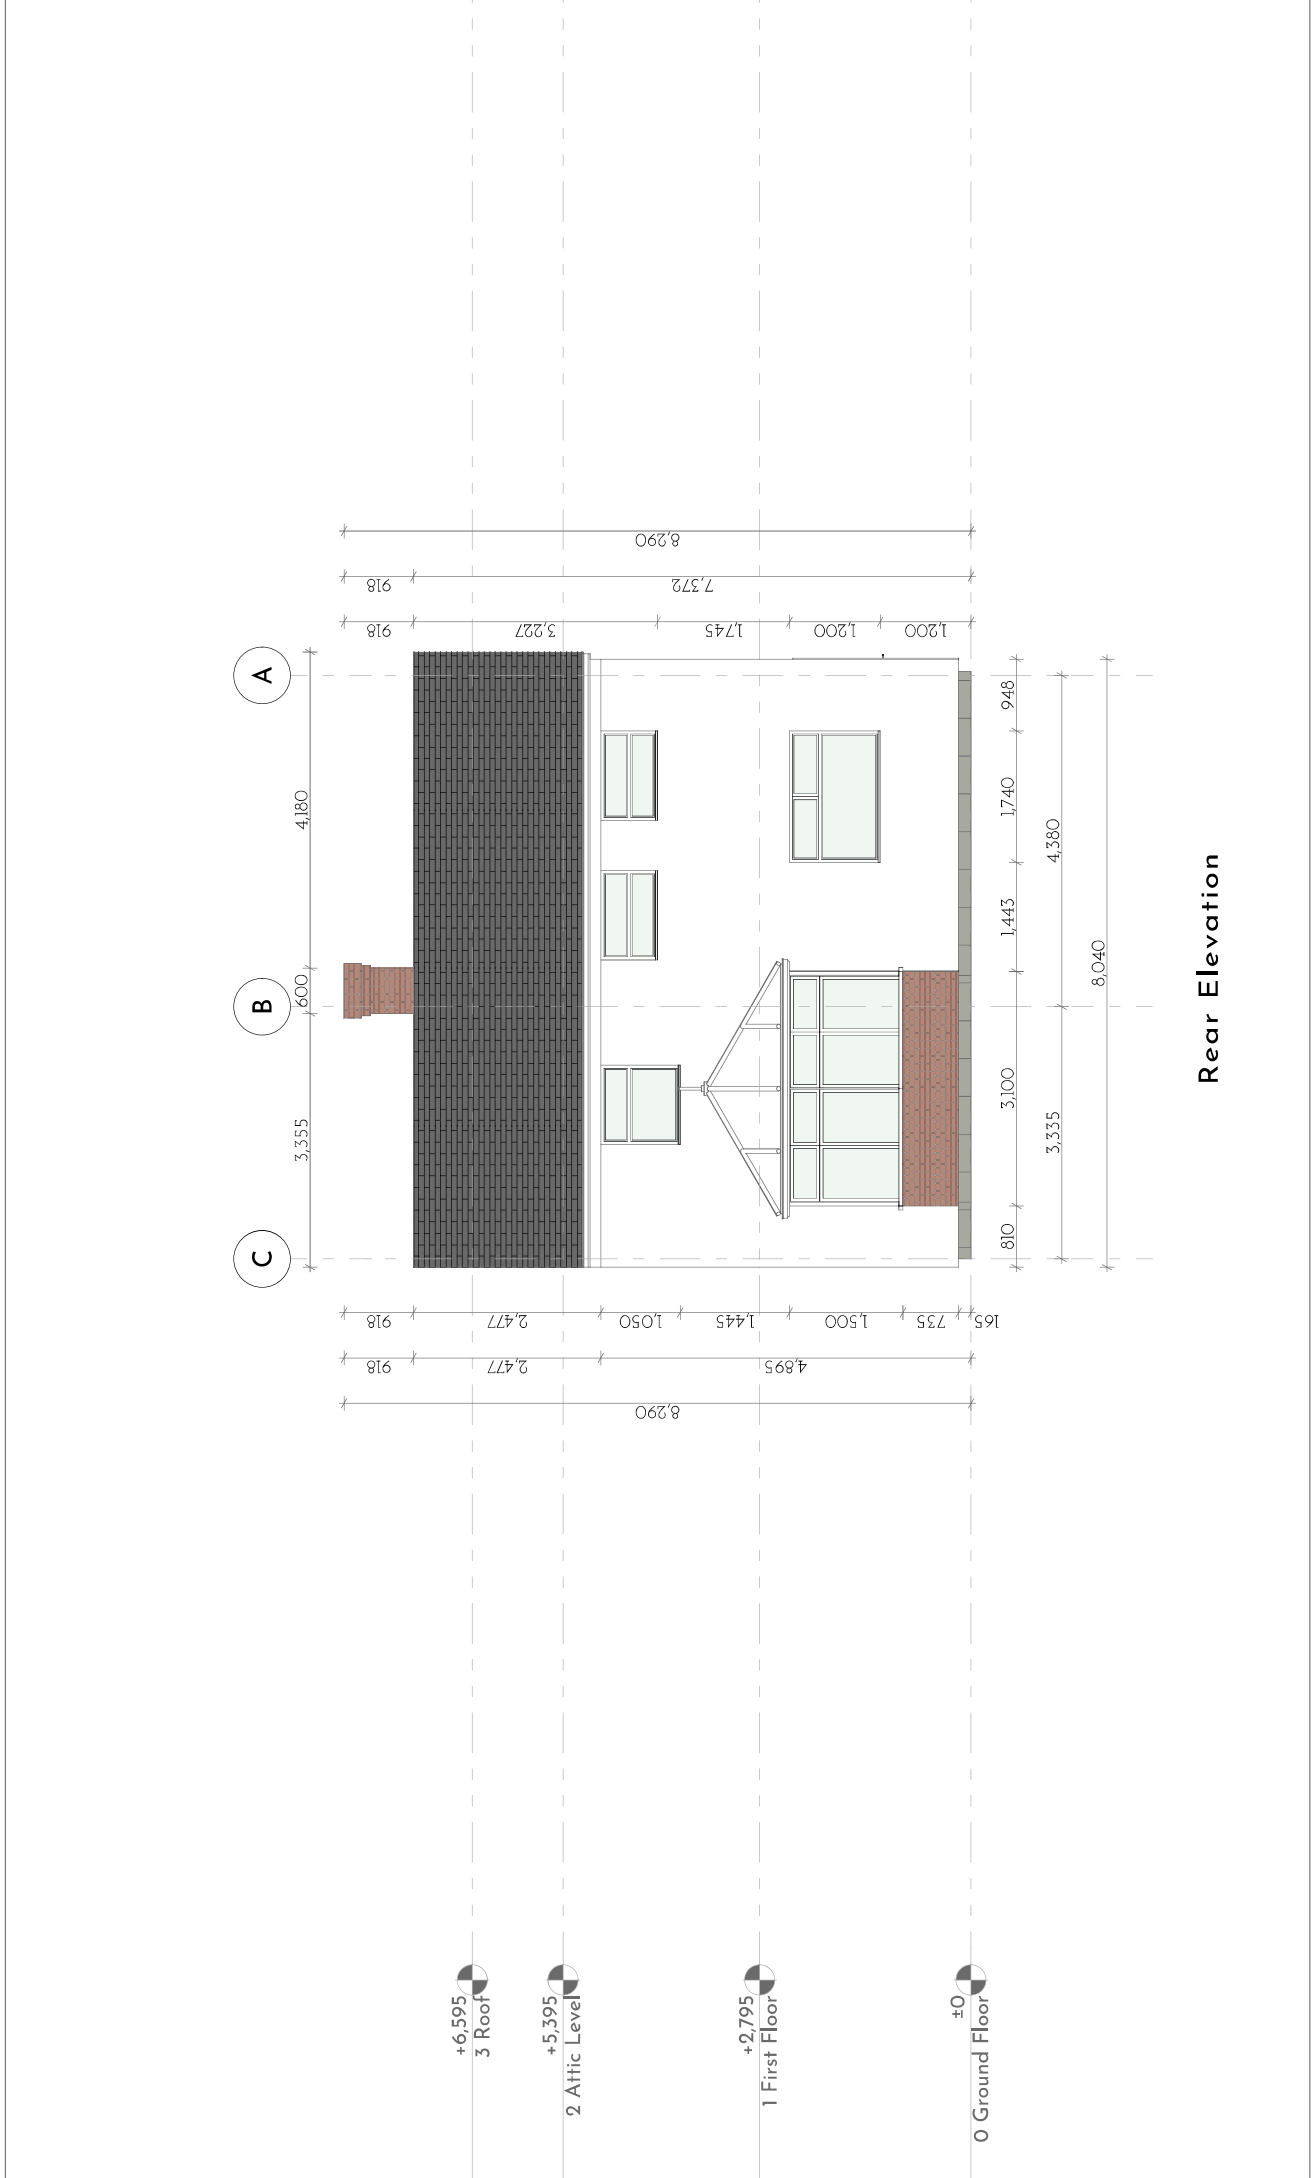

Rear Elevation

No.	Description	Date	Project: 53, Borrowdale Drive, Rochdale, Lancashire, England.				Client: E.ON	
			Postal code: OL11 3JZ		Date: 28/09/2024		Drawing Number: A10	
			Sheet		Scale (@ A2): 1:50		Revisions	
			Rear Elevation - Blowout		Project Number			

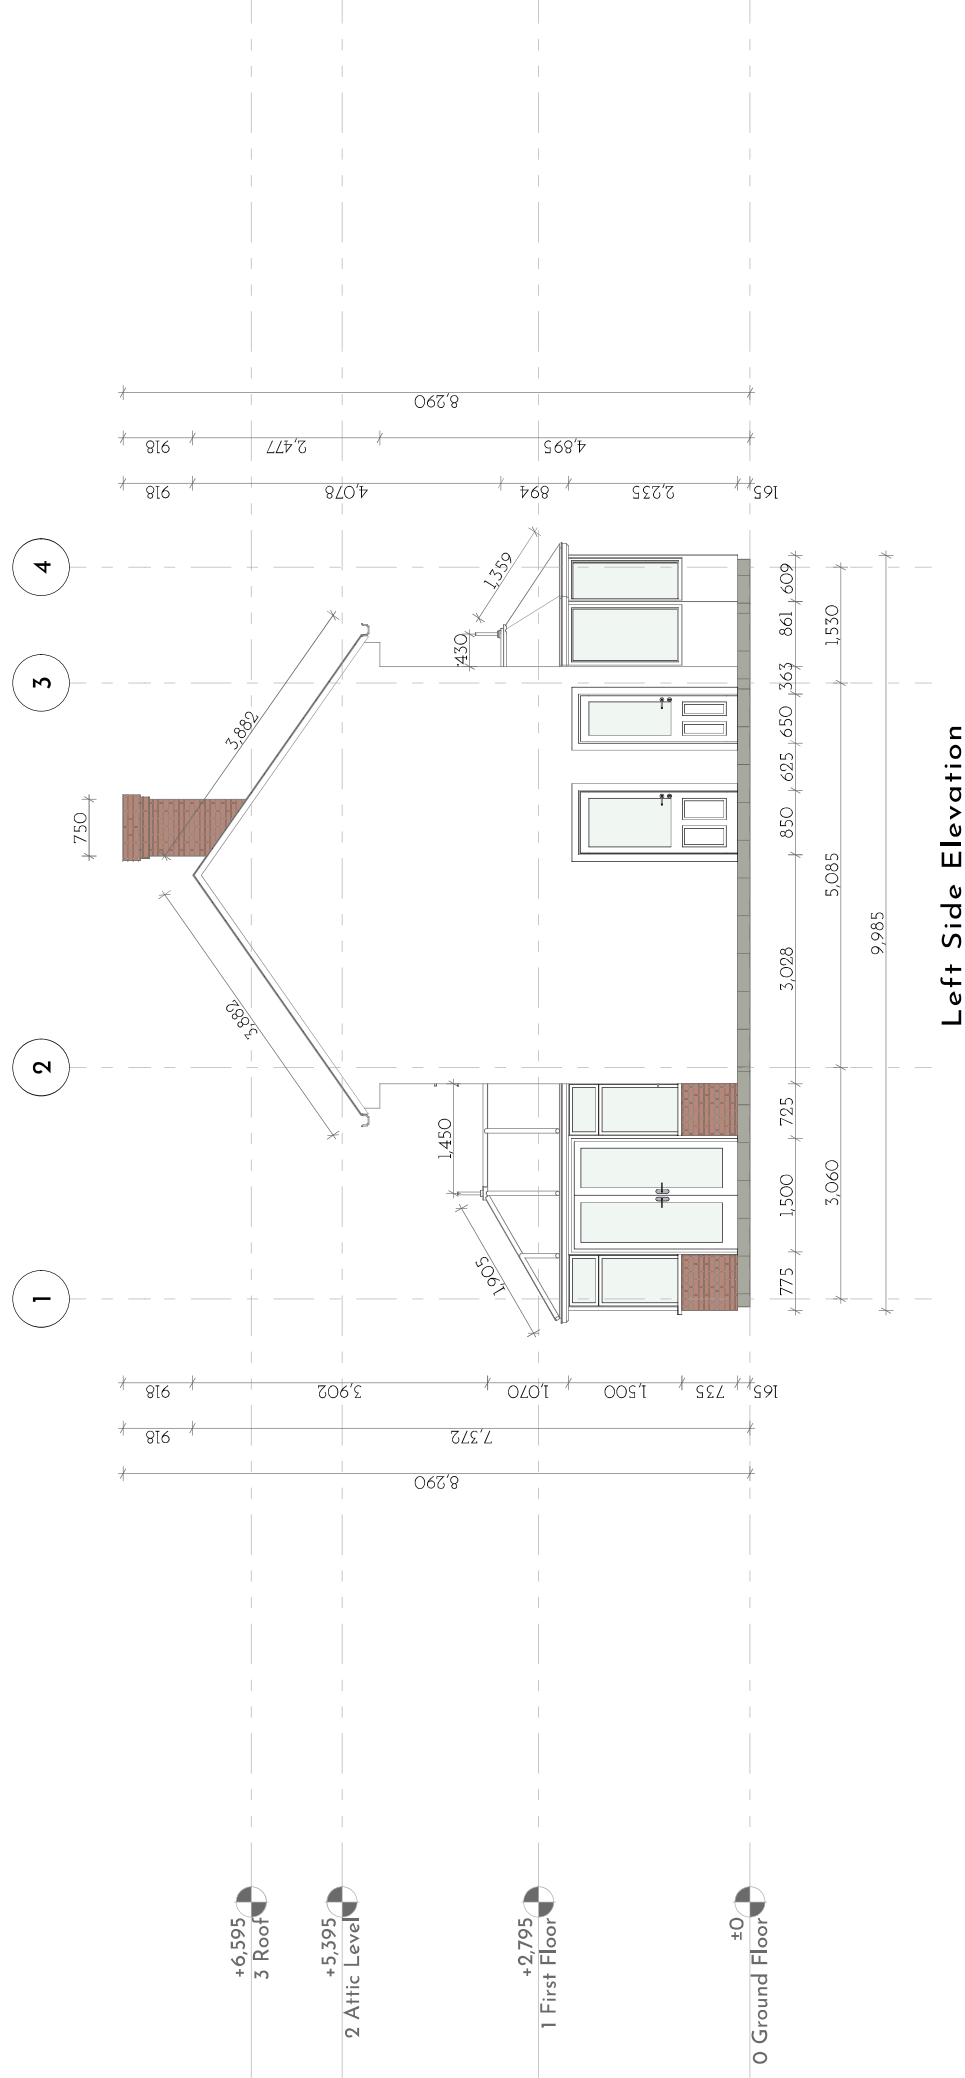

No.	Description	Date

	Project	53, Borrowdale Drive, Rochdale, Lancashire, England.			Client :  EON
	Postal code	OL11 3JZ			
	Sheet				
	Left Side Elevation - Blowout				
	Date	Drawing Number	Scale (@ A2)	Revision	
	28/09/2024	A11	1:50		
	Project Number				