






SECOND FLOOR

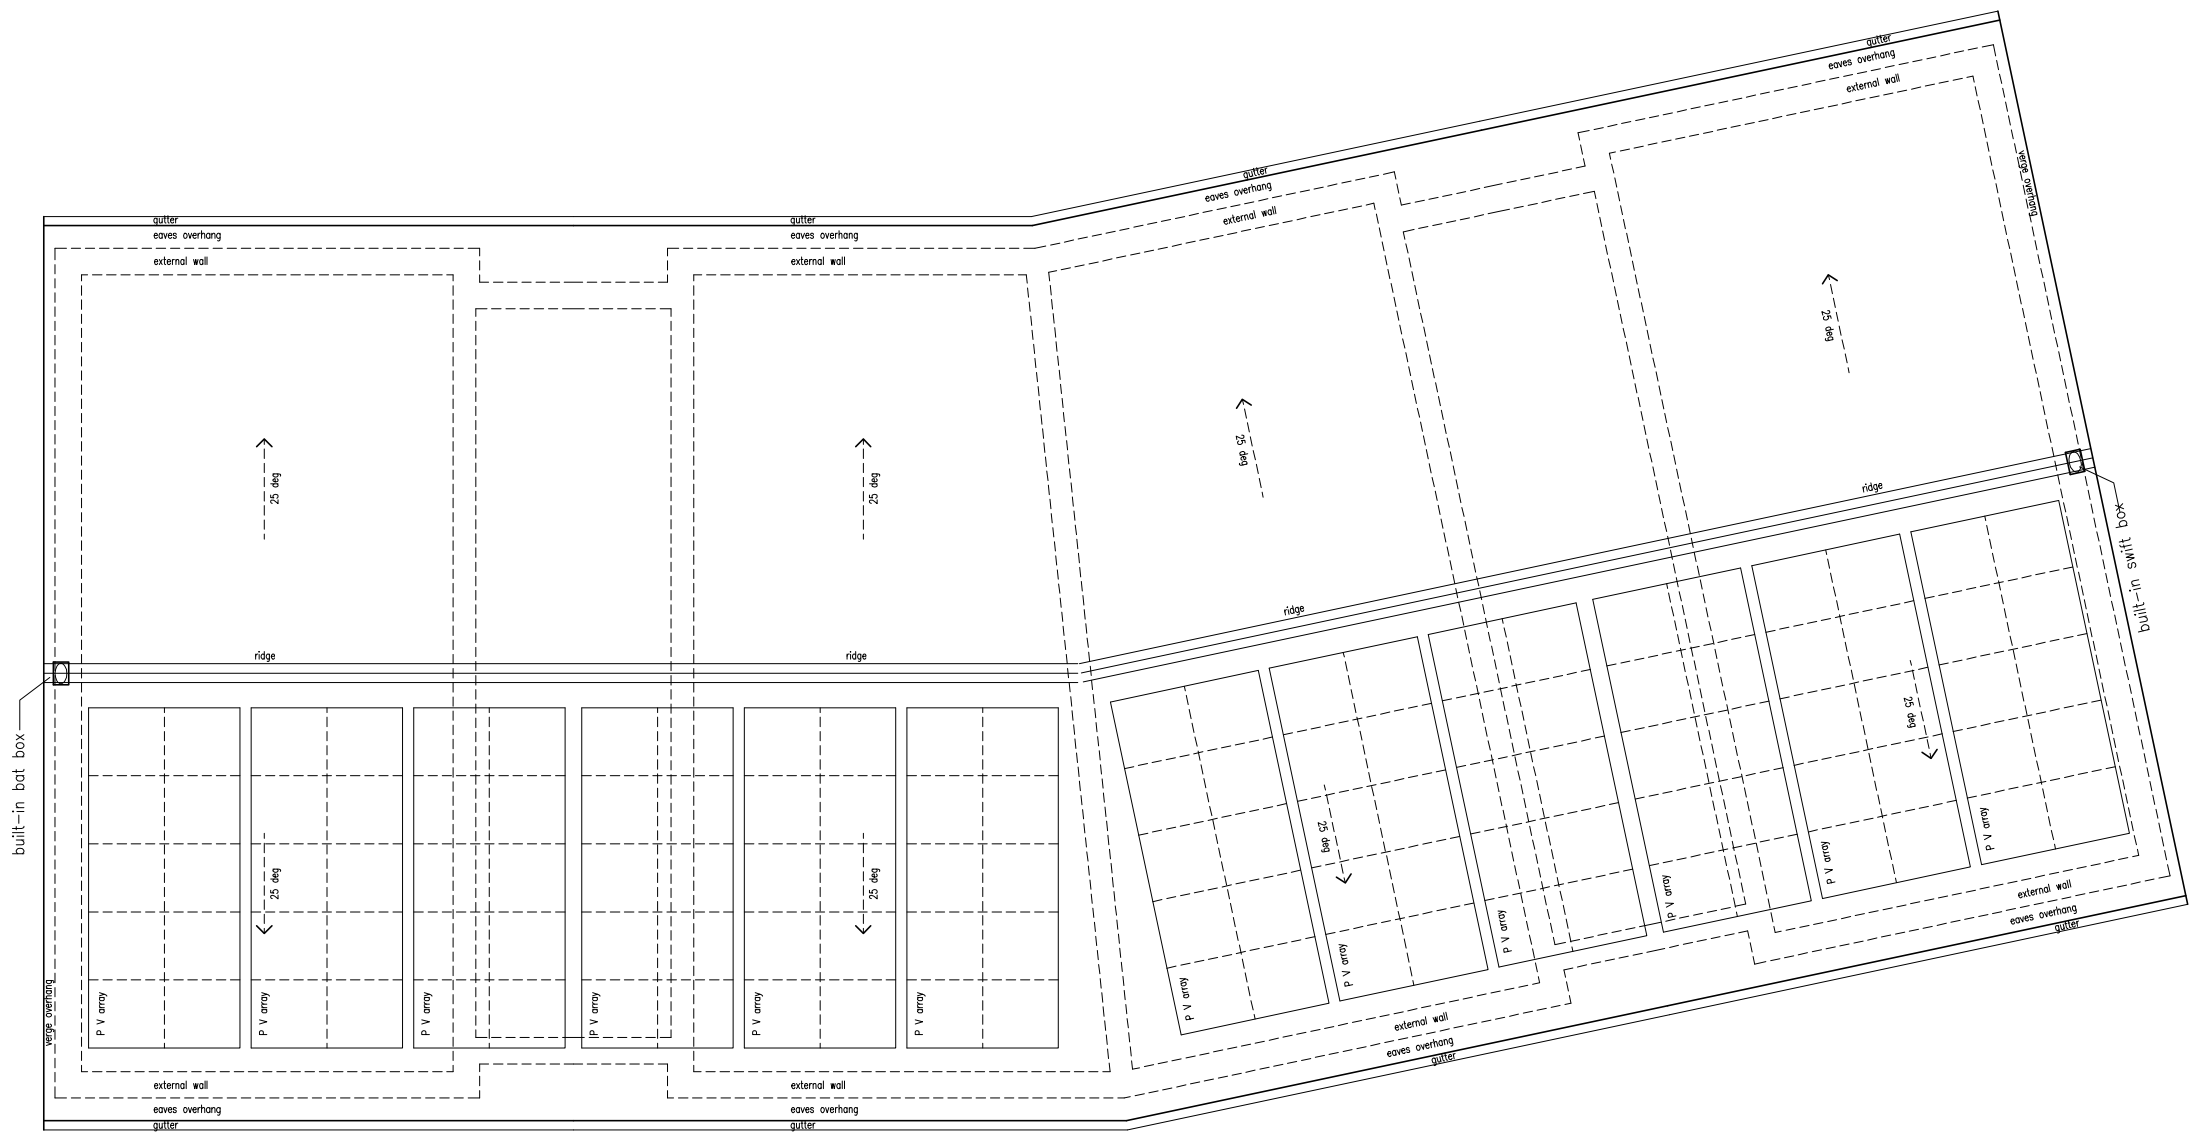

ROOF

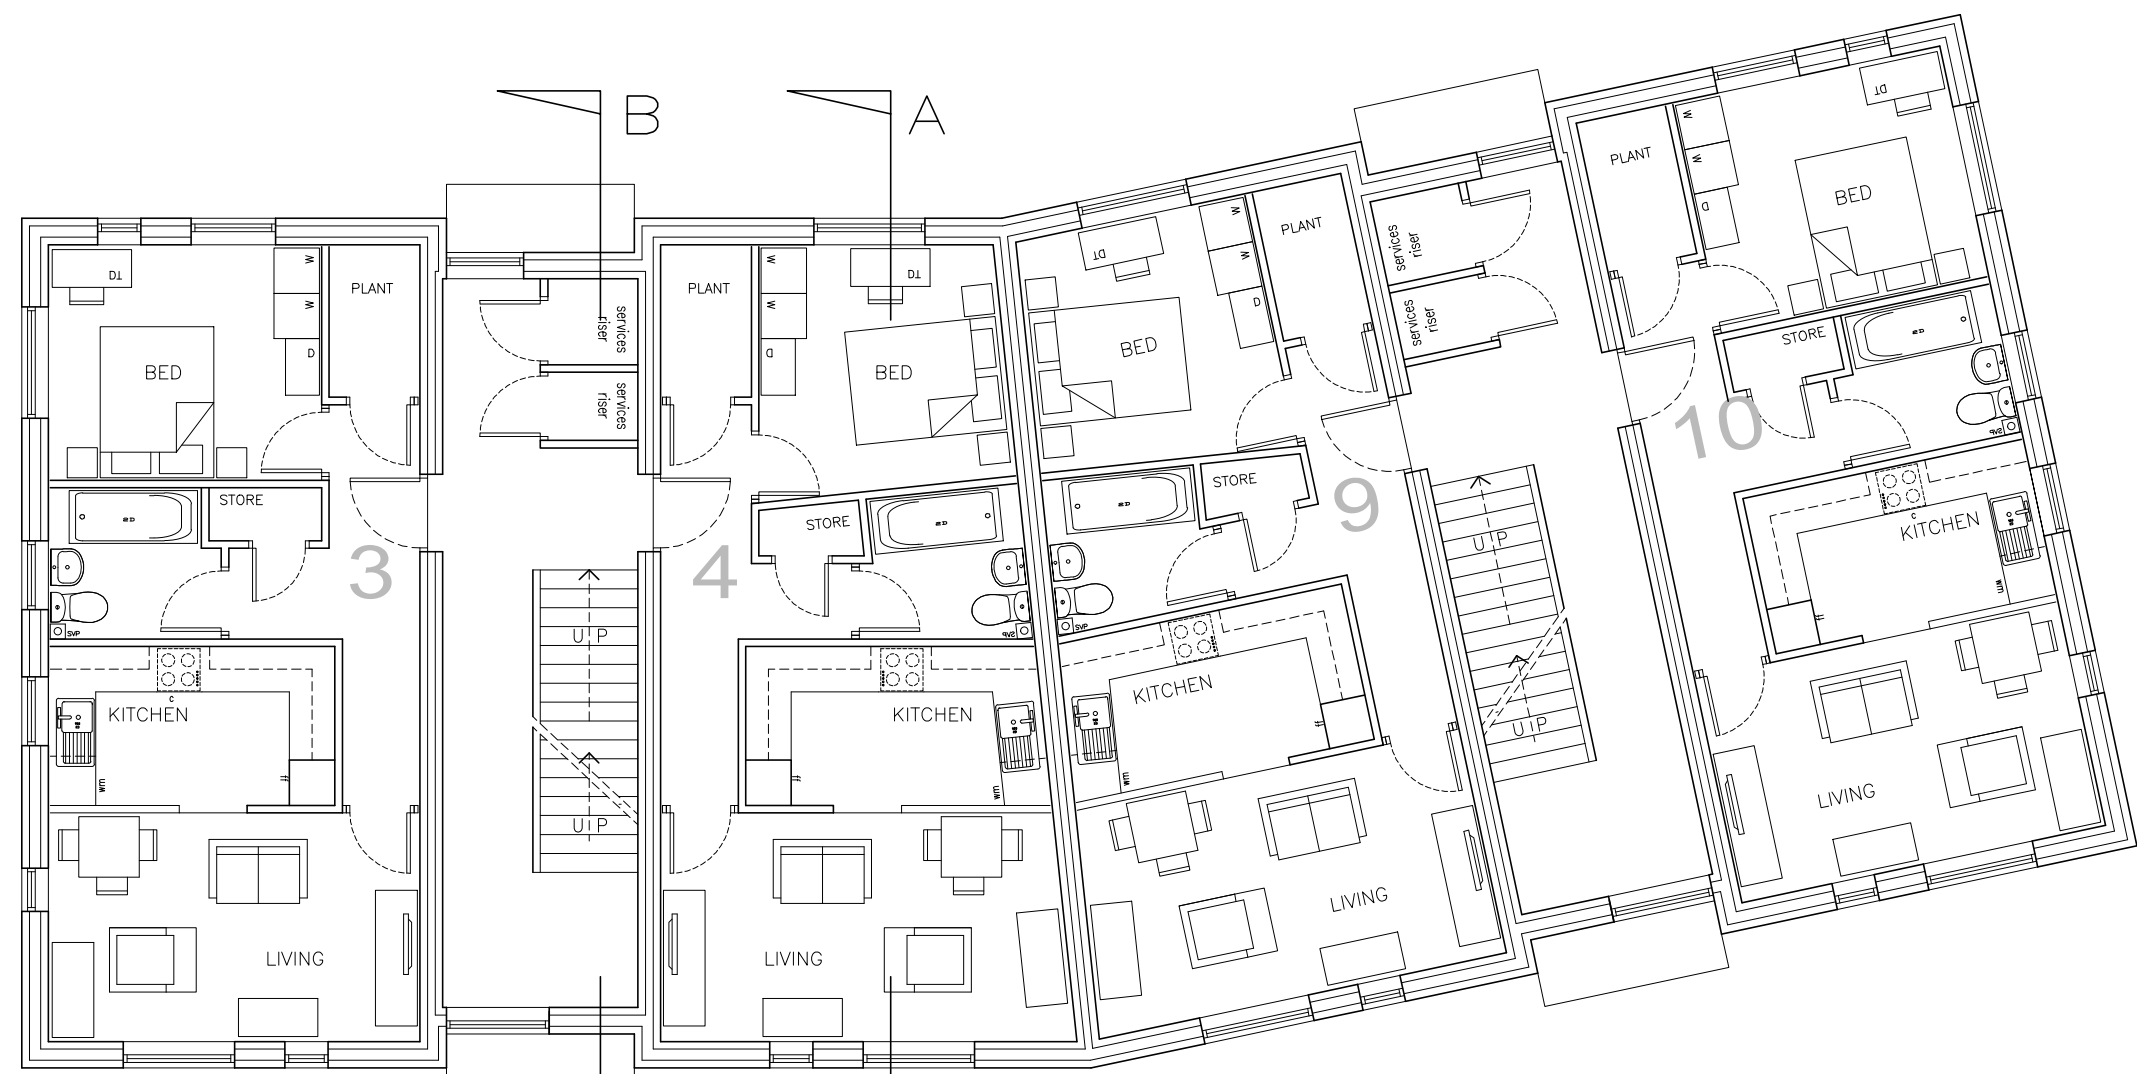

FIRST FLOOR

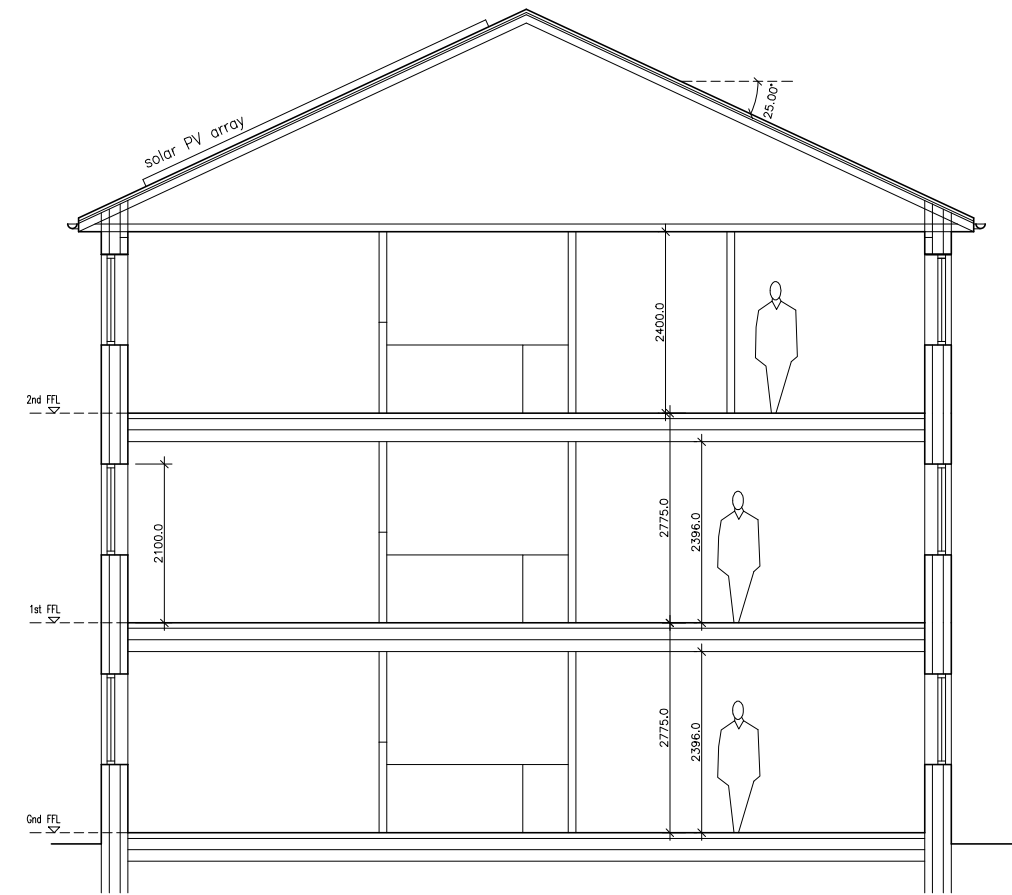


SECTION A



GROUND FLOOR

Apartment Floor Area 50.5 sqm

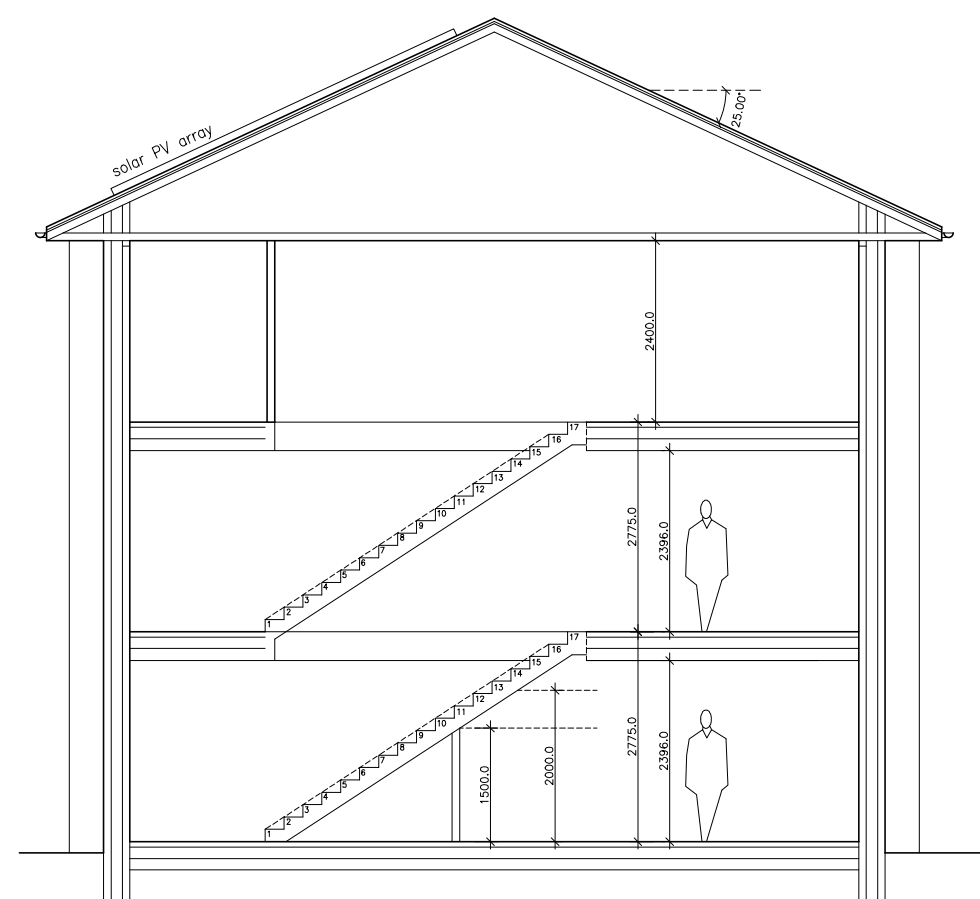

SECTION B



B: Roof amended.
A: Swift and bat boxes added to gables.
REVISIONS
11.08.2023
04.07.2023

DWG TITLE APARTMENT BLOCK A – plans+sections Plots 1–12		
JOB Residential development at: BORROWDALE PARK Langley, Rochdale, M24 5GQ		
CLIENT Langley Community Benefits Society		
SCALE 1:100 @ A1 1:200 @ A3	DWG No 1917–22B	
DRAWN gm	DATE 14.12.2022	



ARCHITECTS · PROJECT MANAGERS · PROPERTY CONSULTANTS · CDM PLANNING CONSULTANTS

B Y A Limited
Alina House, 10 St Vincent Street, Liverpool, L3 5XW
Tel: 0151 708 6121 Fax: 0151 708 9141