Hareshill Farm North - South Heywood, Rochdale.

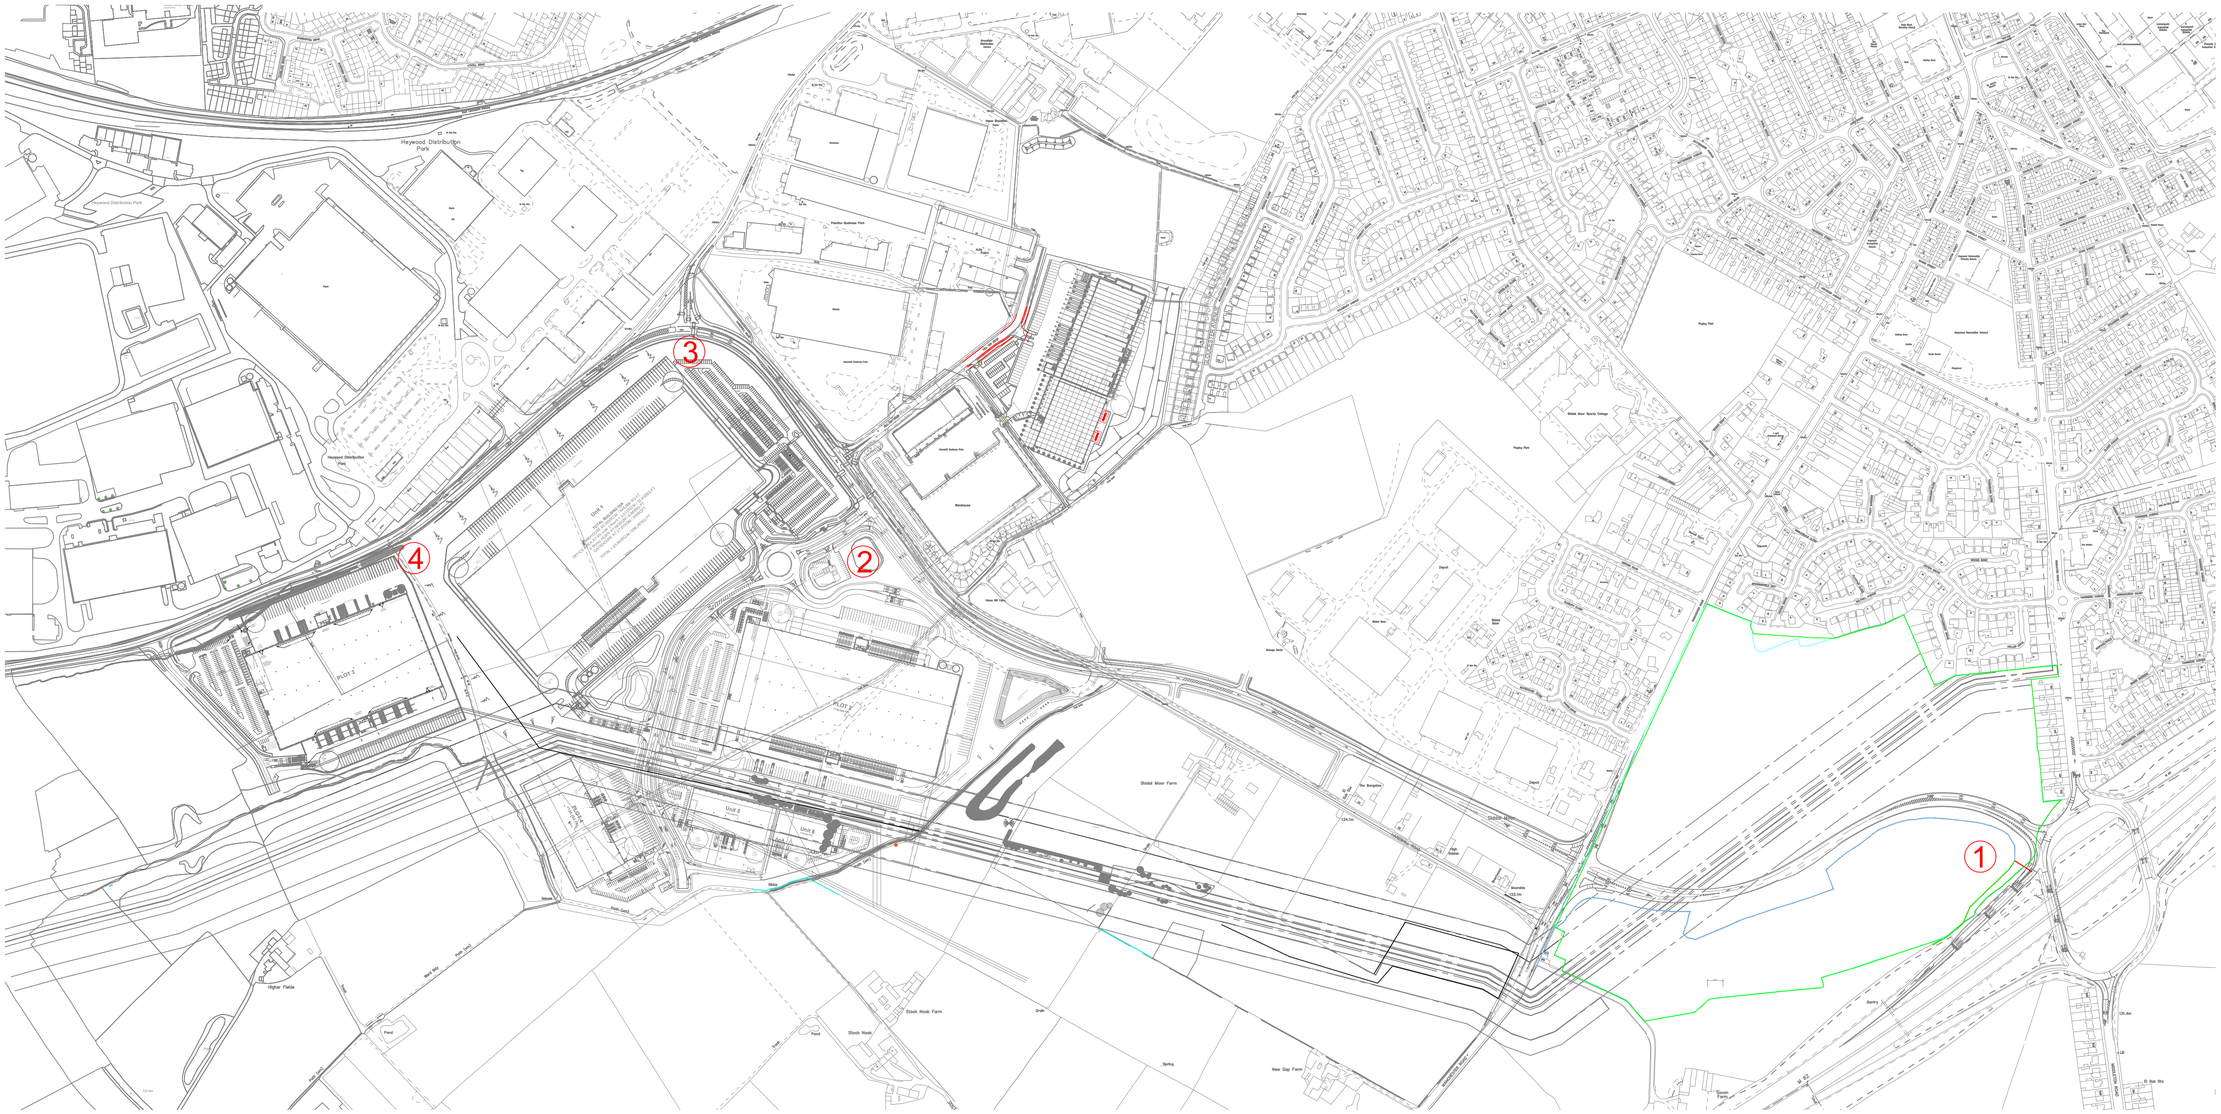

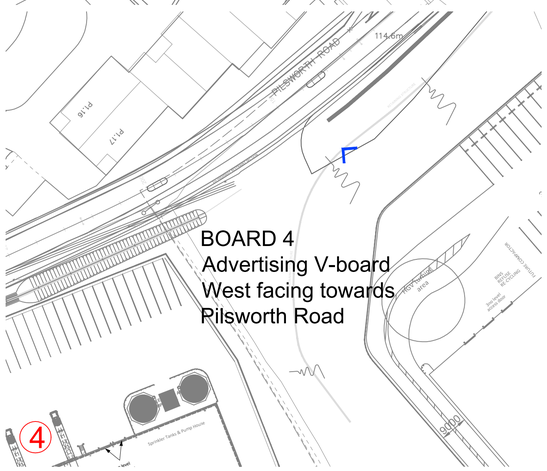

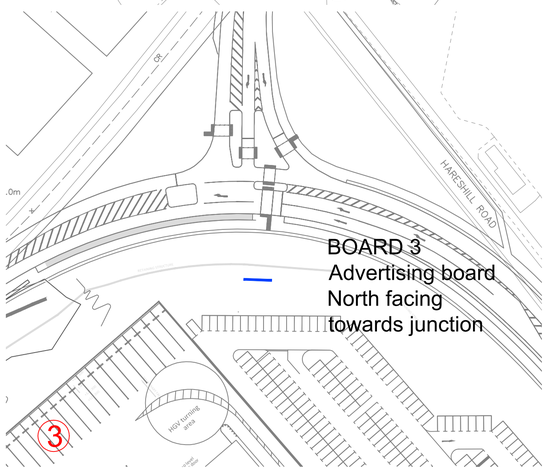

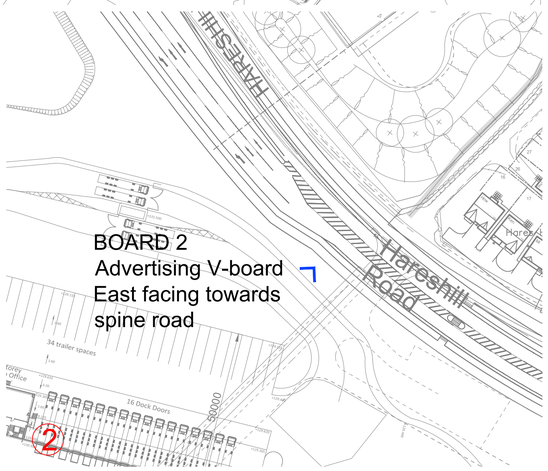

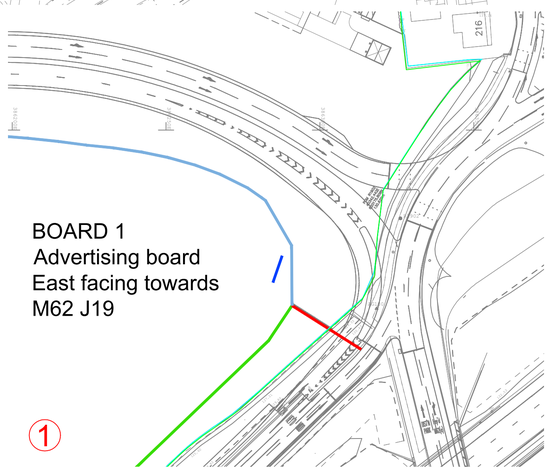

- The Copyright of this drawing belongs to MPSL Planning & Design Ltd. and shall not be used or reproduced in any form without its express permission.
- Do not scale from this drawing - Work to figured dimensions only. All dimensions to be checked on site prior to the execution of any work.
- For the avoidance of doubt all dimensions are measured to wall structure and not the finishes unless otherwise stated.
- Where any discrepancy is found to exist within or between drawings and/or documents it should be reported to the architect immediately.
- MPSL Planning & Design Ltd. shall not be liable for any use of drawings and documents for any purpose other than for which the same were prepared by or on behalf of MPSL Planning & Design Ltd.

Rev	Date	Revision	Initial
C	11-10-22	Board 2 position amended	NDW
B	11-10-22	Board 2 position amended	NDW
A	21-09-22	Board 2 position amended	NDW

• Client

Russell Homes

• Drawing Title

Advertising Board Locations

• Project

South Heywood, Rochdale

Job No	Drg No	Drawn	Rev
19058	MANO6	NAP	C
Scale	Date	Stage	
NTS	09.04.21	SKETCH	

mpsl planning & design ltd
14 west point enterprise park,
clarence avenue, trafford park,
manchester. M17 1QS

t: 0161 772 1999
e: info@mpsldesign.co.uk
www.mpsldesign.co.uk

mpsl planning&design