



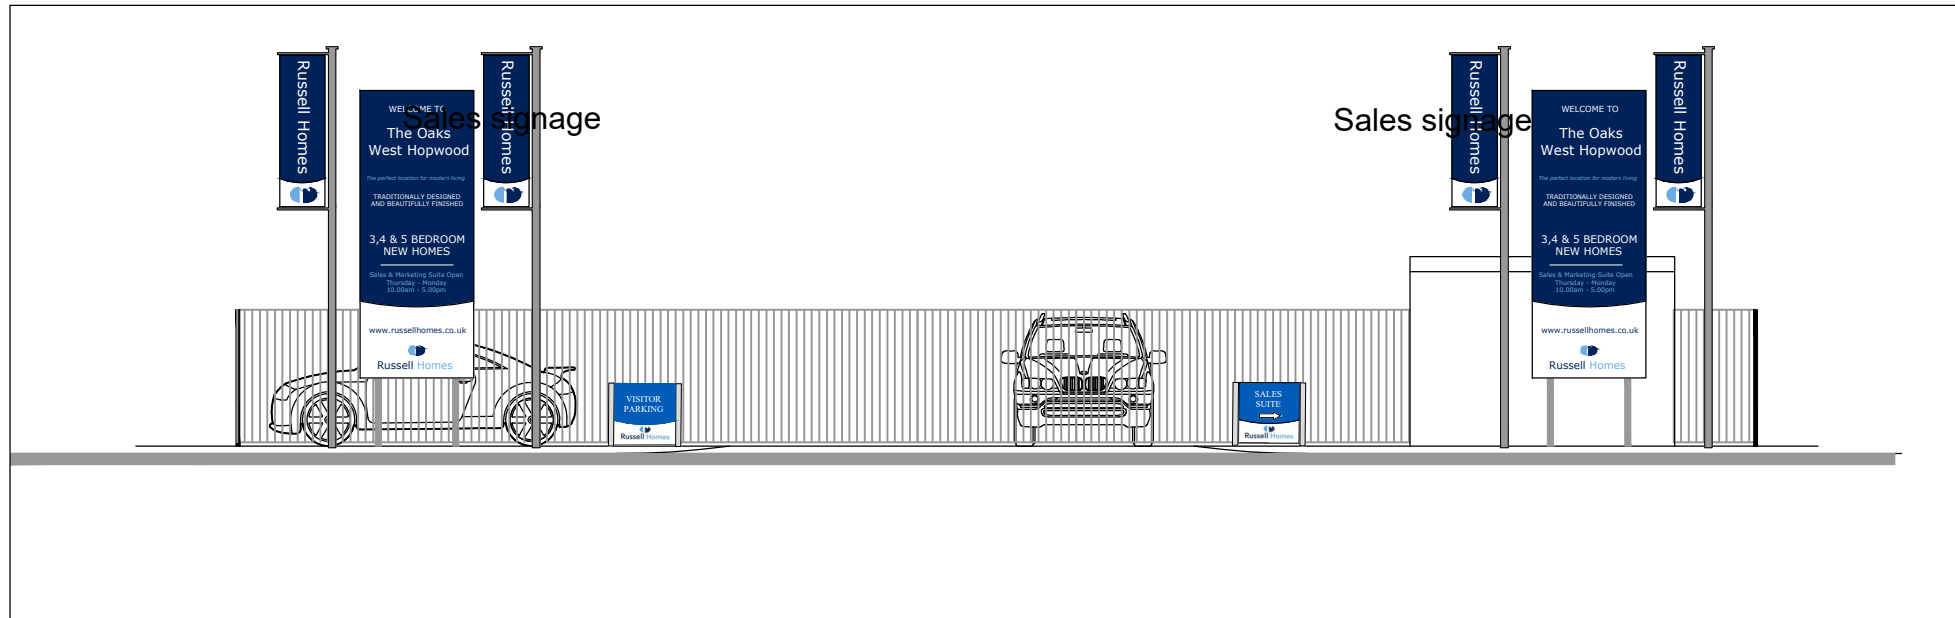

Elevations 1:100@ A3



Site Layout 1:200@ A3

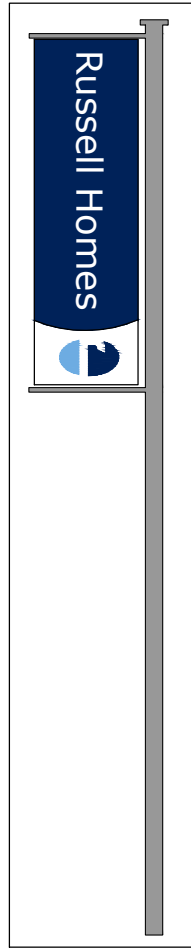

5m
Flagstaff



0.9mVisitor parking
sign



0.9mSales Suite
directions

REVISIONS	
	1.8m Closed boarded fence
	0.9m Railings
1	Car Parking
2	Sales Suite directions
3	House type sign
	Flagpole + Flag
	Uplighter (floodlight)
	Bollard lighting

	Additional Tarmac Area 150mm MOT 90mm Base 30mm Wearing
	150x50mm Concrete pin kerb
	450x450mm Marshalls Urbex riven buff paving

Rev C drawing rescaled	01.07.24
Rev B Additional information added	24.05.24
Rev A Top of tarmac level added	09.05.24

Title:

South Heywood
The Oaks
West Hopwood
Temporary Sales

Dwg No: 20040 SAL 01 C

Scale: 1:200@A3 Date: 16.09.22

Dwn By: nap Chk By: xxx

Russell Homes
13 Westpoint Enterprise Park,
Clarence Avenue, Trafford Park,
Manchester M17 1QS
Tel : 0161 868 4326
www.russellhomes.co.uk