

WALL FINISHES





- W1 - PAINT**
Manufacturer: Crown paints
Range : Matt emulsion
Colour: Mid green F4460V
- W2 - PAINT**
Manufacturer: Crown paints
Range: Matt emulsion
Colour: Lightest green F1730H
- W3 - WALL PANELLING**
Manufacturer: Crown paints
Range: Matt emulsion
Colour: Darkest green F3080R
- W4 - FEATURE WALL COLOUR**
Manufacturer: Crown paints
Range: Matt emulsion
Colour: Mid red 030 40 40
- W5 - FEATURE COVING**
Manufacturer: Crown paints
Range: Matt emulsion
Colour: Dark red 4550 -Y90R with gold highlights


WINDOWS
Manufacturer: TBC
Range: TBC
Colour: Stone

CEILINGS
Manufacturer: Crown paints
Range: Matt emulsion
Colour: Mid green F4460V

NOTE:
ALL SKIRTINGS TO BE PAINTED SAME AS WALL ABOVE

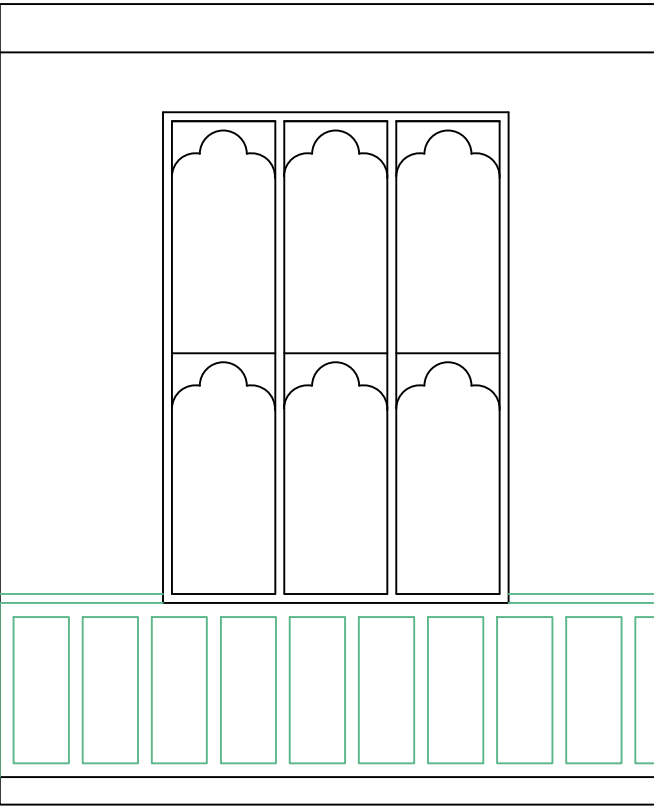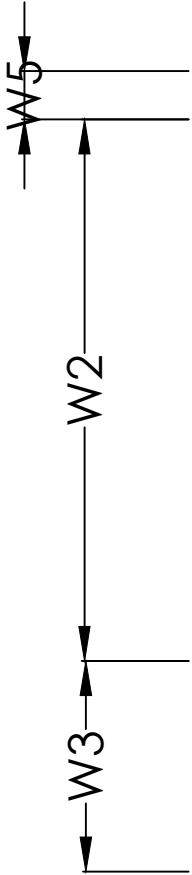

TYPICAL WALL ELEVATION

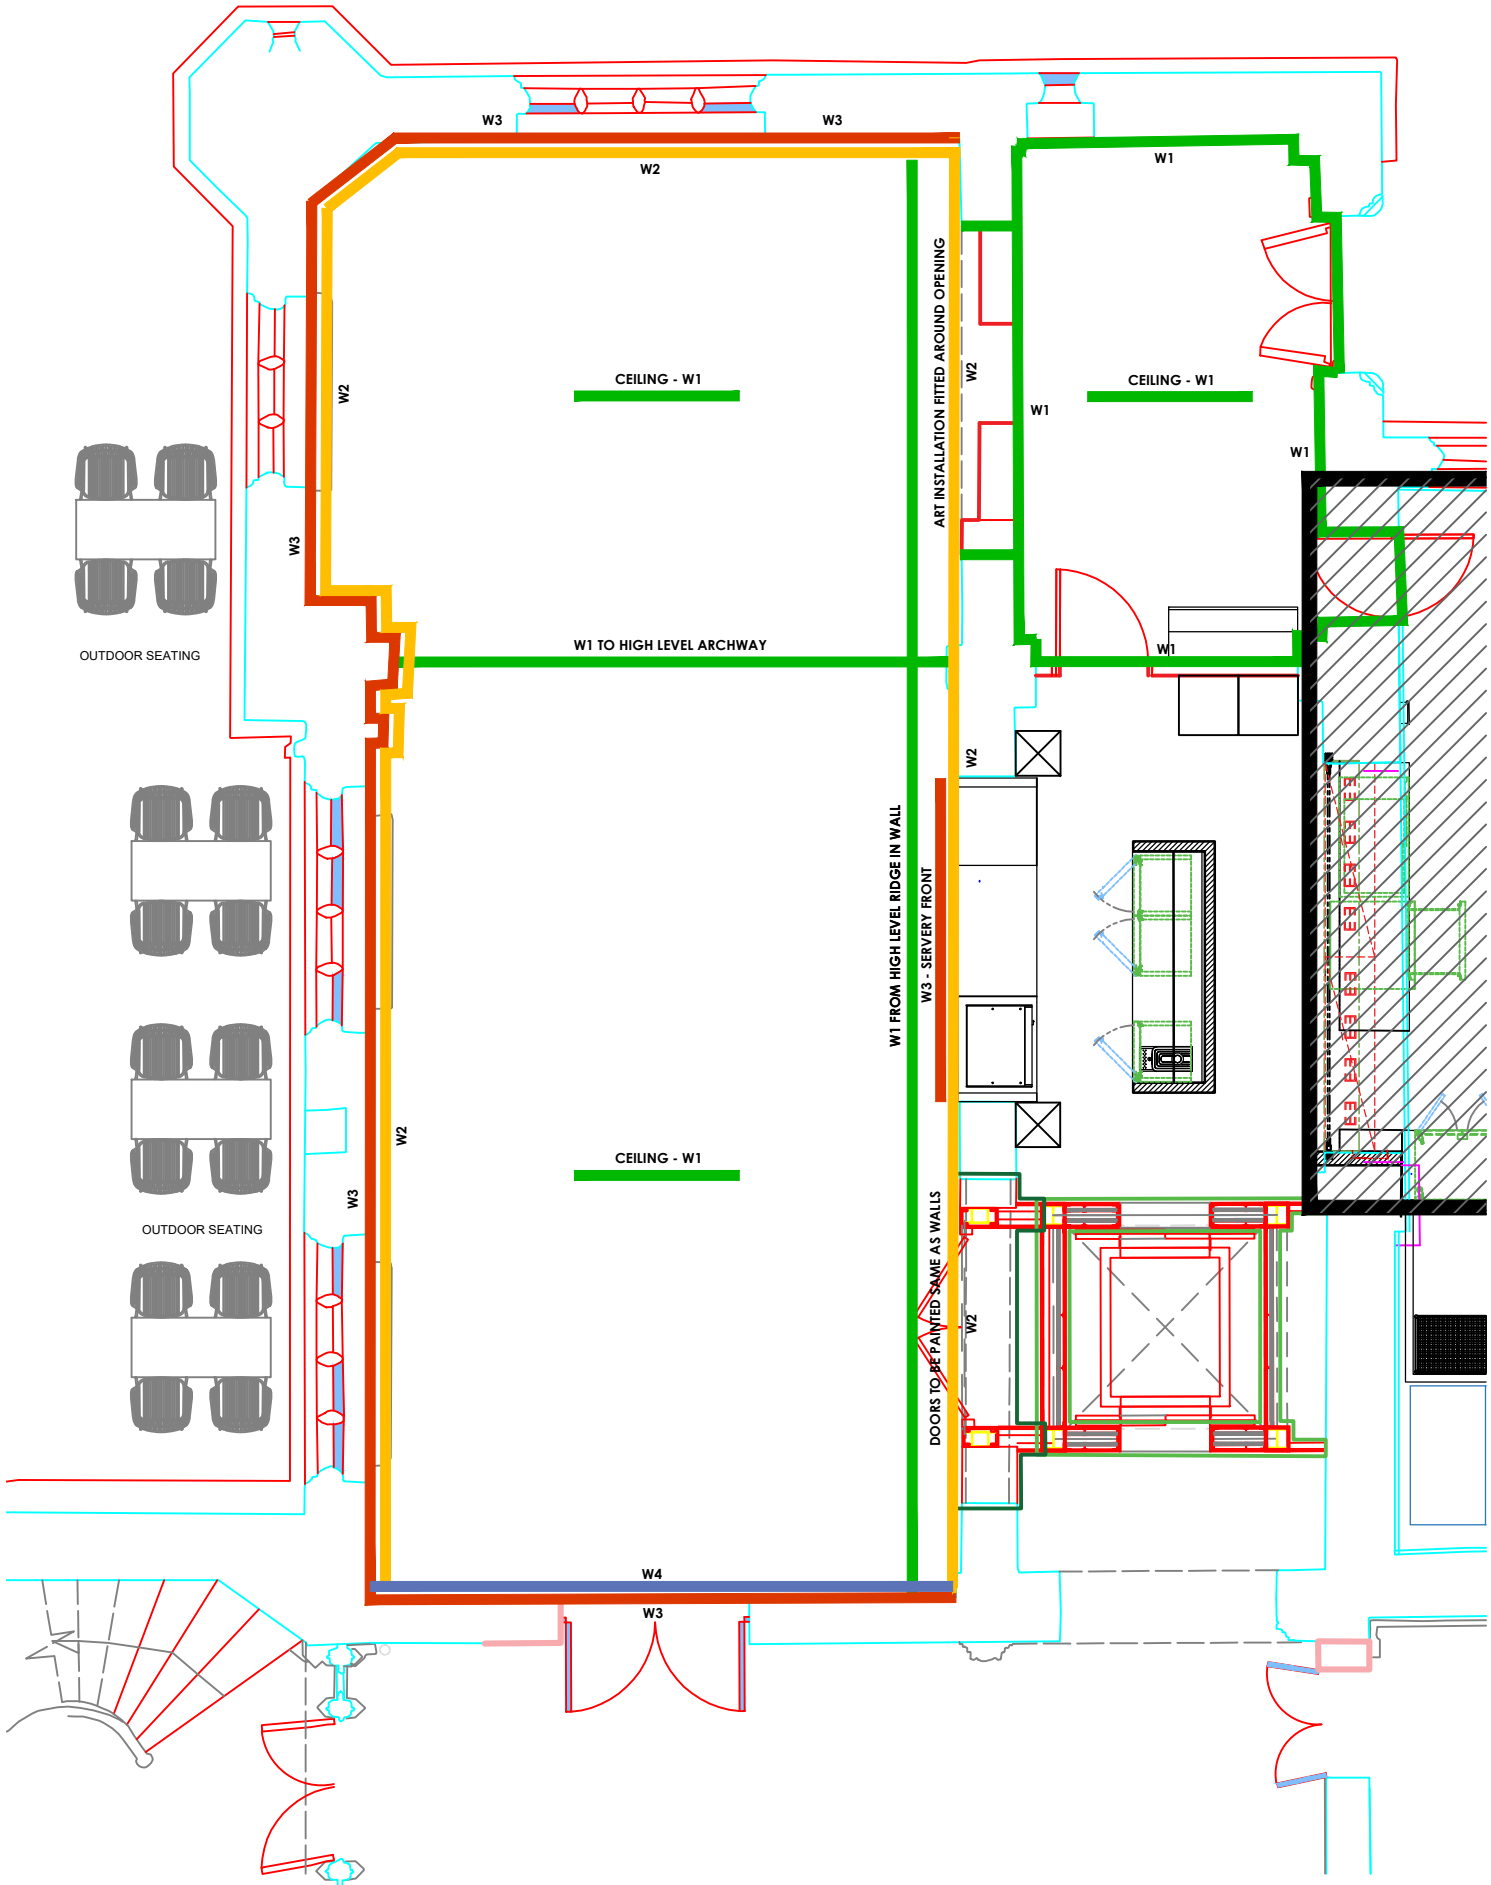

DO NOT SCALE FROM THIS DRAWING.
All Dimensions to be checked on site.
Dimensions shown in millimetres.
This drawing is the copyright of dragonfly contracts limited, and may not be reproduced in any form whatsoever without prior express written consent.
All drawings/designs are subject to final local authority and fire officer approval and this is the responsibility of the client unless written express instructions to the contrary exist.

Revision Notes:		
Revision	Description	Date
A	First Drawing Revision	--/--

Propose of Issue:
Proposal

Dragonfly Contracts Limited
UNIT 4, SUITE B,
Rhodes Business Park,
Silburn Way, Middleton
M24 4PN
tel: 0870 787 0366
fax: 0870 787 0368
www.dragonfly.uk.com



General

client: Rochdale council		
project: Restaurant design		
description: Wall finishes layout		
drawn by: ND	date: 06.04.23	scale: NTS
drawing no: ROC OG W2		revision: A
checked by:		