



DETAIL C: Typical long section of sump & chute 1:5

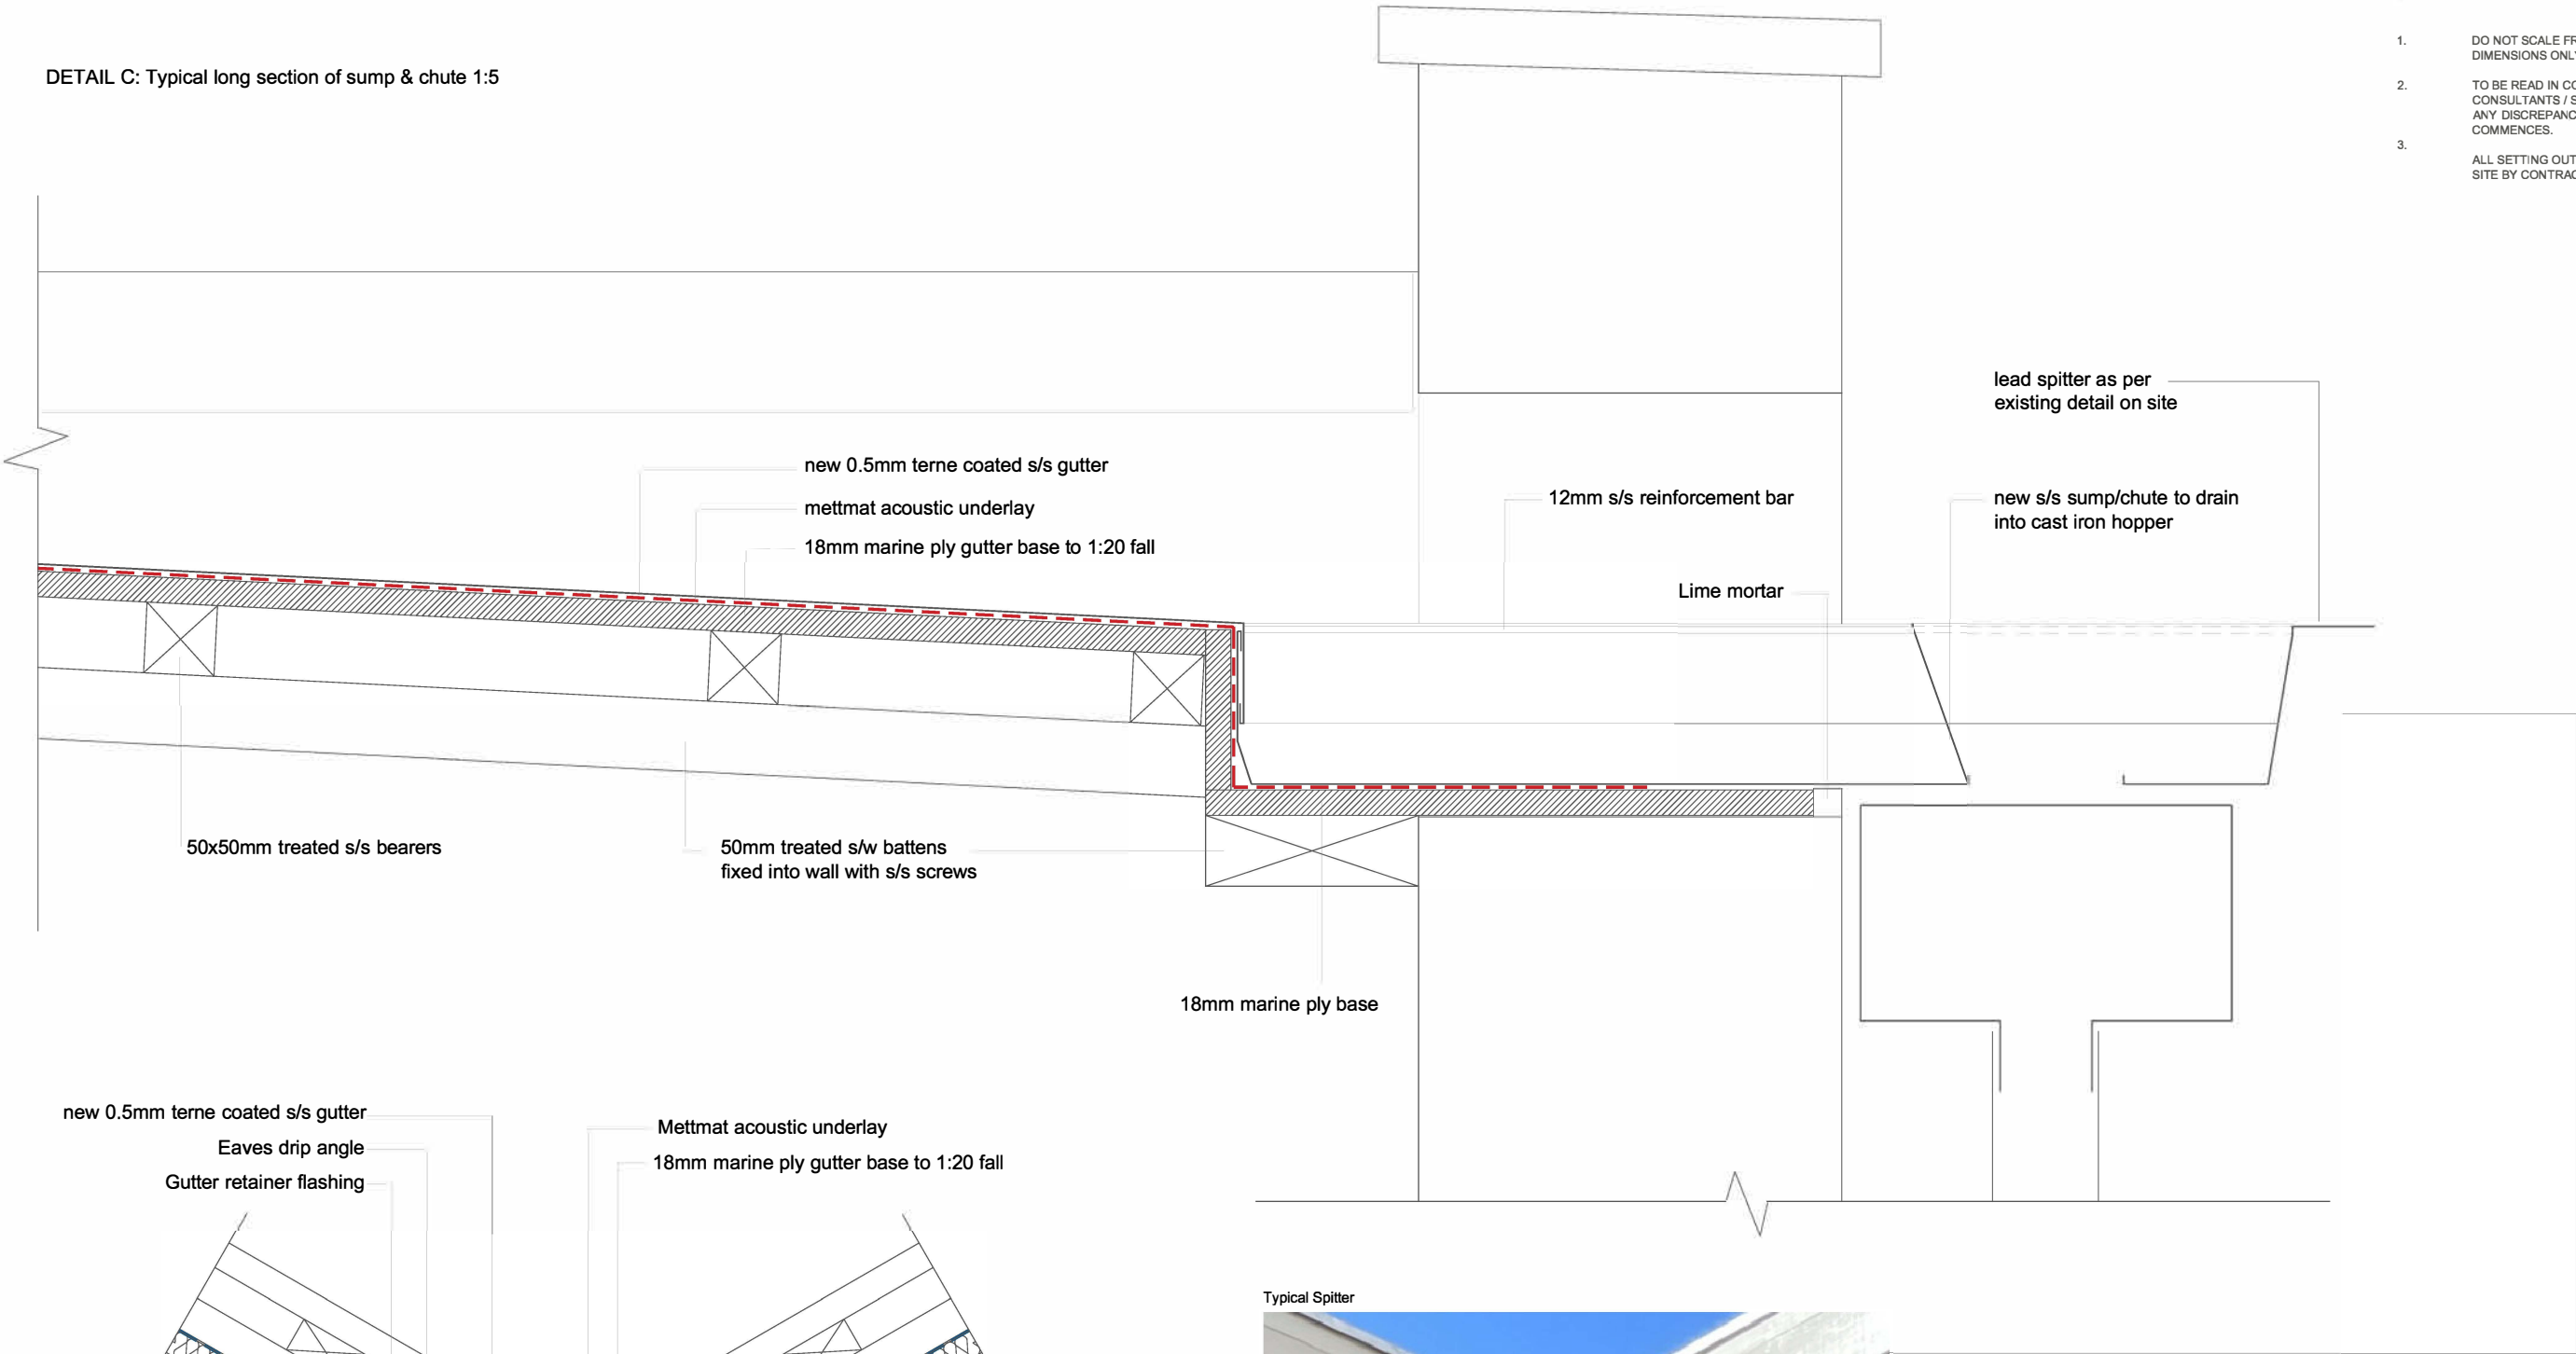

- notes:
1. DO NOT SCALE FROM THIS DRAWING - USE FIGURED DIMENSIONS ONLY.
 2. TO BE READ IN CONJUNCTION WITH ALL OTHER CONSULTANTS / SPECIALISTS DRAWINGS. REPORT ANY DISCREPANCIES BEFORE AFFECTED WORK COMMENCES.
 3. ALL SETTING OUT DIMENSIONS TO BE CHECKED ON SITE BY CONTRACTOR BEFORE WORK COMMENCES.

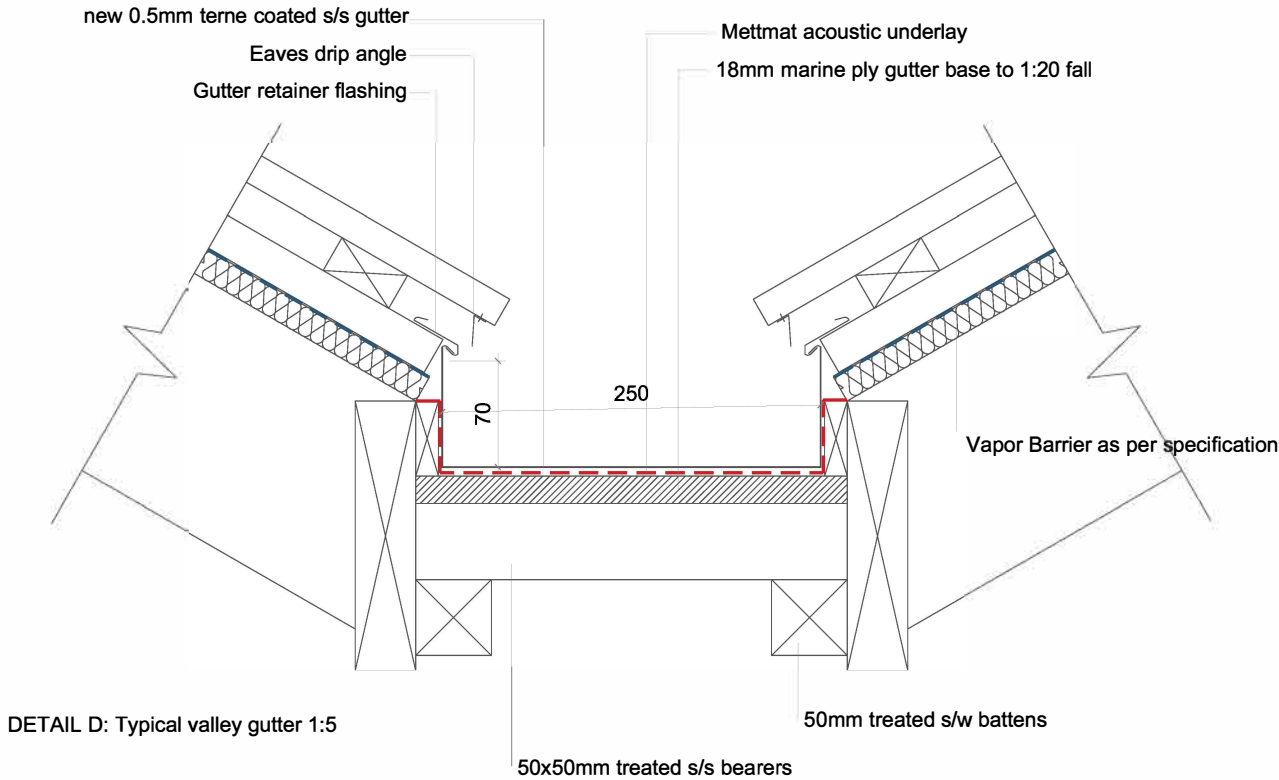

DETAIL D: Typical valley gutter 1:5

Typical Spitter



REVISIONS

T01 FIRST_ISSUE

13/09/23 SM SGI

DATE; DRAWN; CHECK

CLIENT	Rochdale Borough Council
PROJECT	HOP - Hopwood Hall Phase 03
TITLE	Typical Sump & Chute C and Valley Gutter D Details
NUMBER	HOP-SEV-XX-XX-DR-A-04302
REVISION	P01
STATUS	Planning
SCALE	1:5 @A3
DATE	13/09/23
DRAWN BY	SM
CHECKED BY	SGi

seven.
SEVENARCHITECTURE.CO.UK

Studios at :

Unit 1.3, Waulk Mill, 51 Bengal Street
MANCHESTER, M4 6LN
t : 0161 236 5655
Clarendon House, Victoria Avenue,
HARROGATE, HG1 1DY
t : 01423 709 807
24 Greville Street, **LONDON**,
EC1N 8SS
t : 0203 036 0691