
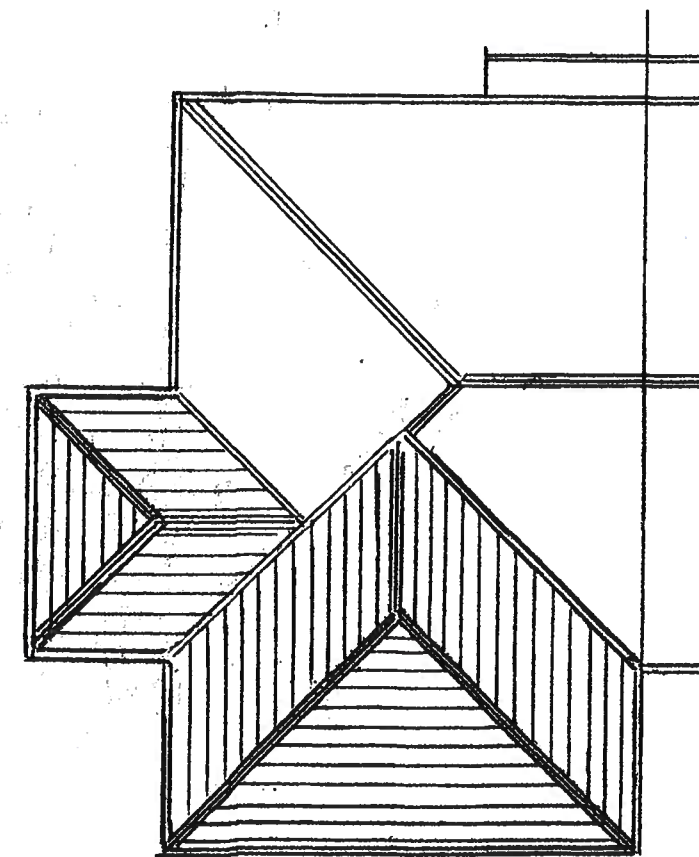
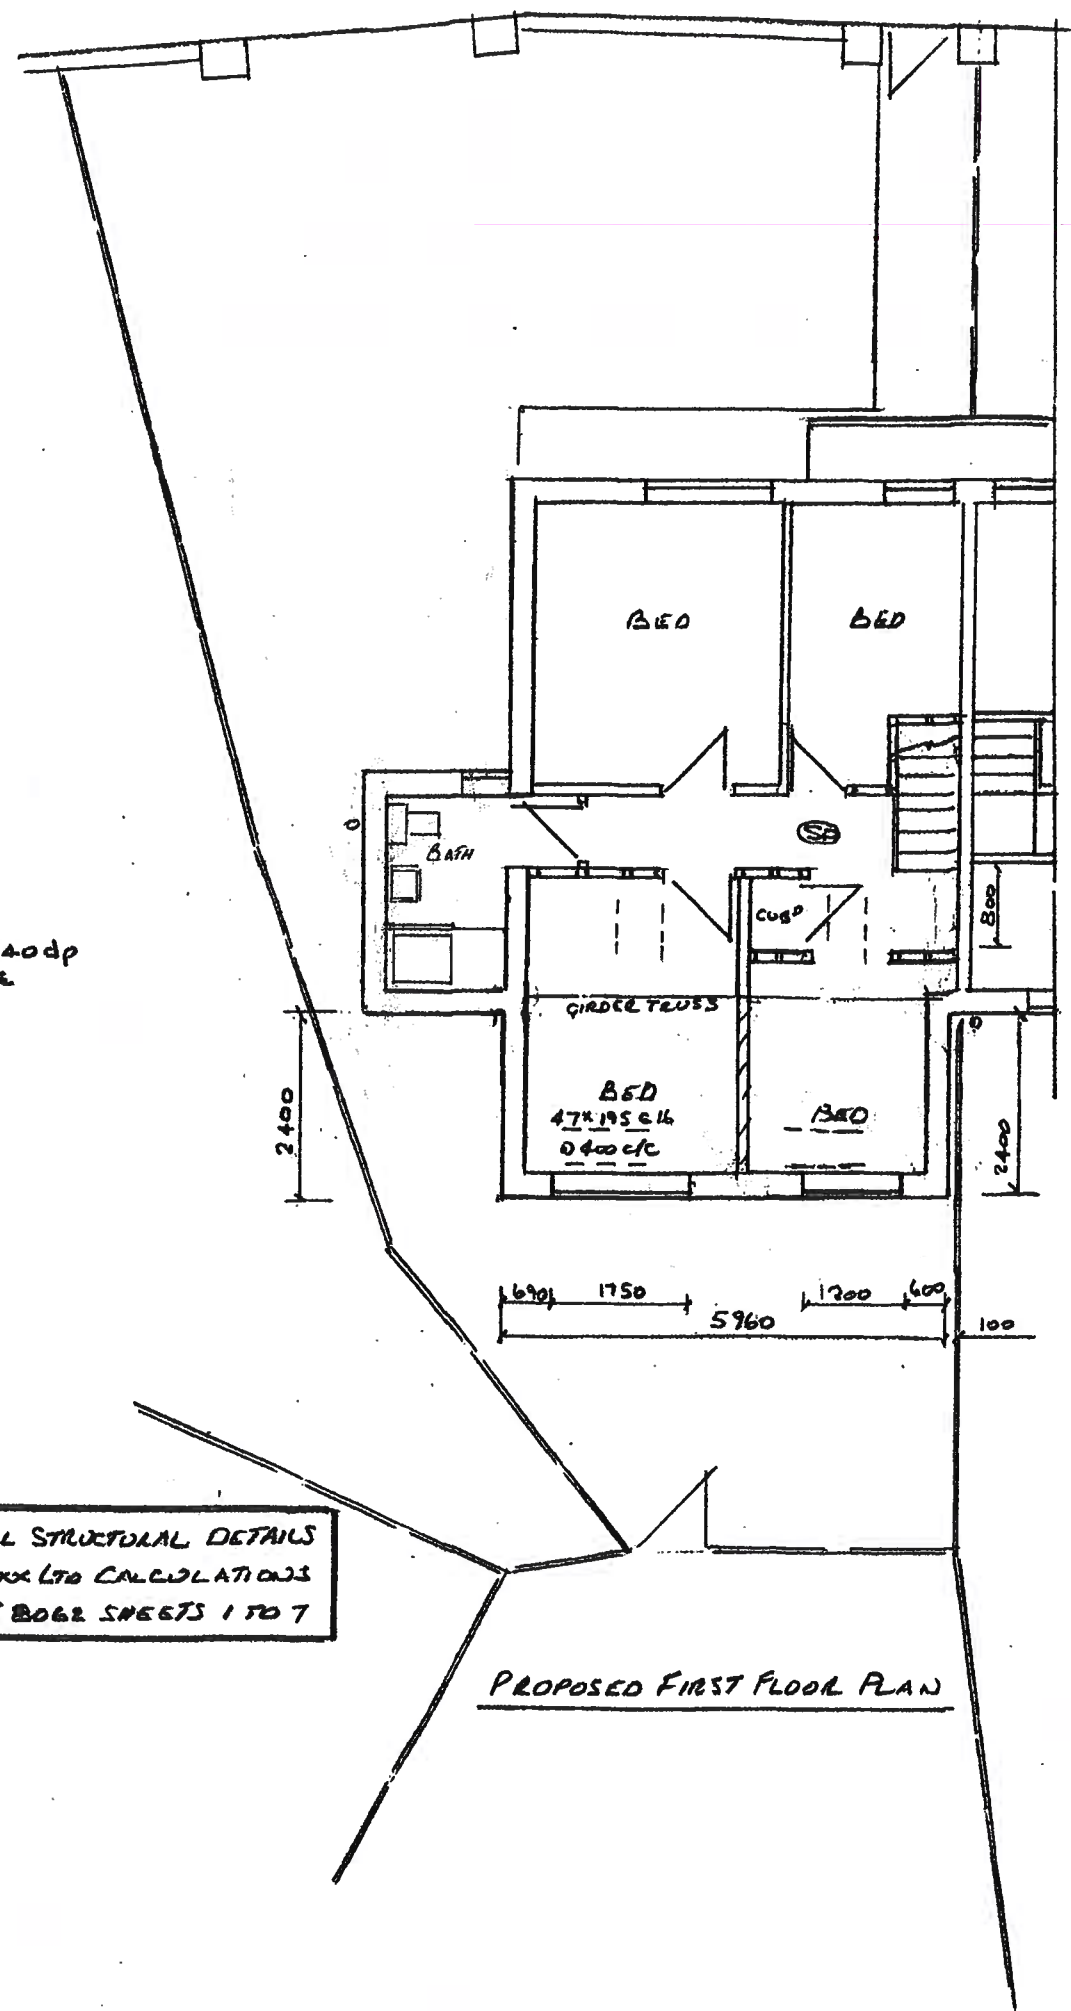


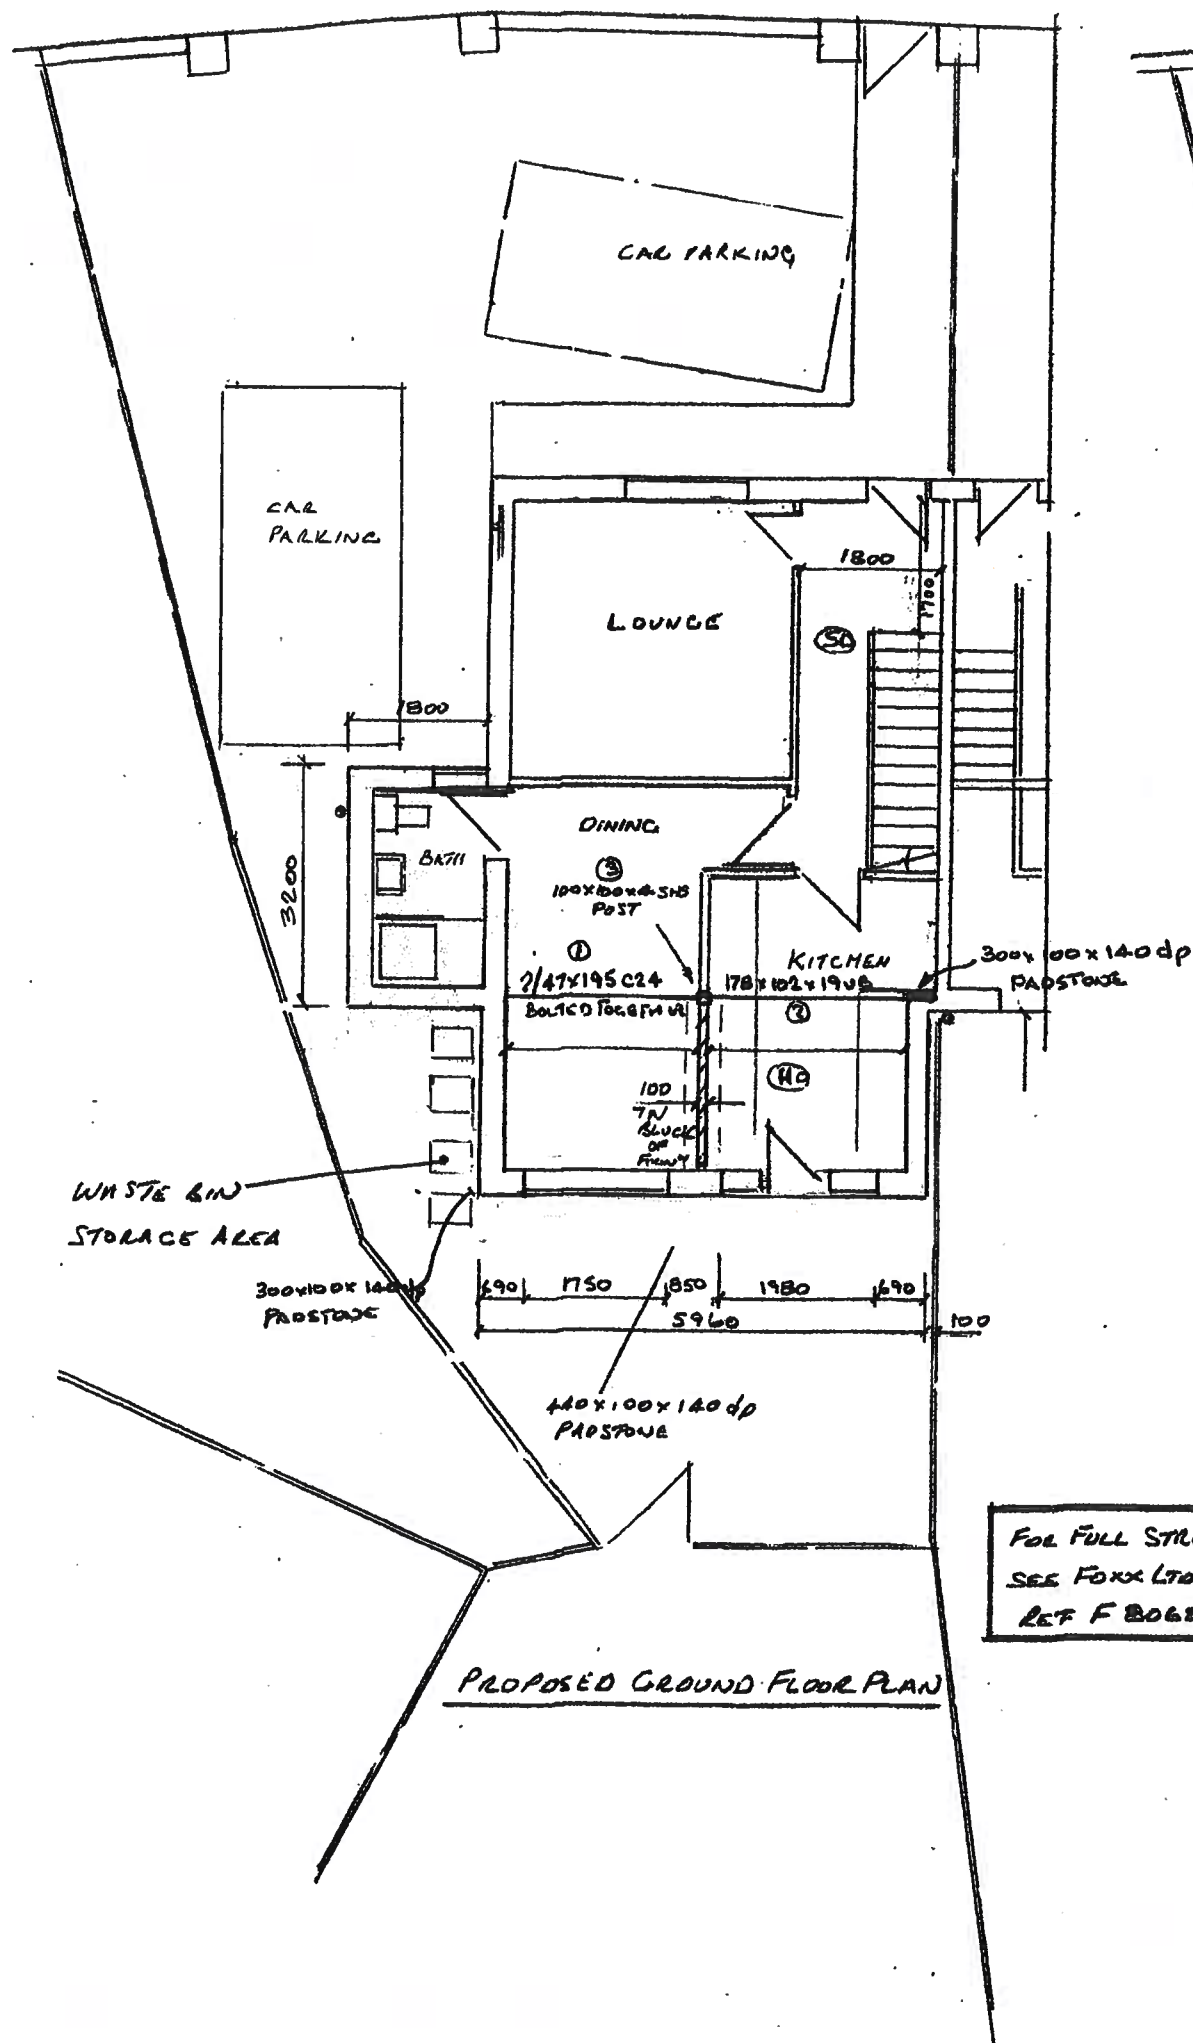

FOR FULL STRUCTURAL DETAILS
SEE FOXF LTD CALCULATIONS
REF F8062 SHEETS 1 TO 7

Thompson Designs

Tel 0161 705 1458 Mob 07884 318634

Sheet 4

Proposed Plans

151 Bellshill Crescent

Rochdale OL16 2TU

Scale 1 : 100 @ A3 Date November 2020

REV 3