
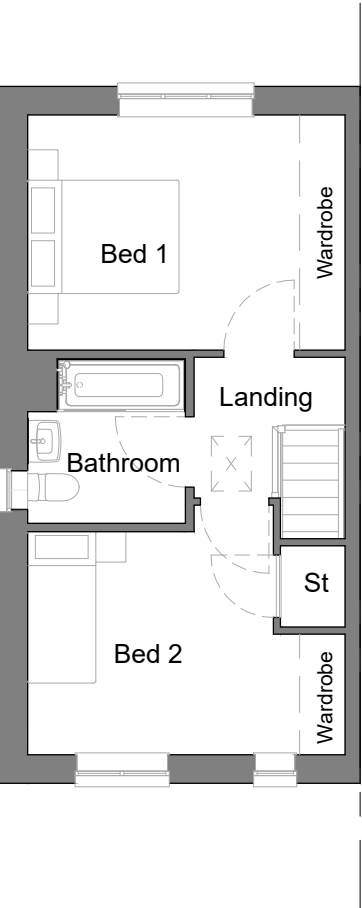
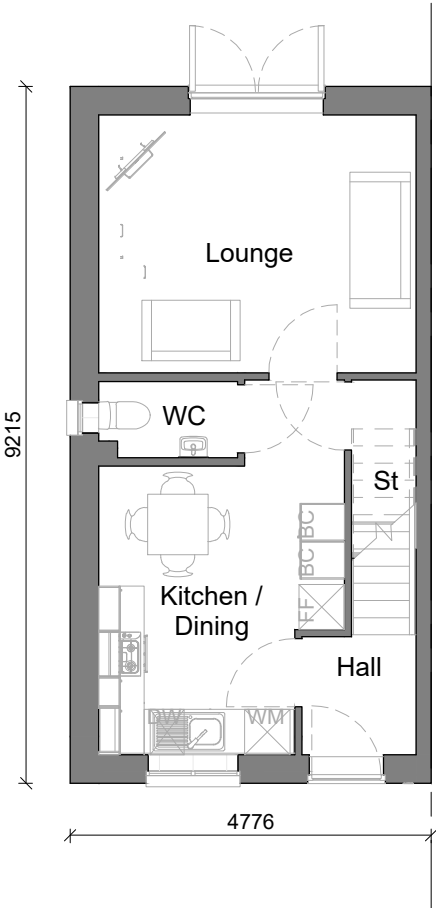


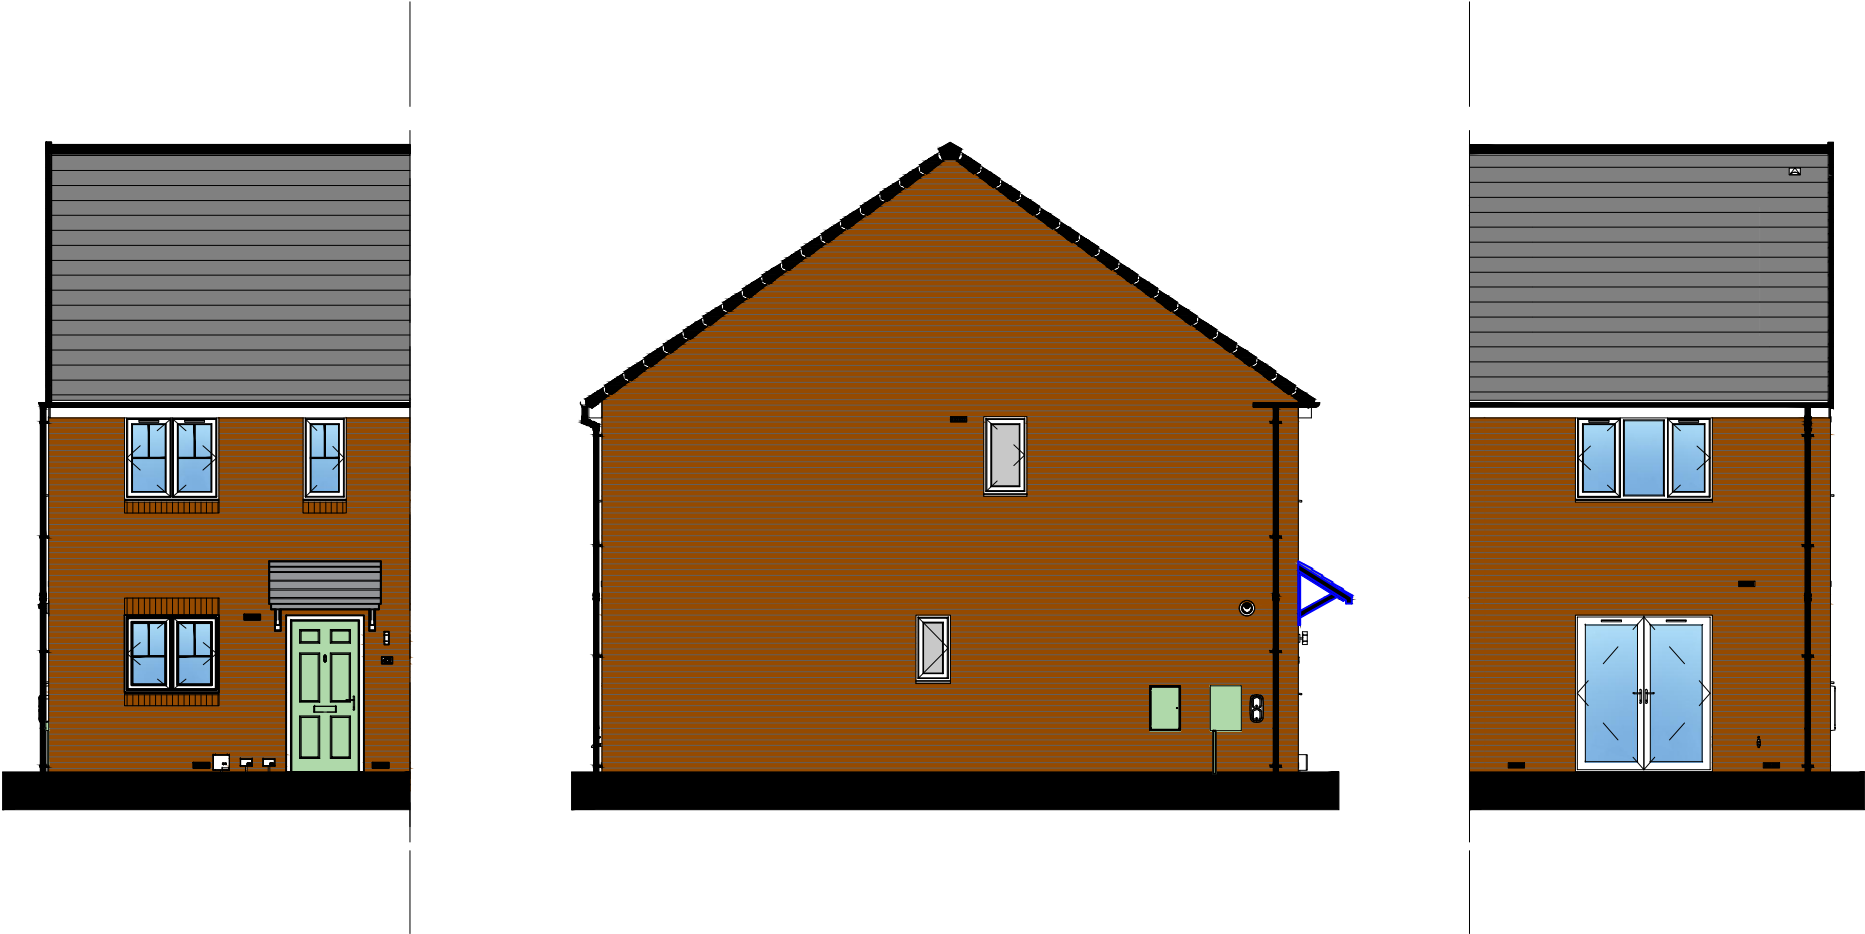

Padbury Green Fringe

			ARCH CHECK		ENG CHECK	
THE PADBURY - PLANNING DRAWING GREEN FRINGE						
			M.C.I. Developments Ltd. 15 Beecham Court, Smithy Brook Road, Wigan, WN3 6PR tel: 08448871467 fax: 08448871468 web: www.mcidevelopments.com email: admin@mcidevelopments.com			
A KEEPMOAT HOMES COMPANY						
TRUB FARM, ROCHDALE						
IG		1:100		DRAWING NUMBER		REV
20.05.24		@ A3		MCI-000-DR-A-PAD-201		-
000						