

LEGEND

LAWNED GARDEN AREA

450X450MM STONE PAVING SLABS

BRINDLE COLOURED PAVIORS

HAWTHORN (CRATAEGUS MONOGYNA) HEDGE


1.8M HIGH HIT AND MISS TIMBER FENCE

BIN AND RECYCLING AREA


Sorbus aucuparia (Rowan)

Malus tschnonoskii (Crab Apple)


Betula pendula (Common Silver Birch)

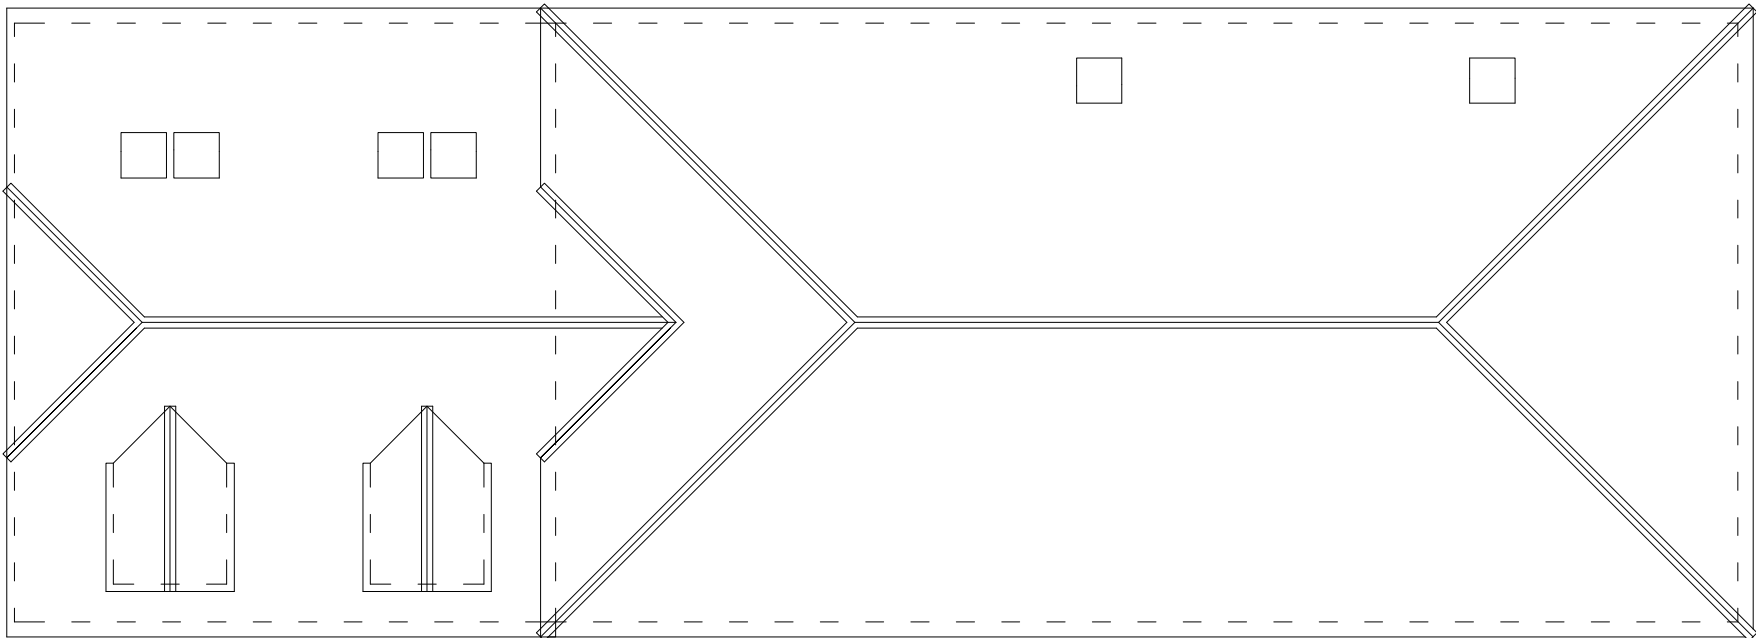


ROOF PLAN

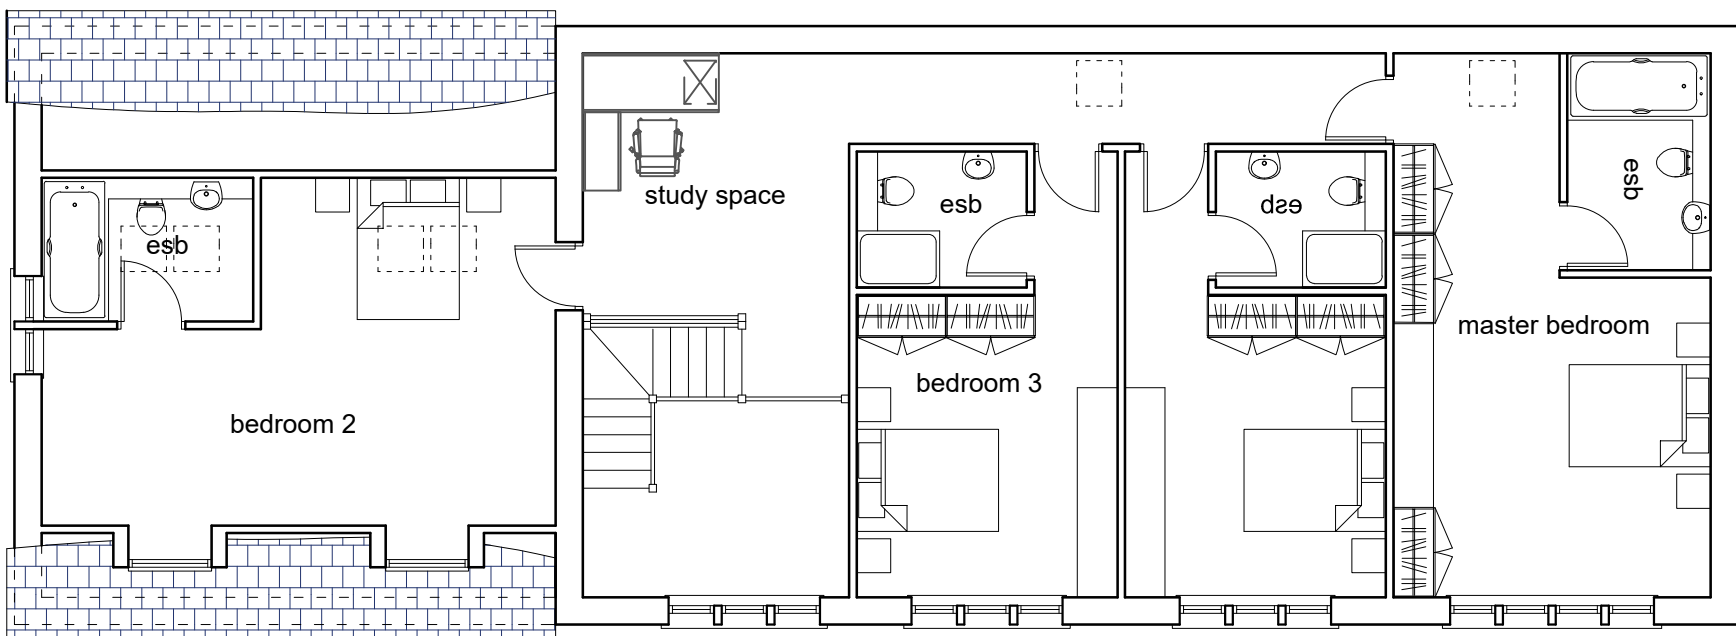

FIRST FLOOR PLAN

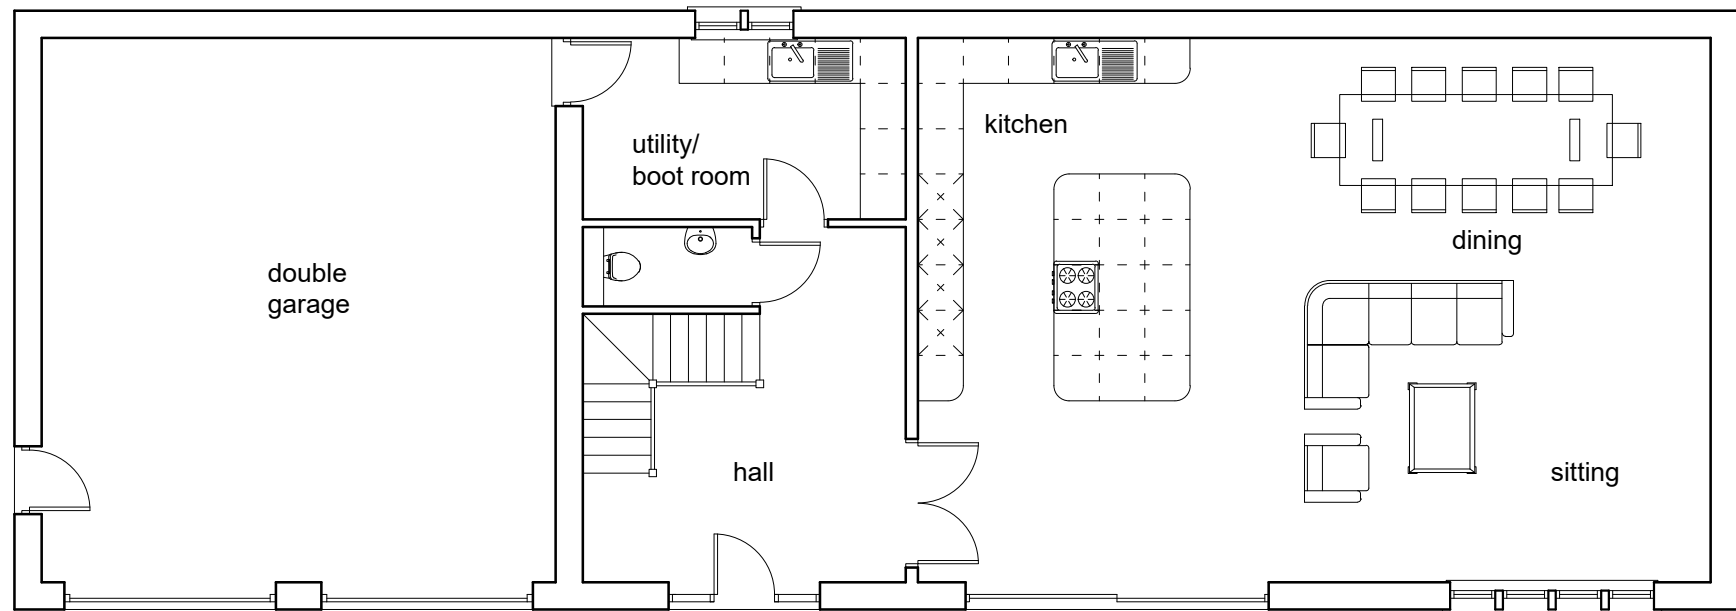


GROUND FLOOR PLAN

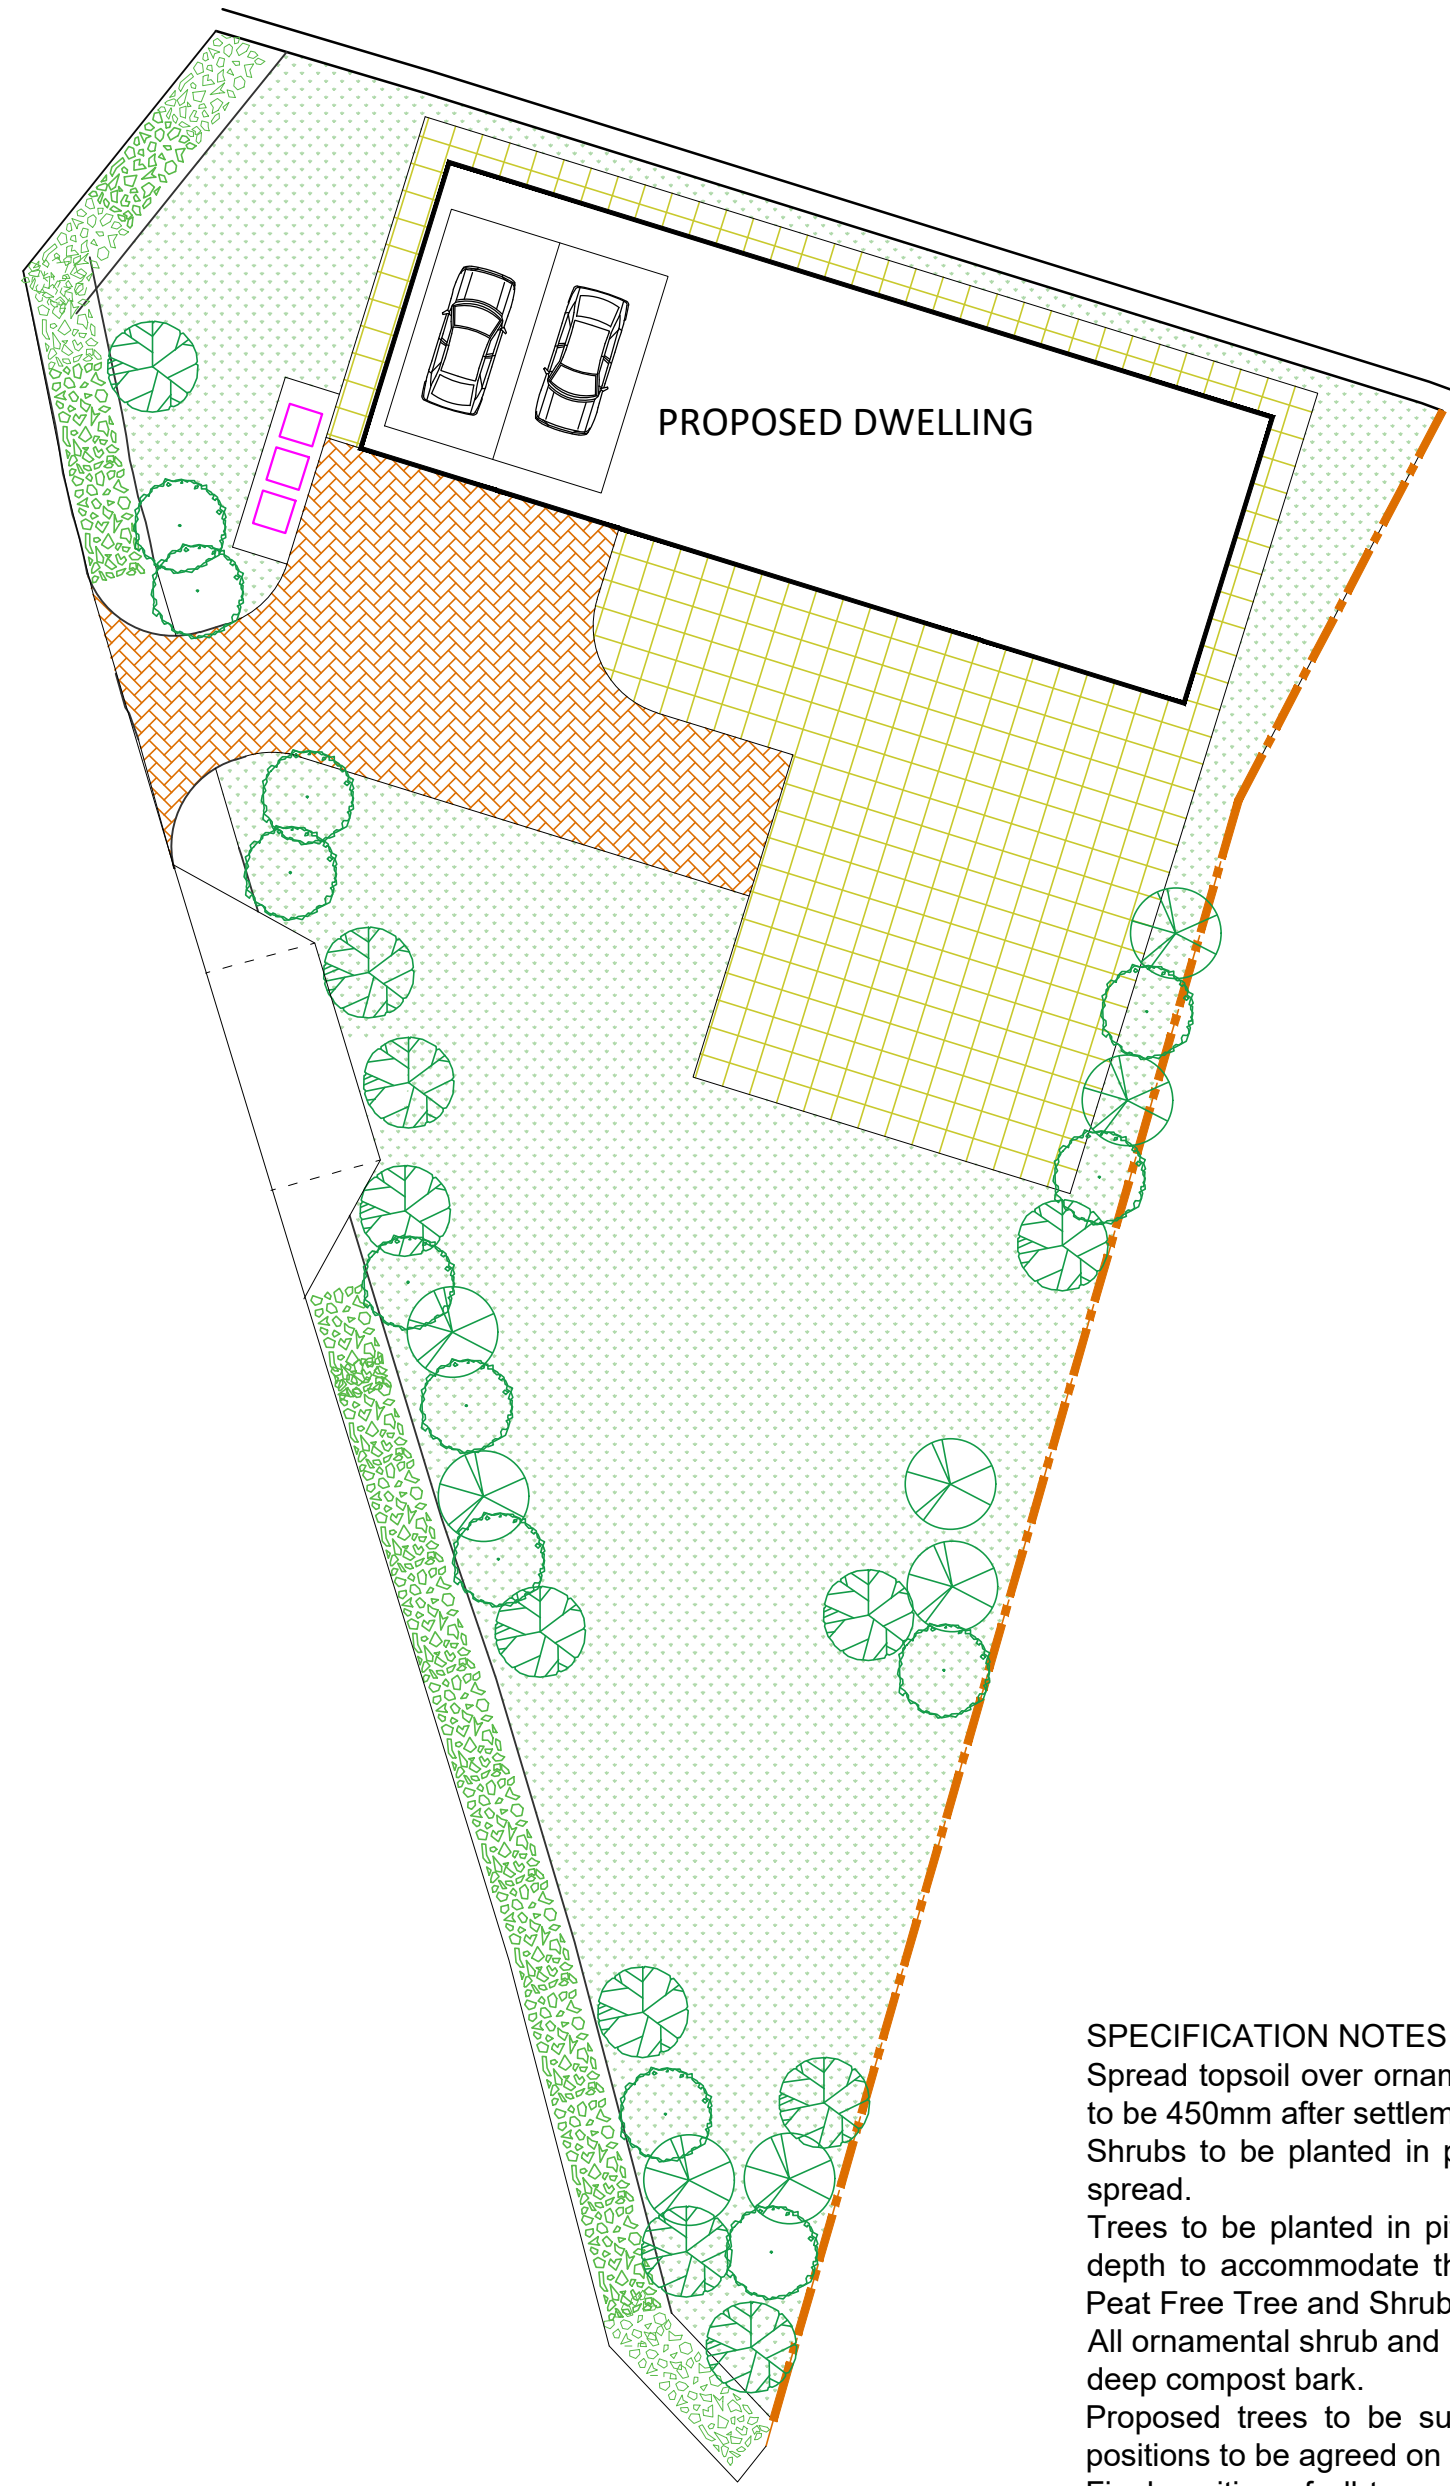


LANDSCAPING PLAN 1:200

SPECIFICATION NOTES
Spread topsoil over ornamental shrub and hedge beds and grade to fall - depth to be 450mm after settlement. Cultivate topsoil to a depth of 150mm.
Shrubs to be planted in pits of 400mm in depth and 150mm wider then route spread.
Trees to be planted in pits 300mm wider than root ball and at an appropriate depth to accommodate the whole root ball. Backfill should comprise of part 1 Peat Free Tree and Shrub Compost to 4 parts.
All ornamental shrub and hedge beds to be mulched after planting using 75mm deep compost bark.
Proposed trees to be supported by stakes to maximize establishment. Final positions to be agreed on site.
Final position of all trees and shrubs subject to confirmation of service location and approval of statutory undertakers.

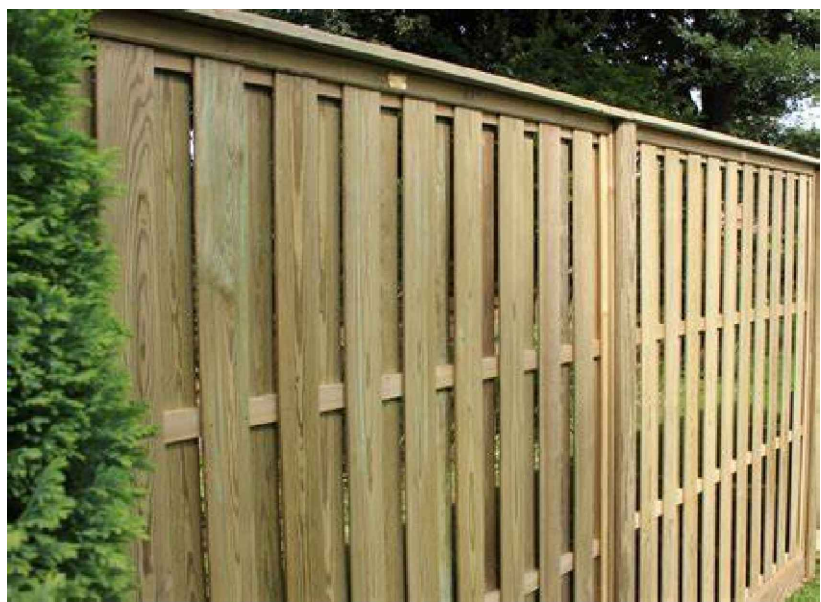


1.8M HIT AND MISS TIMBER FENCE

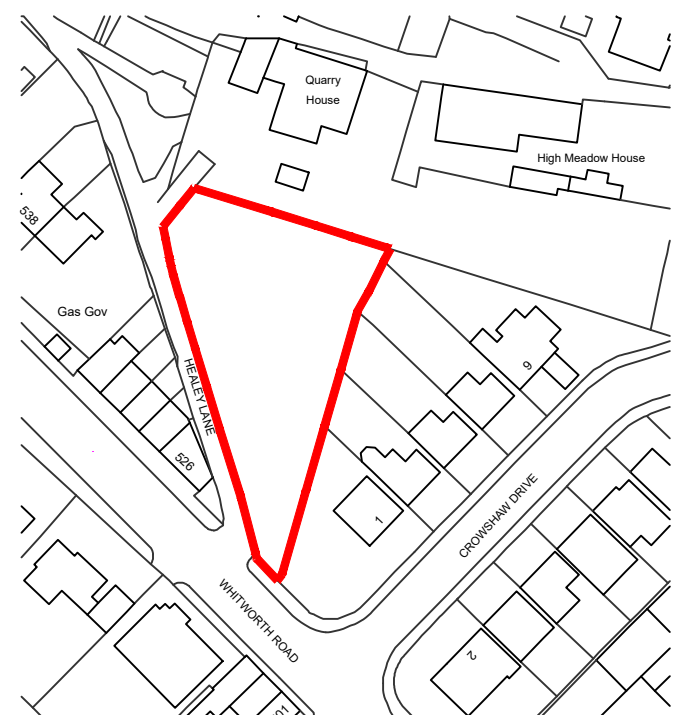

LOCATION PLAN 1:1250

LEGEND

- existing sewer to be diverted
- proposed new sewer
- existing sewer to remain
- 3m sewer easement

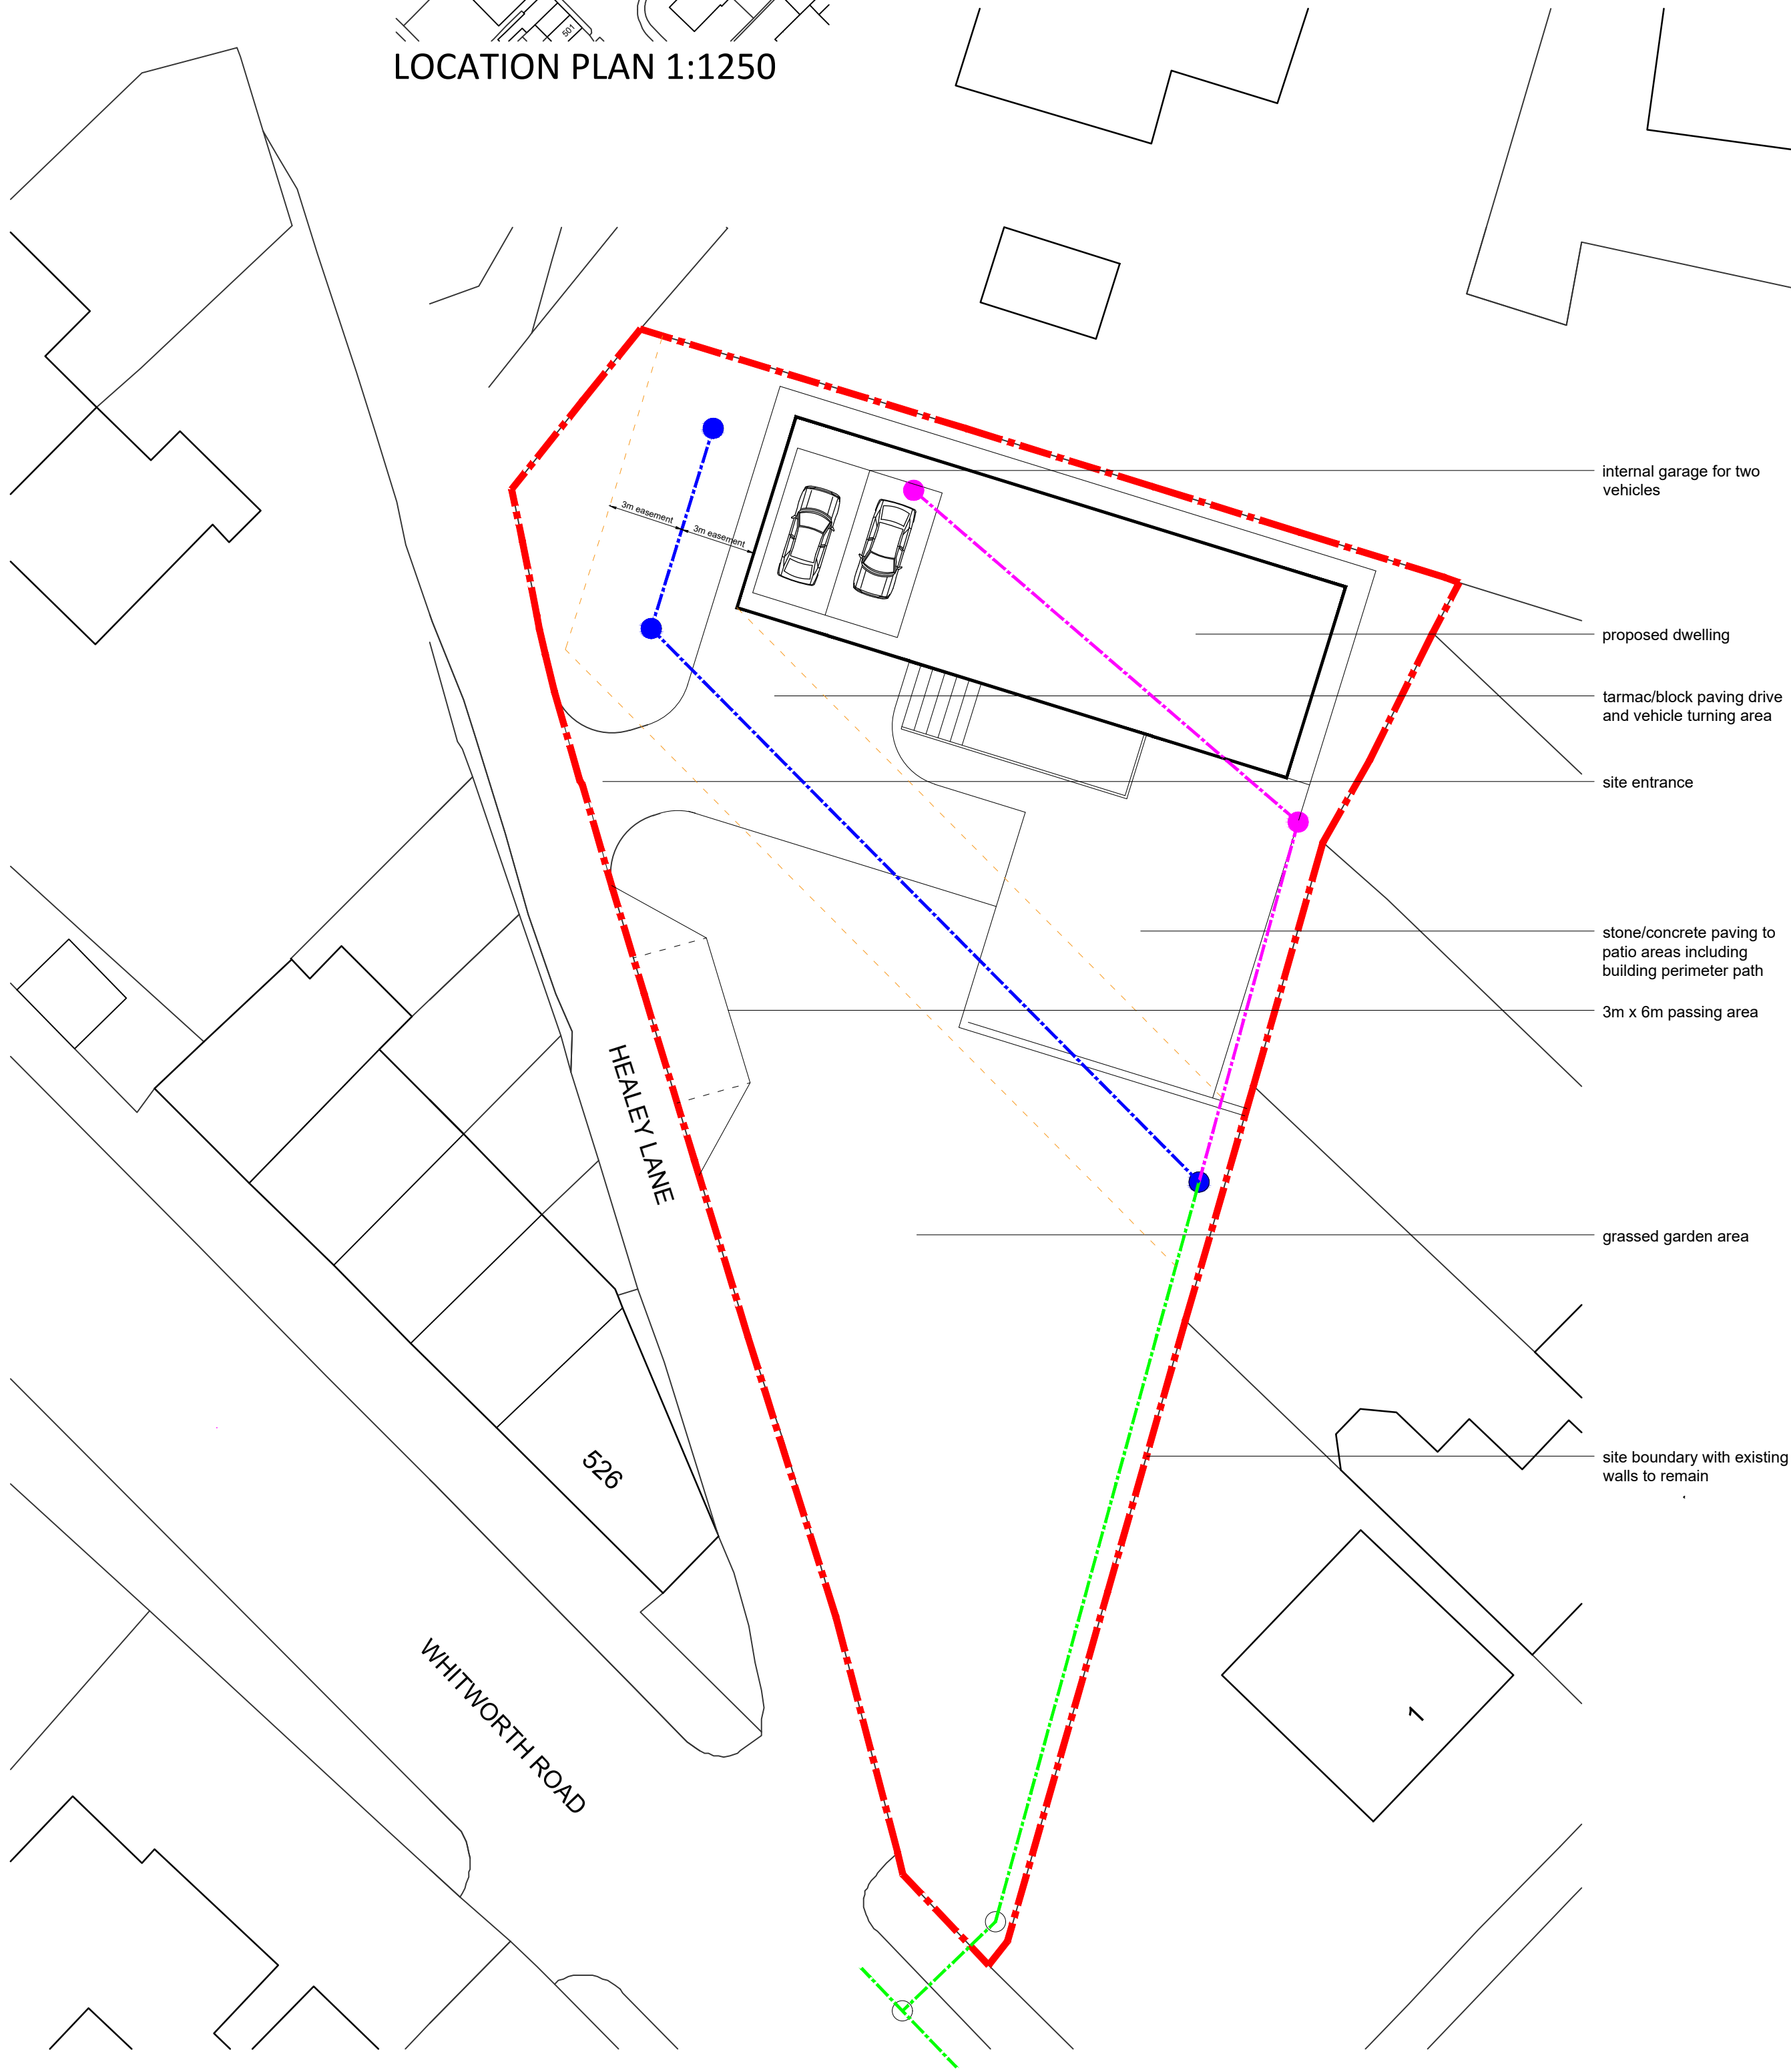

SITE/BLOCK PLAN 1:200