


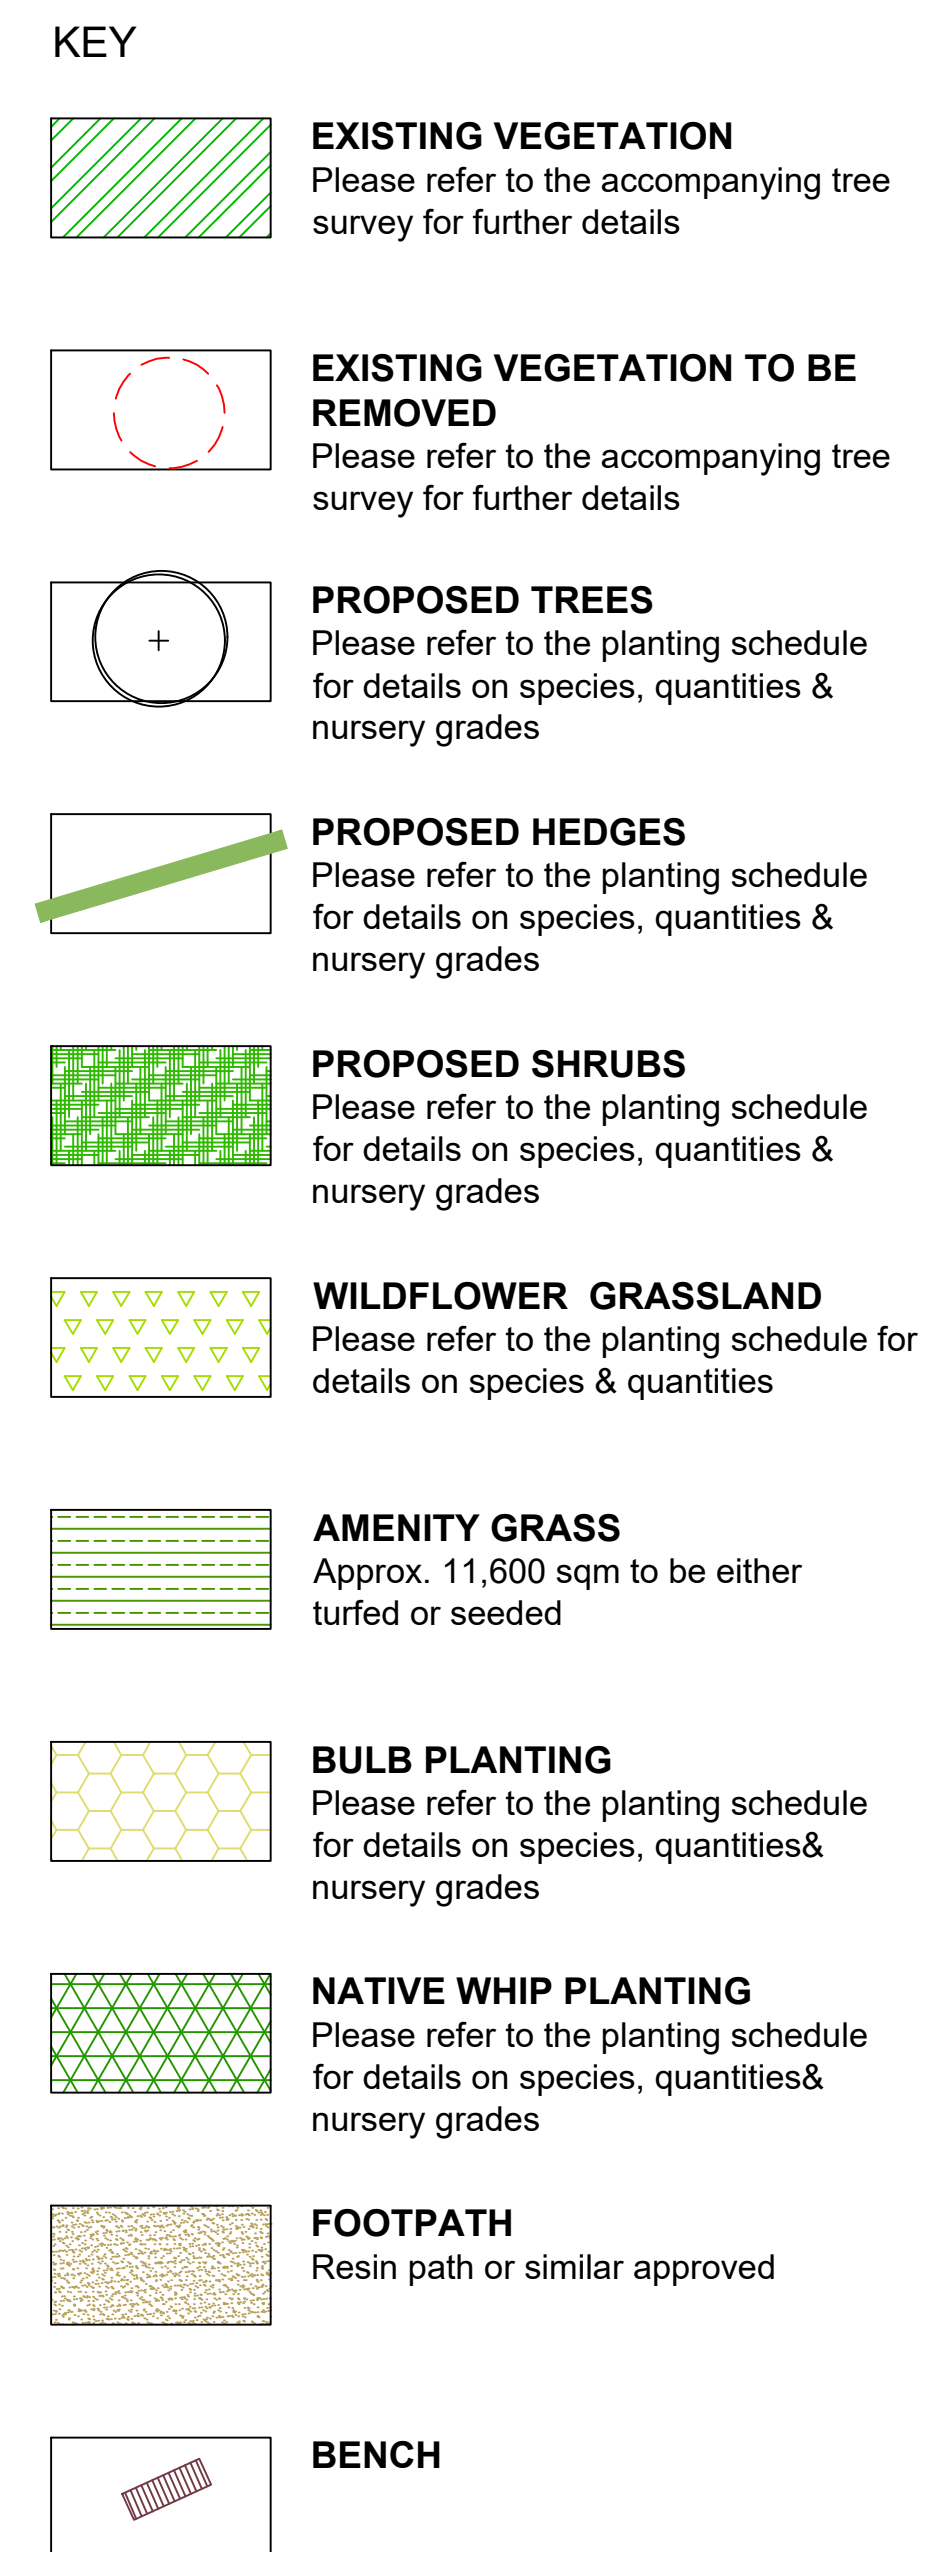

P2	12.05.25	Import AIA and new layout	PGG
P1	12.03.25	Initial Issue	PGG
Rev	Date	Description	Initials



PGLA Ltd
Landscape Architects
Station Hop Offices
815 Stockport Road
Manchester
M19 3BS

t: 0161 238 9138
e: info@pгла.co.uk
w: www.pгла.co.uk

Client	MULLER PROPERTY GROUP
Project	PARKFIELD, MIDDLETON
Description	PLANTING PLAN SHEET 2

Status			
FOR PLANNING			
Scale	Drawn	Checked	Date
1:200@A1	KLJ	PGG	MAR 2025
Job number	Drawing number	Revision	
MID2502	PP01.02	P2	